
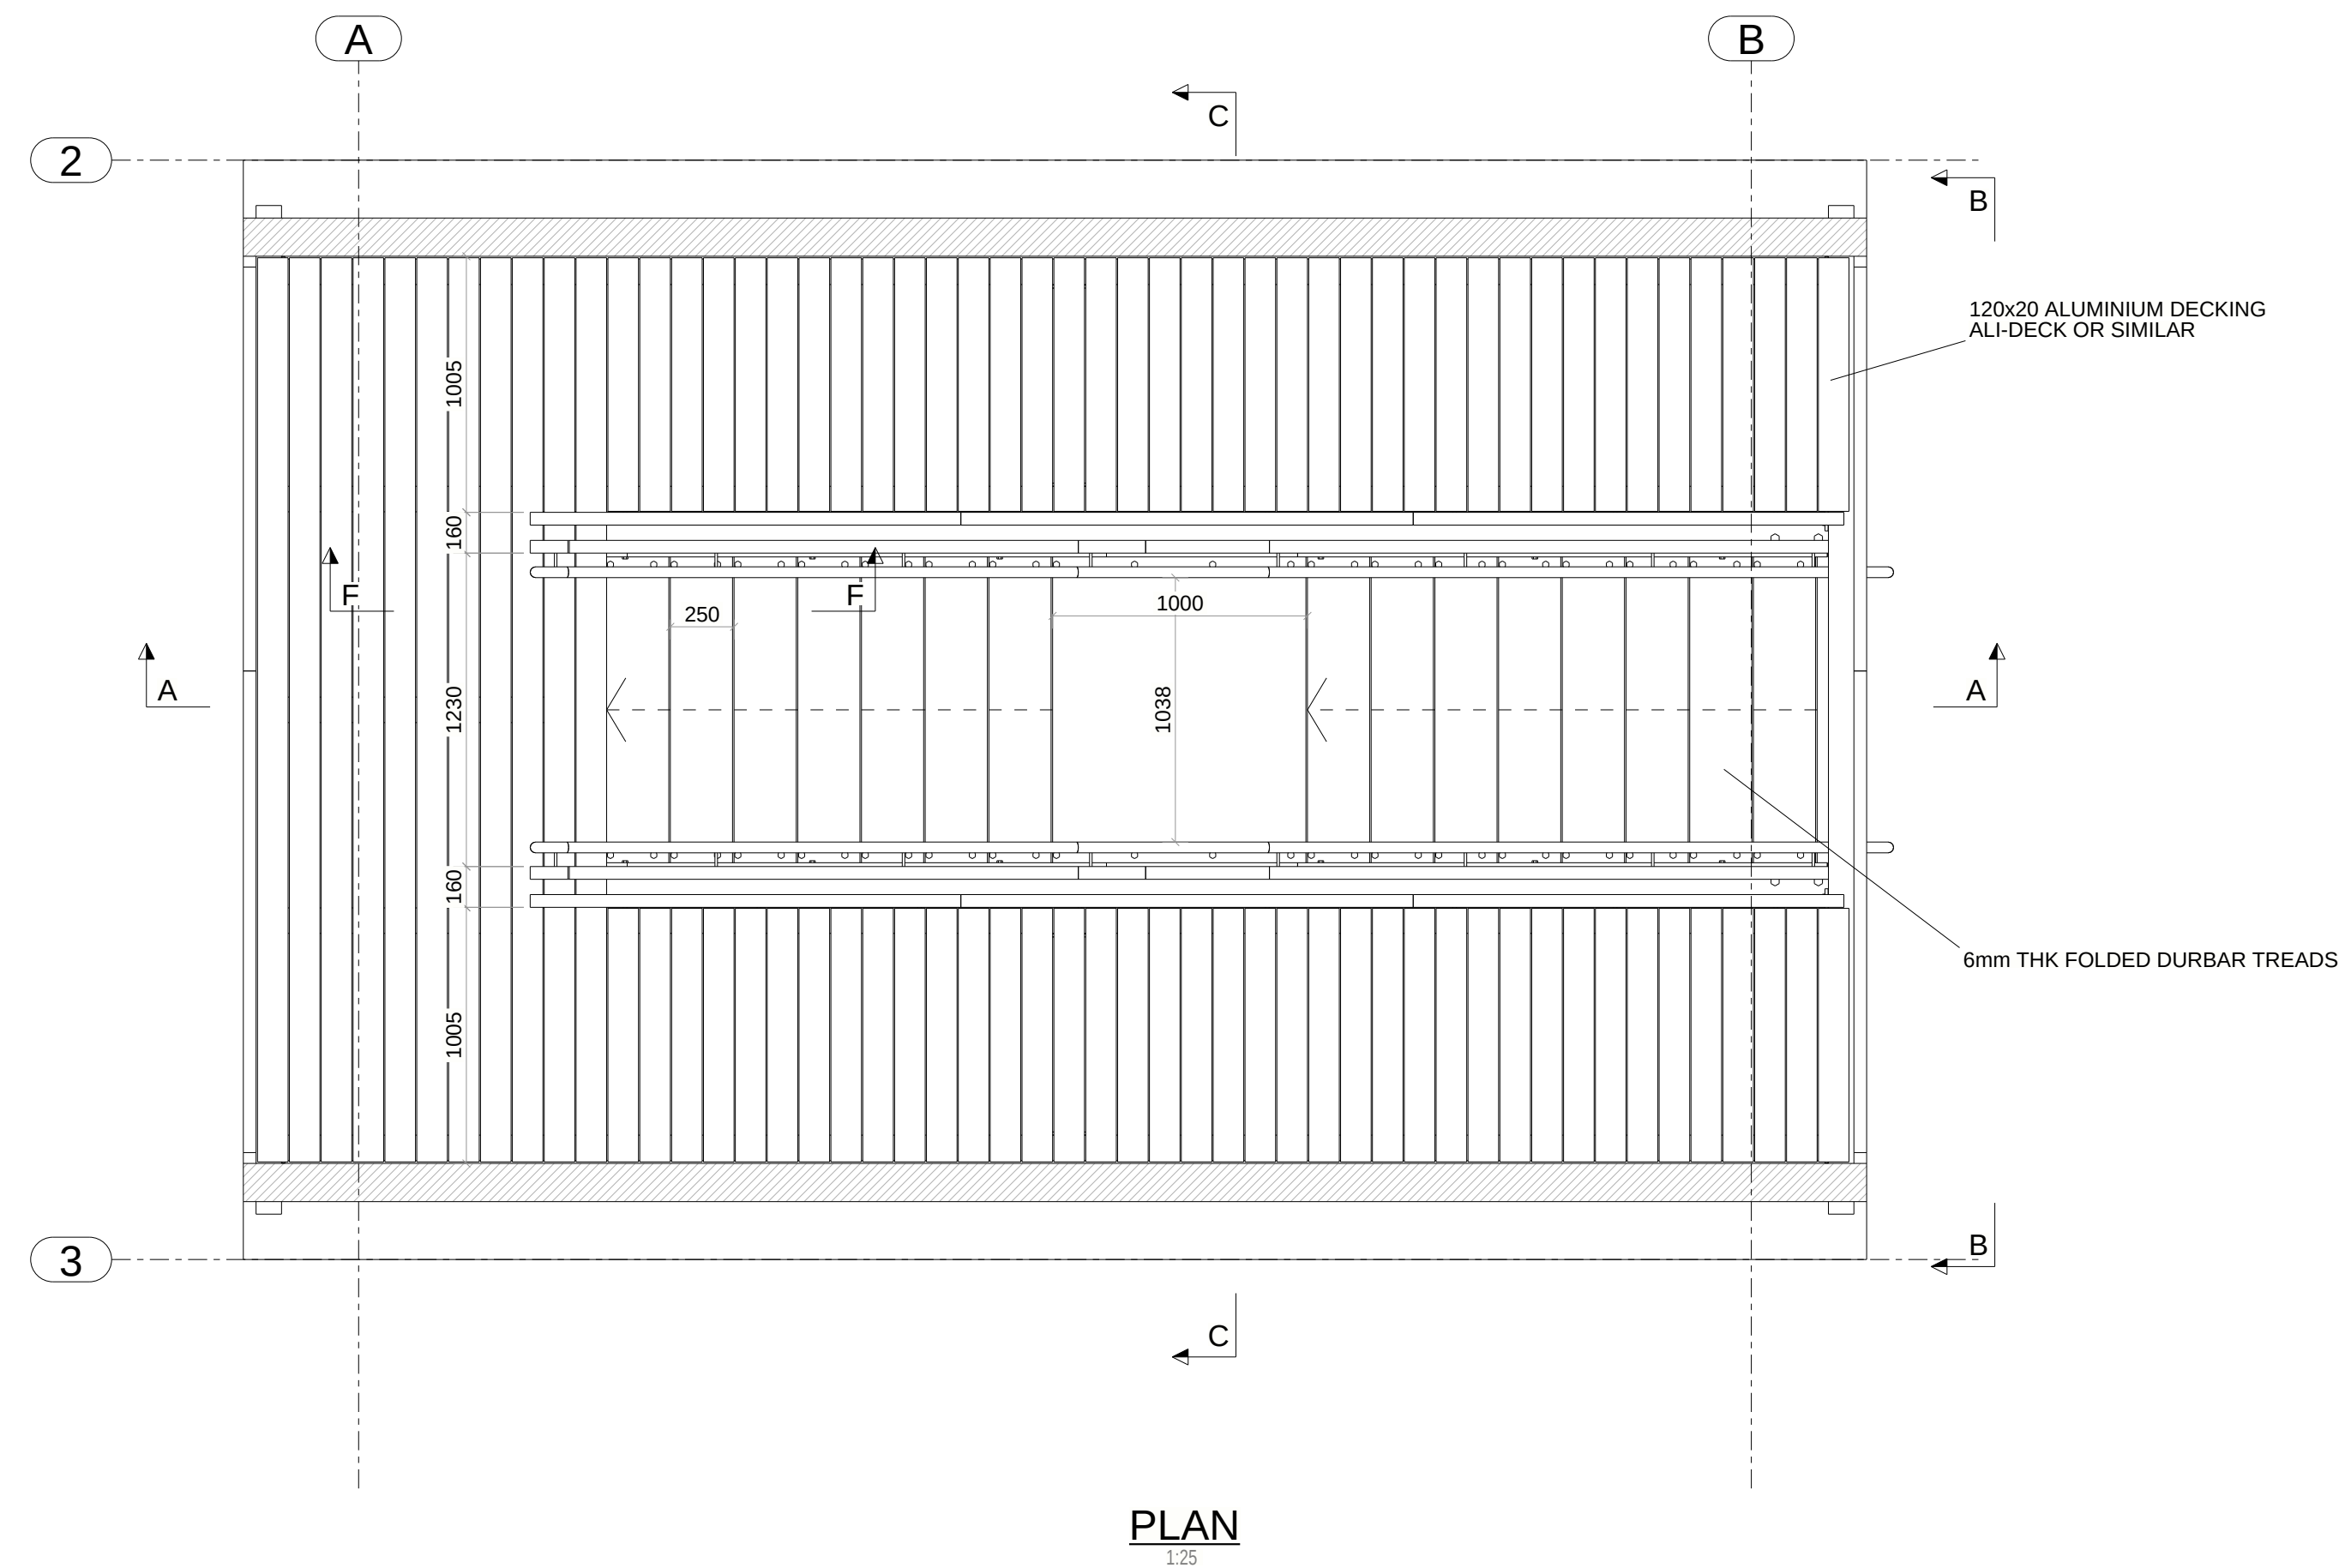
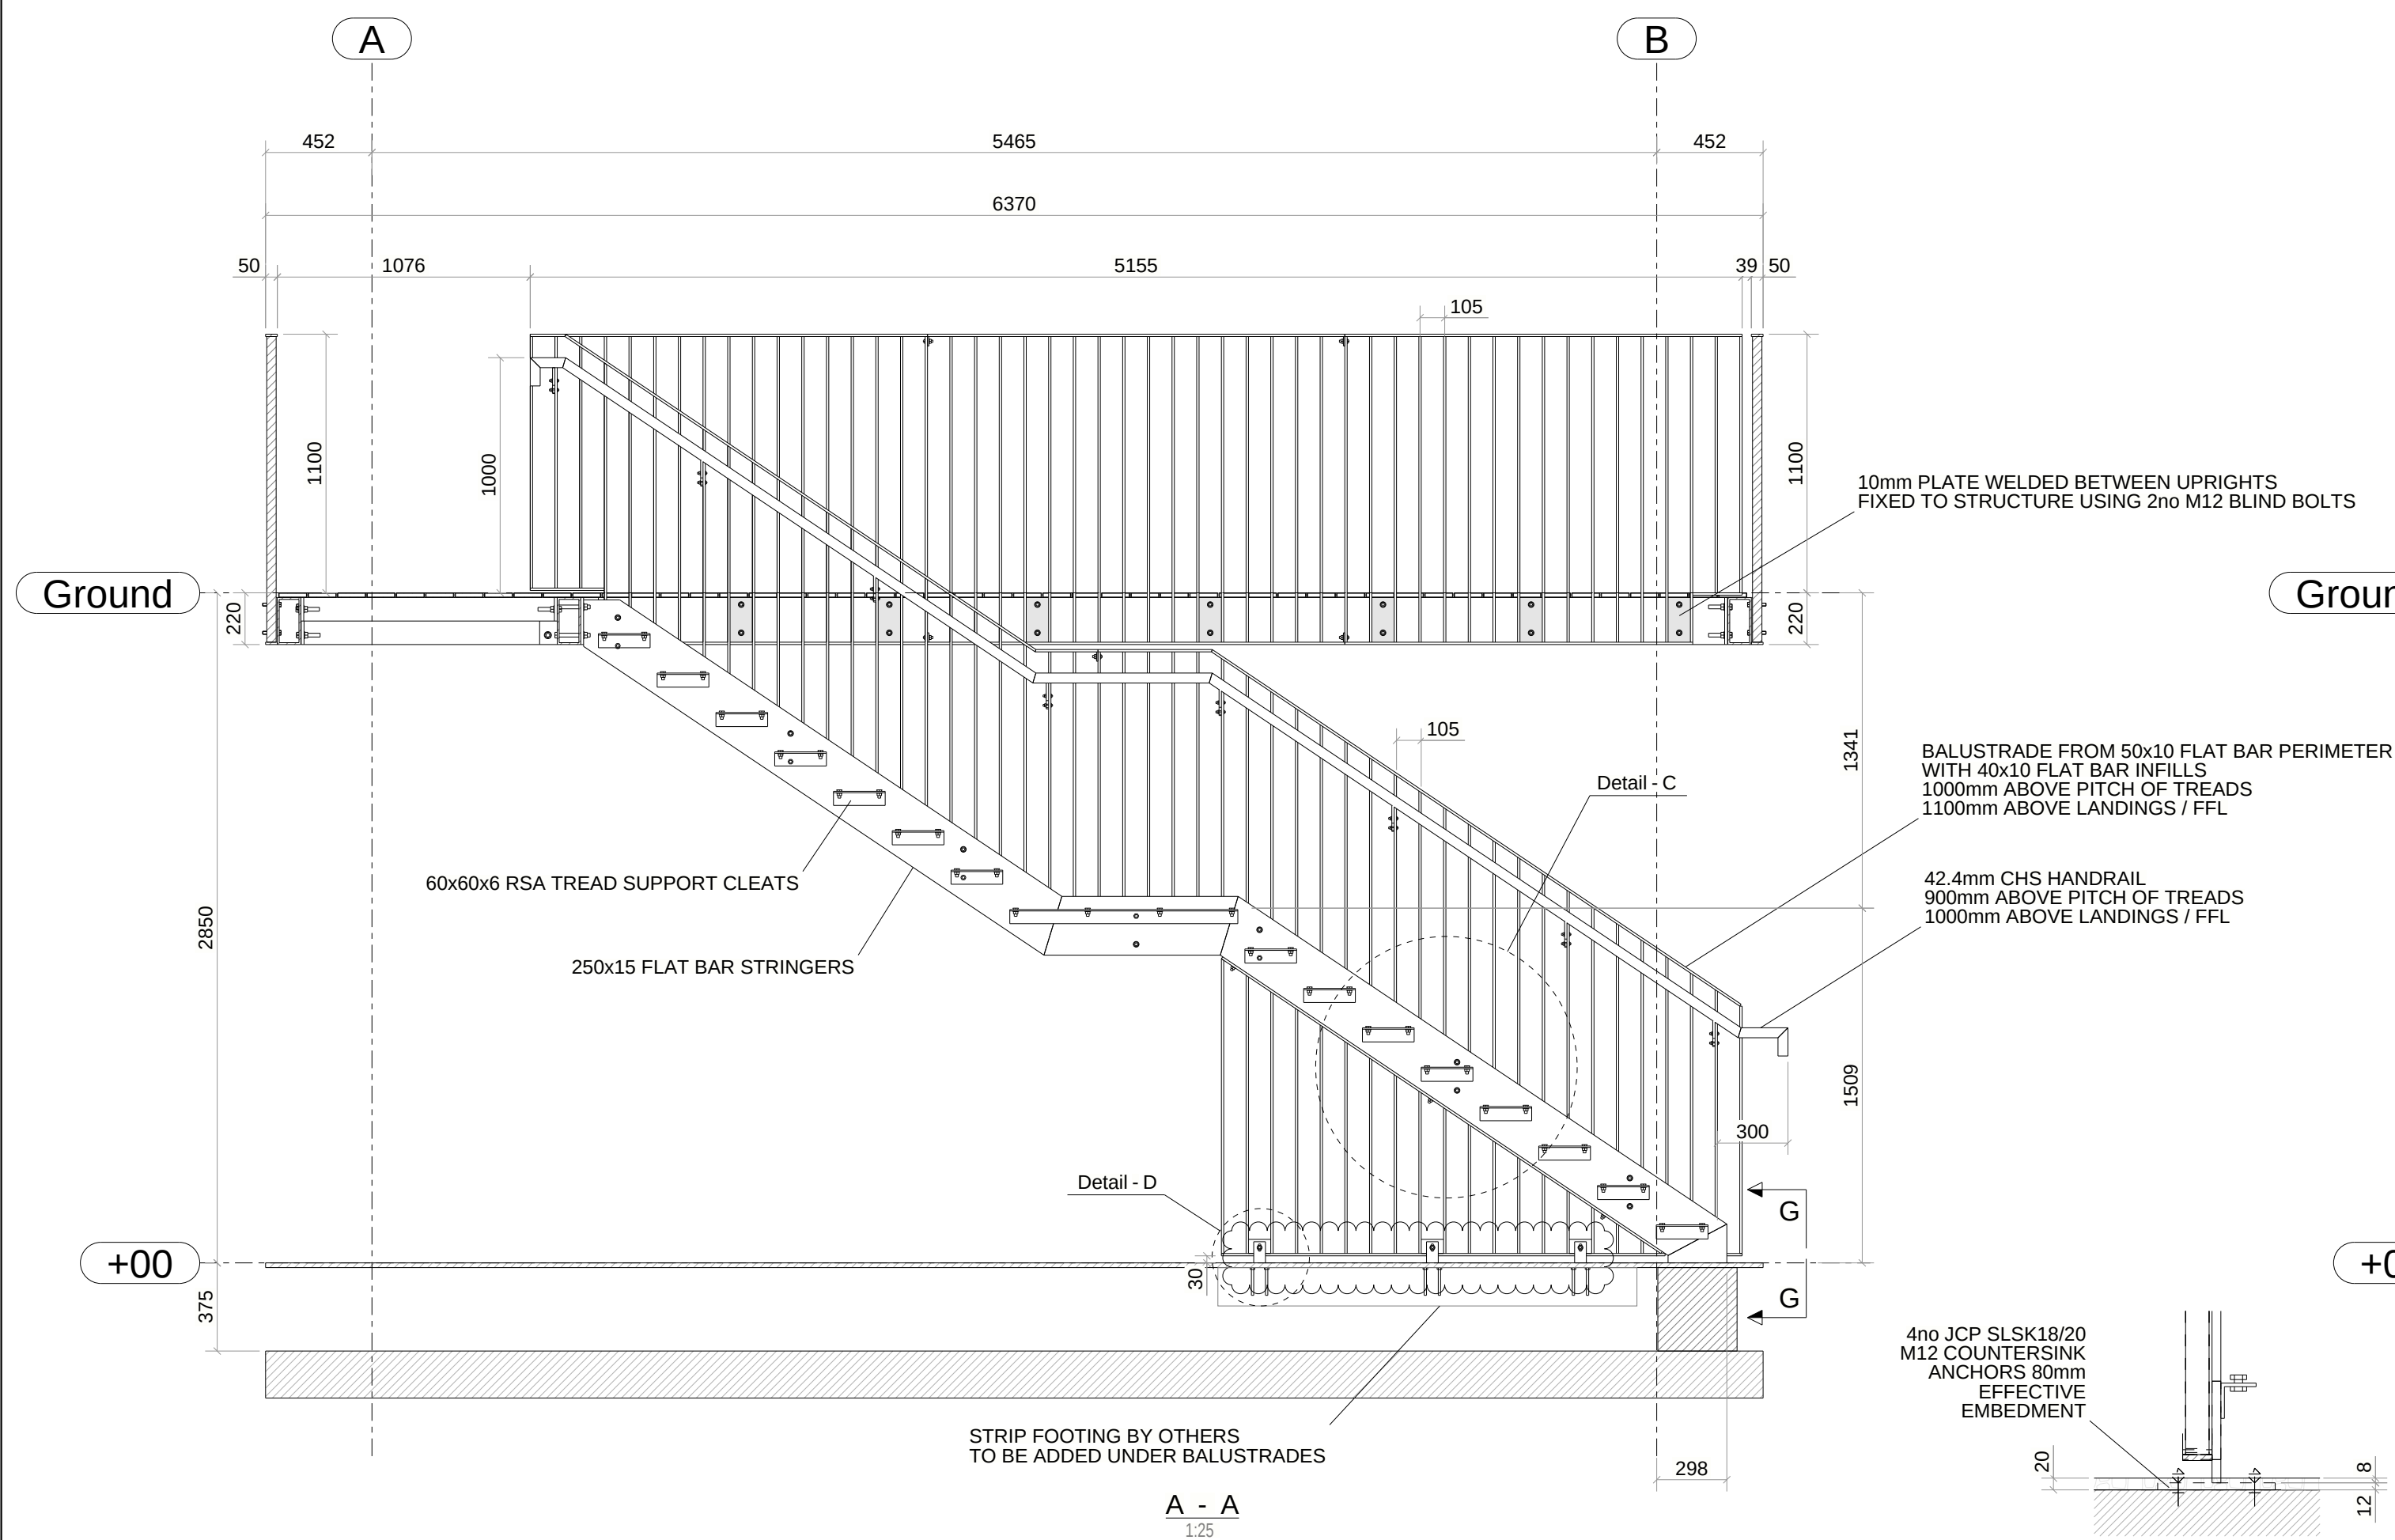
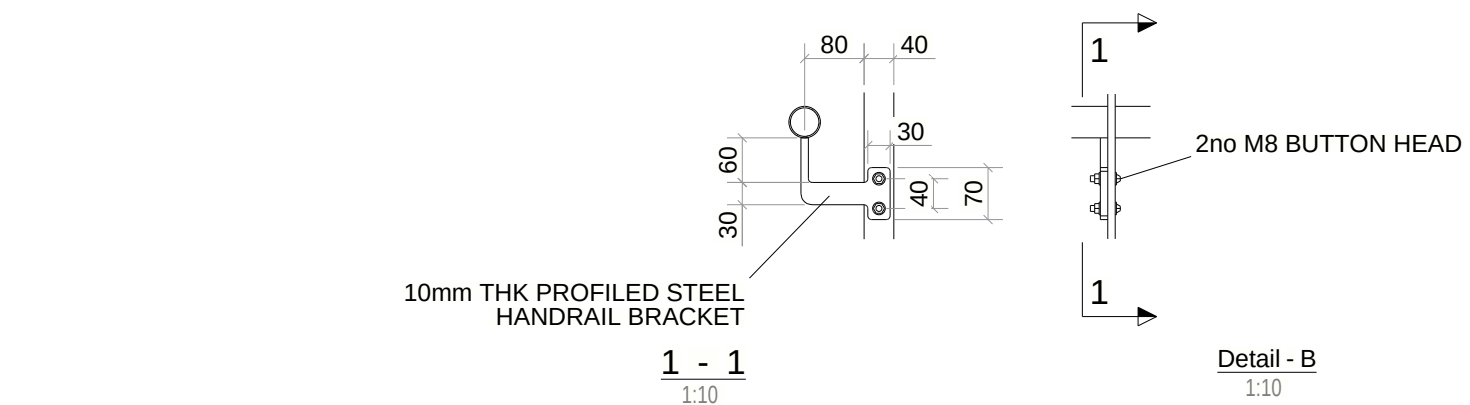
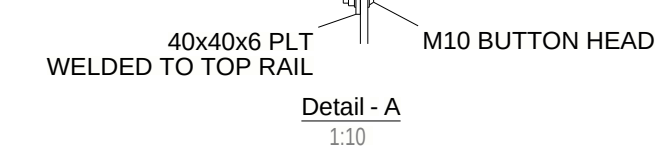
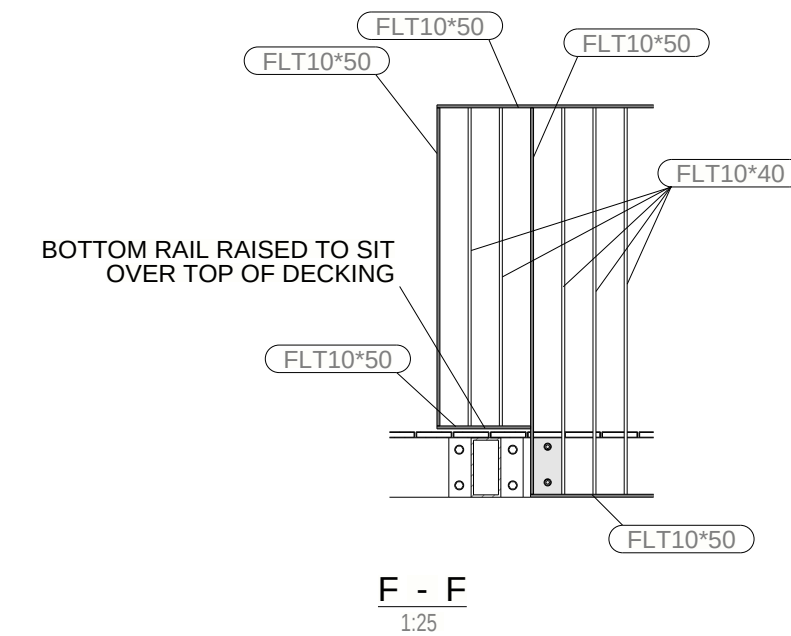
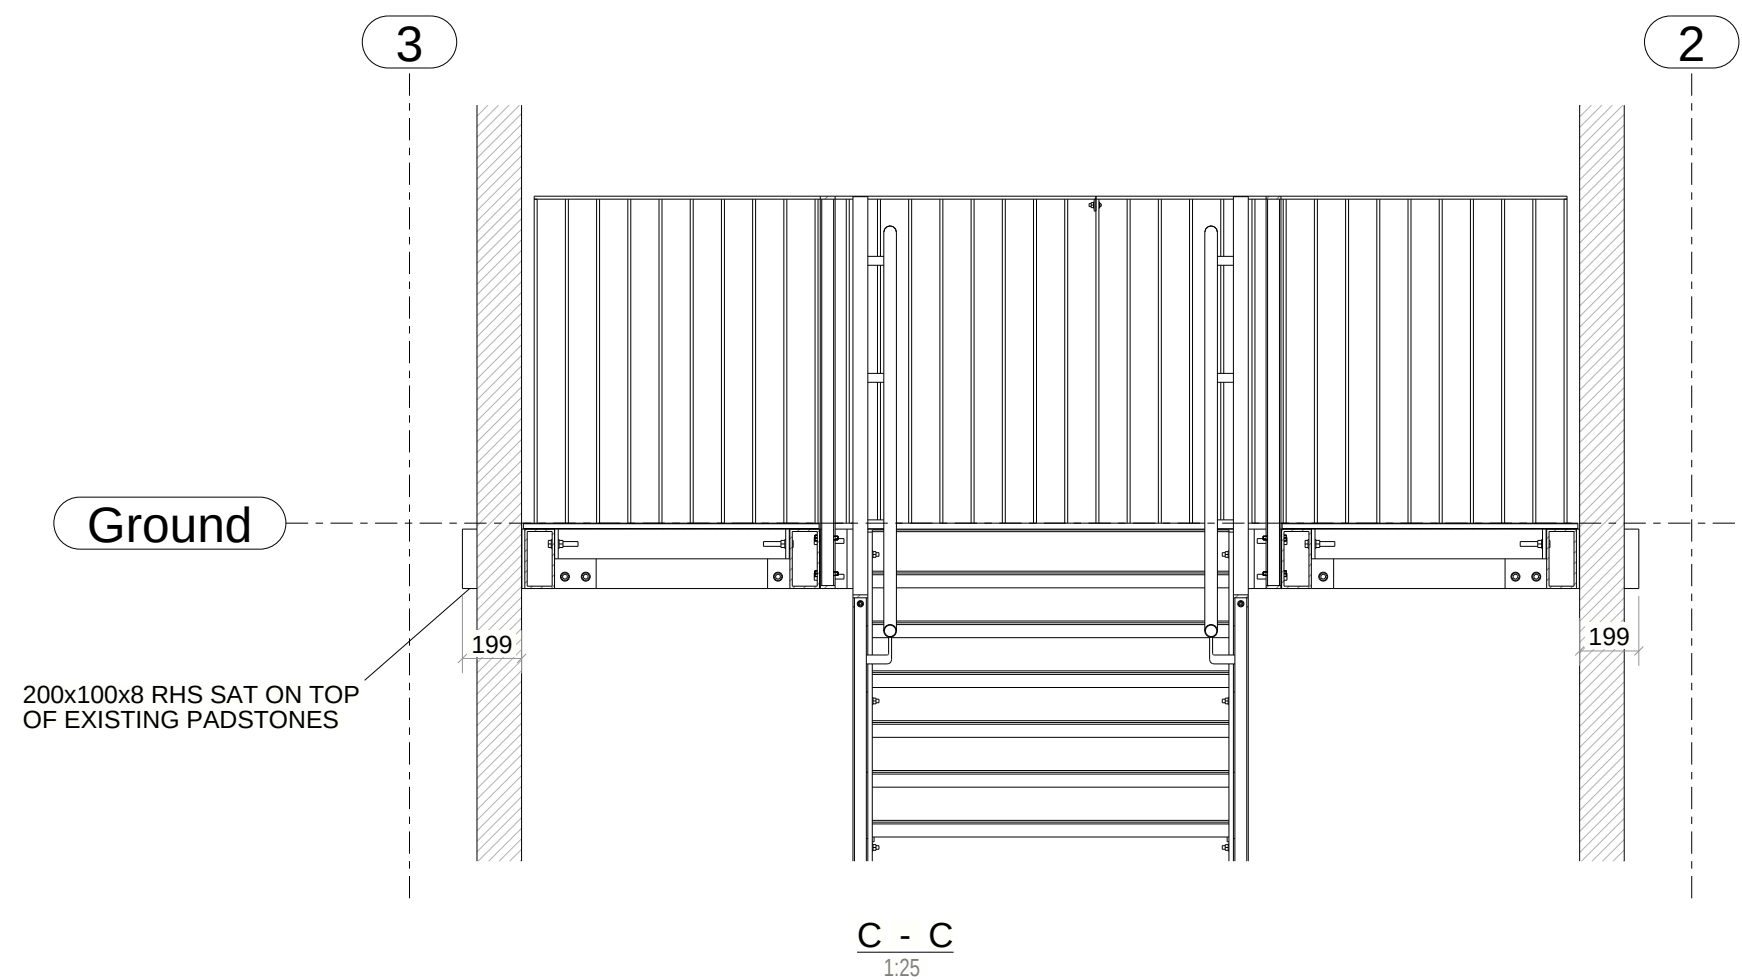
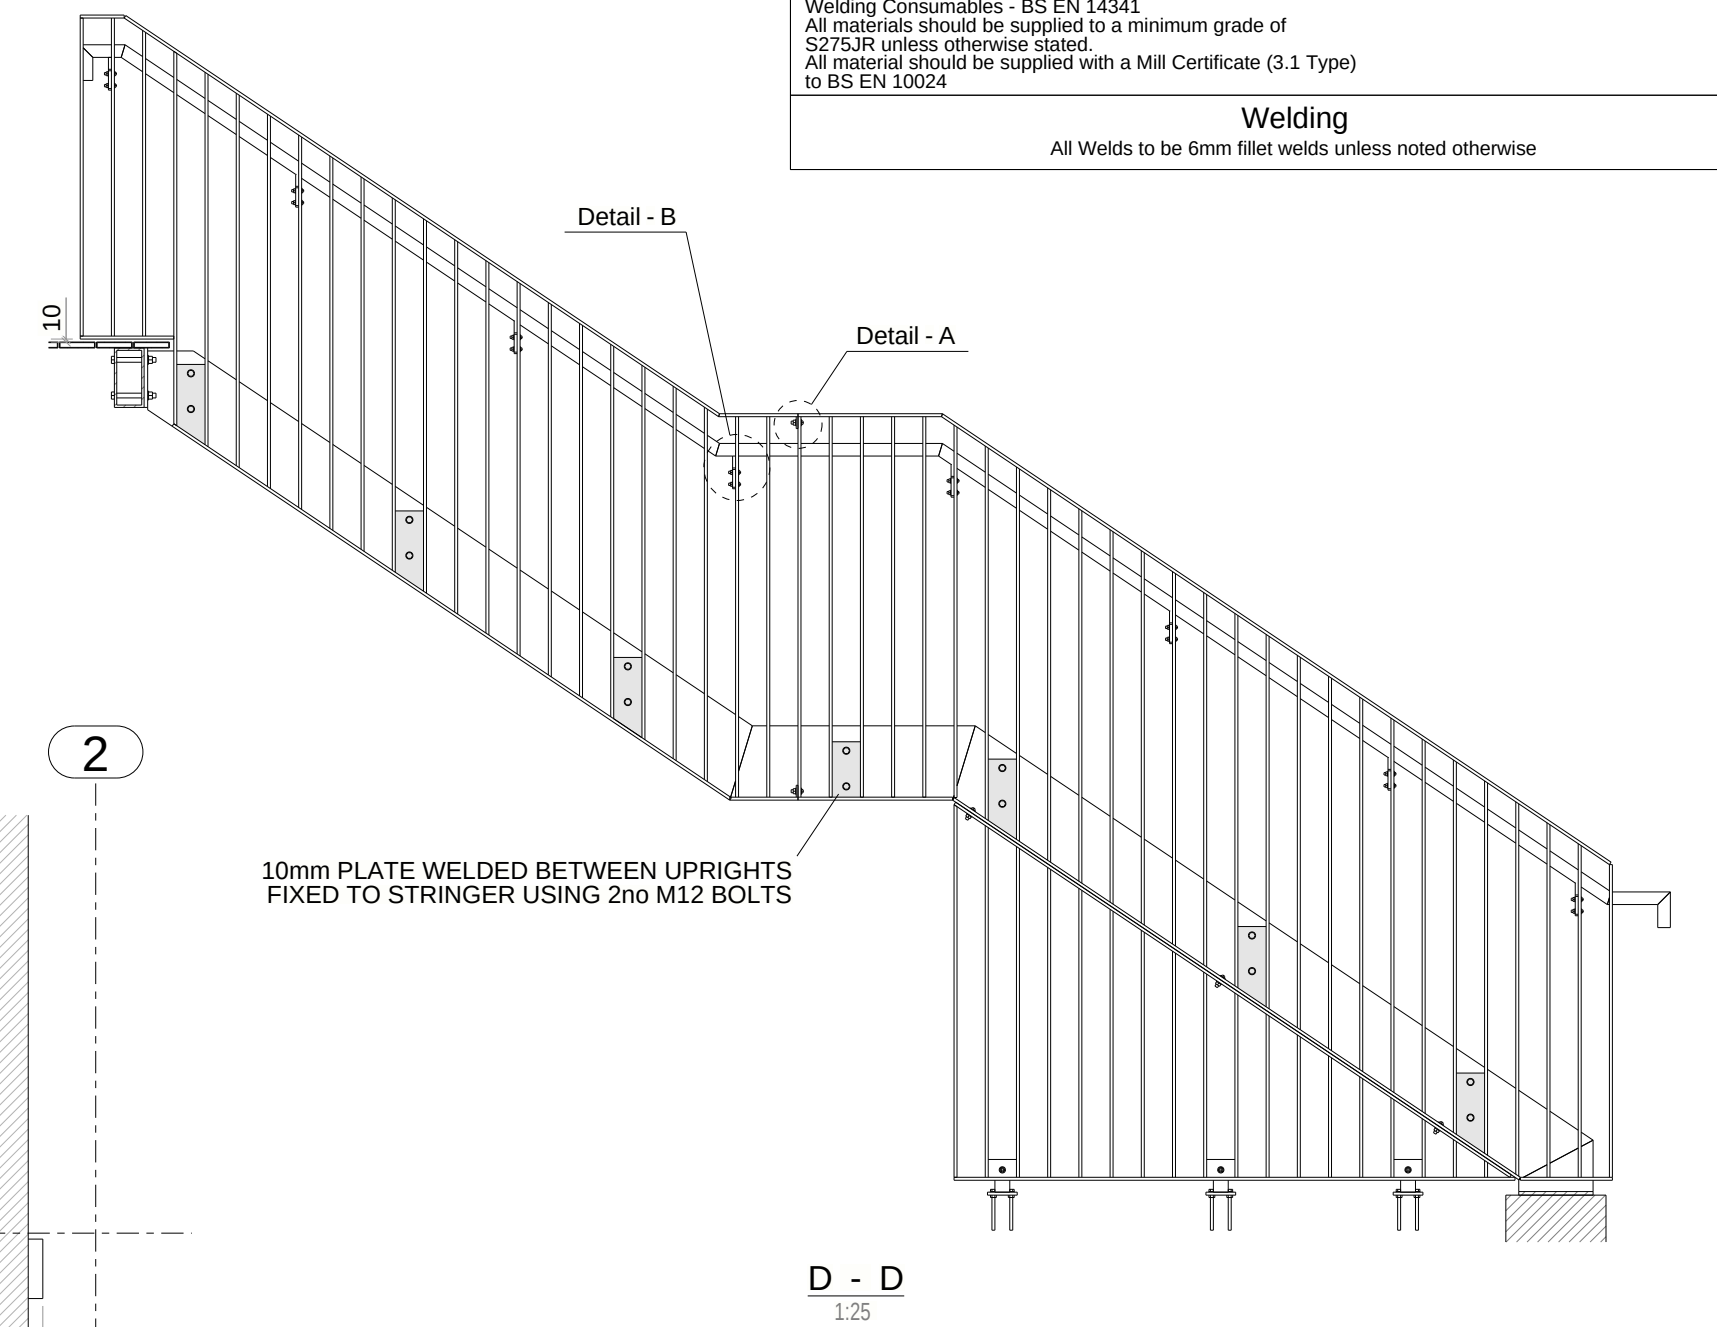
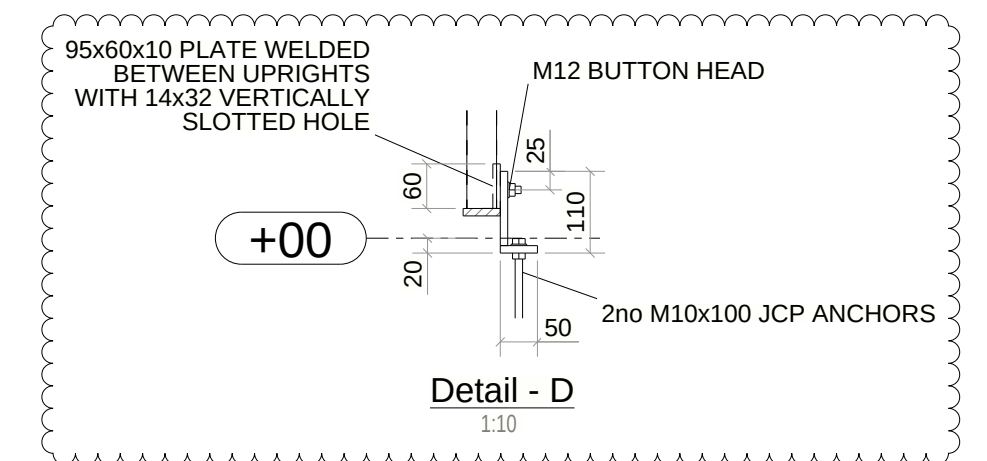
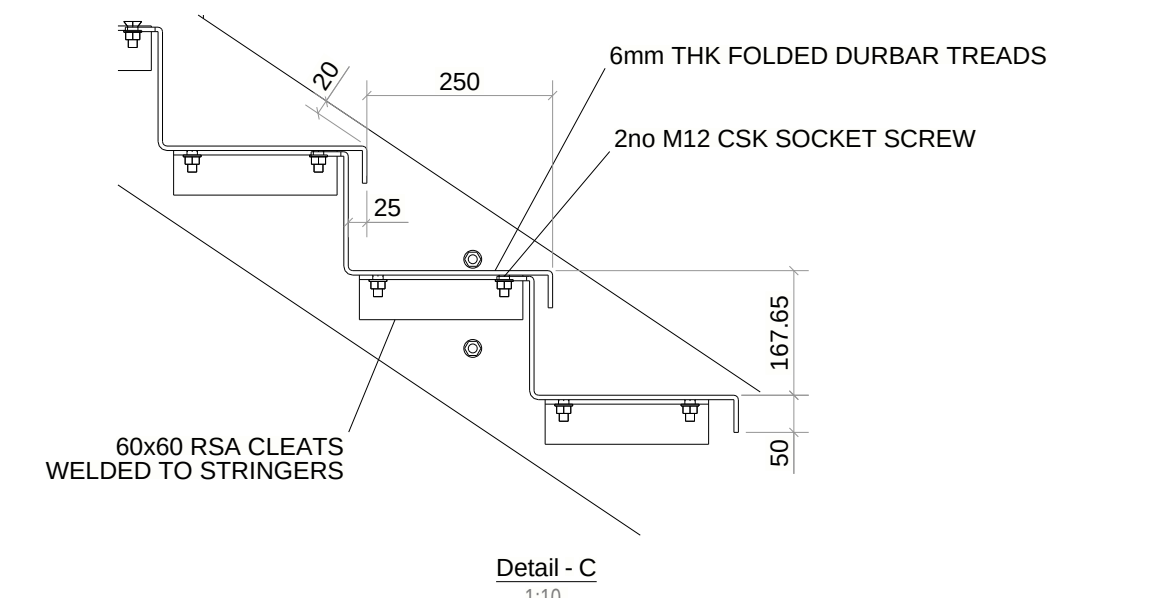
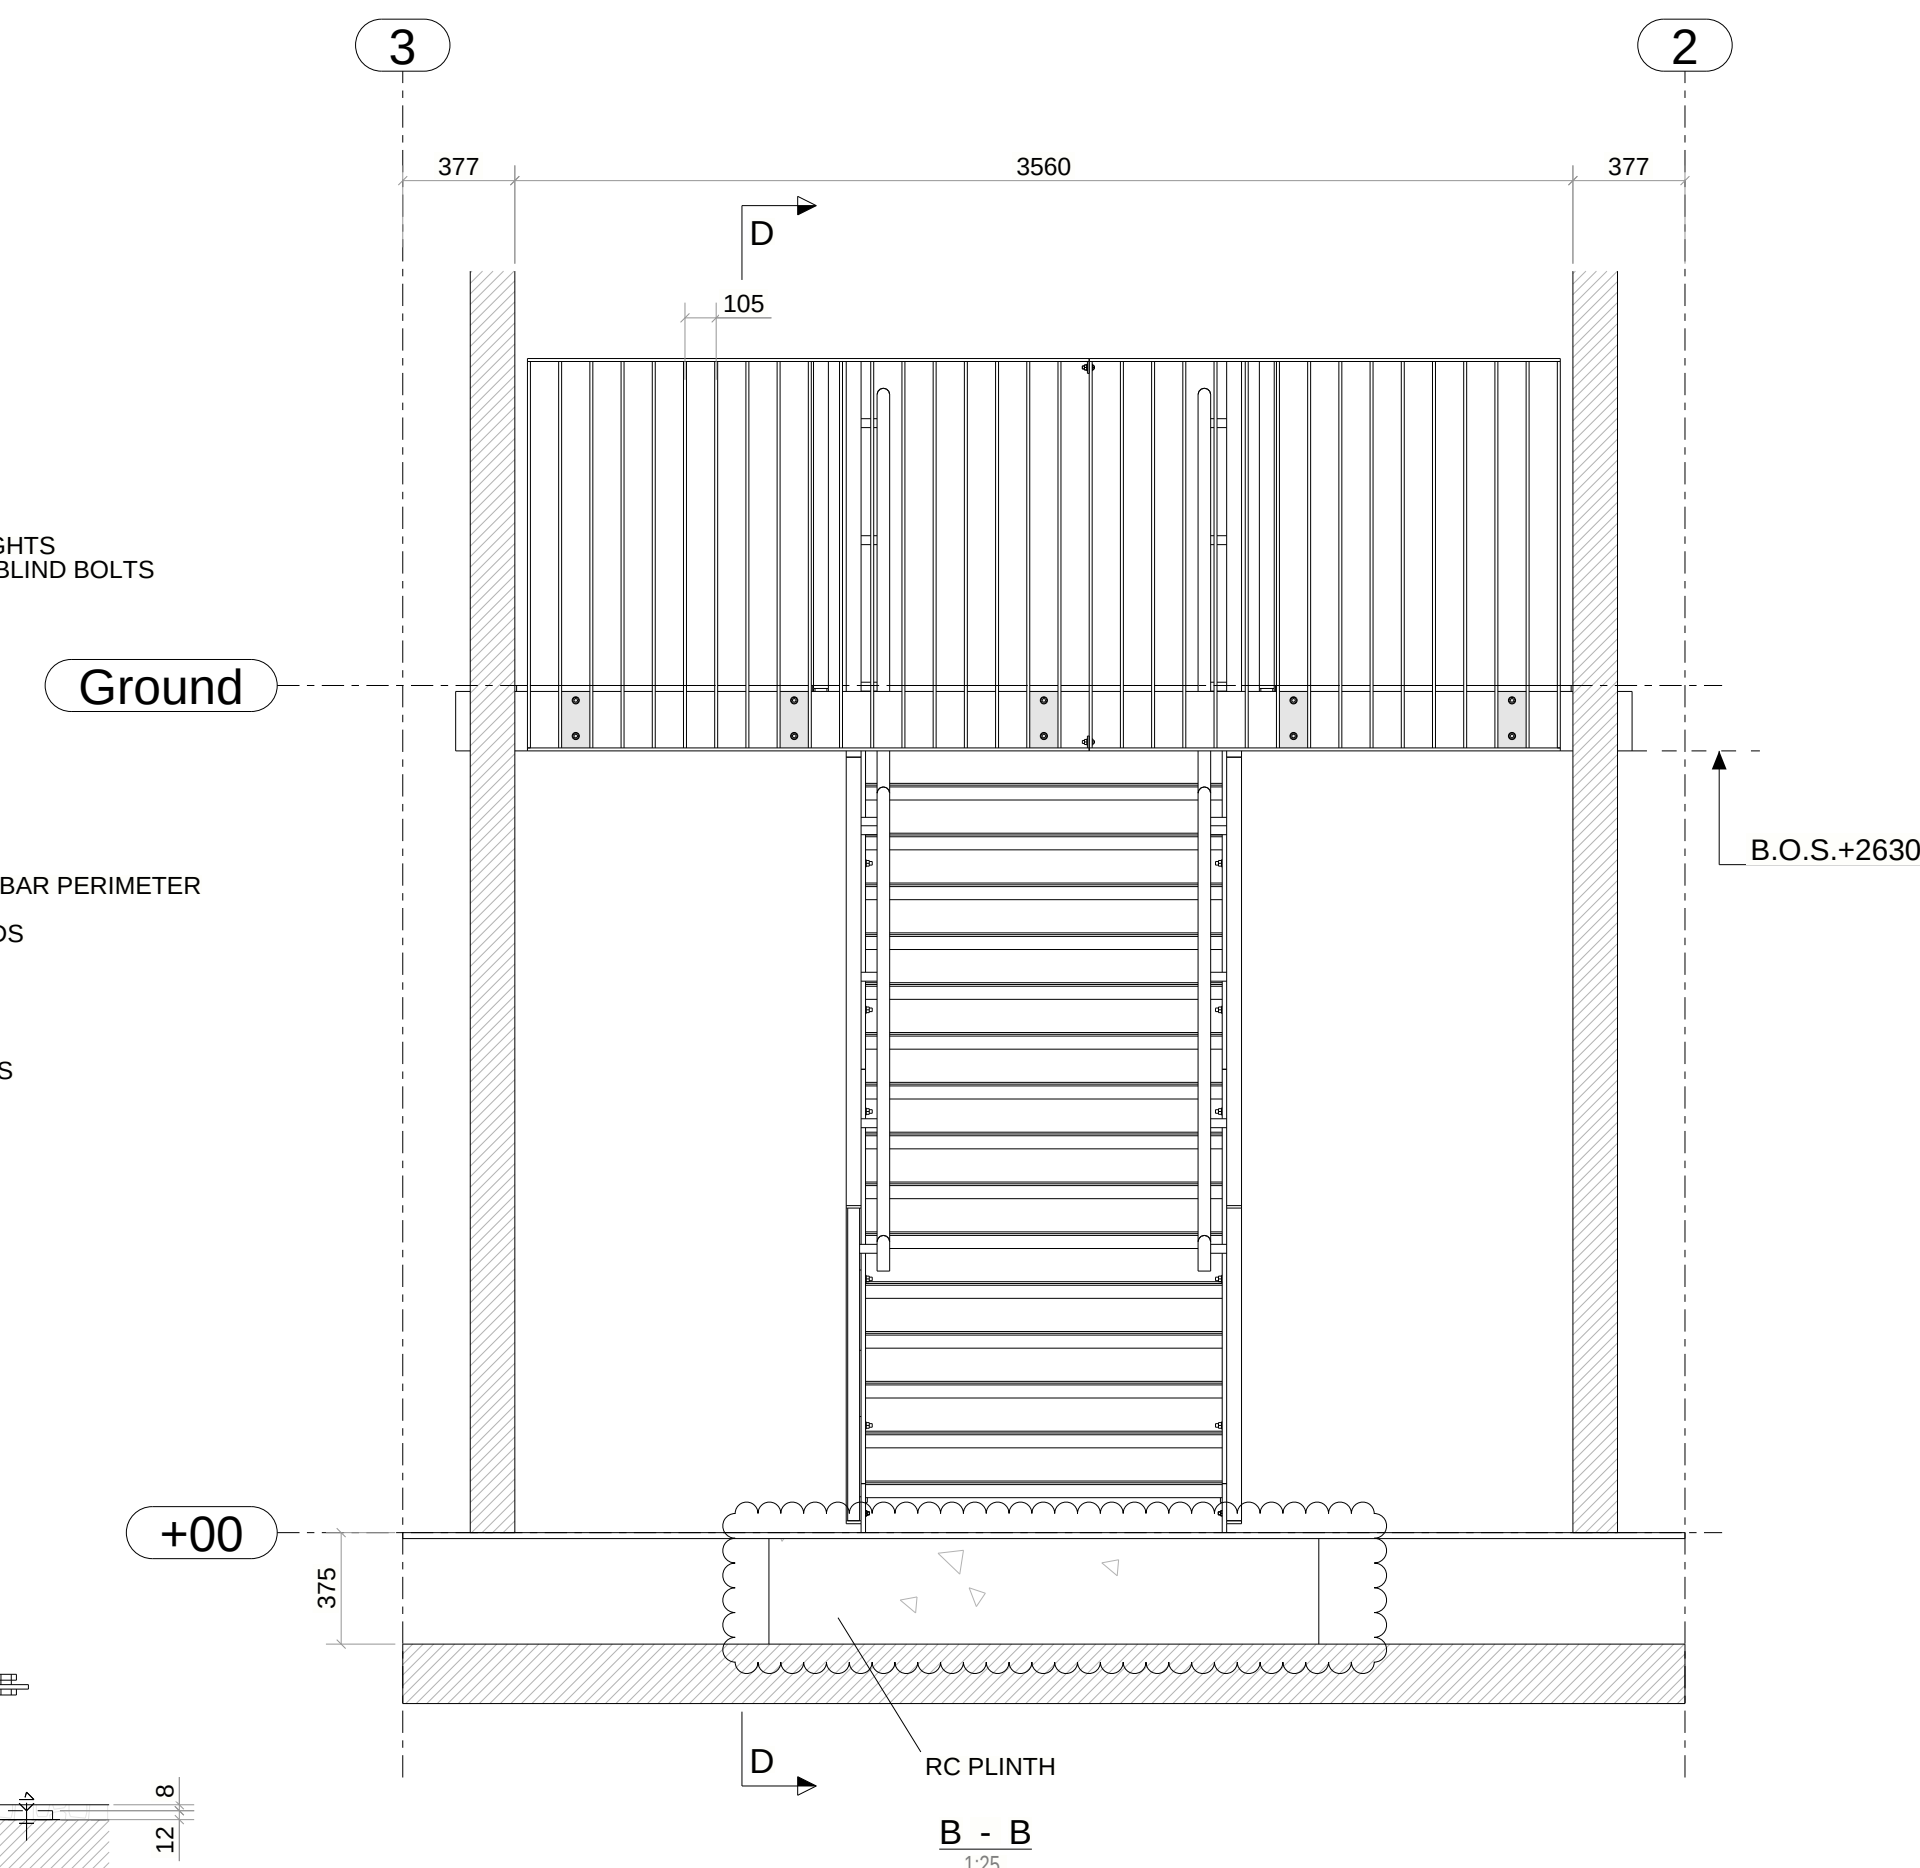


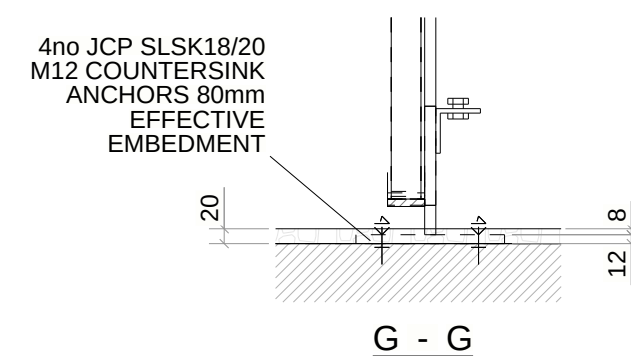

<p>IF IN DOUBT ASK</p> <p>PLEASE DO NOT ASSUME</p>	 <p>Third Angle Projection</p>	<p>All dimensions are mm. General Tolerance +2/-mm</p>
	<p>Fastrack Engineering Limited are Working to CE Execution class 2. Therefore all materials, joints & manufacturing processes must comply fully with the following procedures and specifications.</p> <p>Material Specifications</p> <p>Steel Sections and plates - BS EN 10025-1 Hollow Sections - BS EN 10210-1 or BS EN 10219-1 Pre-loadable bolts - BS EN 15048-1 Galvanizing - BS EN 1401 Welding Consumables - BS EN 14341 All materials should be subjected to a minimum grade of S275JR unless otherwise stated. All material should be supplied with a Mill Certificate (3.1 Type) to BS EN 10024</p> <p>Welding</p> <p>All Welds to be 6mm fillet welds unless noted otherwise</p>	

ALL METALWORK TO BE MIN. GRADE S275
BALUSTRADES GALVANISED AND POWDER COATED - RAL 7016
TREADS TO BE GALVANISED FINISH
STAIR STRINGERS TO BE GALVANISED, AND PAINTED ON SITE RAL 7016
FACE OF RHS TO BE PAINTED RAL 7016 WHERE BALUSTRADE IS FIXED
ALL FIXINGS MIN. GRADE 8.8, GALVANISED FINISH

C01	REVISED TO COMMENTS / ISSUED FOR CONSTRUCTION	11.04.2025
P02	REVIEW + COMMENT / REVISED TO COMMENTS	01.04.2025
P01	REVIEW + COMMENT	26.03.2025
REV MARK	DESCRIPTION	REVISION DATE

SITE LOCATION	EMBASSY VILLAGE		
DRAWING TITLE	POD STAIR G.A.		
CONTRACT	VERMONT		
MODELLED BY	AN	ISSUE DATE	01.04.2025
CONTRACT No	FT763	SCALE	1:10 1:25
DRAWING No	FT763-PS-0001	REVISION No.	C01