


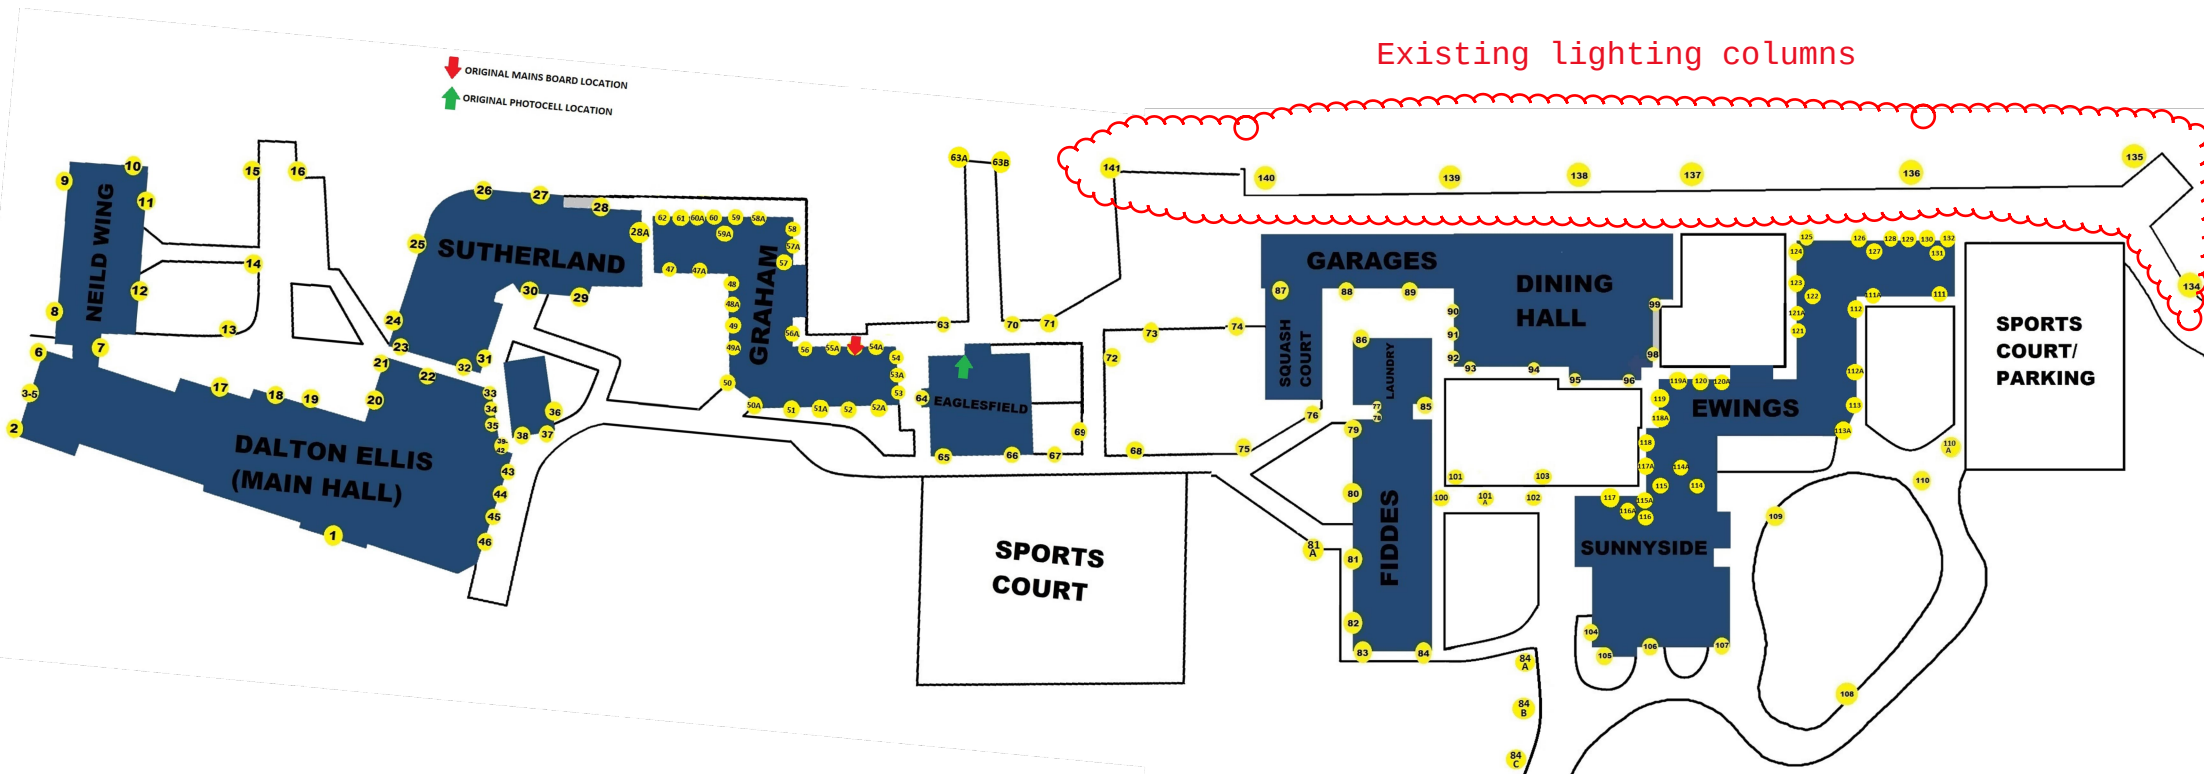

Existing lighting columns