

PROJECT REF
23049


DRAWING REF
230

CLIENT
MR & MRS TADMAN
239 BARLOW MOOR ROAD
CHORLTON
MANCHESTER
M21 7QL

PROJECT
DETACHED 1 BED HOUSE &
ASSOCIATED LANDSCAPING

DRAWING TITLE
EXISTING SITE / FLOOR PLAN
& ELEVATIONS


PLANNING

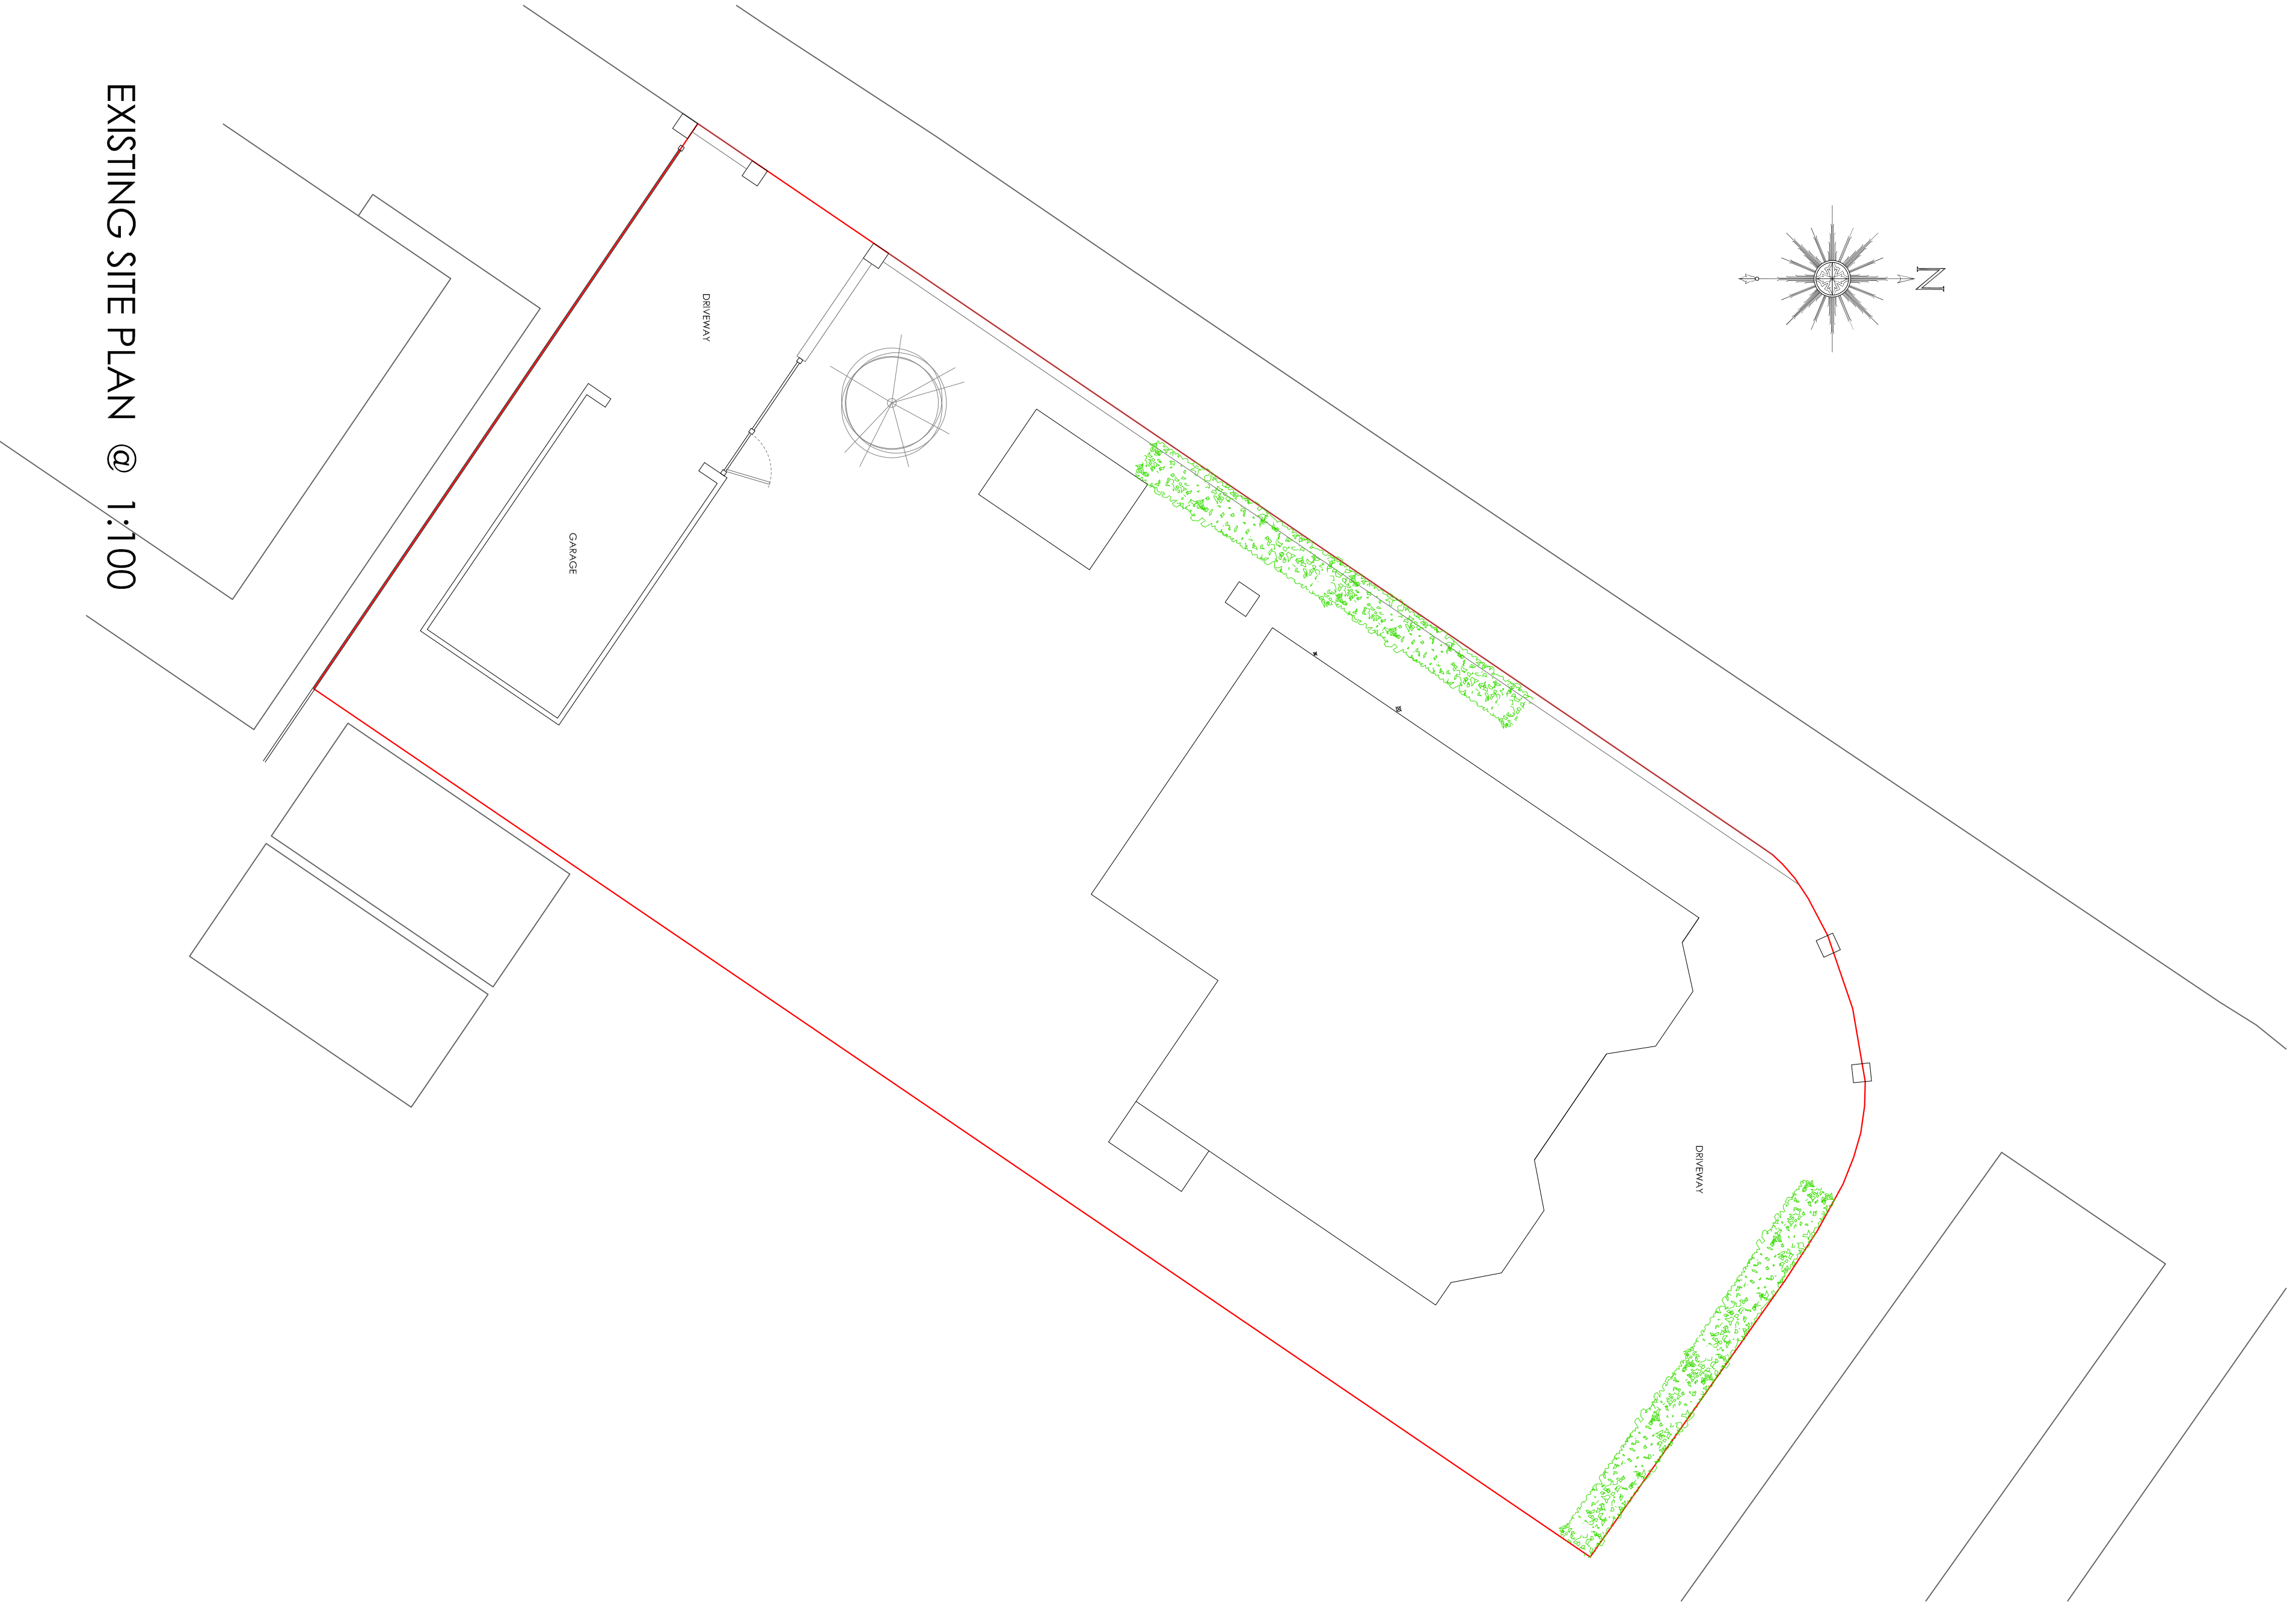


EXISTING SITE PLAN @ 1:100

FRONT ELEVATION (NW)



REAR ELEVATION (SE)

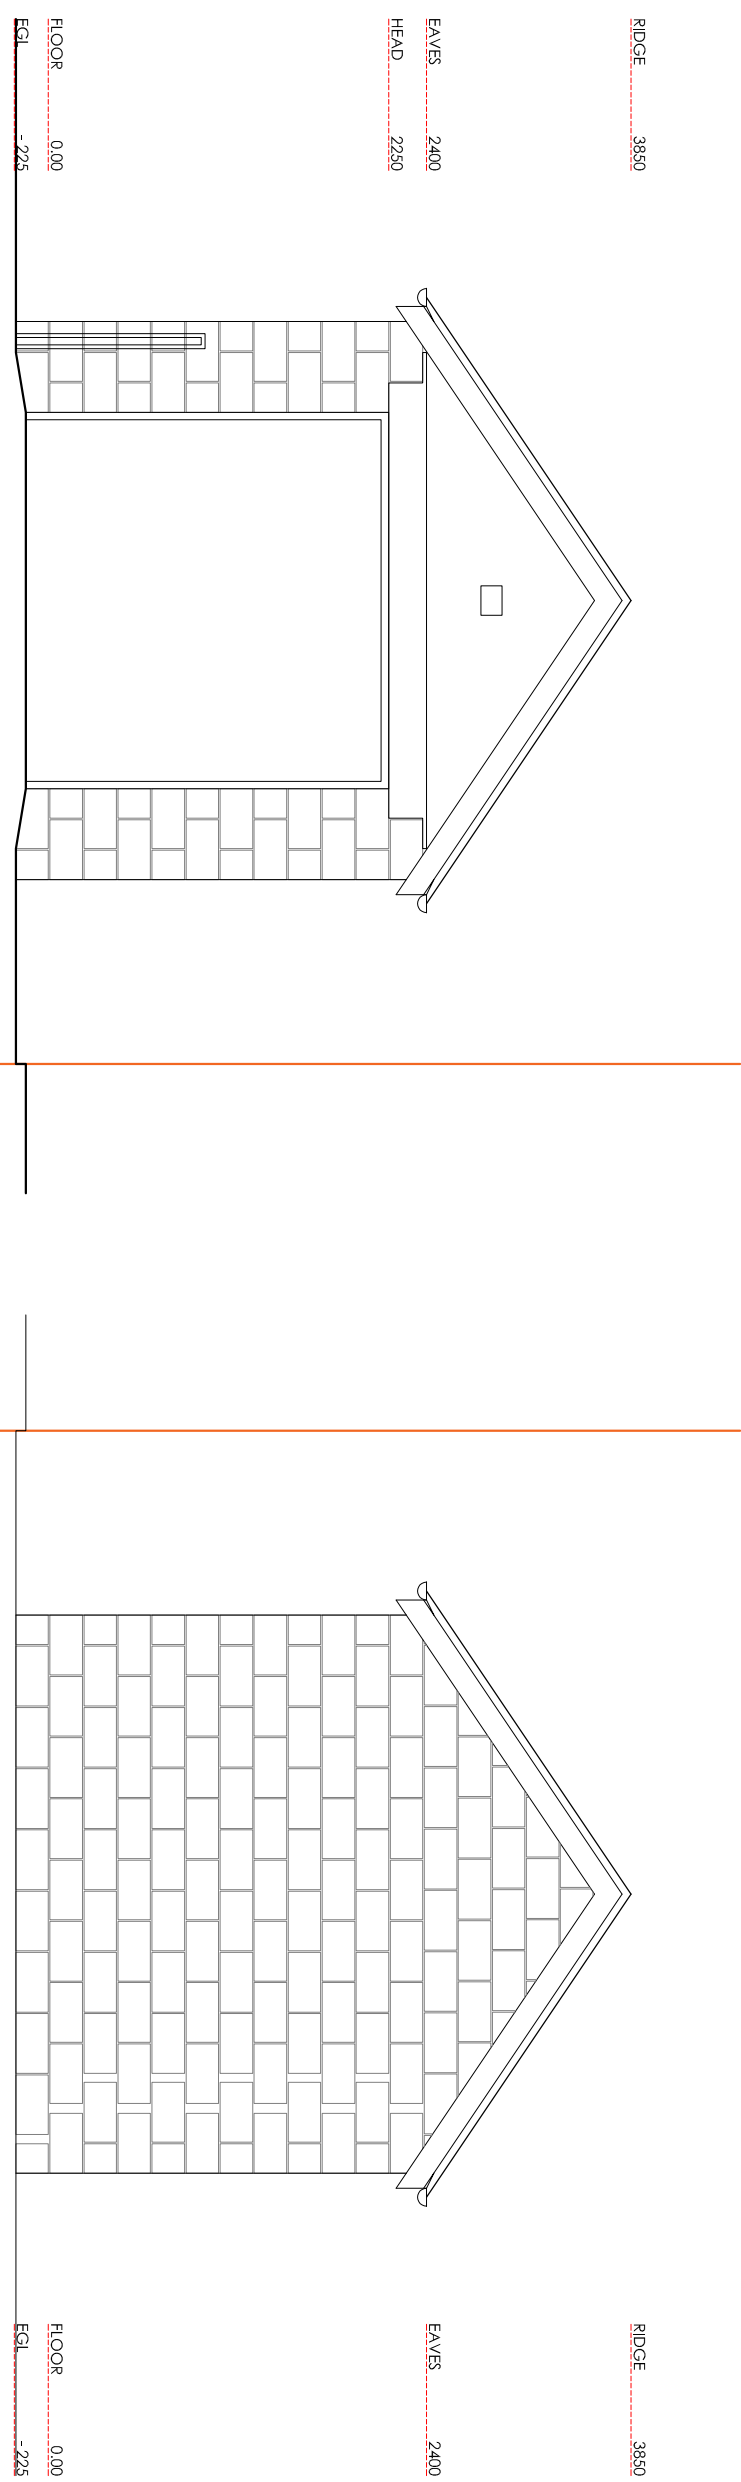

SIDE ELEVATION (NE)

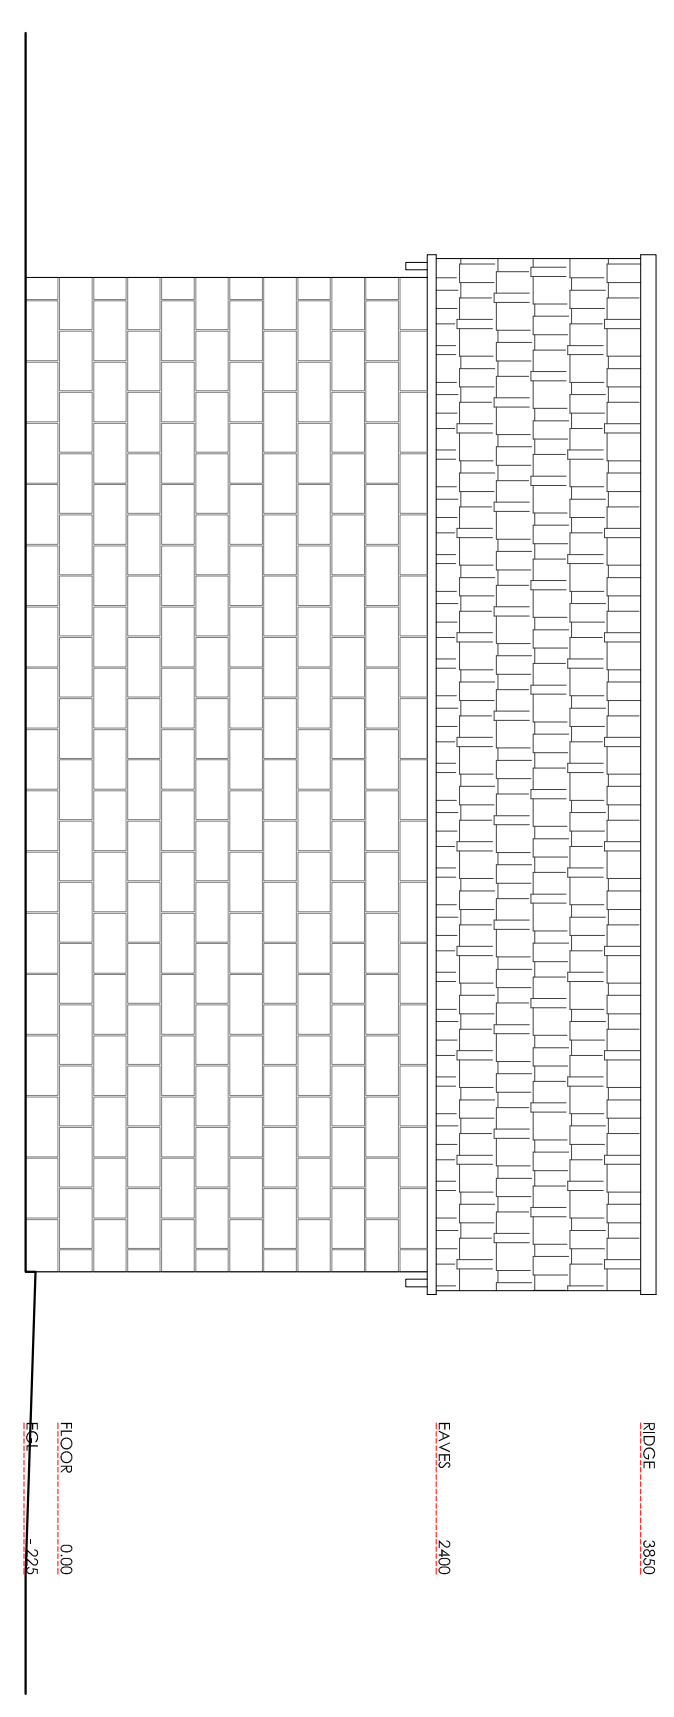

SIDE ELEVATION (SW)

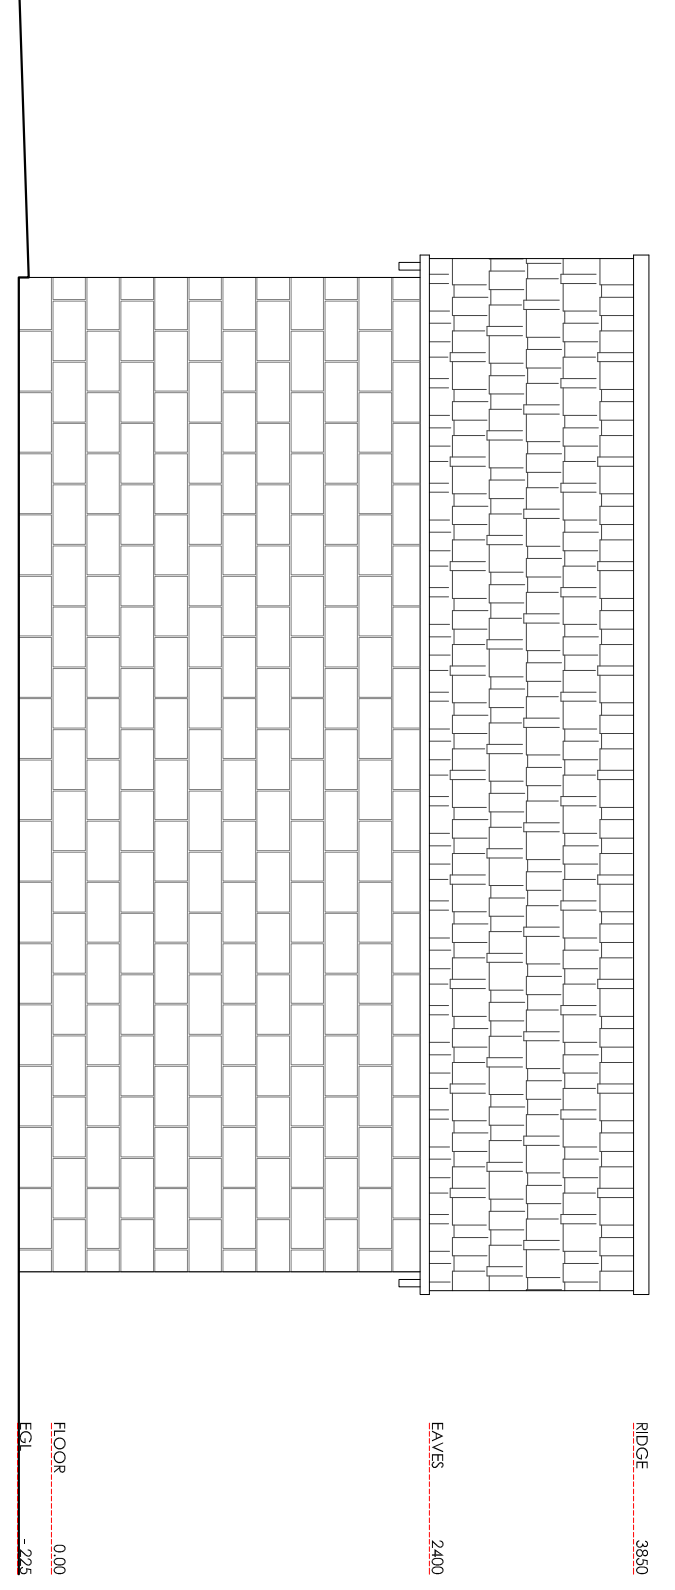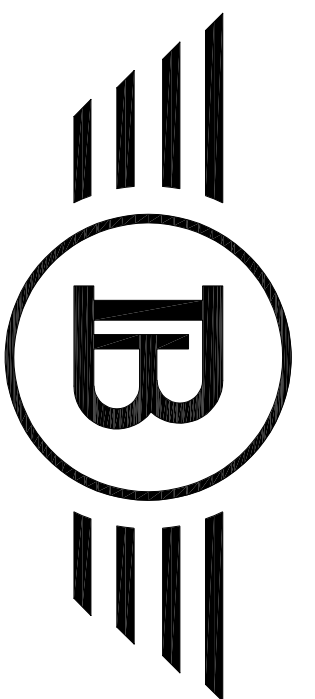

BLUECHIP ARCHITECTURE

07999 294 675

DESIGN@BLUECHIP-ARCHITECTURE.CO.UK
WWW.BLUECHIP-ARCHITECTURE.CO.UK

18 BOTANY ROAD | WORSTLEY | MANCHESTER | M40 8JS

COPYRIGHT PROTECTED & ISSUED UNDER LICENSE TO THE CLIENT NAMED
WITHOUT APPROVAL FROM BLUECHIP ARCHITECTURE (2019) LTD.

ISSUED FOR PLANNING APPROVAL 02.05.25