

Bar signs

Ground Floor Locations

Bar stair sign



Room Signage

Precedents



WC sign




Vinyl door signage



Worksuite projecting sign



WC projecting sign

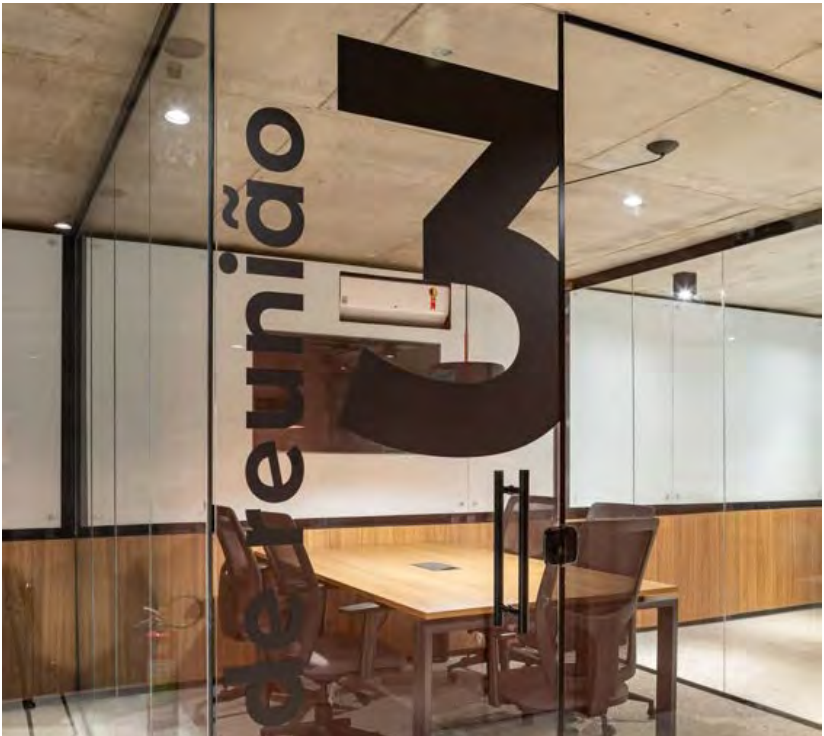

Door signage on glazed door




Vinyl door signage



WC sign

Concept design

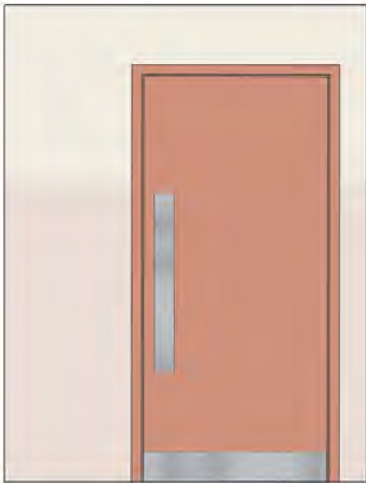

Typical WC lobby elevation- Type B colour scheme



Typical WC lobby elevation- Type A colour scheme



Typical WC sign with Braille




Typical WC sign with Braille



WC sign

Locations

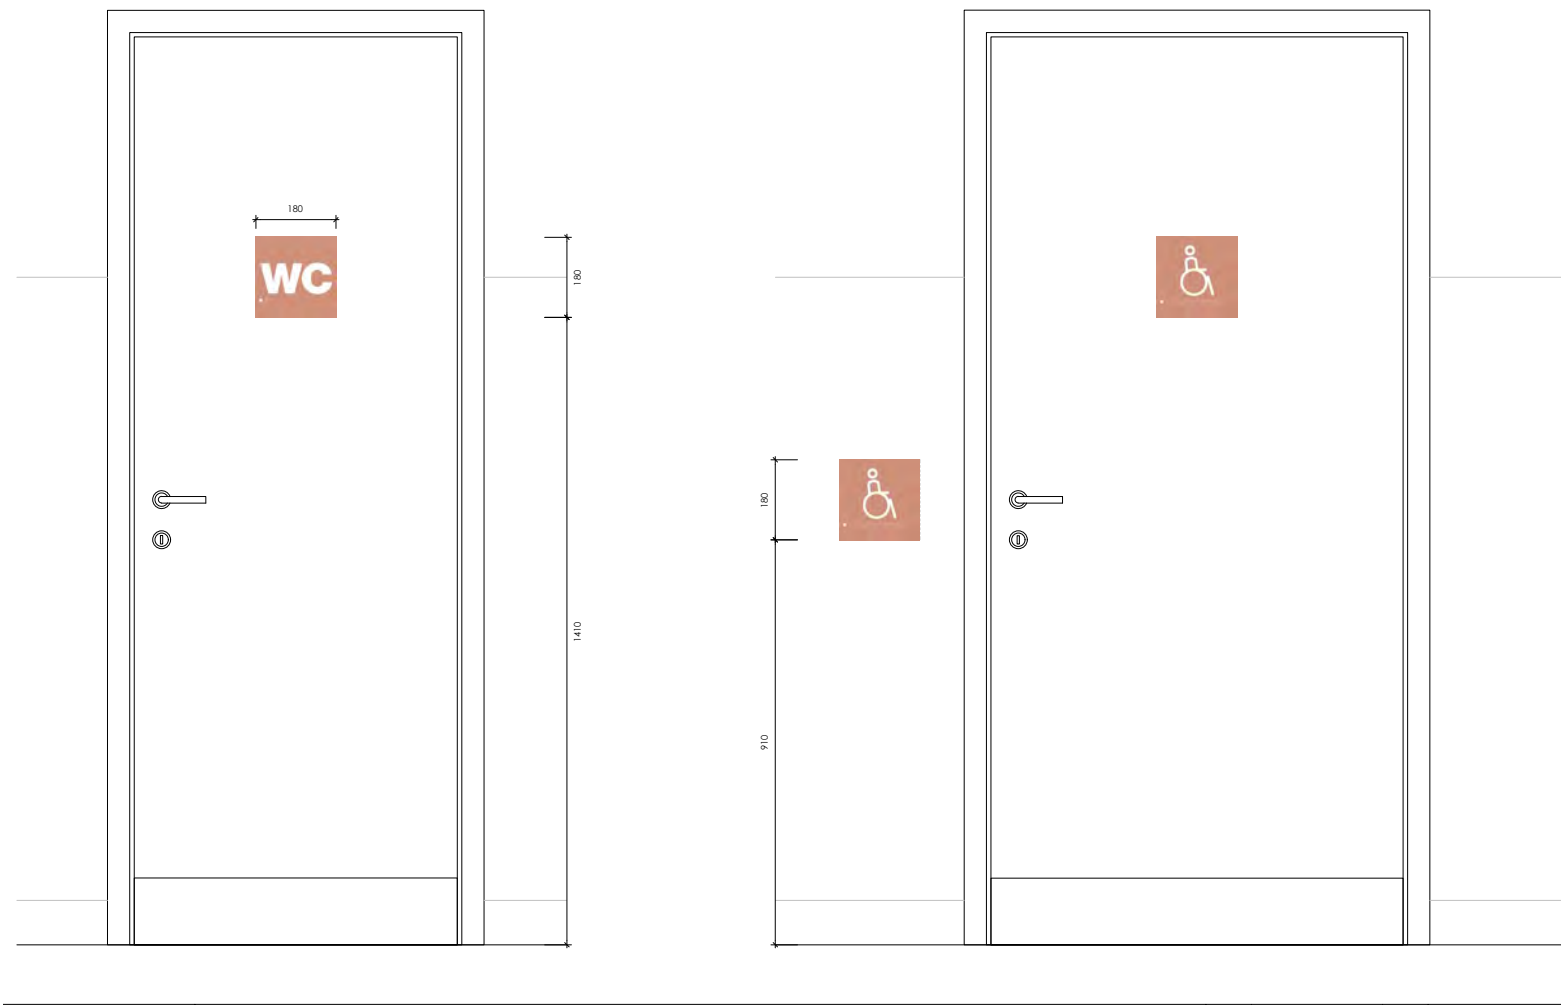

WC signs to be located on centre of door as shown, accessible wc signage to be located next to leading door edge as well.




Typical accessible wc sign with Braille
WC icons to be raised 1.25mm from front face of sign



WC signs


Concept design

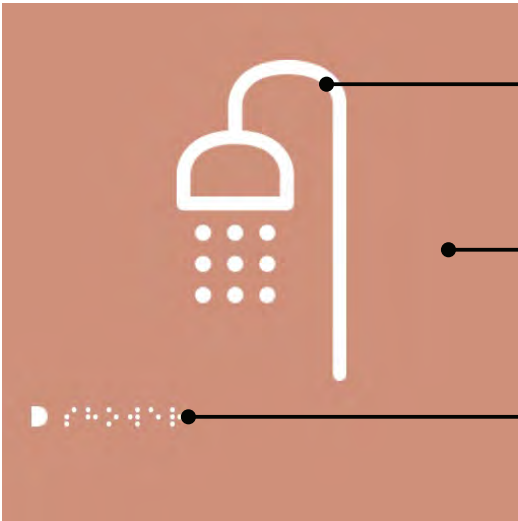

Raised icon
Colour RAL 9010

PPC metal plaque
Colour BS443 Salmon Pink

Braille
Set out as per UKAAF gudlines
with raised Braille marker

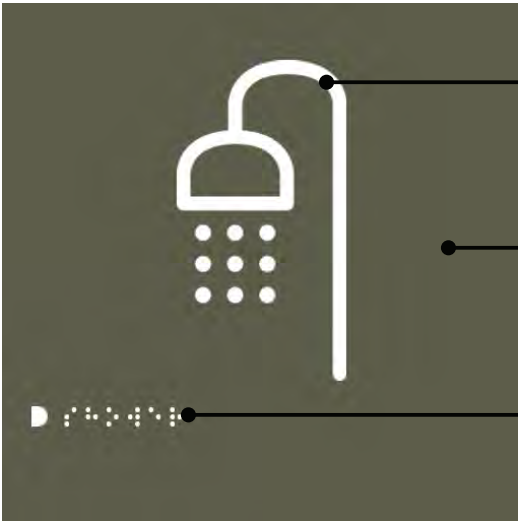

Raised icon
Colour RAL 9010

PPC metal plaque
Colour RAL 6003


Braille
Set out as per UKAAF gudlines
with raised Braille marker

Please Note
WC icons to be raised 1.25mm from front face of sign.
Colours to be confirmed to ensure suitable LRV difference.




WC Projecting signs

Concept design

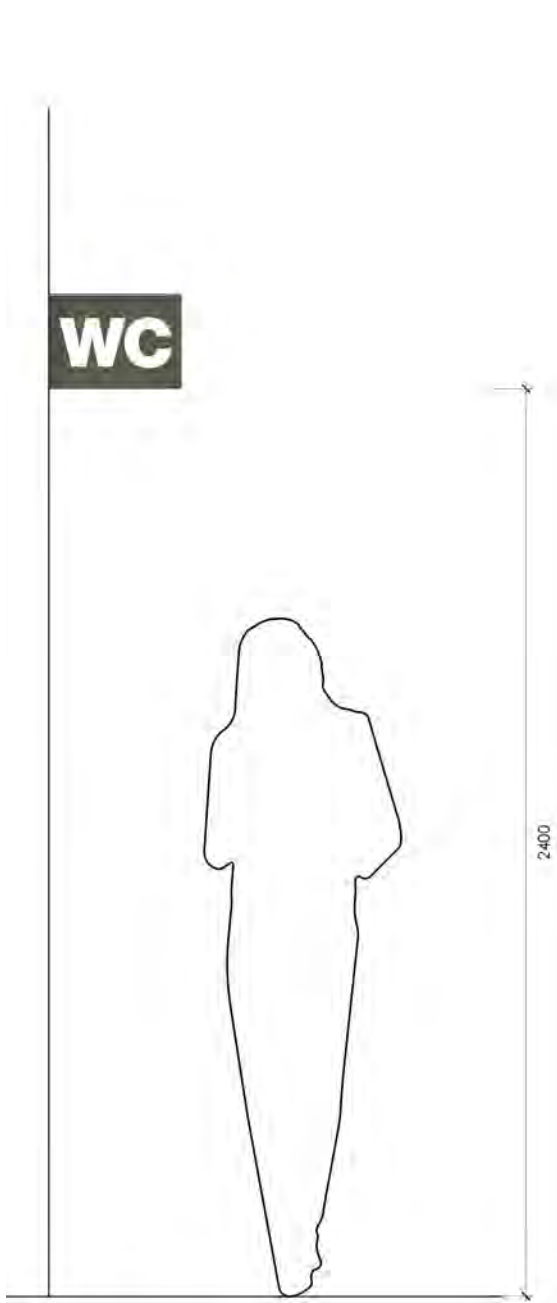

WC projecting sign
PPC metal sign with concealed fixings, colour tbc
Sign dimension 400x250x40mm
White vinyl wc symbol, colour RAL 9010
Colours to be confirmed to ensure suitable LRV difference.

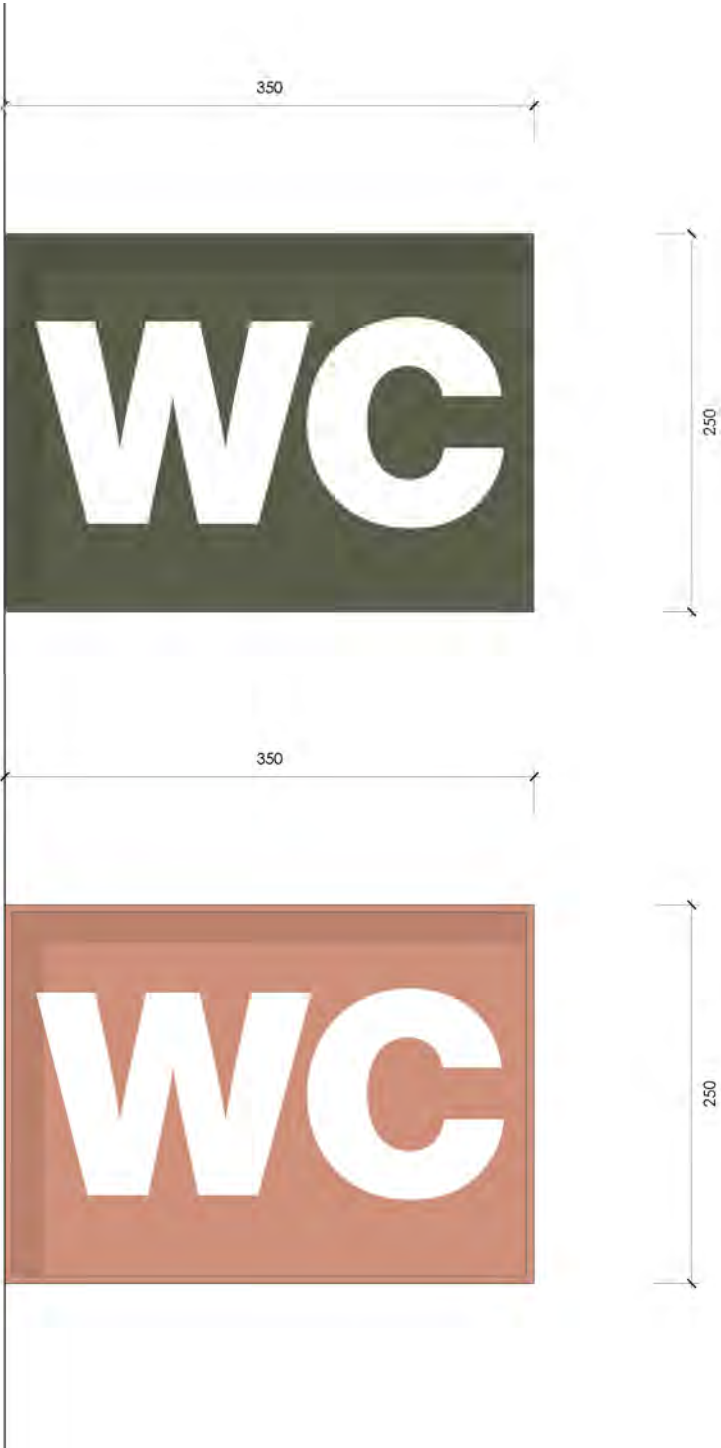

WC signs


Ground Floor Locations



WC signs

Mezzanine Locations


- WC lobby sign
- All gender wc
- Accessible wc
- Ambulant wc
- WC projecting sign

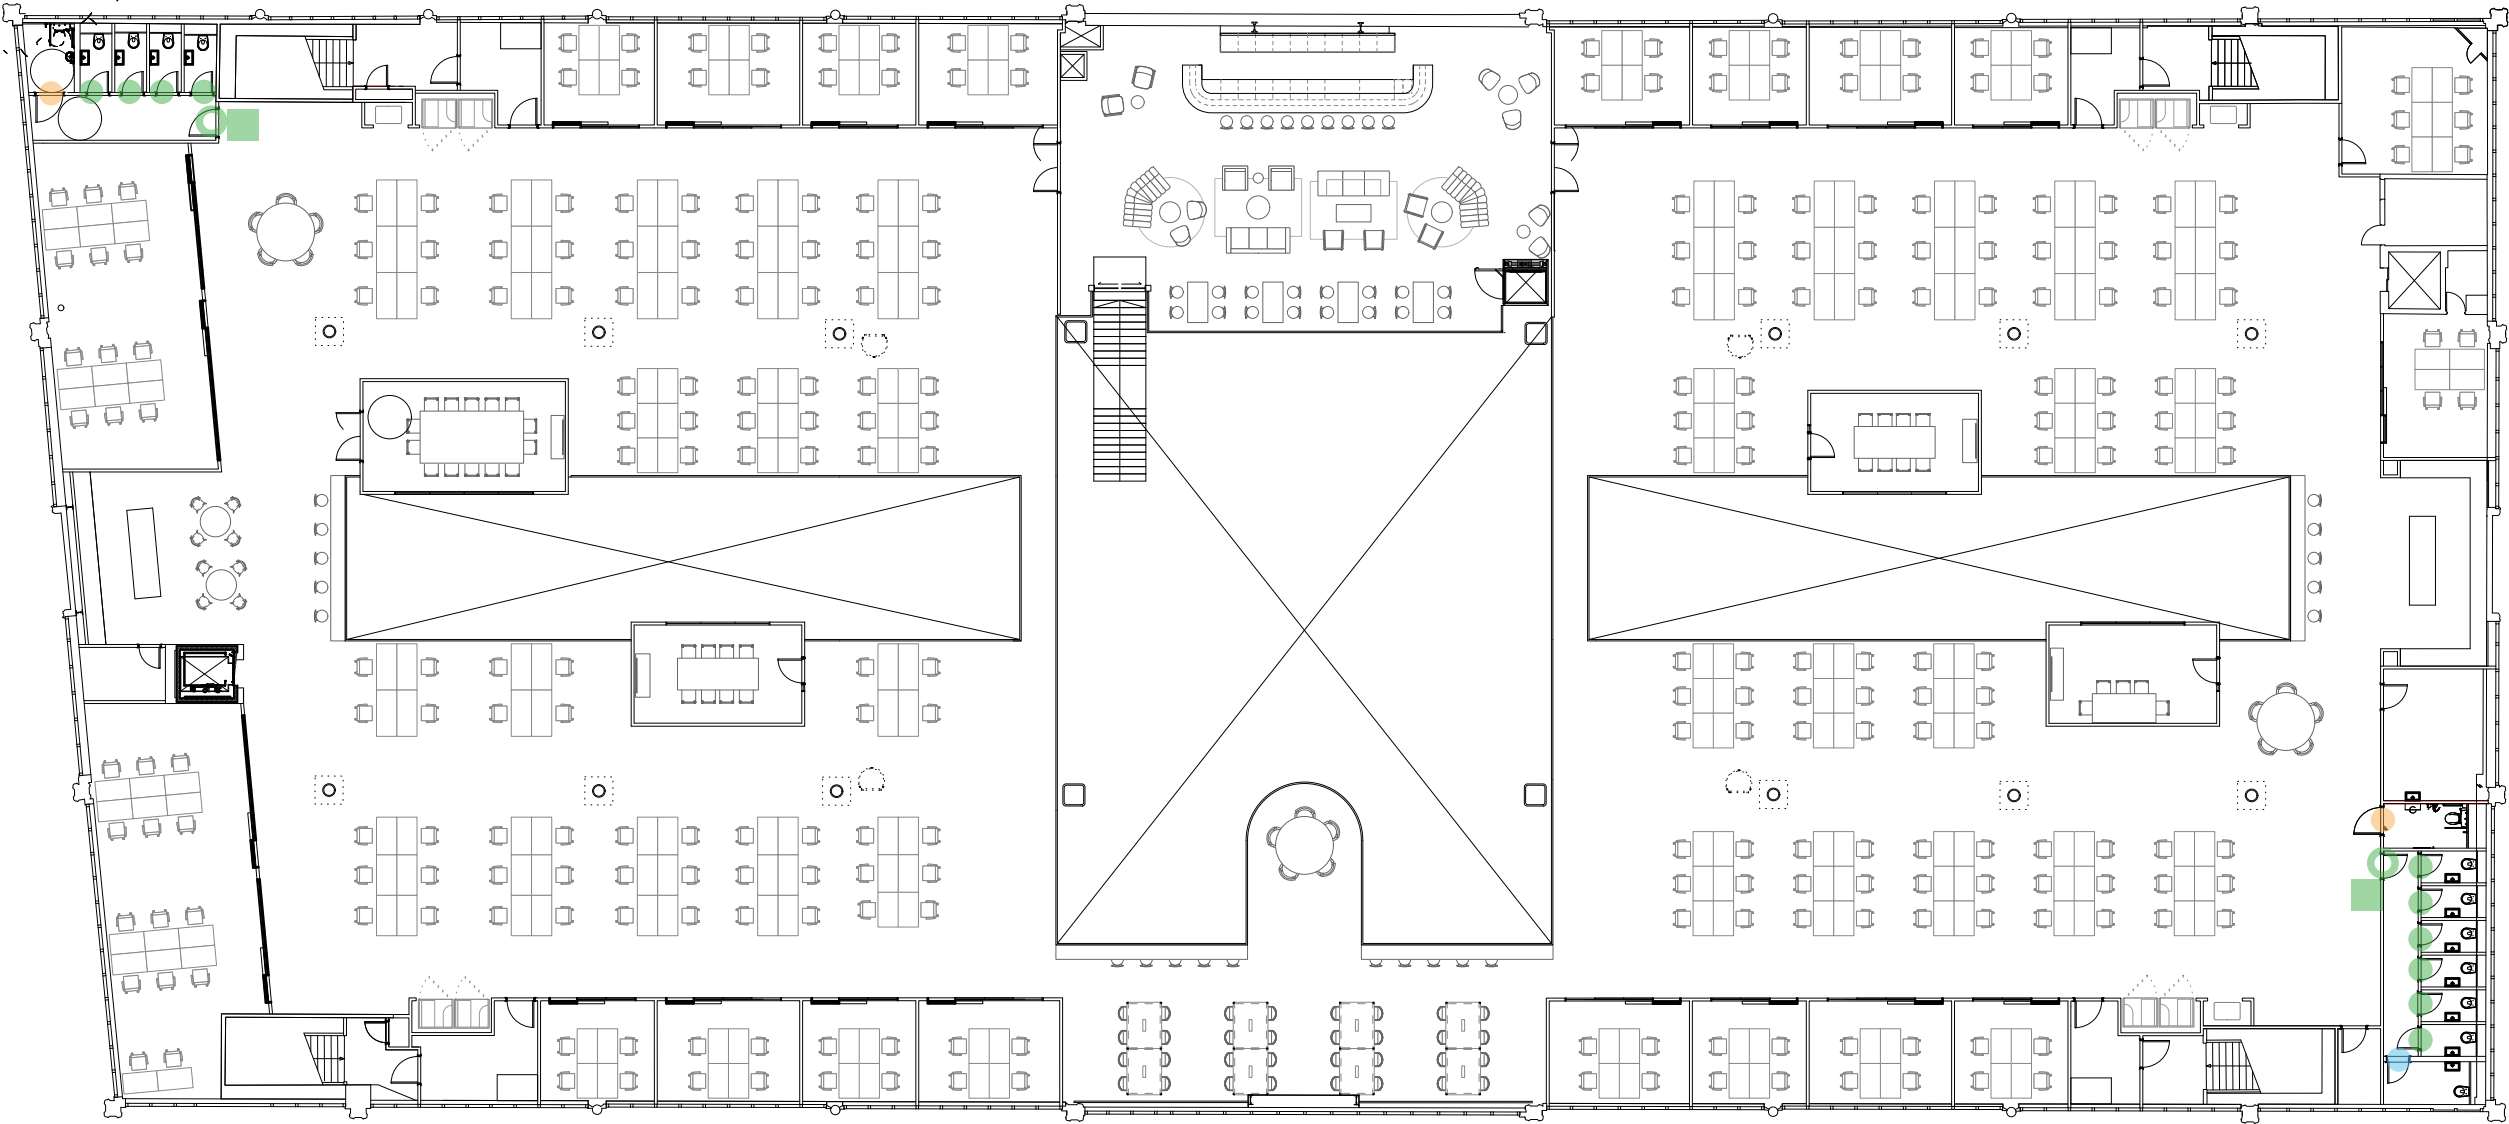

Worksuite sign


Concept design

Option 1

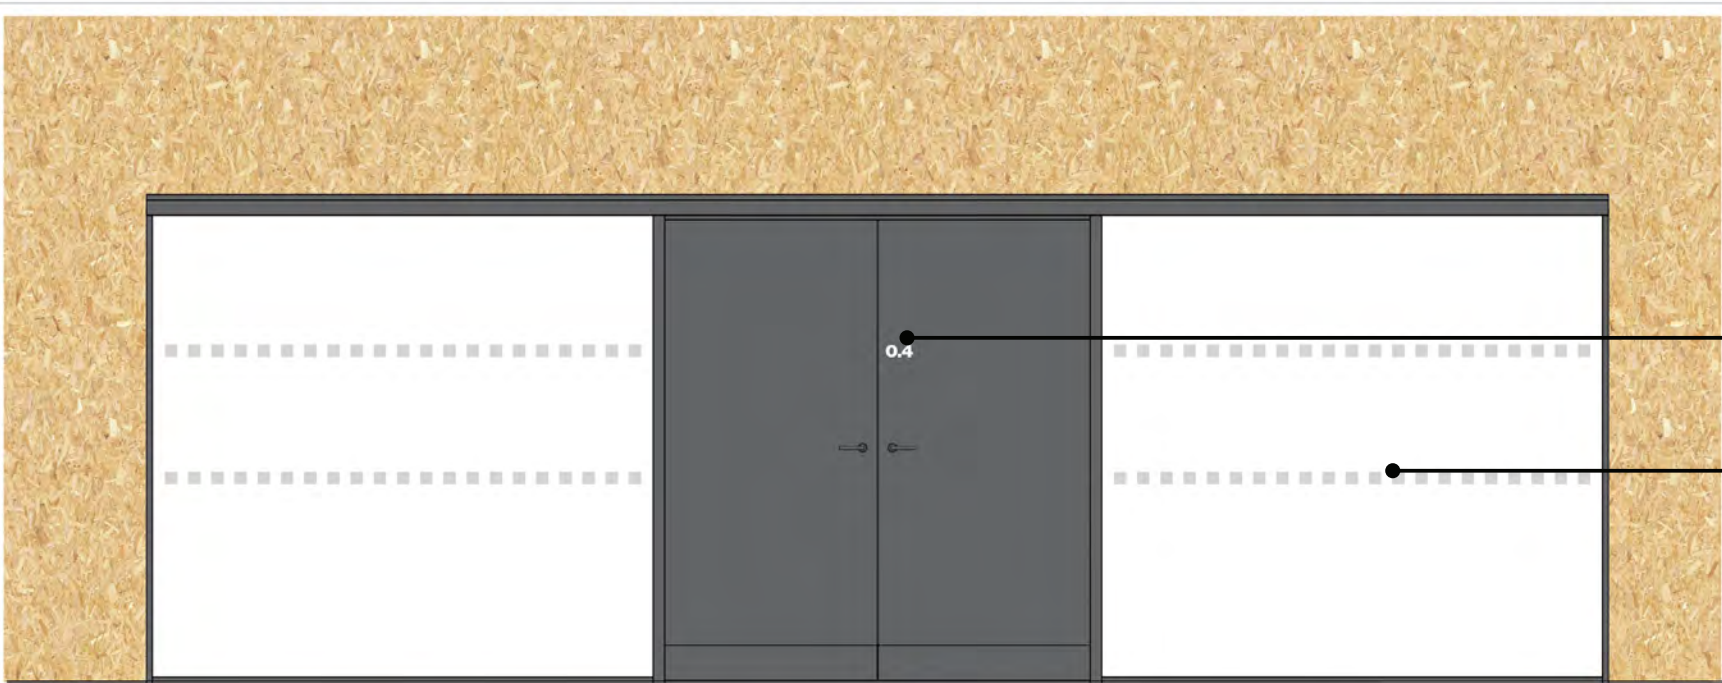

White vinyl for room number
Lettering to be 50mm heigh

Square 50x50mm manifestation applied to
glazing

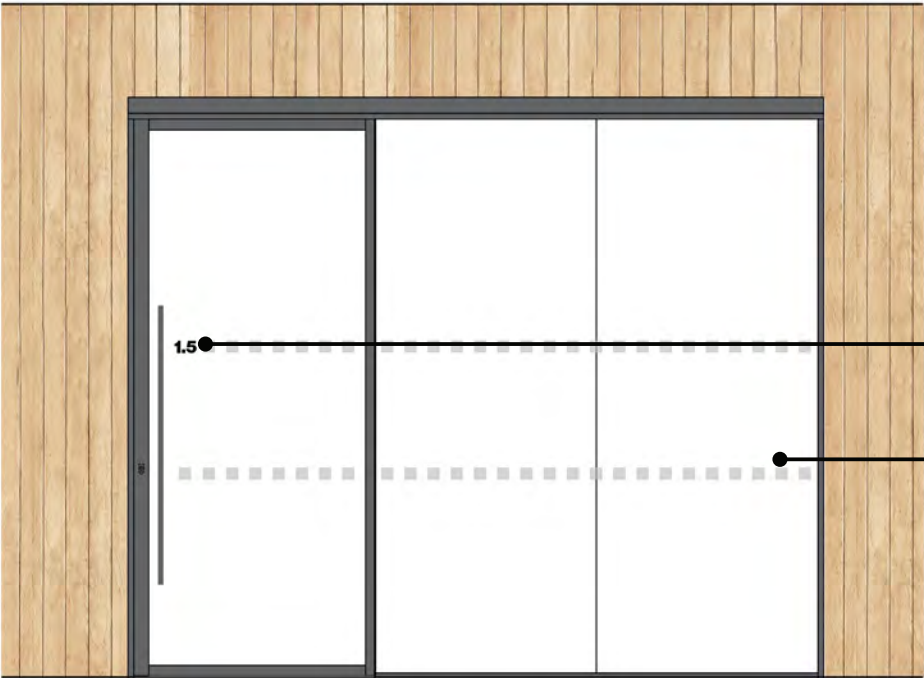


Black Vinyl for room number
Lettering to be 50mm heigh

Square 50x50mm manifestation applied to
glazing



Worksuite projecting sign

Concept design

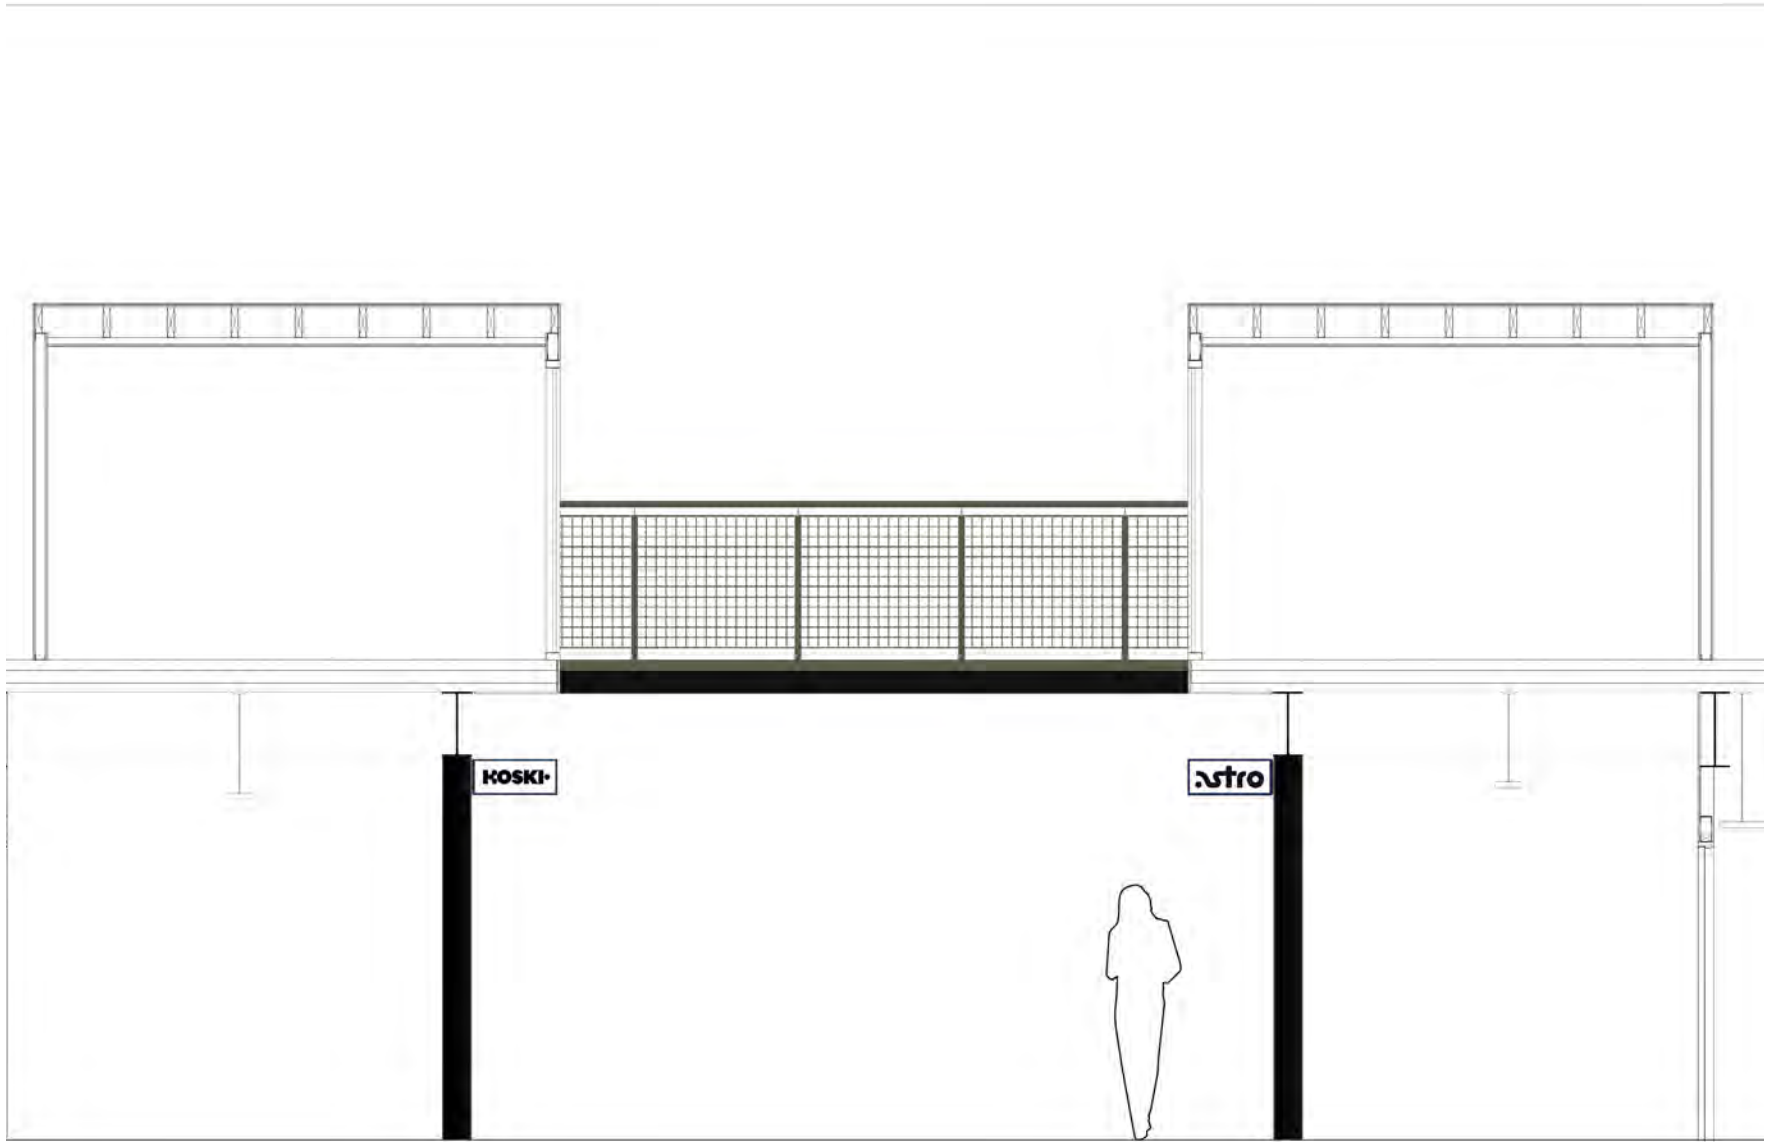

Projecting sign
L600 x H200 x D80mm
PPC metal sign, colour tbc
Centre signage panel RAL 9010
All company logos to be black RAL 9005

