


1. DO NOT SCALE FROM THIS DRAWING - USE FIGURED DIMENSIONS ONLY.
2. READ IN CONJUNCTION WITH ALL OTHER CONSULTANTS / SPECIALISTS DRAWINGS, REPORT ANY DISCREPANCIES BEFORE AFFECTED WORK COMMENCES.
3. ALL SETTING OUT DIMENSIONS TO BE CHECKED ON SITE BY CONTRACTOR BEFORE WORK COMMENCES.
4. THIS DRAWING REMAINS COPYRIGHT OF KEPczyk PEARCE SANDERSON LTD. COPY / DISTRIBUTE ONLY WITH CONSENT OF THE AUTHOR.

Key	
—	Church Building
—	Site Boundary



Location Plan as Existing
Scale 1:1250

Scale Bar (1:1250)

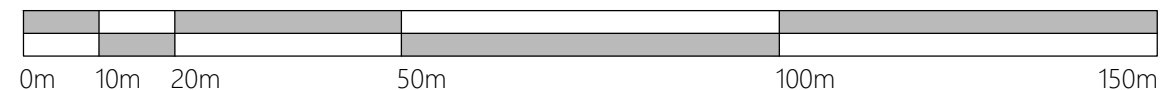

Contract Lighting Renewal Works		Location Plan as Existing			
Client Society of Jesus (Jesuits)		Contract No. 2013		Drawn MS	Drawing No. EX 01
Building / Structure The Church of the Holy Name of Jesus, Oxford Road, Manchester M13 9PG		Date Jan 2025		Revision -	Scale 1:1250 @ A3
KEPCZYK PEARCE SANDERSON ARCHITECTS, SURVEYORS & HISTORIC BUILDING CONSULTANTS		Address: 75 Wilmslow Road, Handforth, Wilmslow, Cheshire SK9 3EN Tel: 01625 400103			