



CLIENT:

Jordan Dickie

DIOGEL

Your Home, Your Safe Place, Your World
adam@diogelarchitecture.co.uk / +44 (0)1248 800 321

© Copyright Diogel Architecture. All dimensions to be checked and verified on site. This drawing is to be read in conjunction with all other relevant drawings and specifications. Any discrepancies in the drawings are to be reported immediately to Diogel Architecture. This drawing is not to be used for construction or sales purposes unless marked 'issued for construction'.

Dimensions and area schedules are subject to change.

REV DESCRIPTION DATE

12 Scarisbrick Road
Manchester, M19 9BS
Location Plan

REVISION




SCALE: 1 : 1250


DRAWN: BA

JOB / DRAWING No.

1358-02-01-01

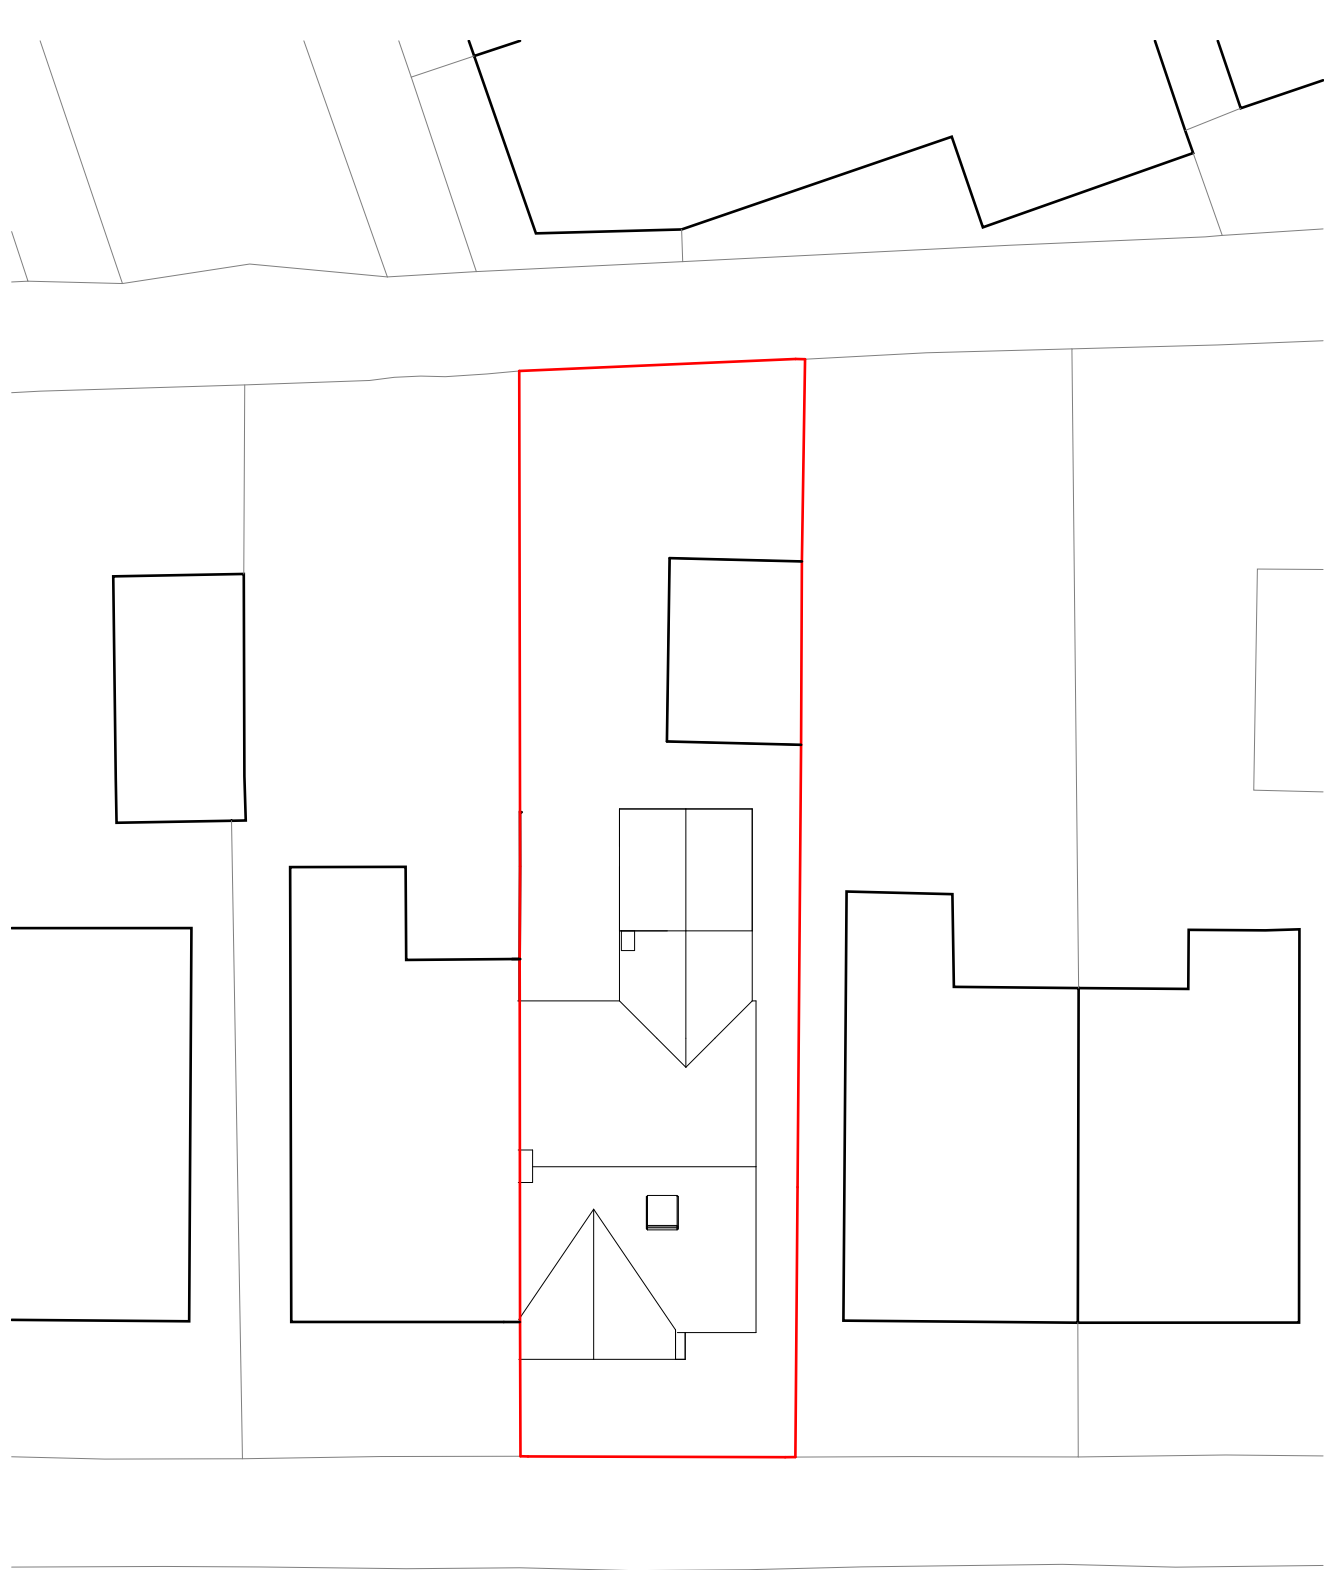

1 Existing
1 : 200

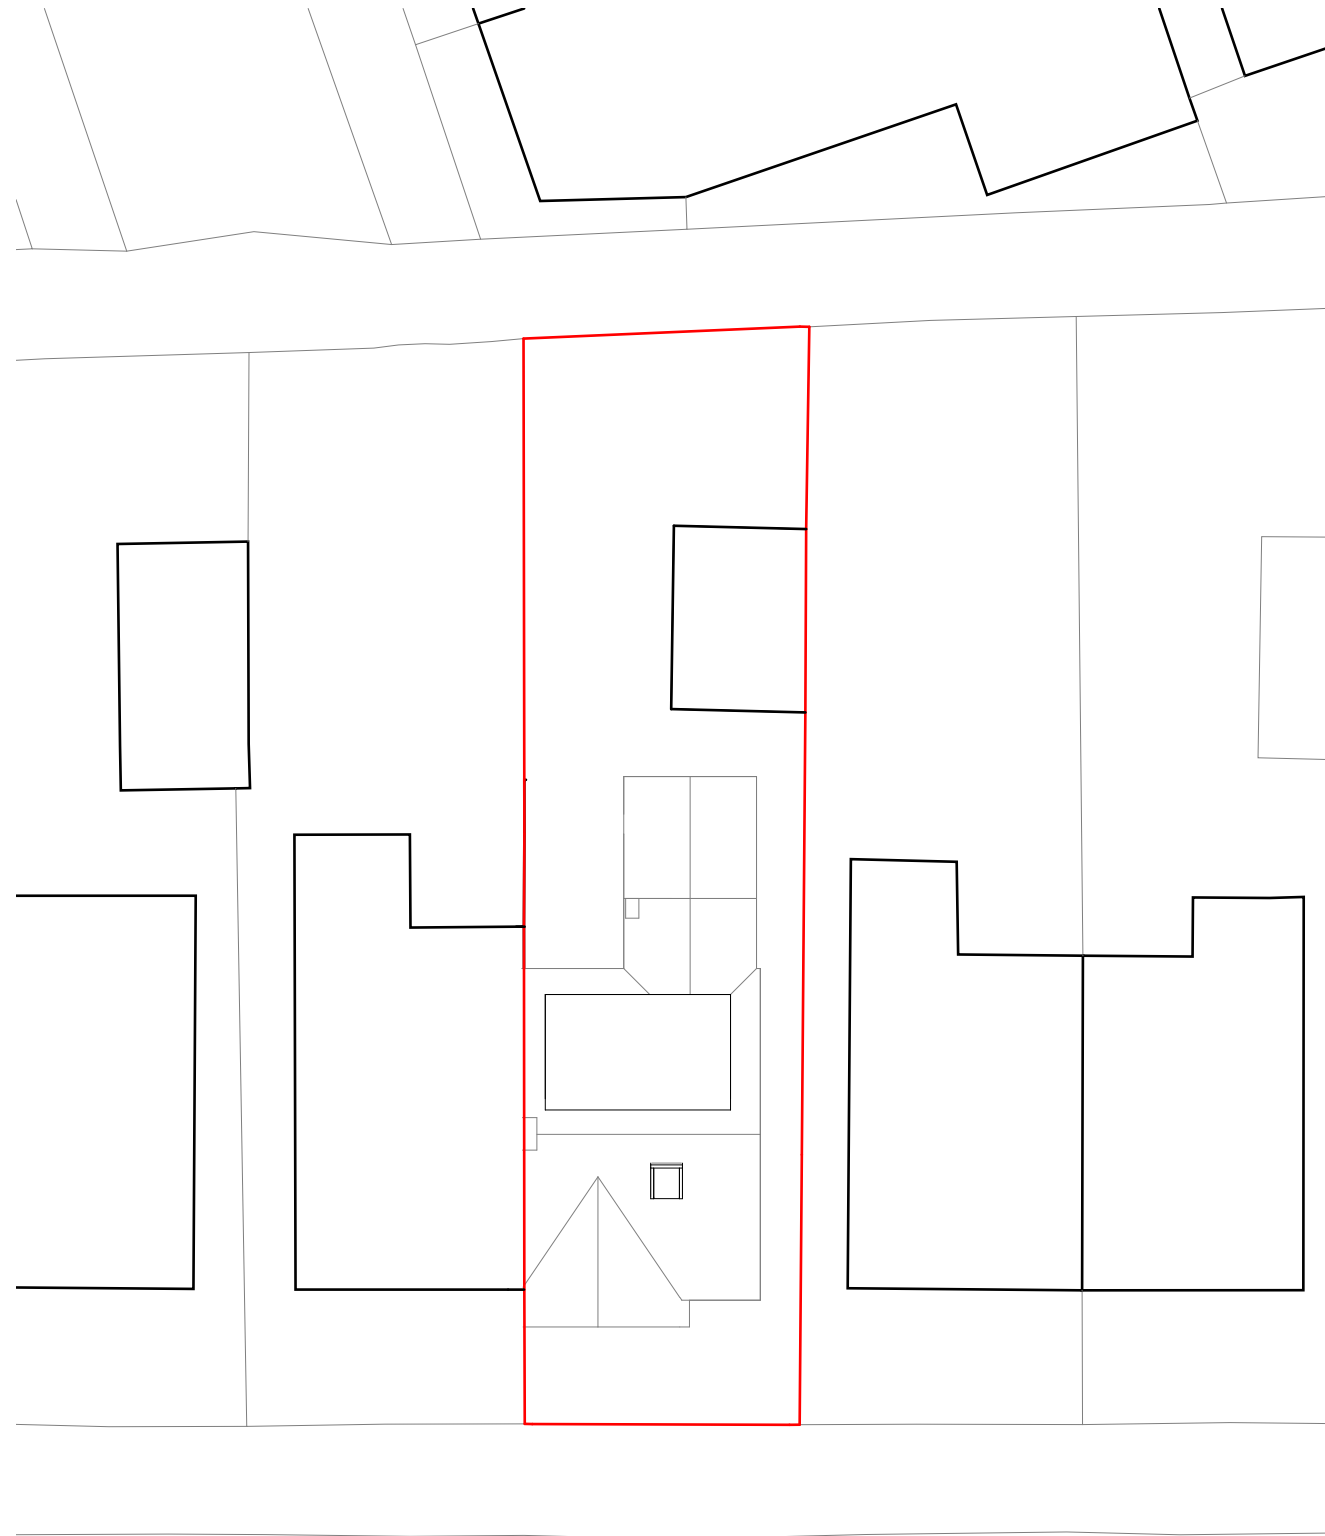

2 Proposed
1 : 200



CLIENT:

Jordan Dickie

DIOGEL

Your Home, Your Safe Place, Your World
adam@diogelarchitecture.co.uk / +44 (0)1248 800 321

REV

DESCRIPTION

DATE

12 Scarisbrick Road
Manchester, M19 9BS
Site Layout Plan

REVISION



SCALE: 1 : 200


DRAWN: BA

JOB / DRAWING No.


1358-02-02-01

© Copyright Diogel Architecture. All dimensions to be checked and verified on site. This drawing is to be read in conjunction with all other relevant drawings and specifications. Any discrepancies in the drawings are to be reported immediately to Diogel Architecture. This drawing is not to be used for construction or sales purposes unless marked 'issued for construction'.


Dimensions and area schedules are subject to change.

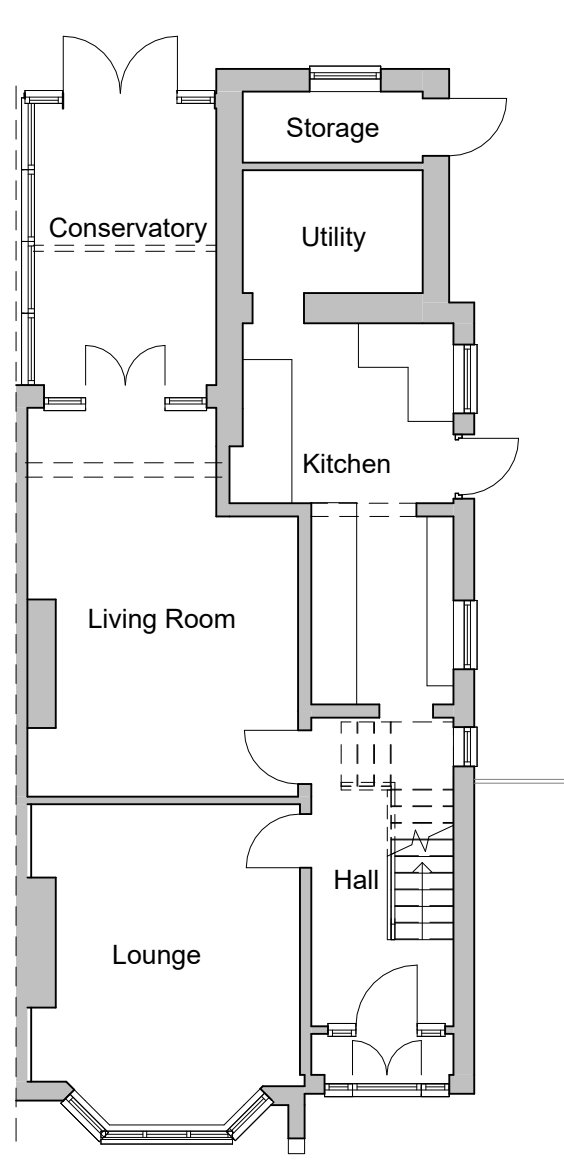

1 Ground Floor
1 : 100

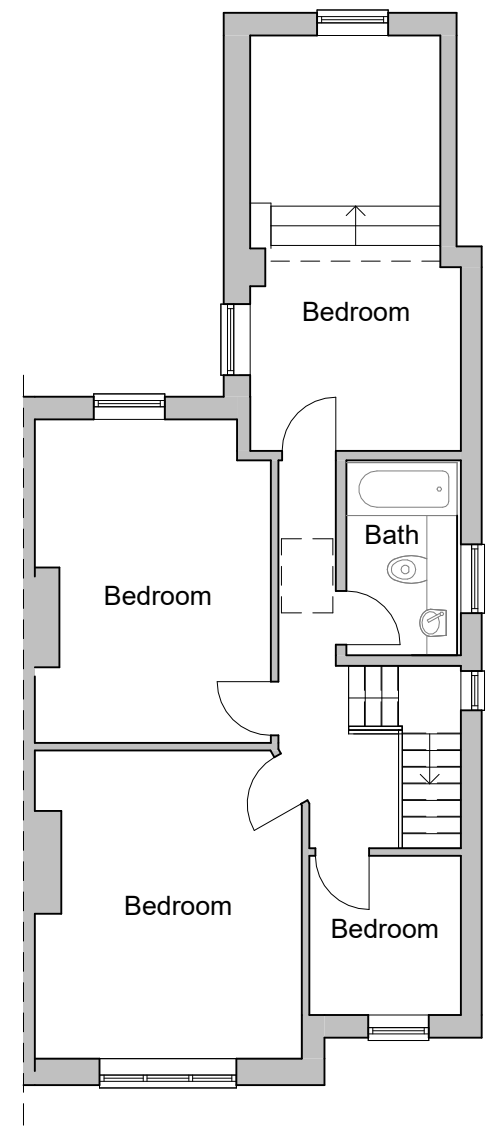


2 First Floor
1 : 100

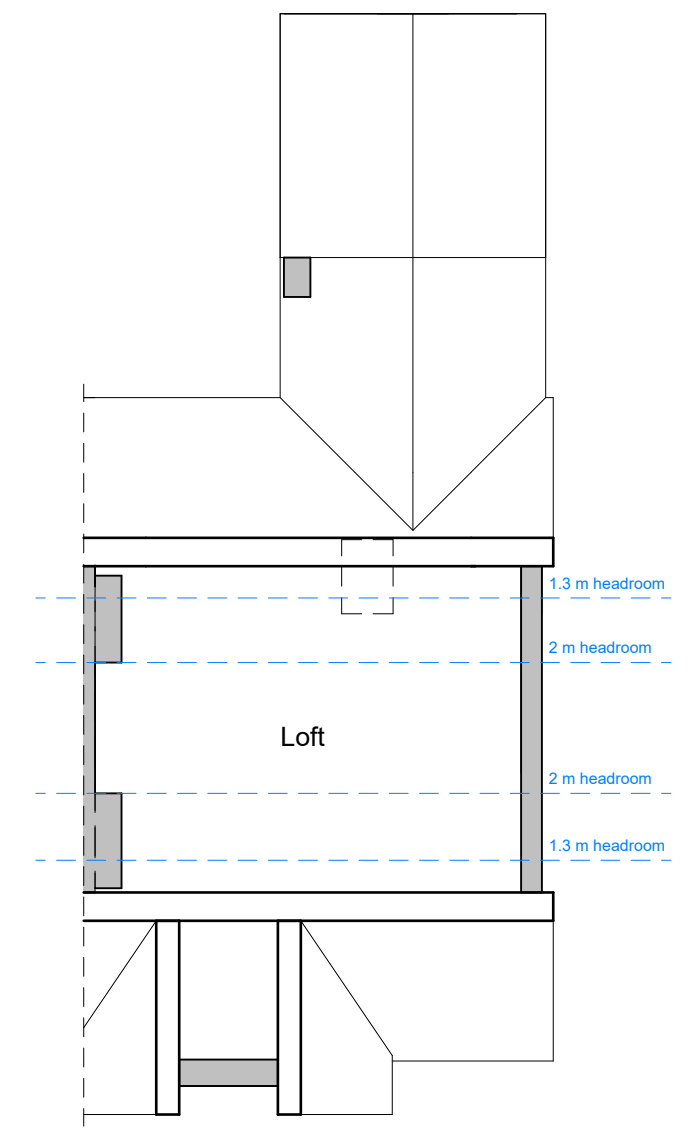


3 Loft
1 : 100




CLIENT: Jordan Dickie © Copyright Diogel Architecture. All dimensions to be checked and verified on site. This drawing is to be read in conjunction with all other relevant drawings and specifications. Any discrepancies in the drawings are to be reported immediately to Diogel Architecture. This drawing is not to be used for construction or sales purposes unless marked 'issued for construction'. Dimensions and area schedules are subject to change.	DIOGEL Your Home, Your Safe Place, Your World adam@diogelarchitecture.co.uk / +44 (0)1248 800 321	REV	DESCRIPTION		DATE	12 Scarisbrick Road Manchester, M19 9BS Existing Plans		REVISION 	
		SCALE: 1 : 100					JOB / DRAWING No.		
		DRAWN: BA					1358-02-03-01		

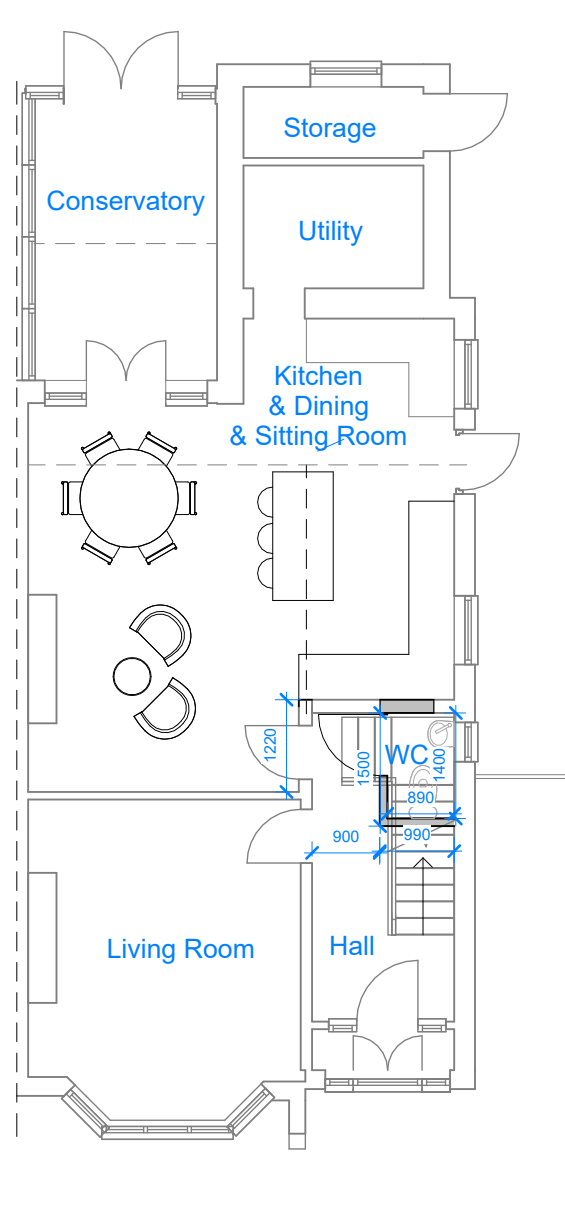

1 **Ground Floor**
1 : 100

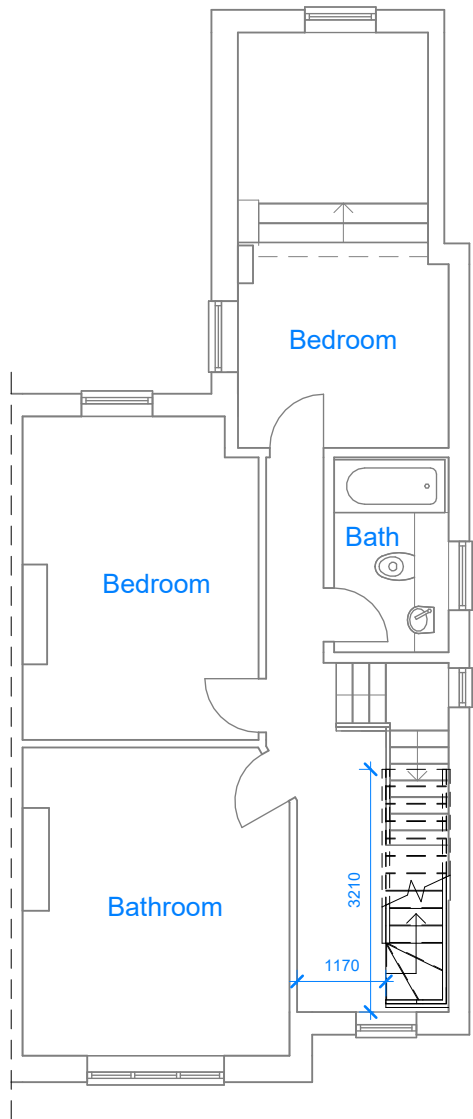

2 **First Floor**
1 : 100

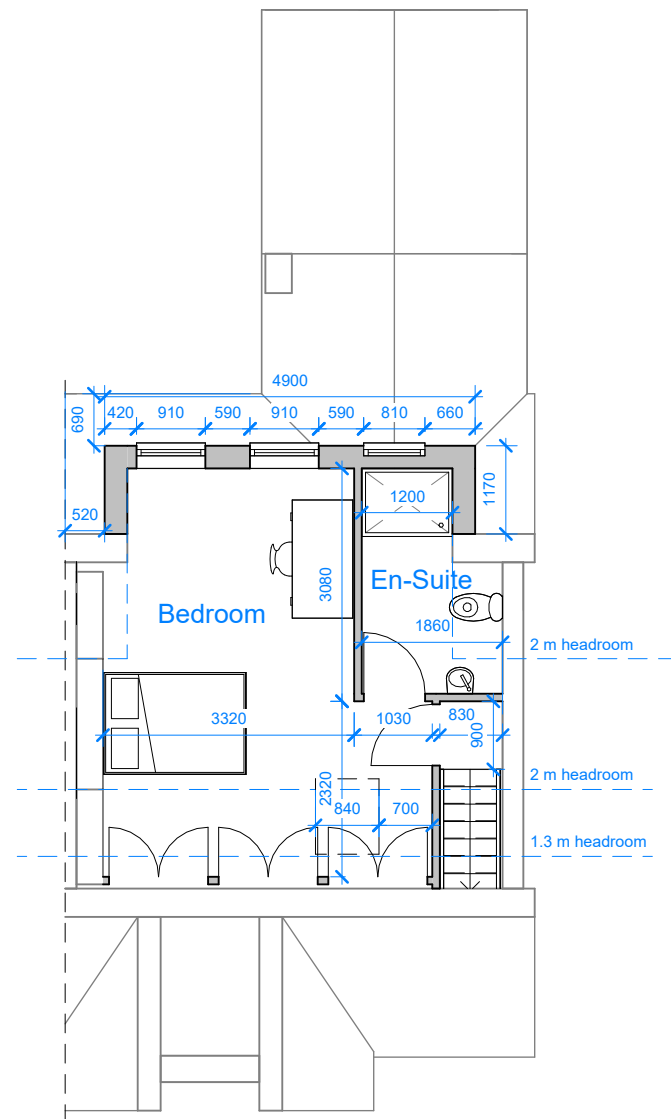

3 **Loft**
1 : 100



CLIENT:

© Copyright Diogel Architecture. All dimensions to be checked and verified on site. This drawing is to be read in conjunction with all other relevant drawings and specifications. Any discrepancies in the drawings are to be reported immediately to Diogel Architecture. This drawing is not to be used for construction or sales purposes unless marked 'issued for construction'.
Dimensions and area schedules are subject to change.




1 Front
1 : 100




2 Right Hand Side
1 : 100



3 Rear
1 : 100

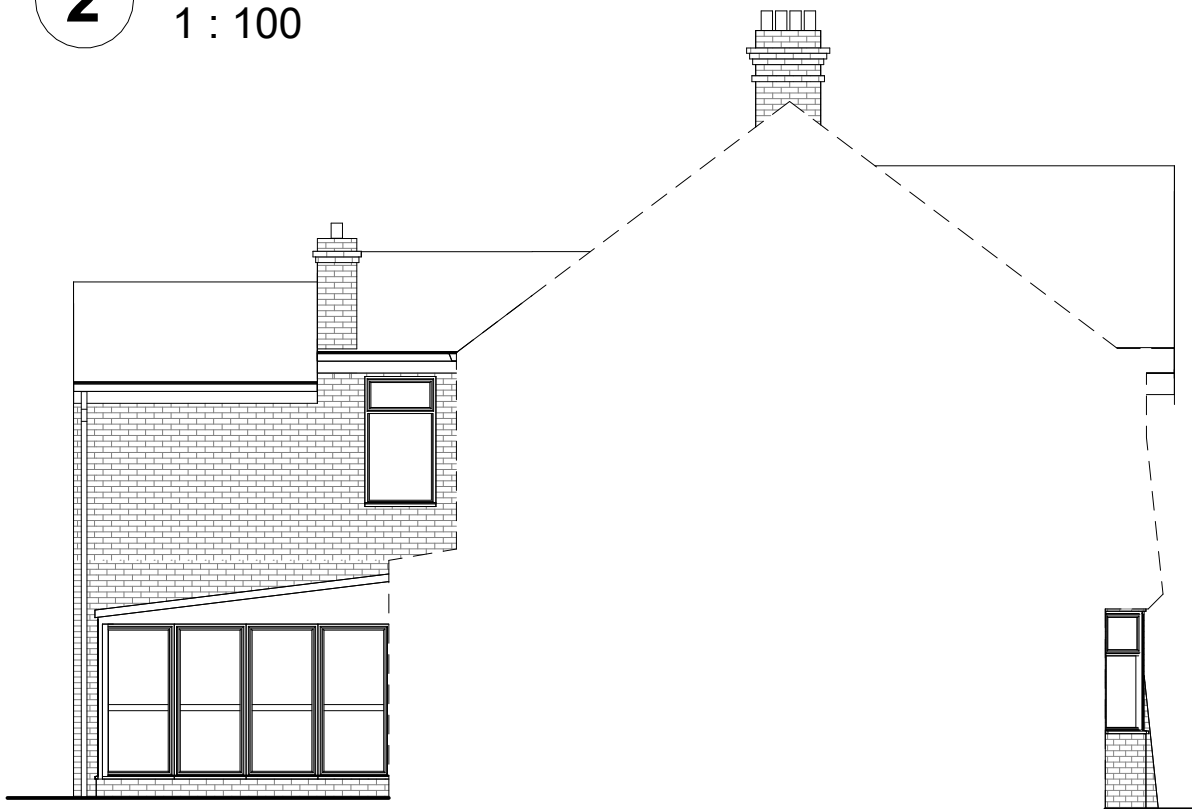

4 Left Hand Side
1 : 100

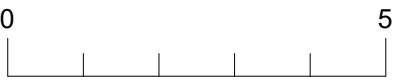

CLIENT:

Jordan Dickie

REV DESCRIPTION DATE

12 Scarisbrick Road
Manchester, M19 9BS
Existing Elevations

REVISION
○

© Copyright Diogel Architecture. All dimensions to be checked and verified on site. This drawing is to be read in conjunction with all other relevant drawings and specifications. Any discrepancies in the drawings are to be reported immediately to Diogel Architecture. This drawing is not to be used for construction or sales purposes unless marked 'issued for construction'.

Dimensions and area schedules are subject to change.

DIOGEL

Your Home, Your Safe Place, Your World
adam@diogelarchitecture.co.uk / +44 (0)1248 800 321

SCALE: 1 : 100


DRAWN: BA

JOB / DRAWING No.

1358-02-04-01




1 Front
1 : 100

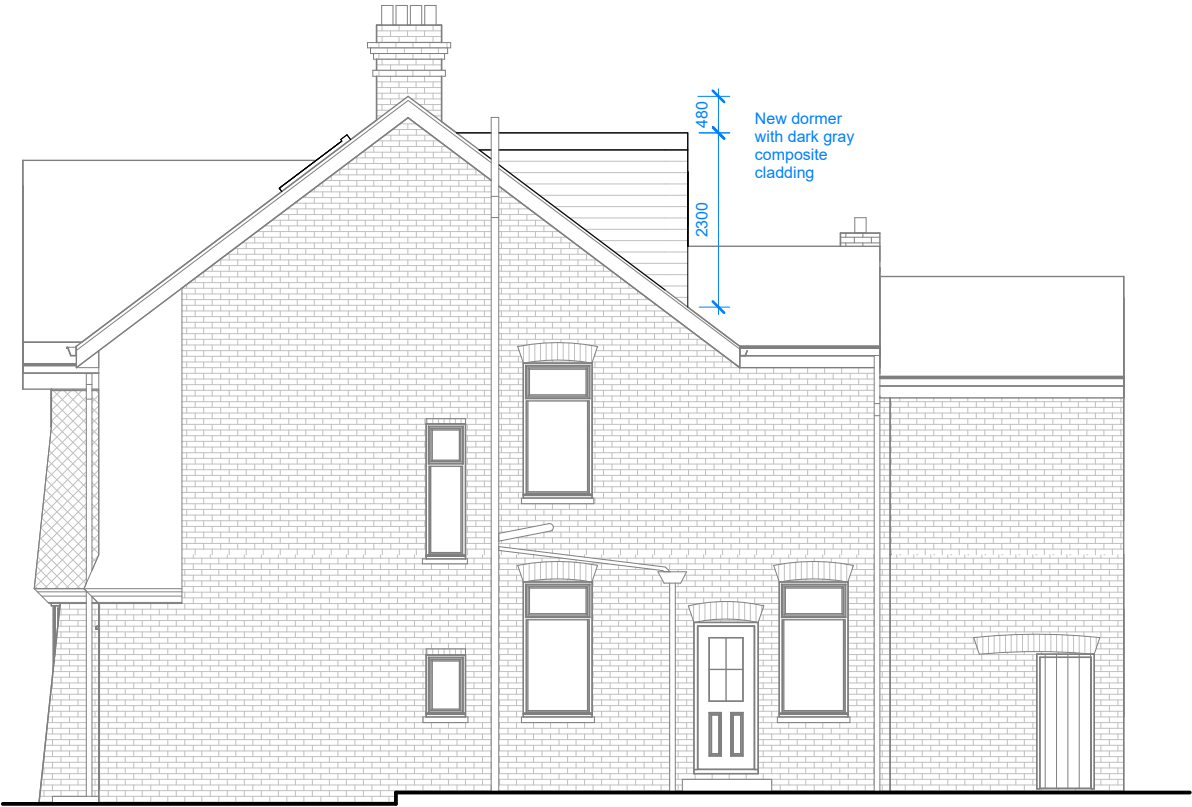

2 Right Hand Side
1 : 100



3 Rear
1 : 100

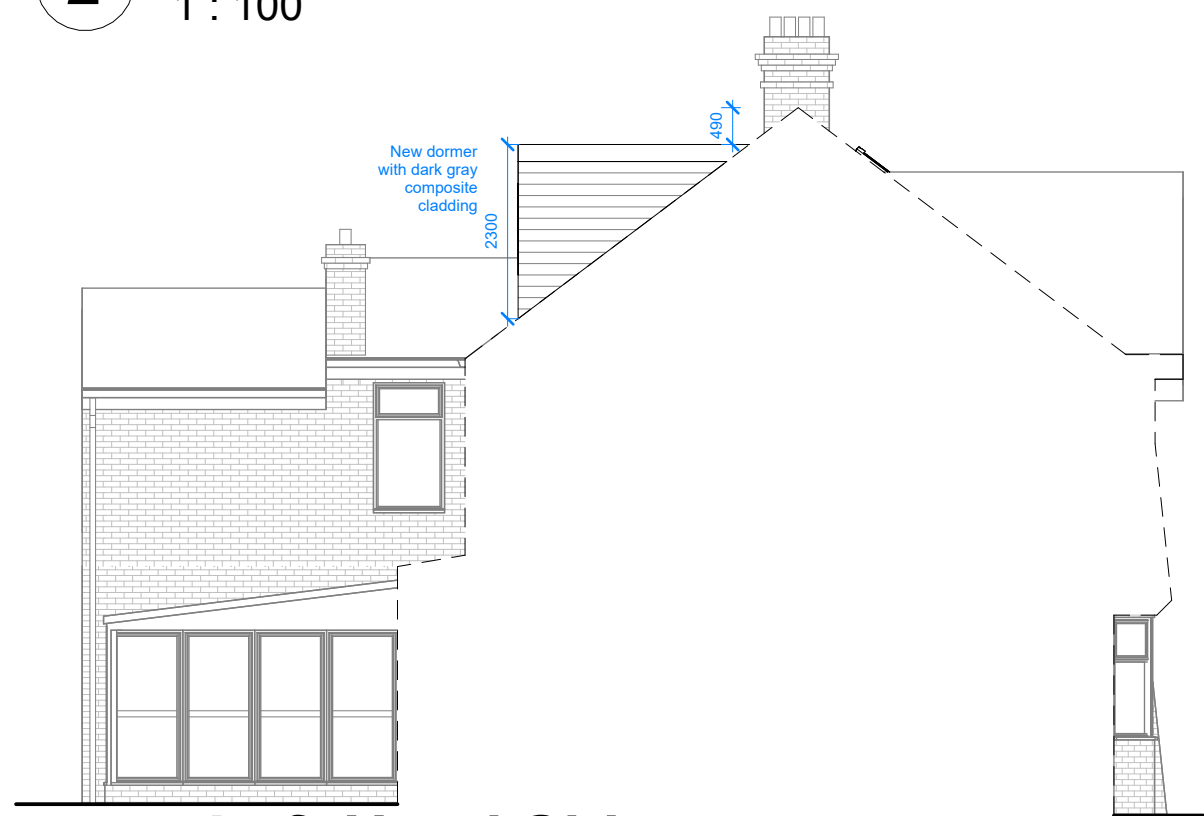

4 Left Hand Side
1 : 100



CLIENT:

Jordan Dickie

REV DESCRIPTION DATE

12 Scarisbrick Road
Manchester, M19 9BS
Proposed Elevations

REVISION



© Copyright Diogel Architecture. All dimensions to be checked and verified on site. This drawing is to be read in conjunction with all other relevant drawings and specifications. Any discrepancies in the drawings are to be reported immediately to Diogel Architecture. This drawing is not to be used for construction or sales purposes unless marked 'issued for construction'.

Dimensions and area schedules are subject to change.

DIOGEL

Your Home, Your Safe Place, Your World
adam@diogelarchitecture.co.uk / +44 (0)1248 800 321

SCALE: 1 : 100

DRAWN: BA

JOB / DRAWING No.

1358-02-04-02