
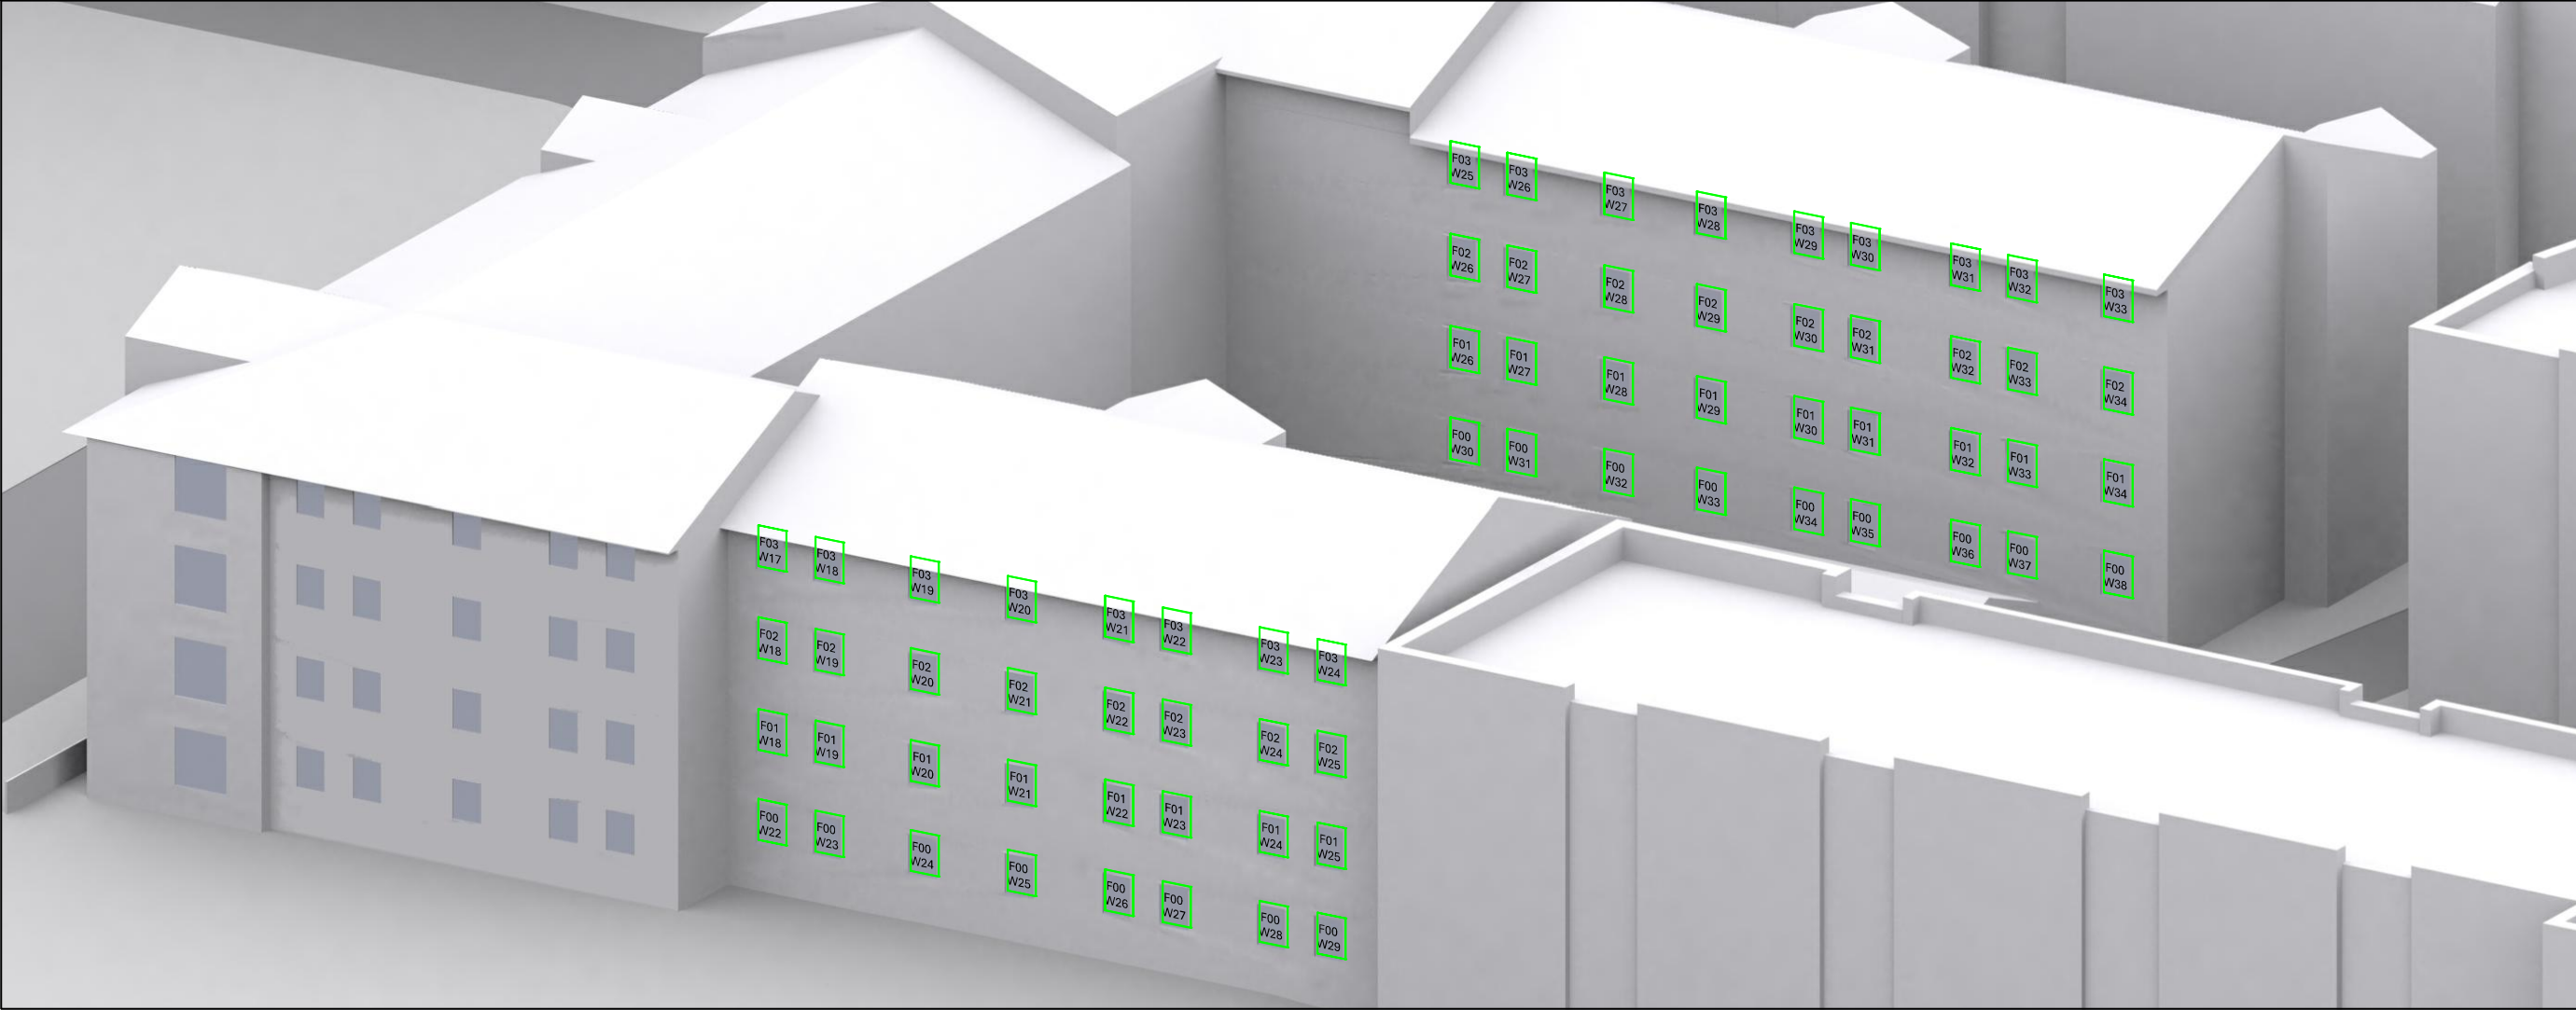


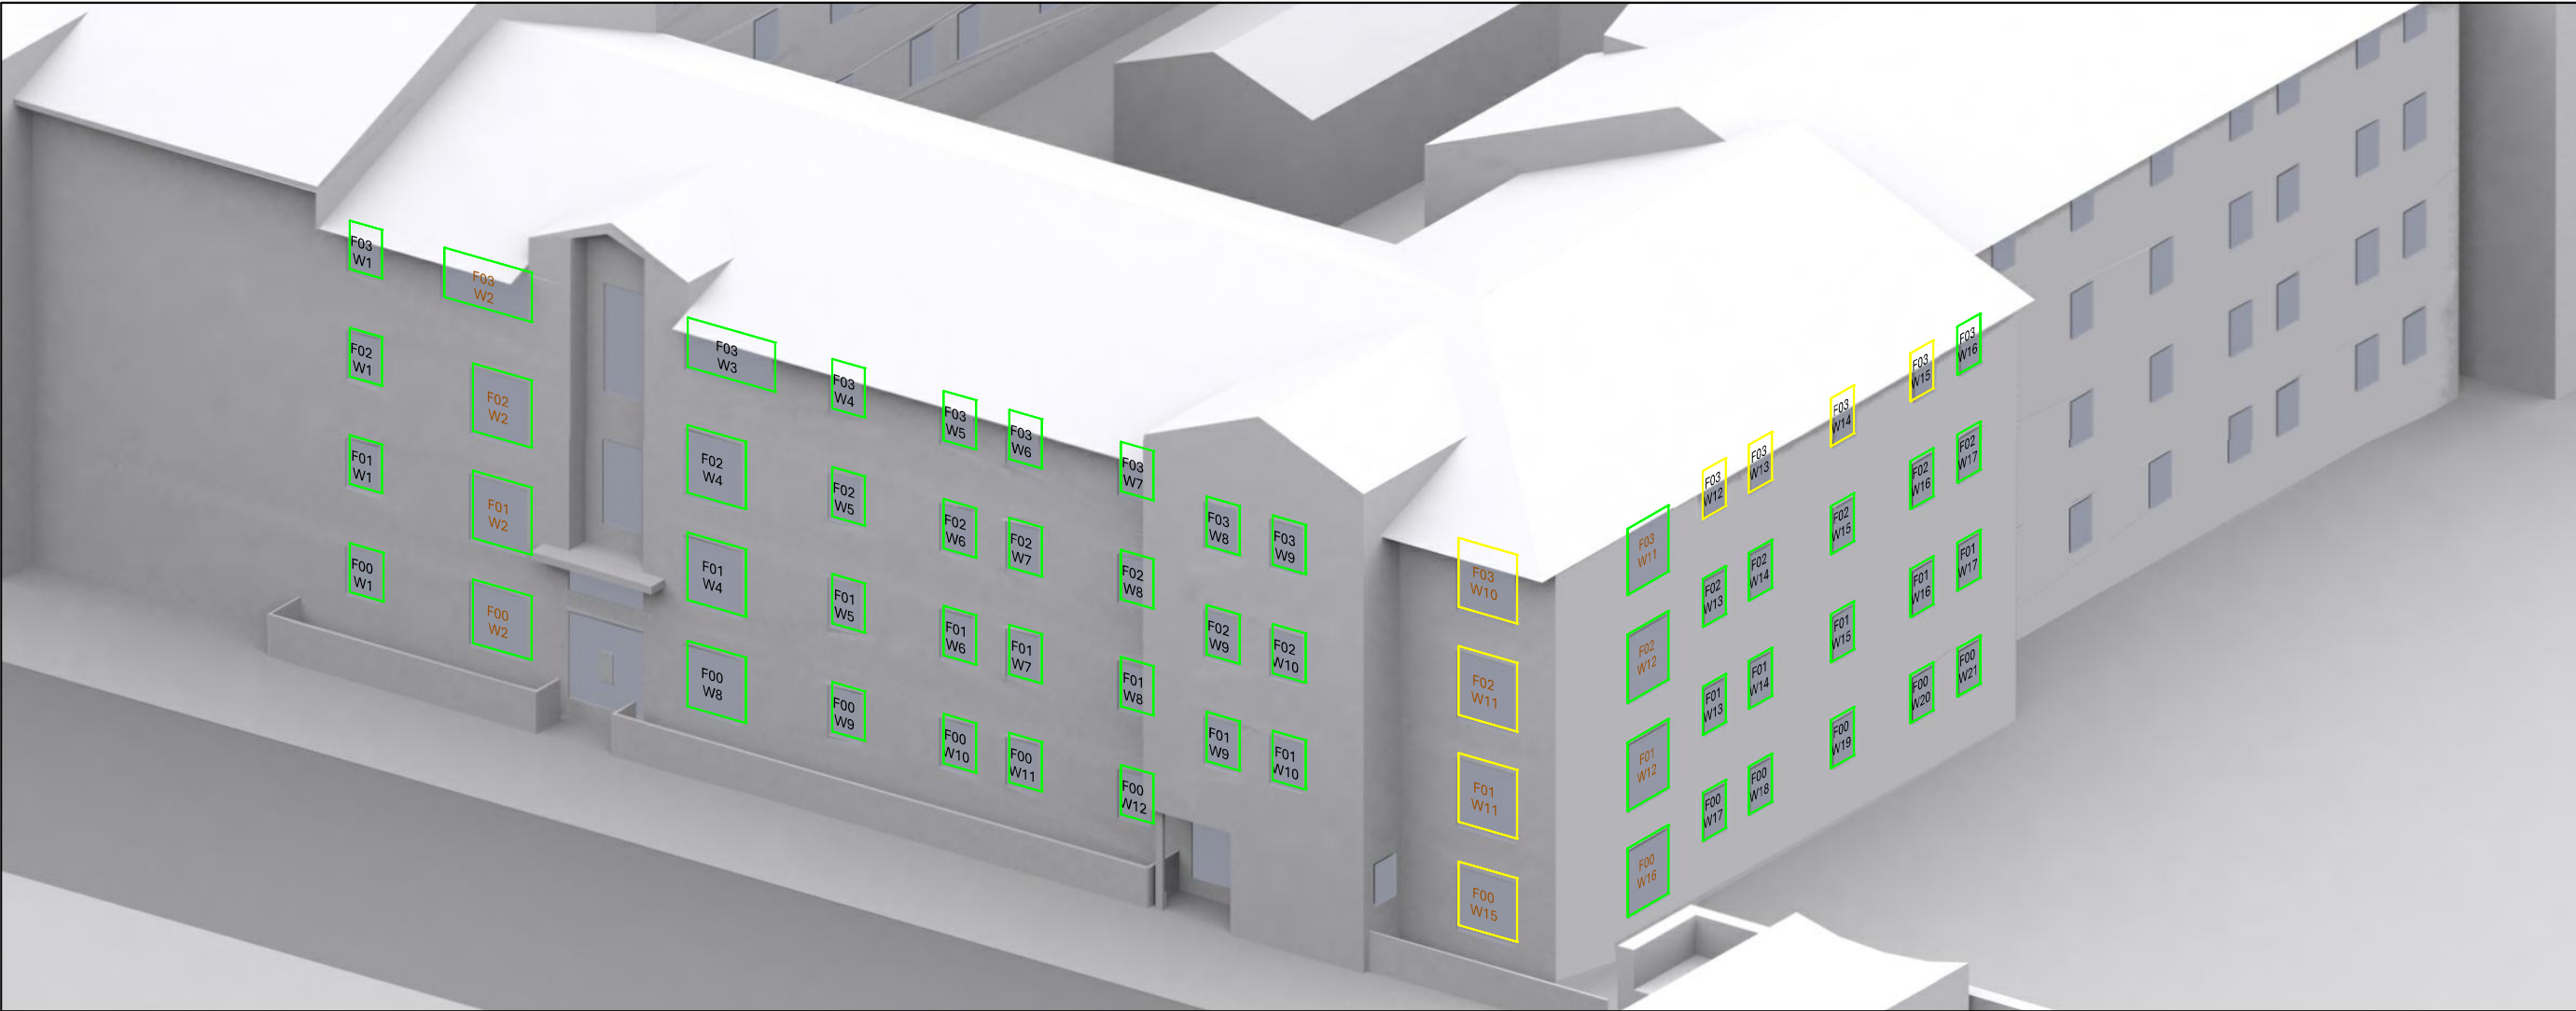

NO DIMENSIONS TO BE SCALED FROM THIS DRAWING

KEY:

VSC loss

≥ 0.8 xFV (≤ 20% loss)
or VSC ≥ 27%

< 0.8 xFV (> 20% loss)

< 0.7 xFV (> 30% loss)

< 0.6 xFV (> 40% loss)

SOURCE DATA:

Existing and surrounding buildings:
AccuCities
3D context model
DPR
3D measured survey

NOTES:

All floor levels assumed

Rev	Description	Drawn	Date

dpr

London 020 7936 3668
Liverpool 0151 242 0980
www.dpr.uk.com

Bristol 0117 450 9703
Dublin 00 353 1 575 8844
info@dpr.uk.com

TITLE:

CAMBRIDGE HALL
MANCHESTER, M15 6TT

DRAWING:

KEY WINDOW LOCATIONS
Victoria Hall

VSC Loss

DRAWN: IM

SCALE: NTS

DATE: 04.06.2025

JOB NBR:


24312

DWG NO:

S01-A01-VSC-002

REV:

-

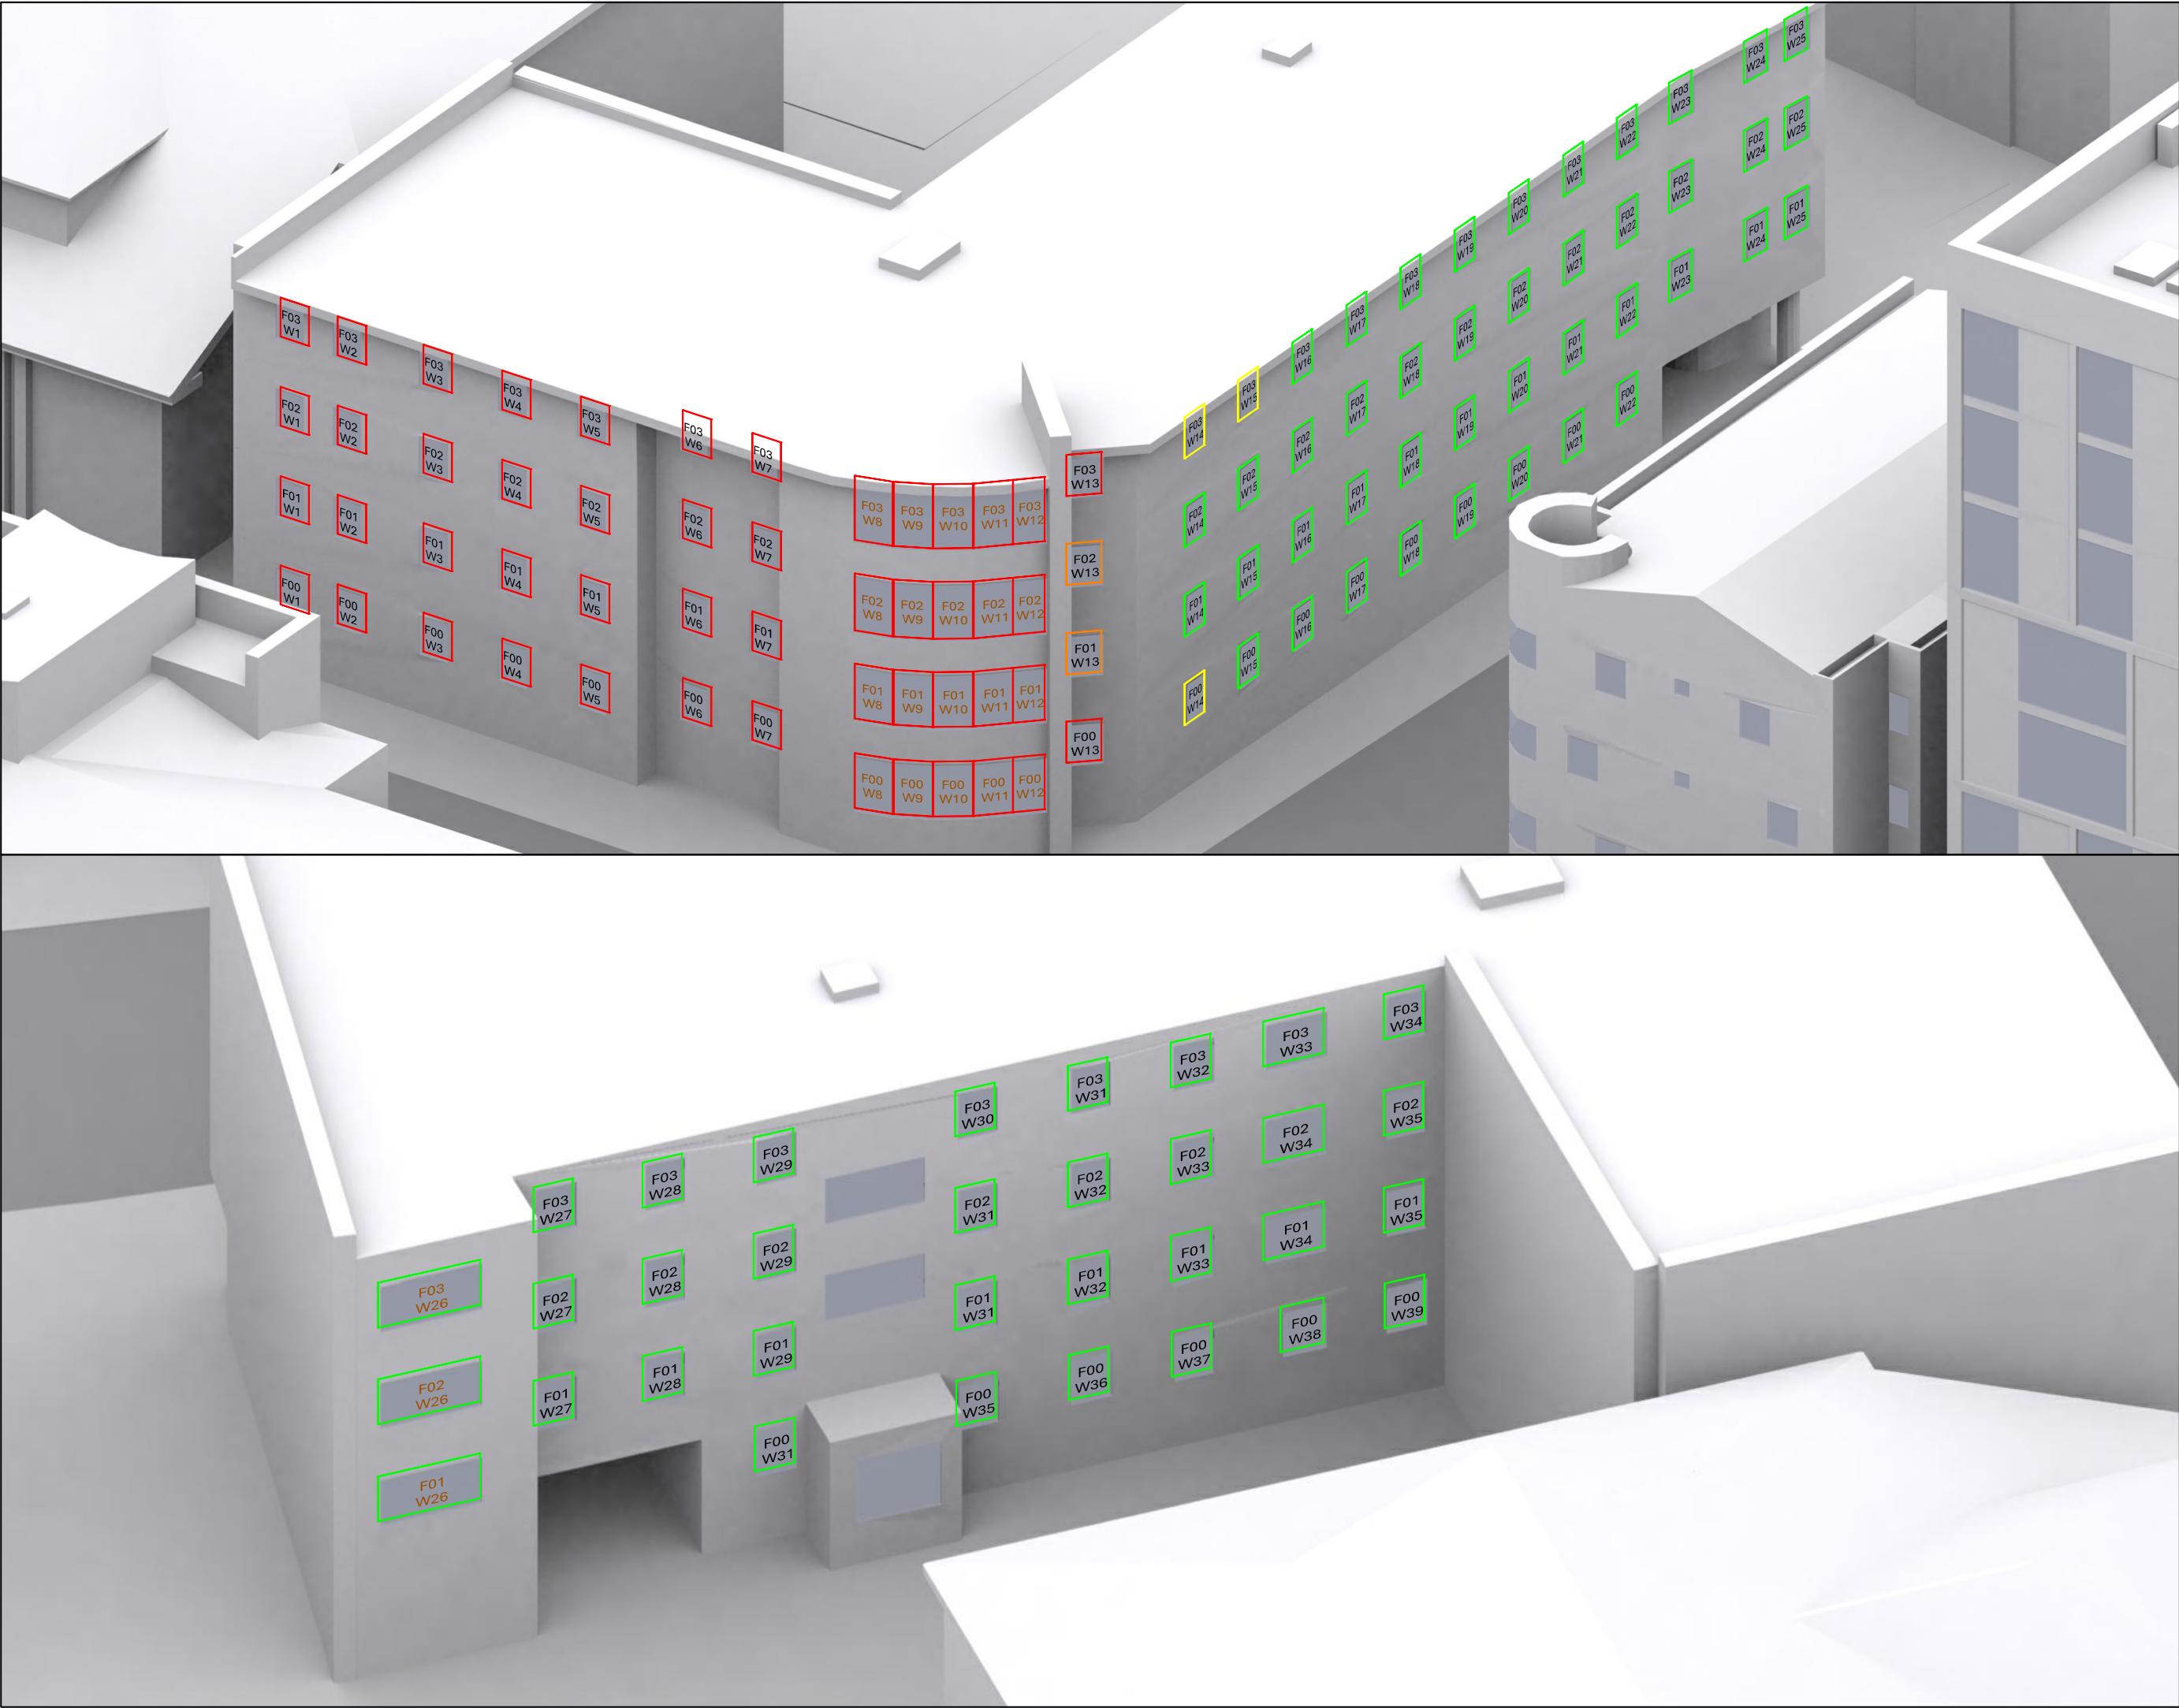

NO DIMENSIONS TO BE SCALED FROM THIS DRAWING

KEY:

VSC loss

>= 0.8 xFV (<= 20% loss)

or VSC >= 27%

< 0.8 xFV (> 20% loss)

< 0.7 xFV (> 30% loss)

< 0.6 xFV (> 40% loss)

SOURCE DATA:

Existing and surrounding buildings:

AccuCities

3D context model

DPR

3D measured survey

NOTES:

All floor levels assumed

Rev	Description	Drawn	Date

dpr

London 020 7936 3668

Liverpool 0151 242 0980

www.dpr.uk.com

Bristol 0117 450 9703

Dublin 00 353 1 575 8844

info@dpr.uk.com

TITLE:

CAMBRIDGE HALL

MANCHESTER, M15 6TT

DRAWING:




KEY WINDOW LOCATIONS

Needham Court

VSC Loss

DRAWN: IM	JOB NBR:
SCALE: NTS	24312
DATE: 04.06.2025	
DWG NO:	REV:

S01-A01-VSC-003-

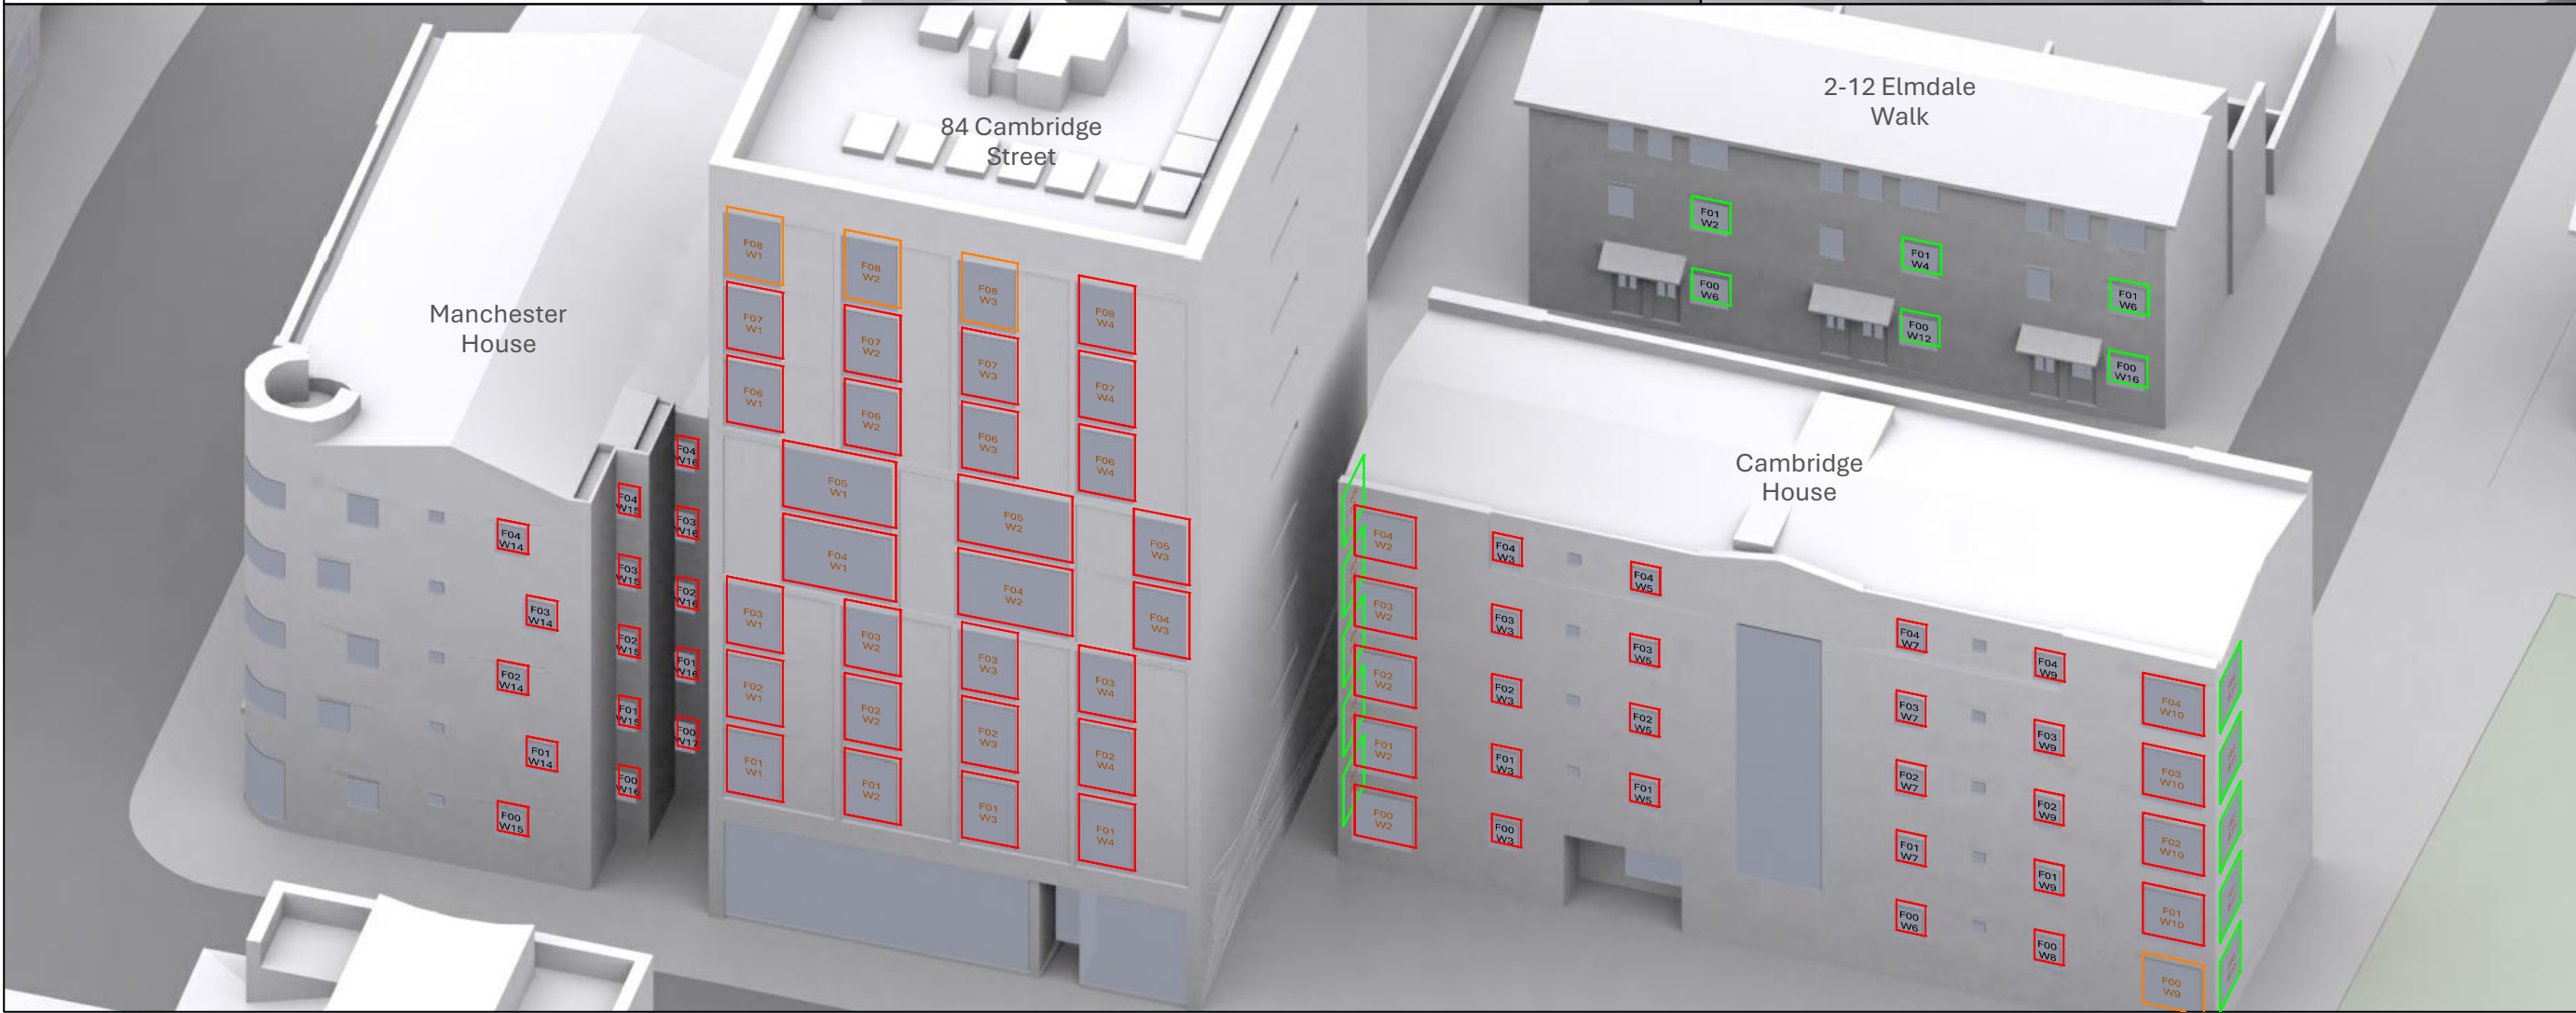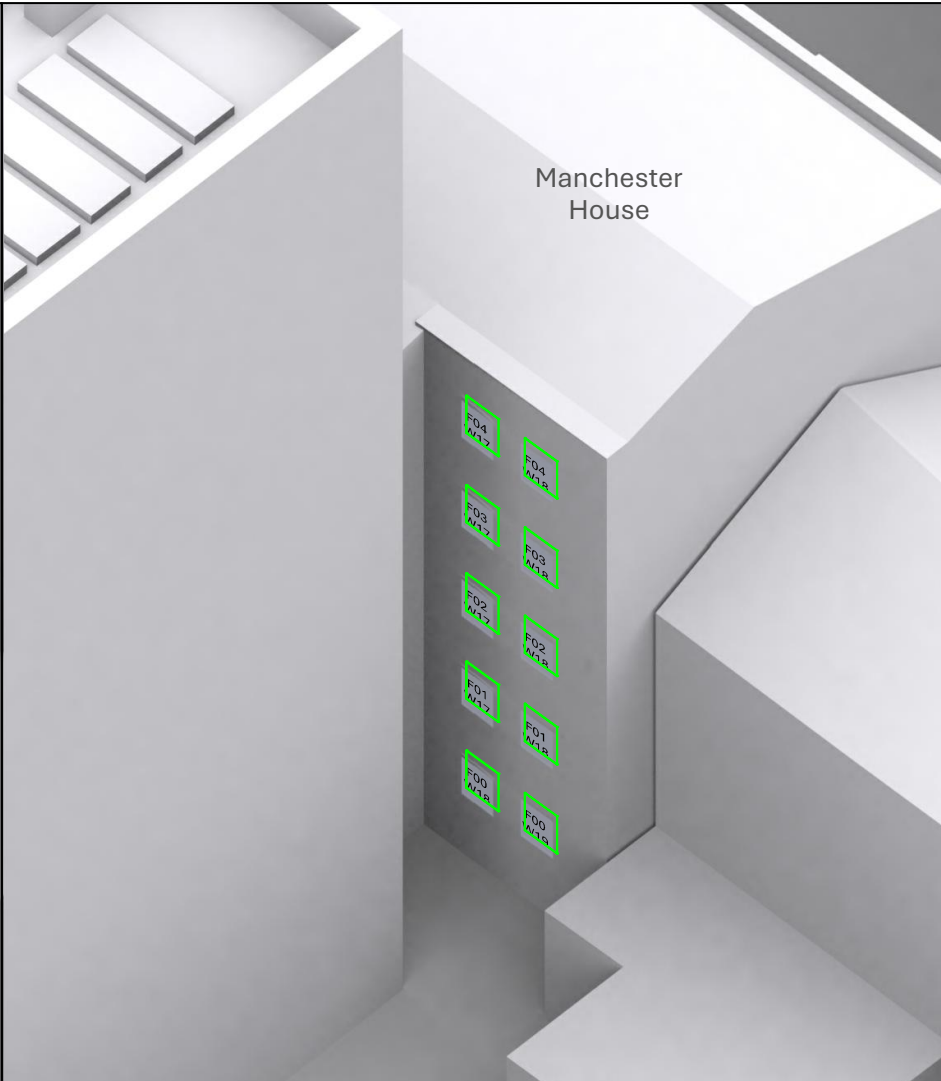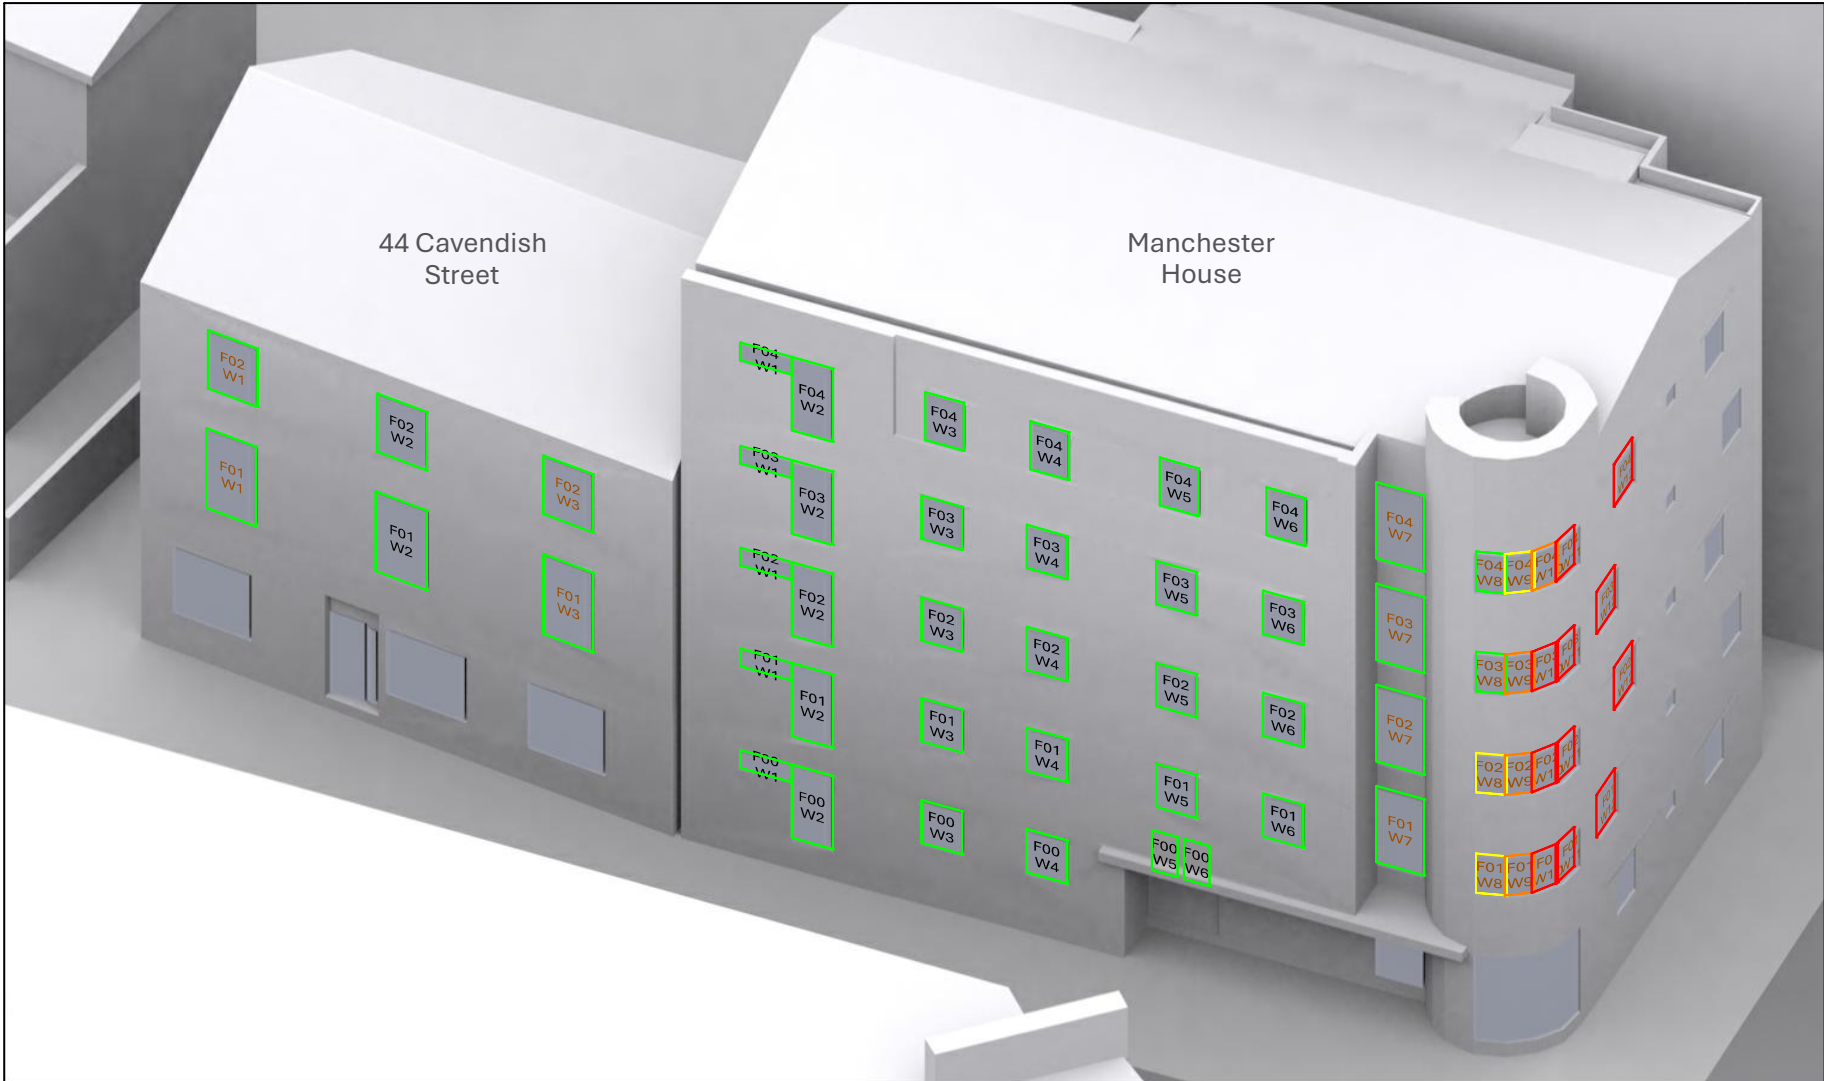

NO DIMENSIONS TO BE SCALED FROM THIS DRAWING

KEY:

VSC loss

$\ge 0.8 \times FV$ ($\le 20\%$ loss) or $VSC \ge 27\%$

$< 0.8 \times FV$ (> 20% loss)

$< 0.7 \times FV$ (> 30% loss)

$< 0.6 \times FV$ (> 40% loss)

SOURCE DATA:

Existing and surrounding buildings: AccuCities

3D context model

DPR

3D measured survey

NOTES:

Manchester House

All floor levels assumed

44 Cavendish Street, 84 Cambridge Street, Cambridge House

Layouts obtained from local authority website

2-12 Elmdale Walk

Layouts obtained from estate agent particulars

Rev	Description	Drawn	Date

dpr

London 020 7936 3668
Liverpool 0151 242 0980
www.dpr.uk.com

Bristol 0117 450 9703
Dublin 00 353 1 575 8844
info@dpr.uk.com

TITLE:

CAMBRIDGE HALL
MANCHESTER, M15 6TT

DRAWING:


KEY WINDOW LOCATIONS

Manchester House, 44 Cavendish Street,
84 Cambridge Street, Cambridge House,
2-12 Elmdale Walk

VSC Loss

DRAWN: IM	JOB NBR:
SCALE: NTS	24312
DATE: 04.06.2025	
DWG NO:	REV:

S01-A01-VSC-004 -

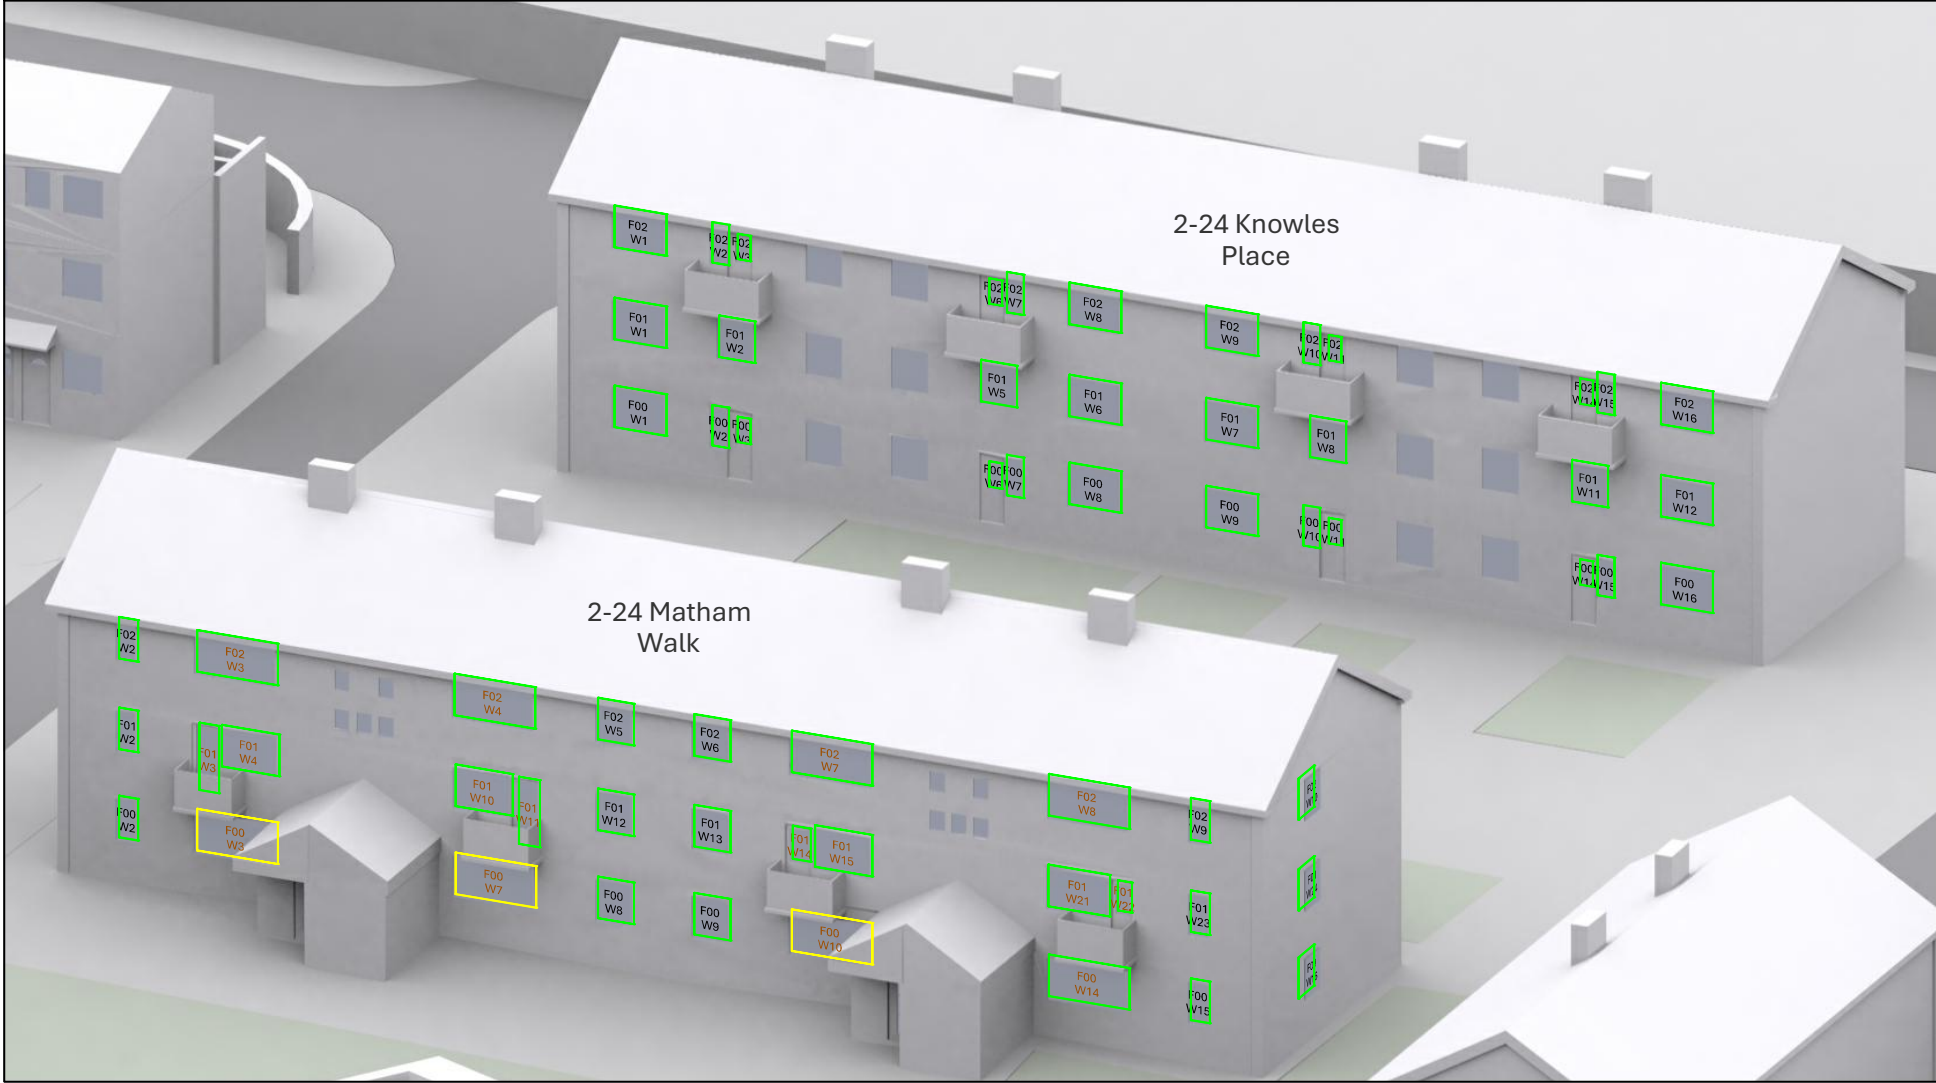

NO DIMENSIONS TO BE SCALED FROM THIS DRAWING

KEY:
VSC loss
≥ 0.8 xFV (≤ 20% loss) or VSC ≥ 27%
< 0.8 xFV (> 20% loss)
< 0.7 xFV (> 30% loss)
< 0.6 xFV (> 40% loss)

SOURCE DATA:
Existing and surrounding buildings:
AccuCities
3D context model
DPR
3D measured survey

NOTES:
Layouts obtained from estate agent particulars

Rev	Description	Drawn	Date

dpr

London 020 7936 3668
Liverpool 0151 242 0980
www.dpr.uk.com



Bristol 0117 450 9703
Dublin 00 353 1 575 8844
info@dpr.uk.com

TITLE:
CAMBRIDGE HALL
MANCHESTER, M15 6TT

DRAWING:
KEY WINDOW LOCATIONS
2-28 Dalesman Walk
2-12 Broomwood Walk
2-24 Matham Walk
2-24 Knowles Place
VSC Loss

DRAWN: IM	JOB NBR:
SCALE: NTS	24312
DATE: 04.06.2025	
DWG NO:	REV:

S01-A01-VSC-005 -

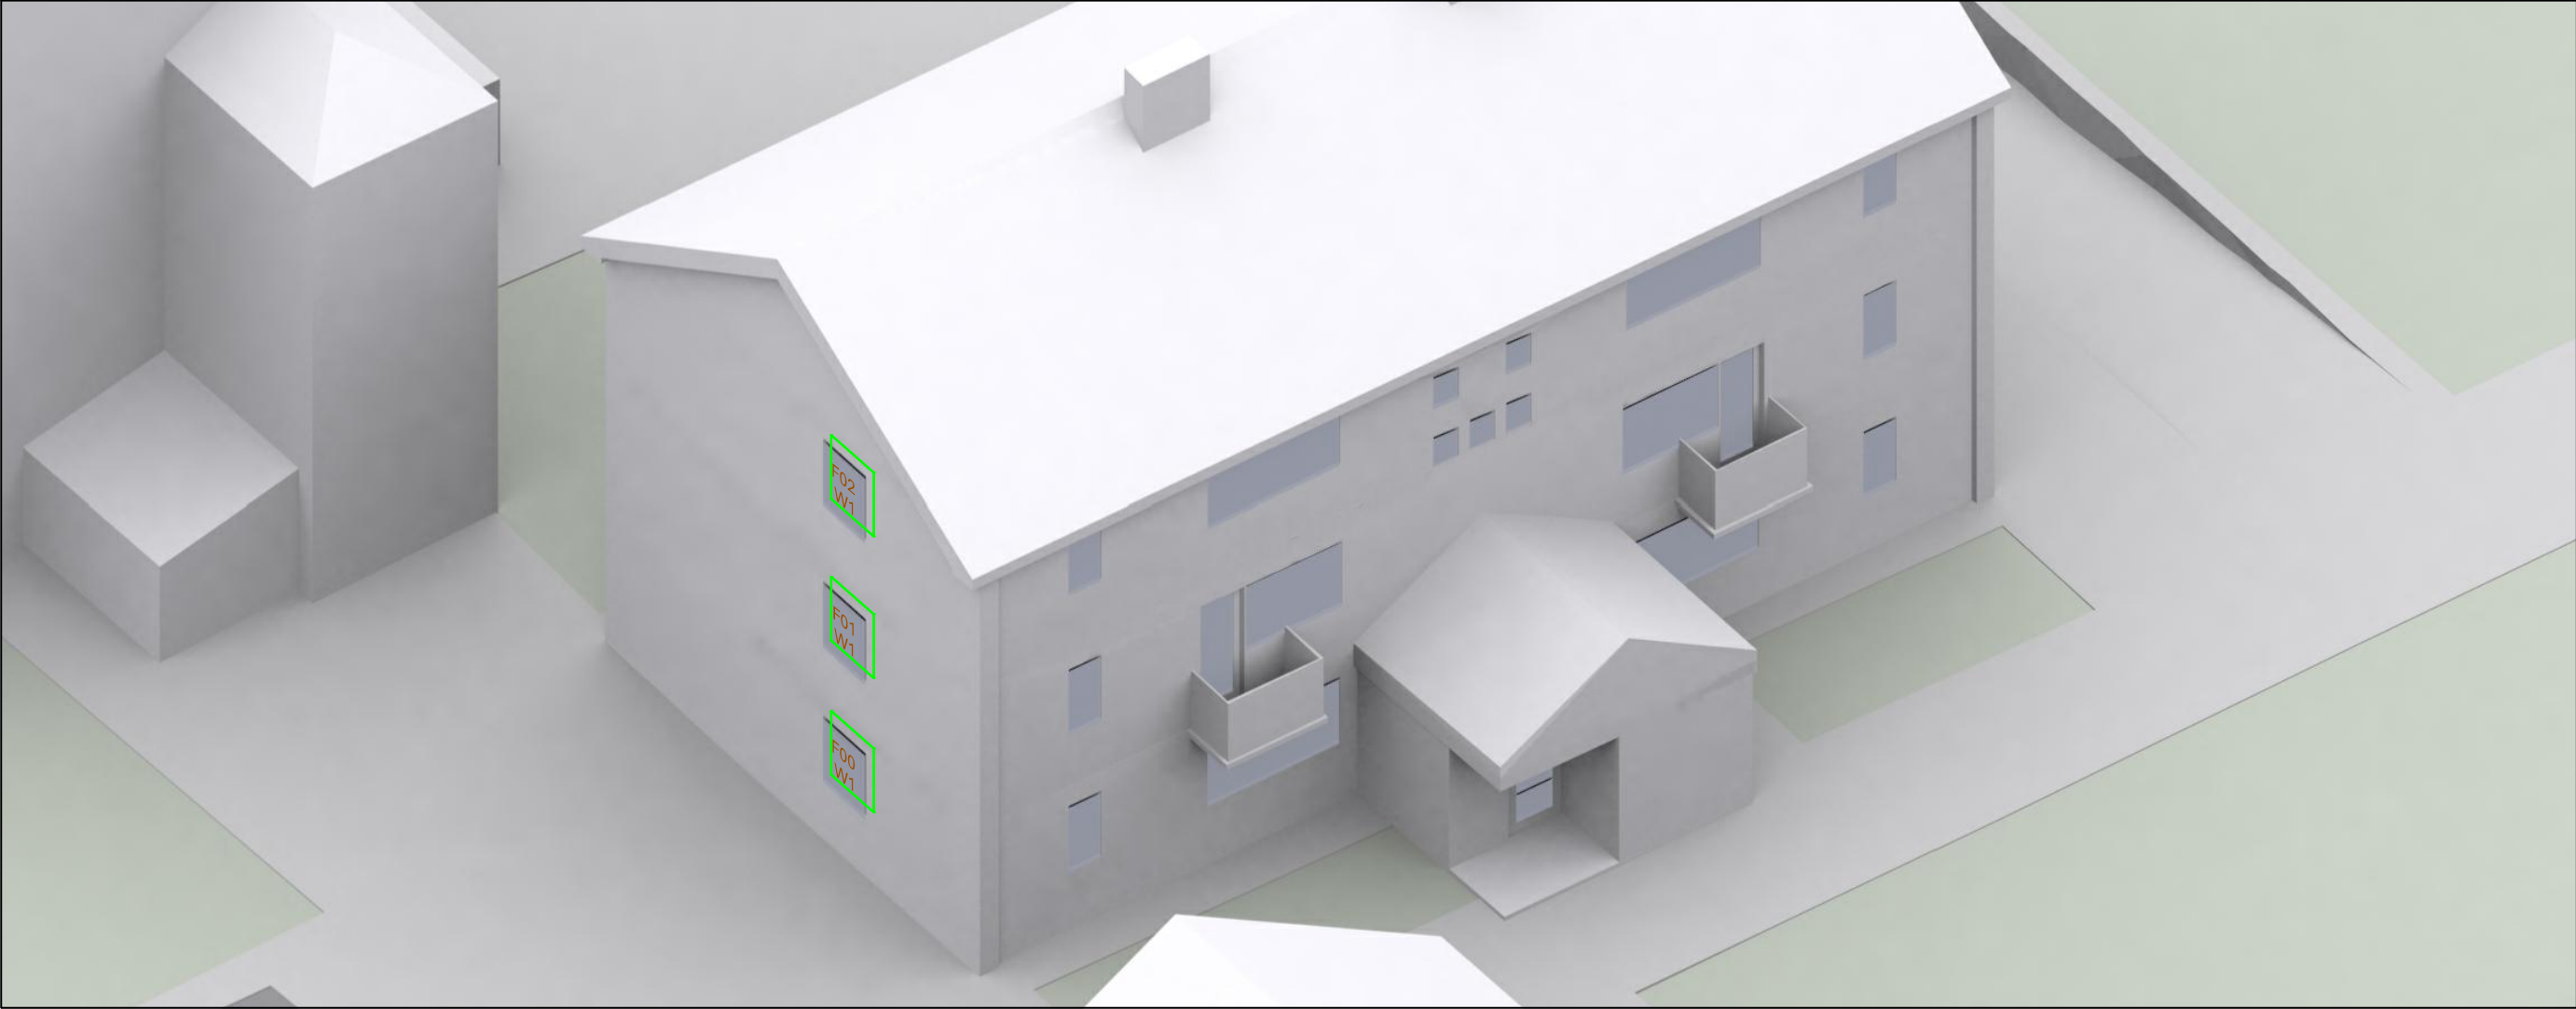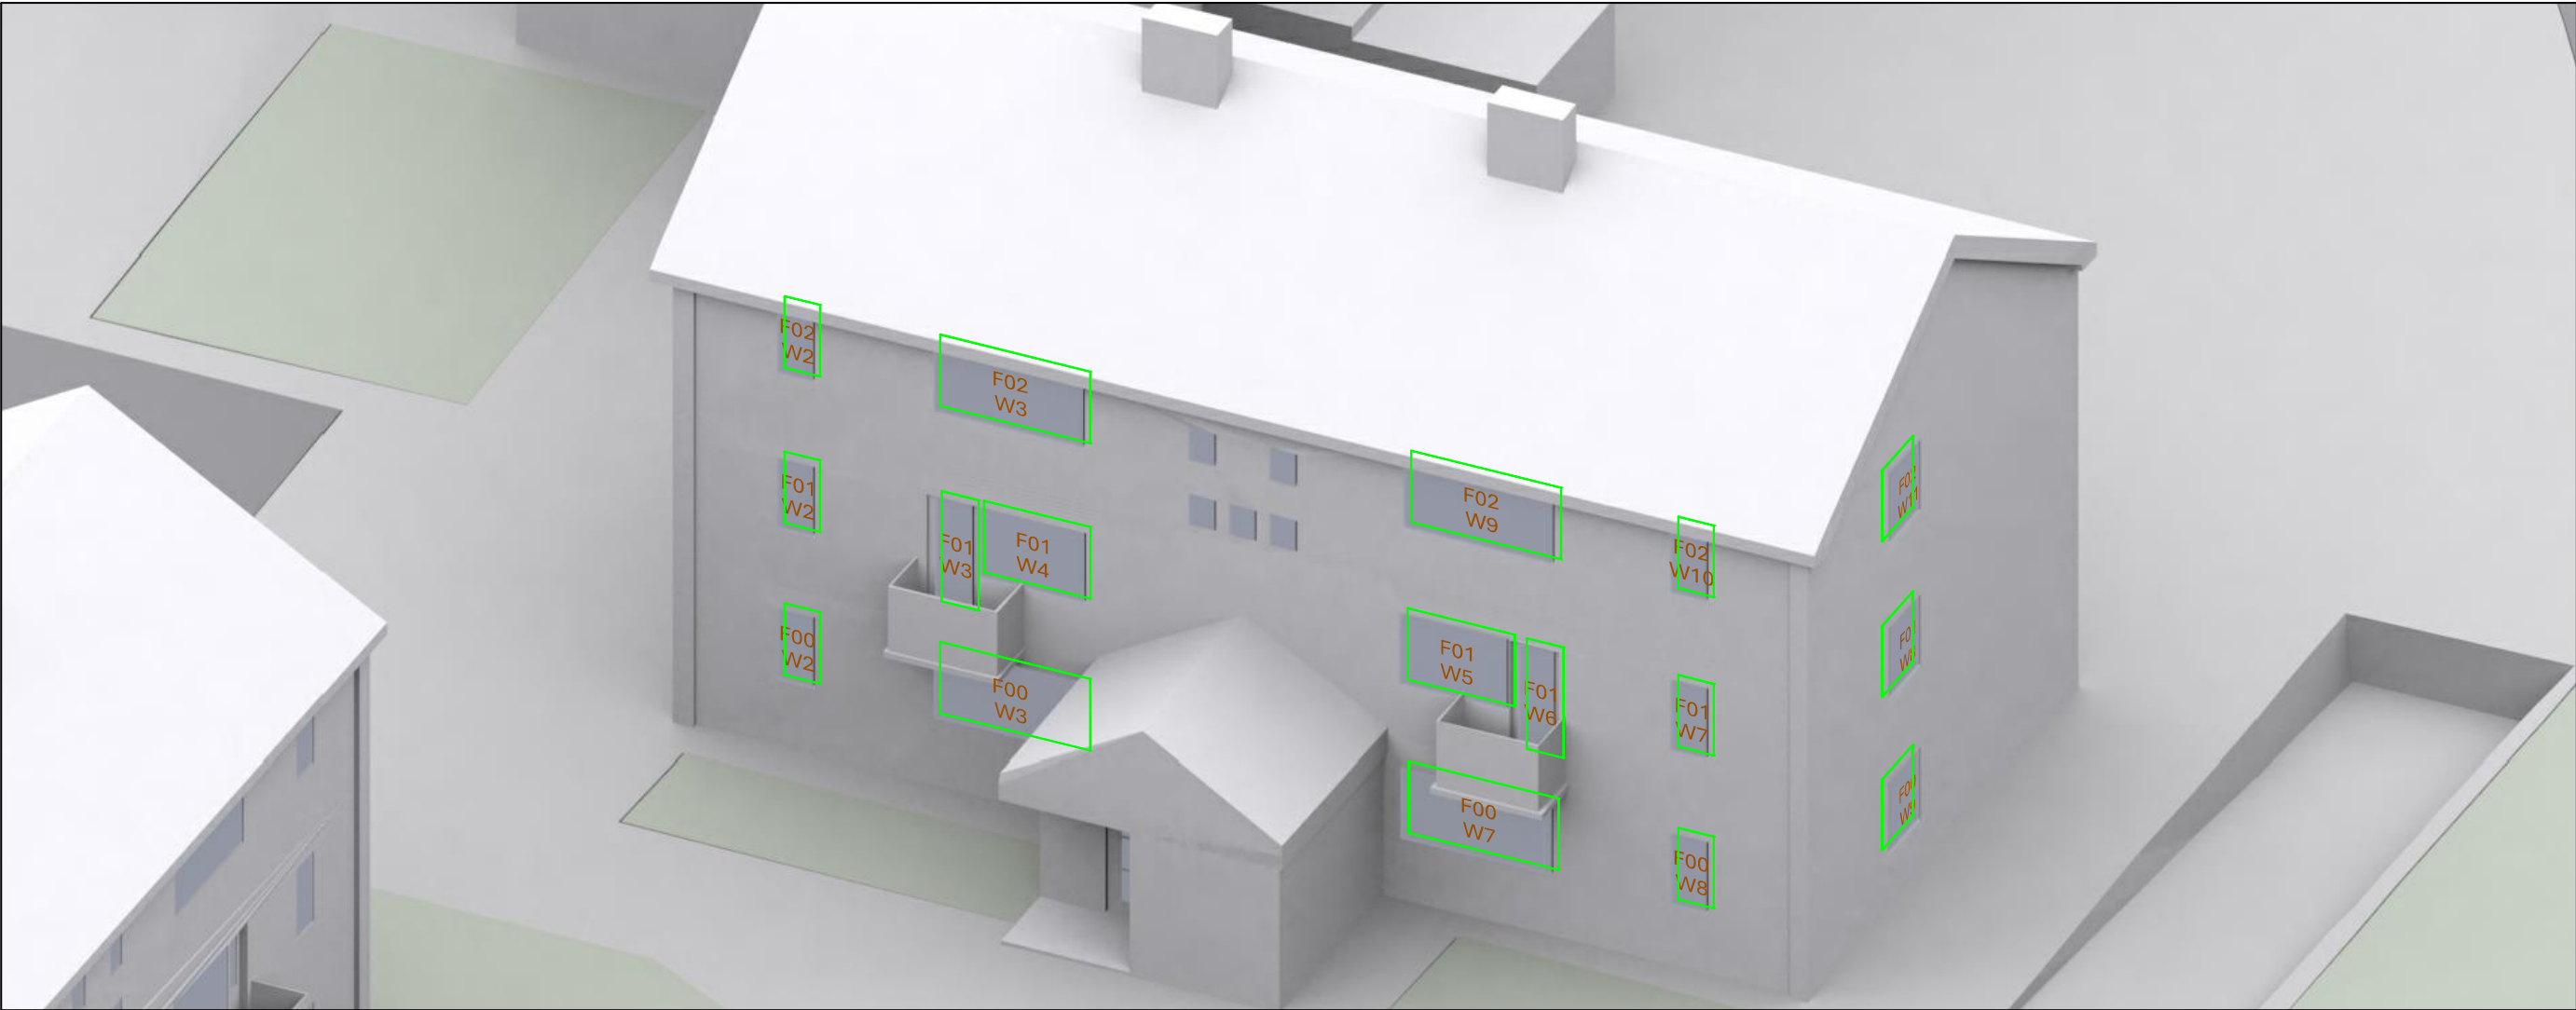

NO DIMENSIONS TO BE SCALED FROM THIS DRAWING

KEY:

VSC loss

≥ 0.8 xFV (≤ 20% loss)

or VSC ≥ 27%

< 0.8 xFV (> 20% loss)

< 0.7 xFV (> 30% loss)

< 0.6 xFV (> 40% loss)

SOURCE DATA:

Existing and surrounding buildings:

AccuCities

3D context model

DPR

3D measured survey

NOTES:

Layouts obtained from estate agent particulars

Rev	Description	Drawn	Date

dpr

London 020 7936 3668

Liverpool 0151 242 0980

www.dpr.uk.com

Bristol 0117 450 9703

Dublin 00 353 1 575 8844

info@dpr.uk.com

TITLE:

CAMBRIDGE HALL

MANCHESTER, M15 6TT

DRAWING:

KEY WINDOW LOCATIONS

60-70 Loxford Street

VSC Loss

DRAWN: IM	JOB NBR:
SCALE: NTS	24312
DATE: 04.06.2025	
DWG NO:	REV:
S01-A01-VSC-006	-