


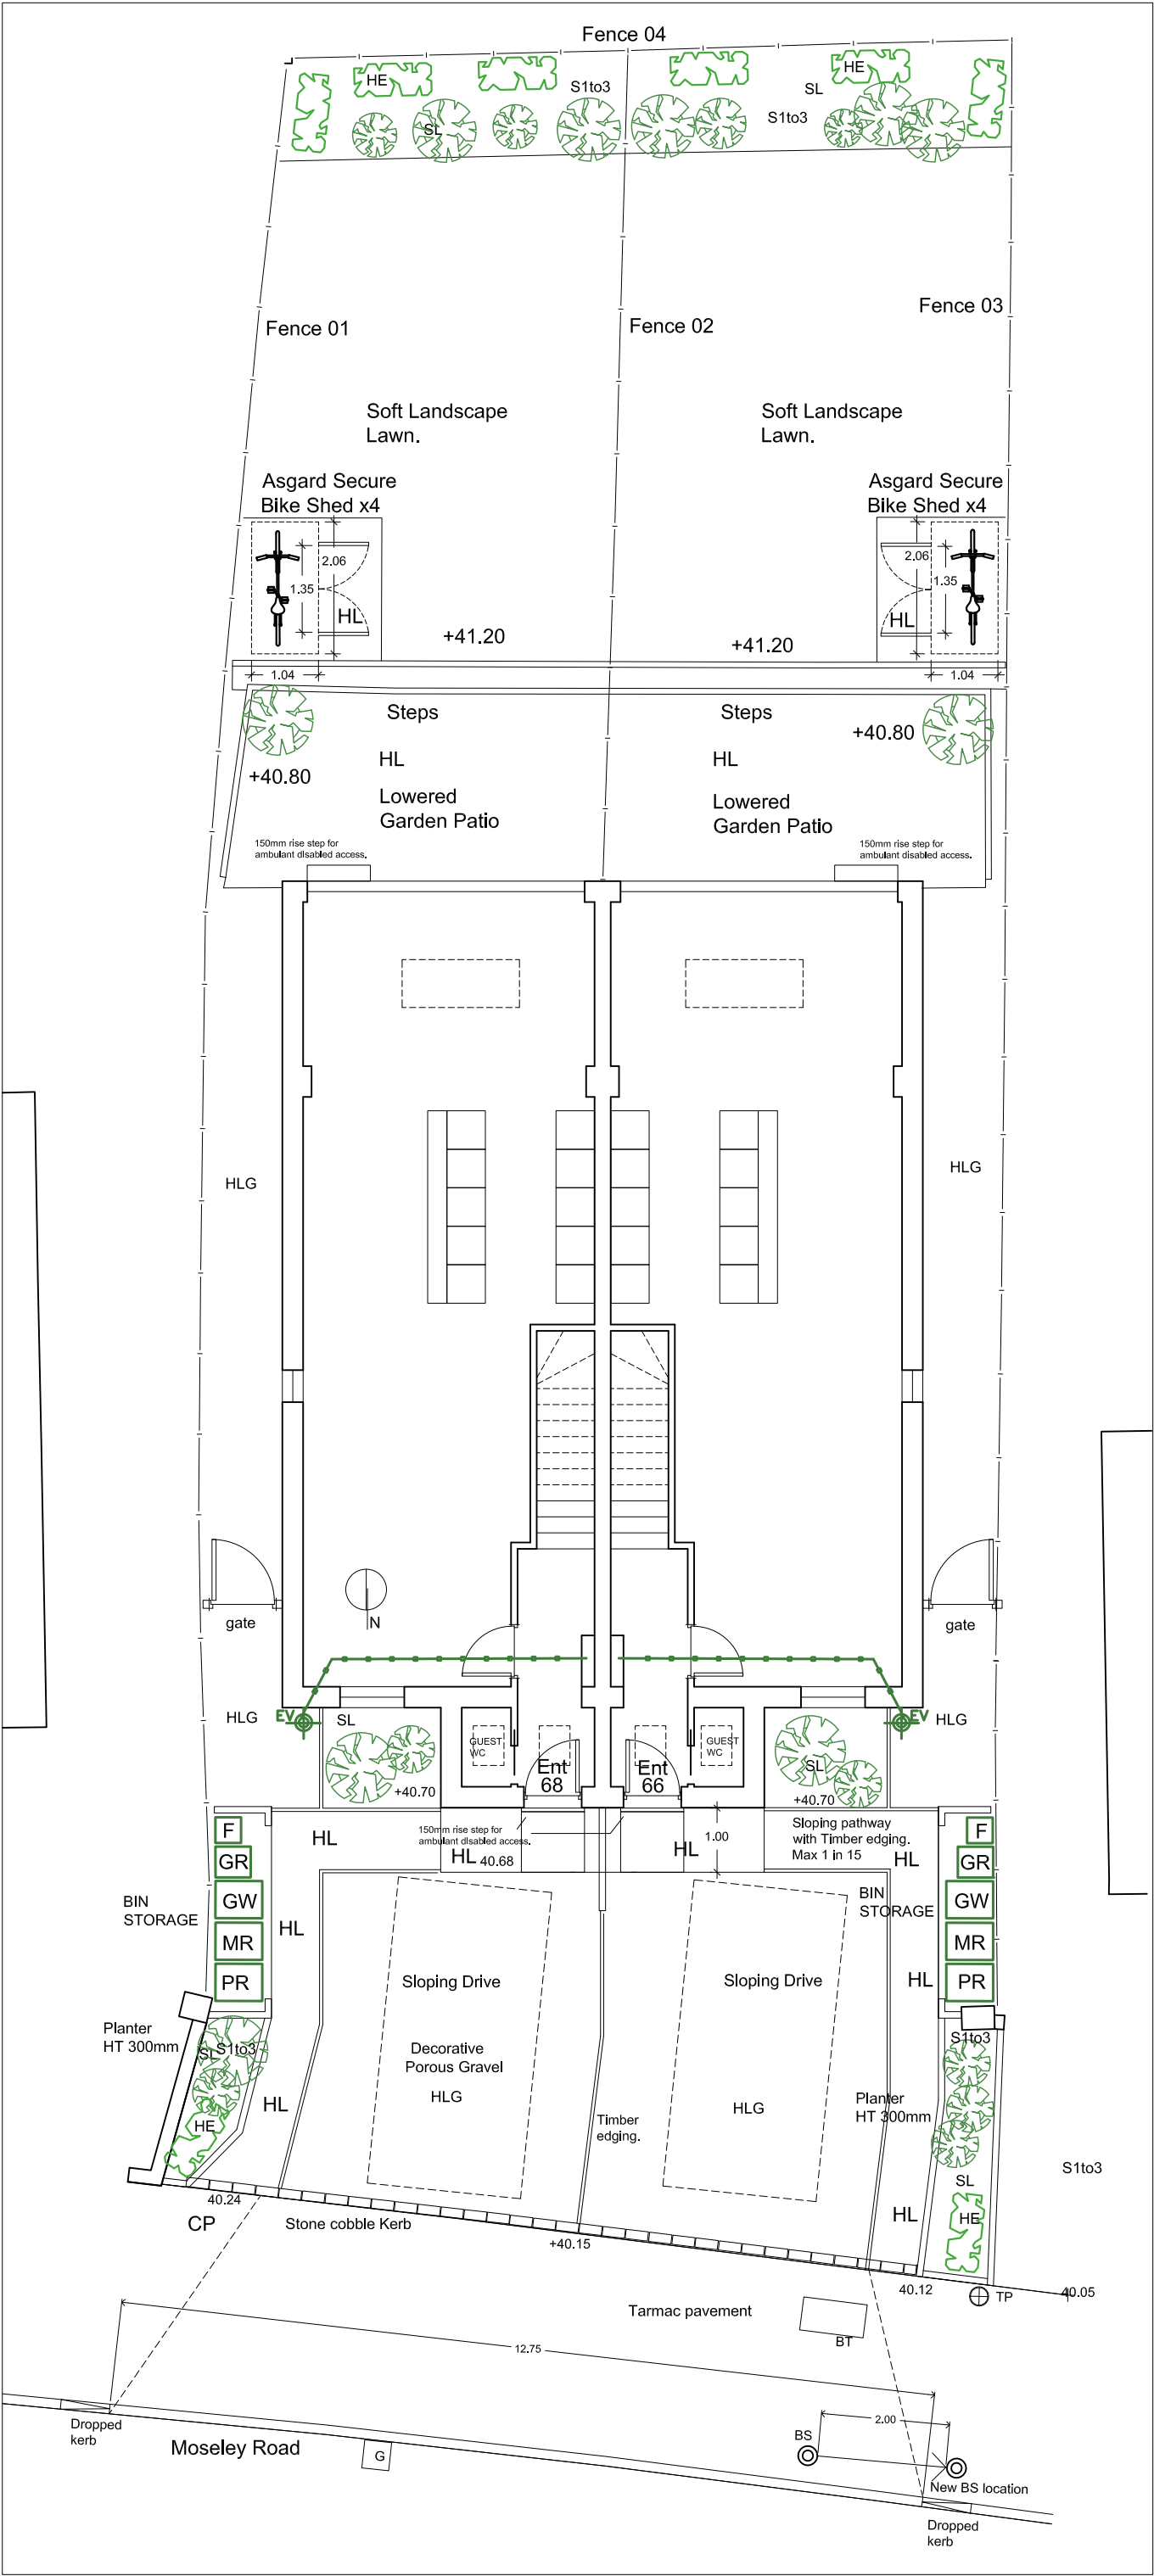

SOFT LANDSCAPE ELEMENTS

S1 to S3: New shrubs to be RSPB approved to be bird friendly.

Shrub 01 (S1) Hedging rose, Rosa rugosa
Shrub 02 (S2) Cotoneaster (Conspicuus, C. horizontalis)
Shrub 03 (S3) Juneberry shrubs Amelanchier lamarckii

HE: Fargesia Formidable Fountain Bamboo

KEY

F	Food Waste	23 Litres
GW	Garden Waste	240 Litres
GR	General Refuse	140 Litres
MR	Mixed Recycling	240 Litres
PR	Pulpable Recycling	240 Litres
CP	Collection Point	
EV	Electric Vehicle Charging Points	
BS	Bus Stop	
SL	Soft Landscape	
HL	Hard Landscape	Indian stone paviours.
HLG	Hard Landscape	Decorative porous gravel.

PROJECT			66 & 68 Moseley rd, Fallowfield.	
SCALE		1 : 100 @ A3		CLIENT
DWG No.		169-SK- GL3		
CONTRACT NO:		STAGE CODE	REV.	DRAWING TITLE
169		sketch	-	
ISSUED	26/04/25	-	-	sj simon james architect