

Existing Location Plan

General Notes

No.	Revision/Issue	Date

Firm Name and Address

 Mason and Marlowe



Mason and Marlowe Ltd.
Project Managers and Quantity Surveyors

5 Picadilly Place
Manchester, M1 3BR

Project Name and Address

1 KEZWICK CLOSE ARDWICK
MANCHESTER M130DD

Project	Sheet
1 KEZWICK CLOSE	A3
Date	
25/02/2025	
Scale	
1/1250	

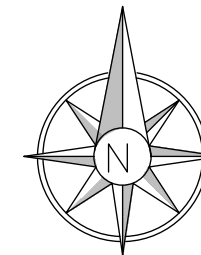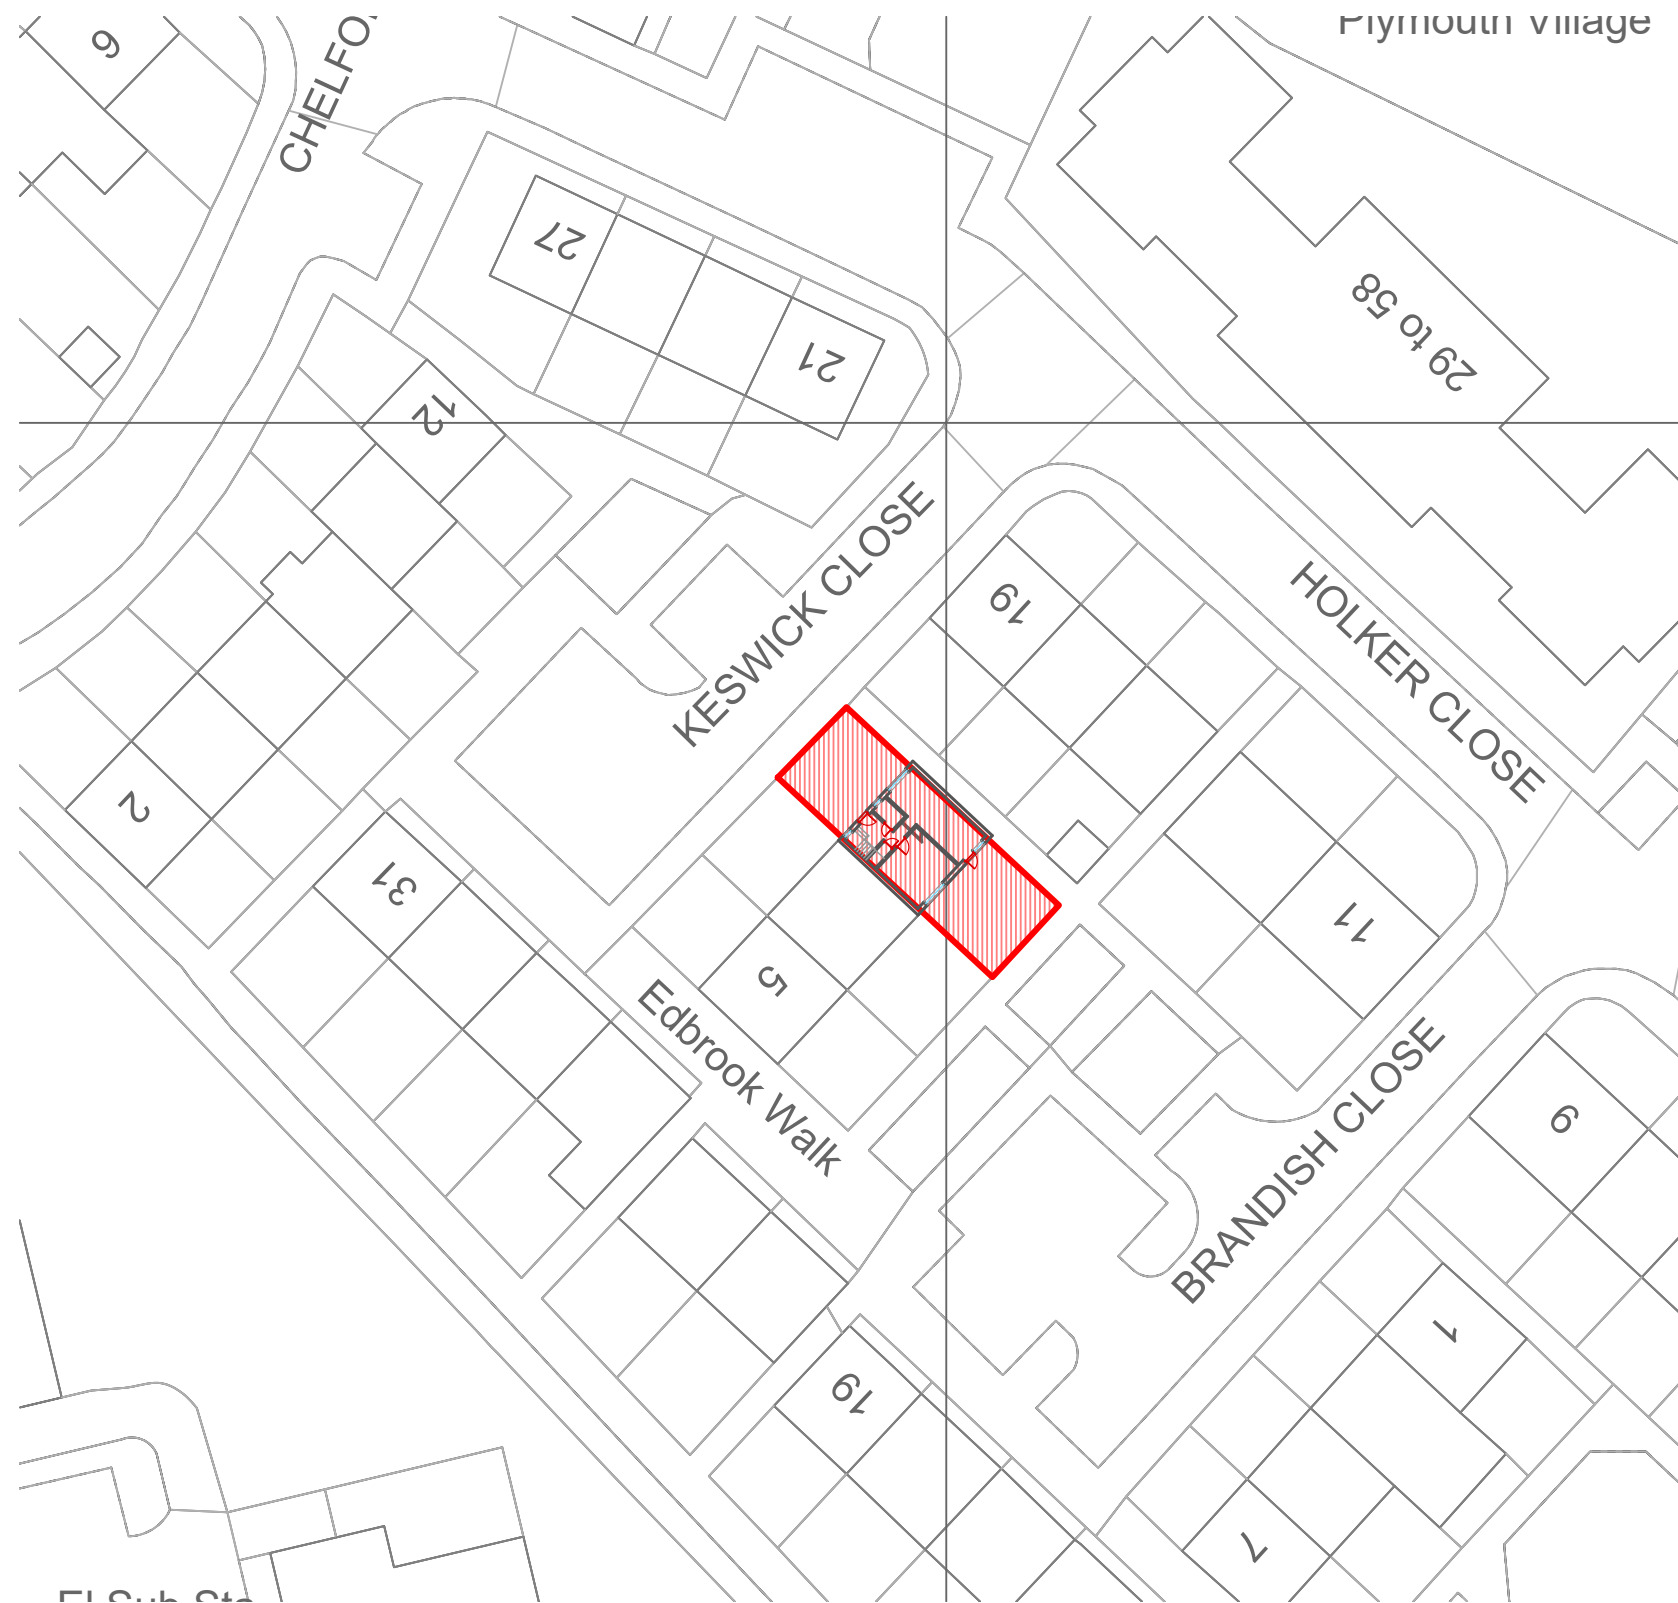

Existing Site Plan

General Notes

No.	Revision/Issue	Date

Firm Name and Address






Mason and Marlowe Ltd.
Project Managers and Quantity Surveyors

5 Picadilly Place
Manchester, M1 3BR

Project Name and Address

1 KEZWICK CLOSE ARDWICK
MANCHESTER M130DD

Project	Sheet
1 KEZWICK CLOSE	A3
Date	
25/02/2025	
Scale	
1/500	

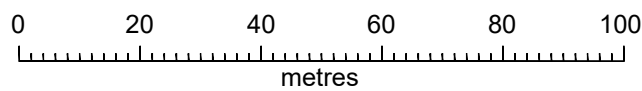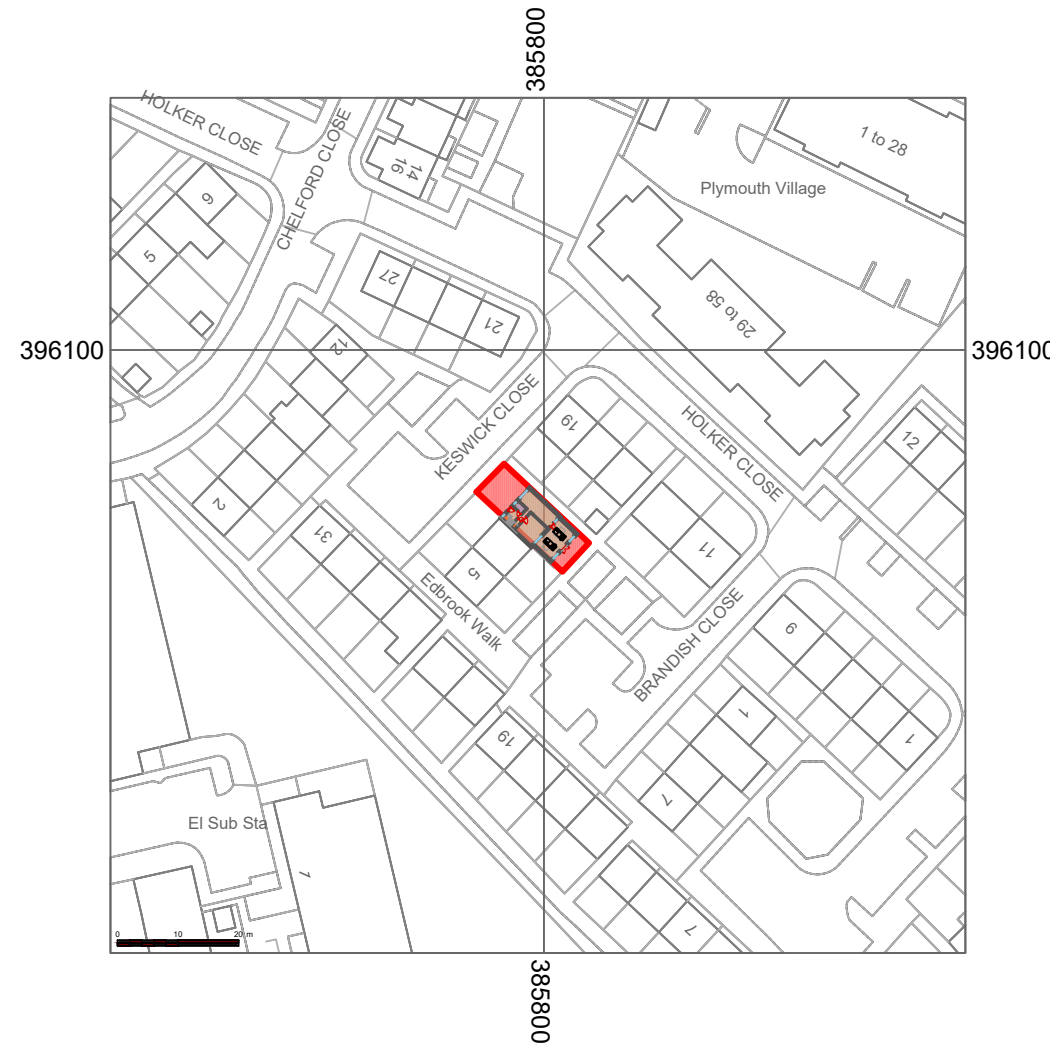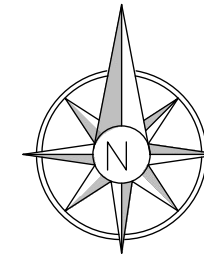

Proposed Location Plan

General Notes

No.	Revision/Issue	Date

Firm Name and Address



Mason and Marlowe Ltd.
Project Managers and Quantity Surveyors

5 Picadilly Place
Manchester, M1 3BR

Project Name and Address

1 KEZWICK CLOSE ARDWICK
MANCHESTER M130DD


Project
1 KEZWICK
CLOSE

25/02/2025


Scale
1/1250

Sheet


A3

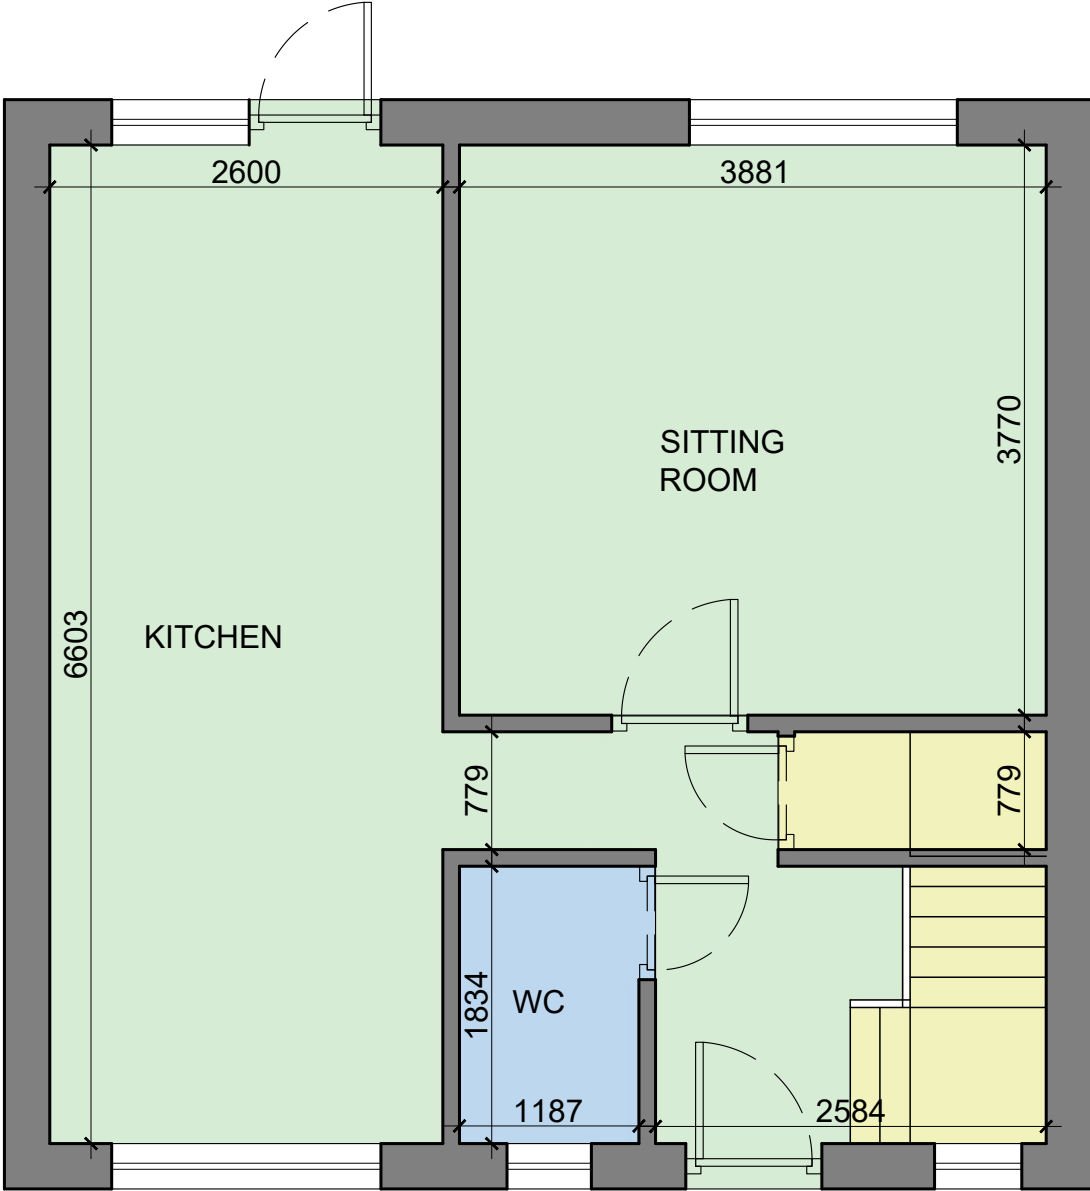

EXISTING GROUND FLOOR PLAN

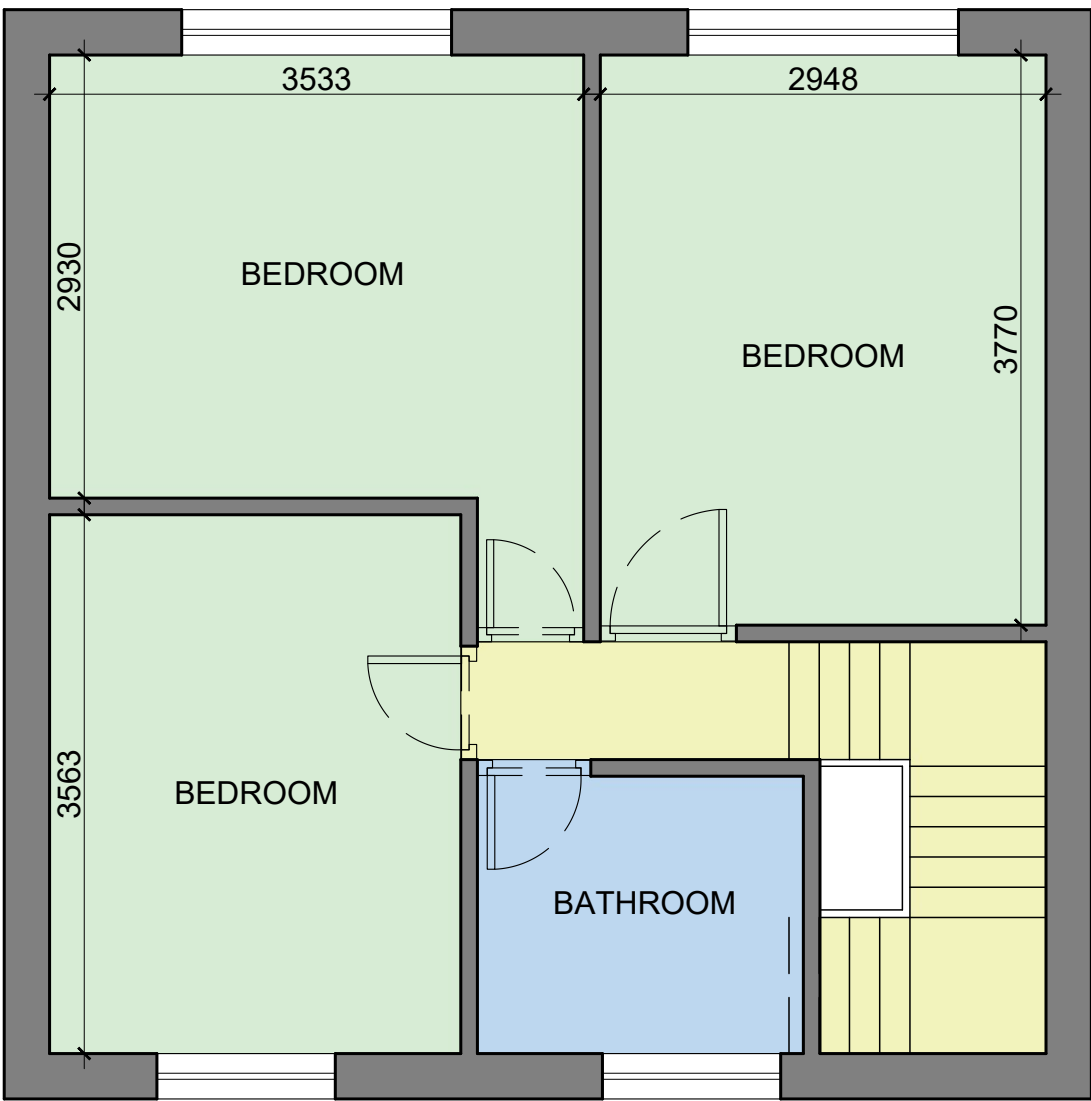

EXISTING FIRST FLOOR PLAN

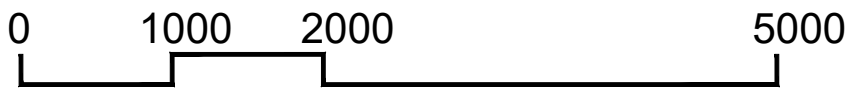

General Notes

No.	Revision/Issue	Date

Firm Name and Address


Mason and Marlowe
Mason and Marlowe Ltd.
Project Managers and Quantity Surveyors
5 Picadilly Place
Manchester, M1 3BR

Project Name and Address

1 KEZWICK CLOSE ARDWICK
MANCHESTER M130DD

Project 1 KEZWICK CLOSE Date 25/02/2025 Scale 1/50	Sheet A3
--	--------------------------------



EXISTING FRONT ELEVATION

EXISTING REAR ELEVATION

General Notes

No.	Revision/Issue	Date

Firm Name and Address

 Mason and Marlowe


Mason and Marlowe Ltd.
Project Managers and Quantity Surveyors

5 Picadilly Place
Manchester, M1 3BR

Project Name and Address

1 KEZWICK CLOSE ARDWICK
MANCHESTER M130DD

Project 1 KEZWICK CLOSE 25/02/2025	Sheet A3
Scale 1/50	

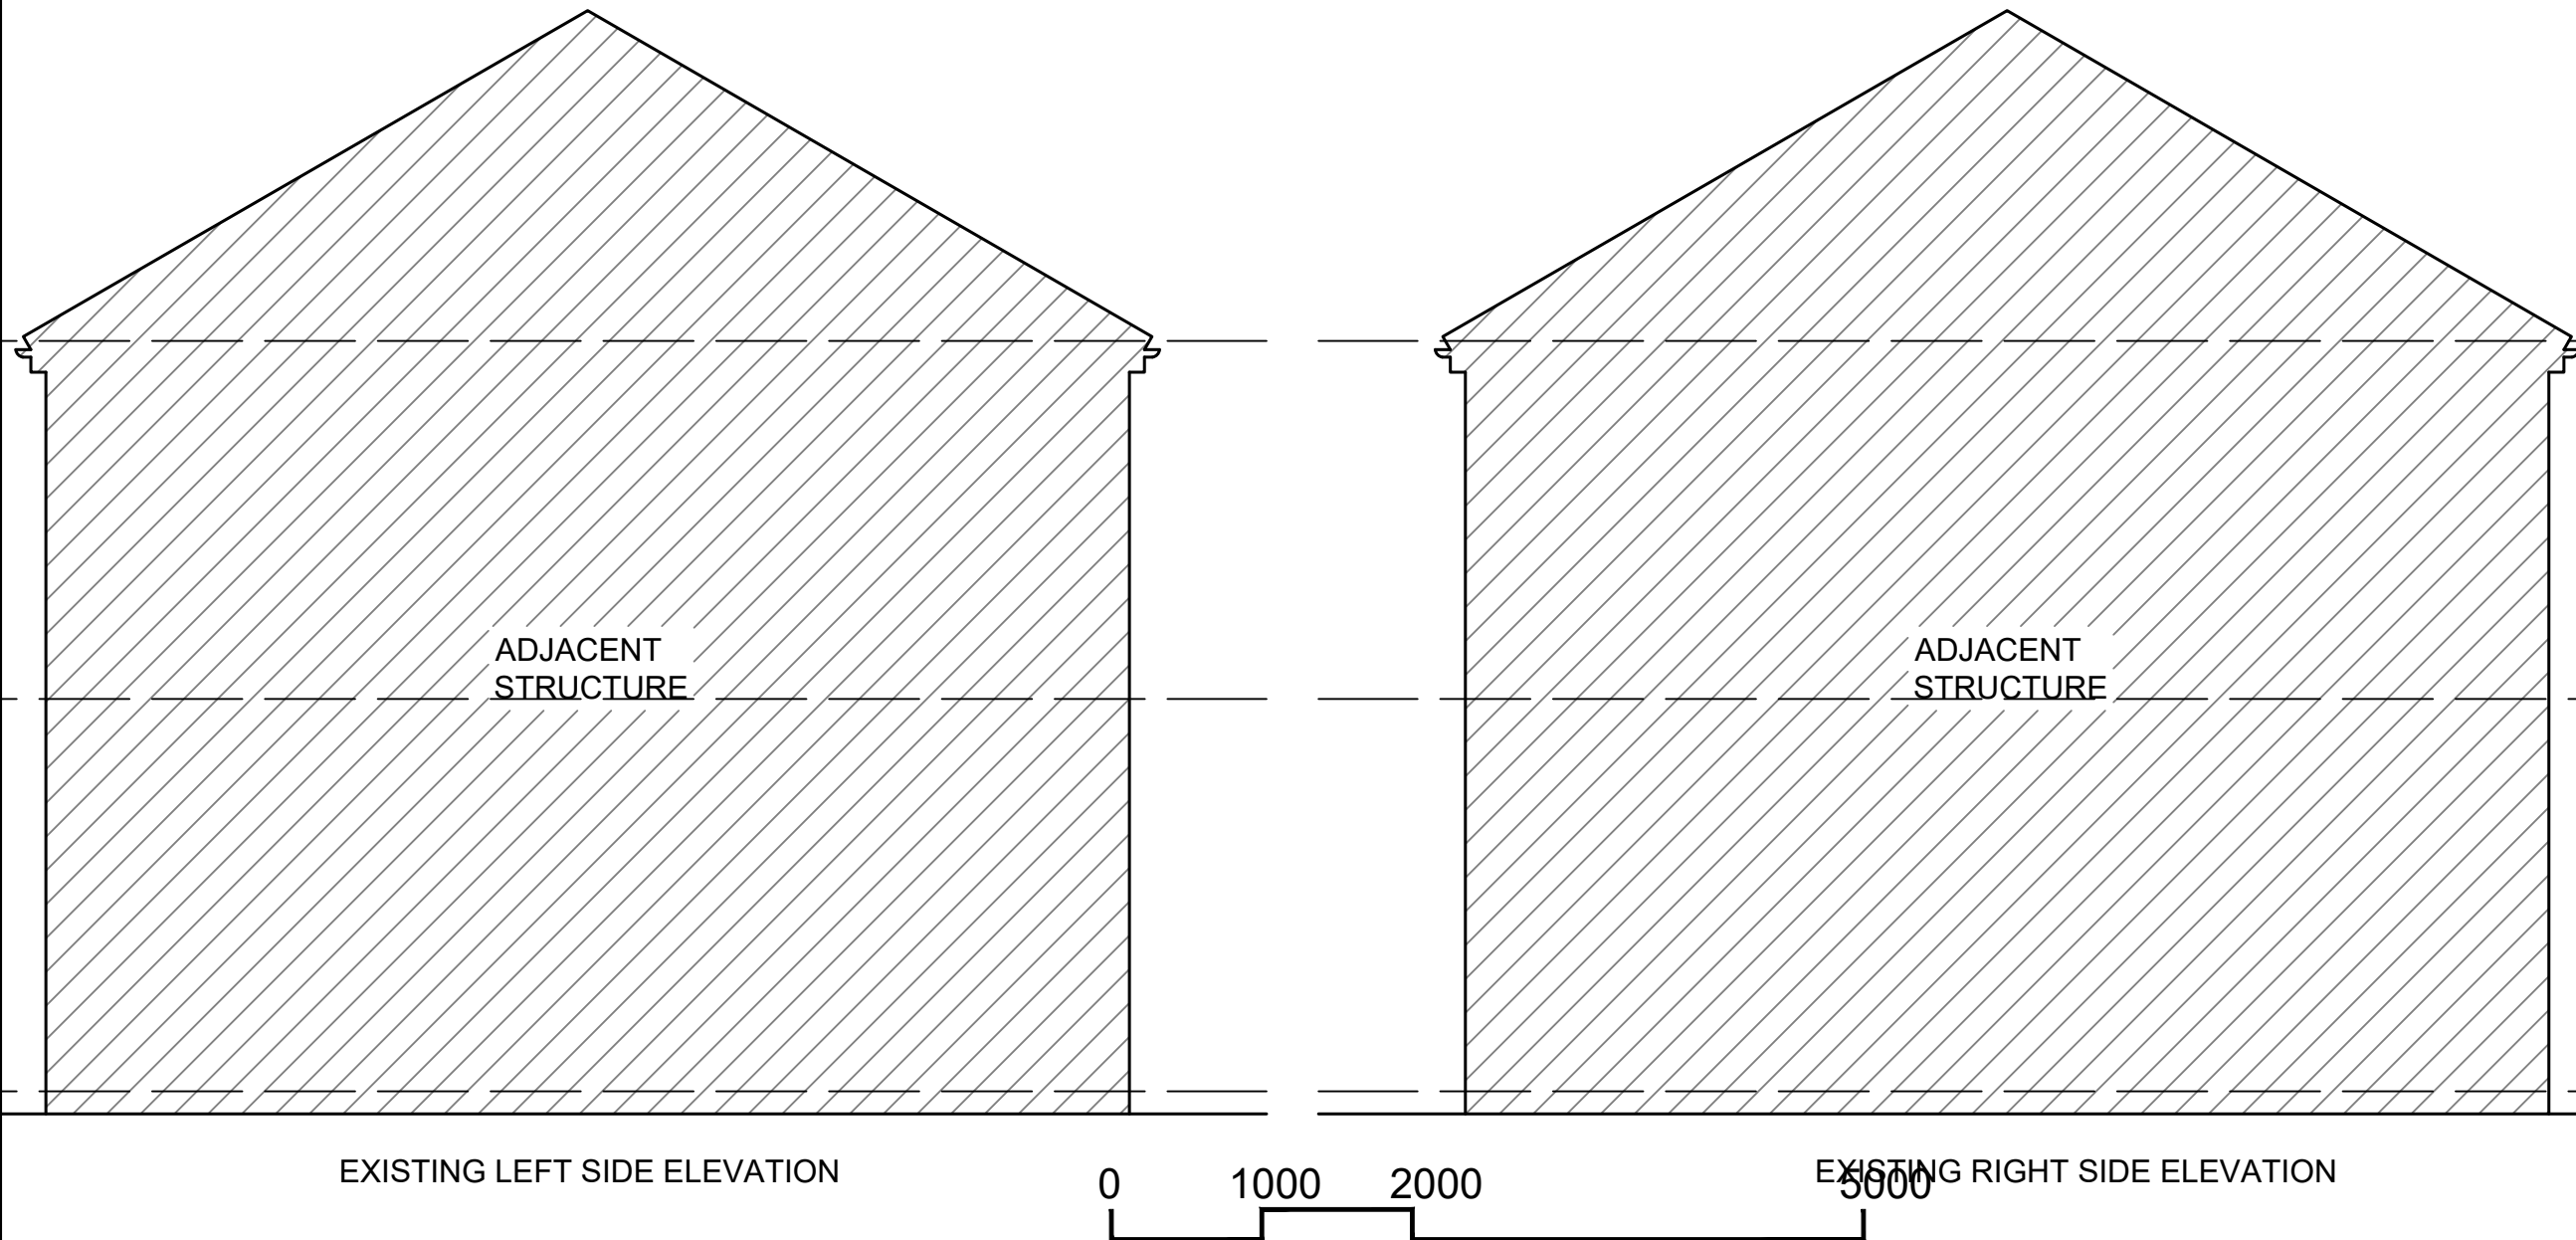

General Notes

No.	Revision/Issue	Date
-----	----------------	------

Firm Name and Address




Mason and Marlowe Ltd.
Project Managers and Quantity Surveyors

5 Picadilly Place
Manchester, M1 3BR


Project Name and Address

1 KEZWICK CLOSE ARDWICK
MANCHESTER M130DD

Project 1 KEZWICK CLOSE	Sheet A3
Date 25/02/2025	
Scale 1/50	

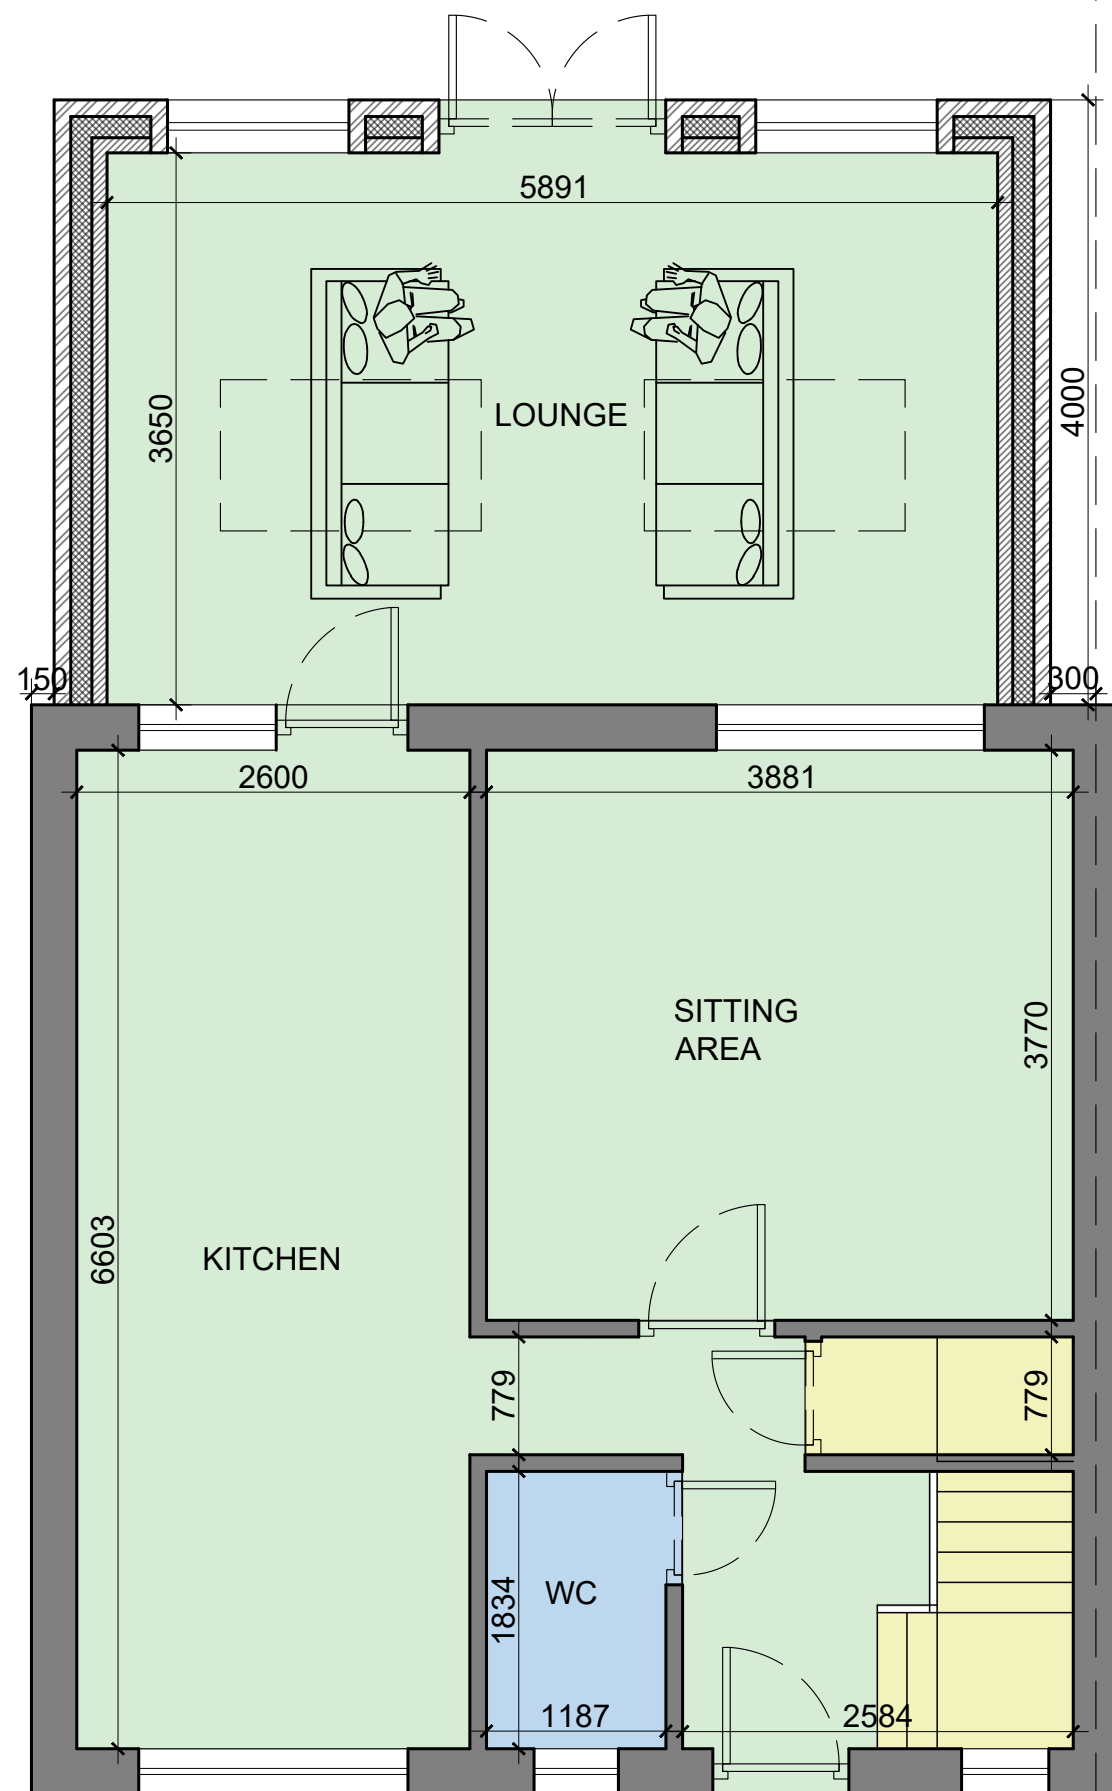

PROPOSED GROUND FLOOR PLAN

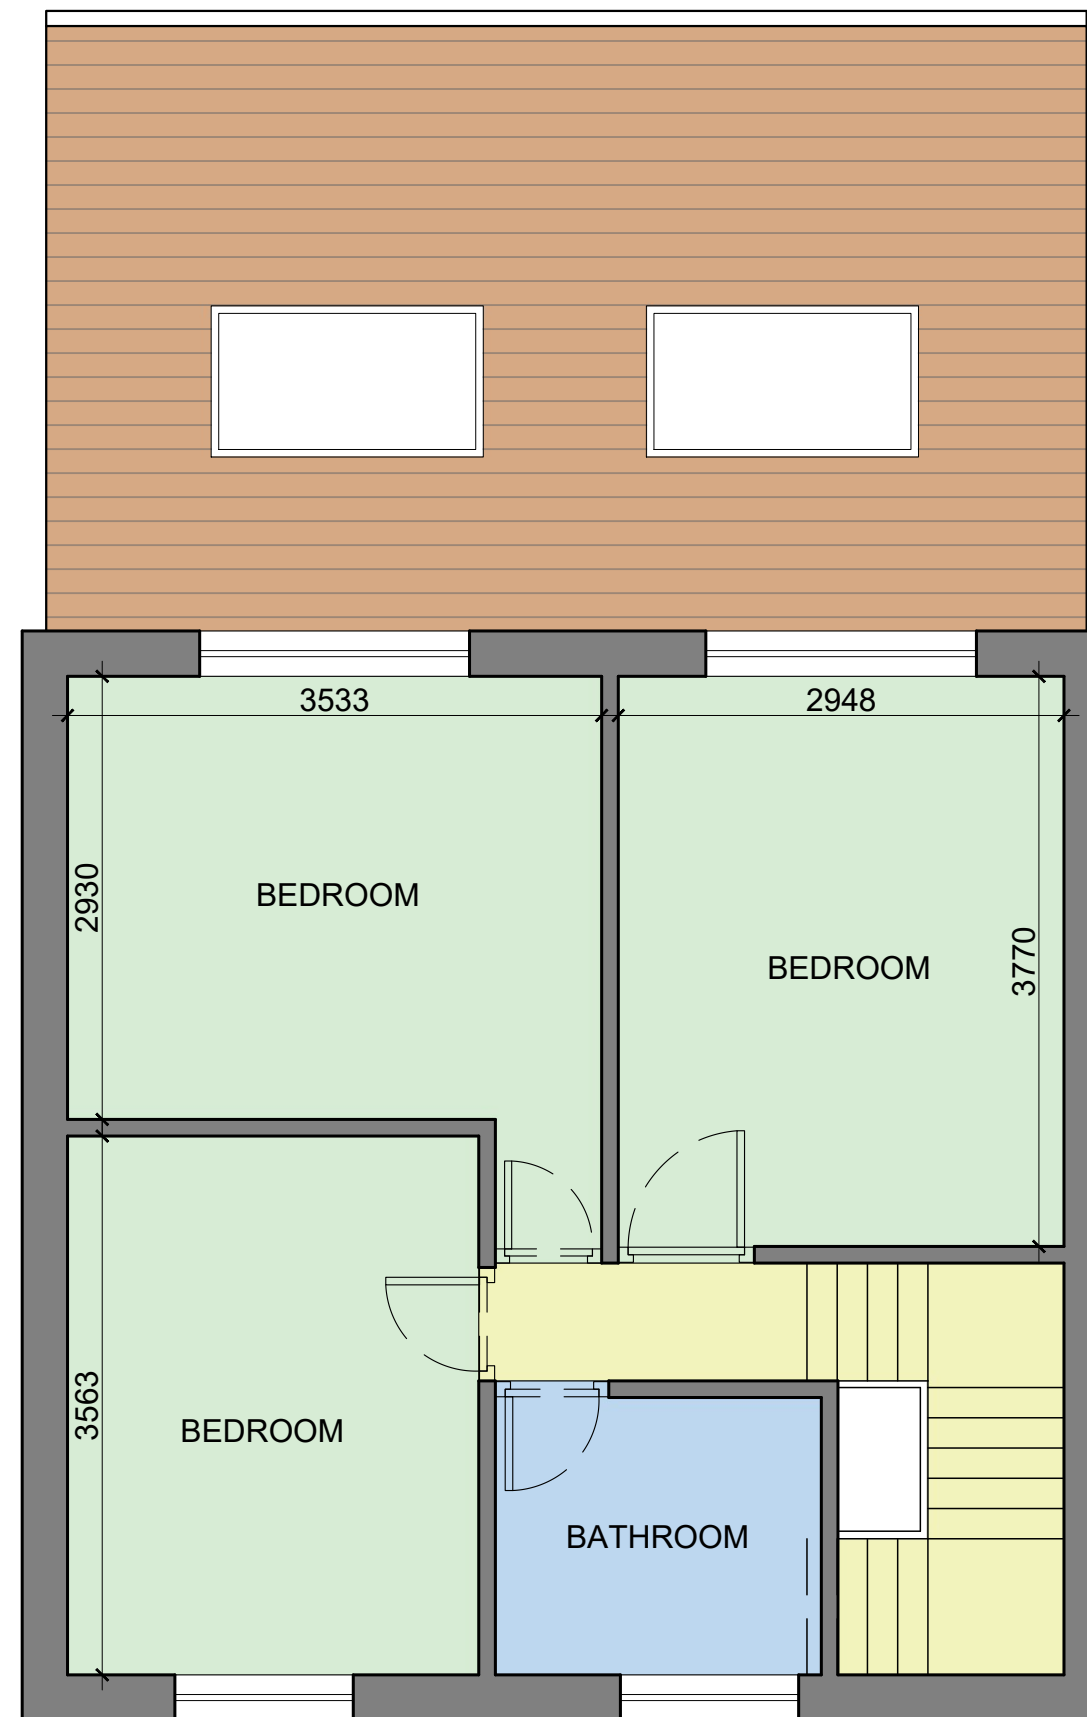

PROPOSED FIRST FLOOR PLAN



General Notes

No.	Revision/Issue	Date

Firm Name and Address



Mason and Marlowe Ltd.
Project Managers and Quantity Surveyors

5 Picadilly Place
Manchester, M1 3BR

Project Name and Address

1 KEZWICK CLOSE ARDWICK
MANCHESTER M130DD

Project
1 KEZWICK CLOSE

Date
25/02/2025

Scale
1/50

Sheet

A3



PROPOSED FRONT ELEVATION




PROPOSED REAR ELEVATION

General Notes		
No.	Revision/Issue	Date

Firm Name and Address
 Mason and Marlowe
Mason and Marlowe Ltd. Project Managers and Quantity Surveyors
5 Picadilly Place Manchester, M1 3BR

Project Name and Address
1 KEZWICK CLOSE ARDWICK MANCHESTER M130DD

Project	Sheet
1 KEZWICK CLOSE	A3
Date 25/02/2025	
Scale 1/50	

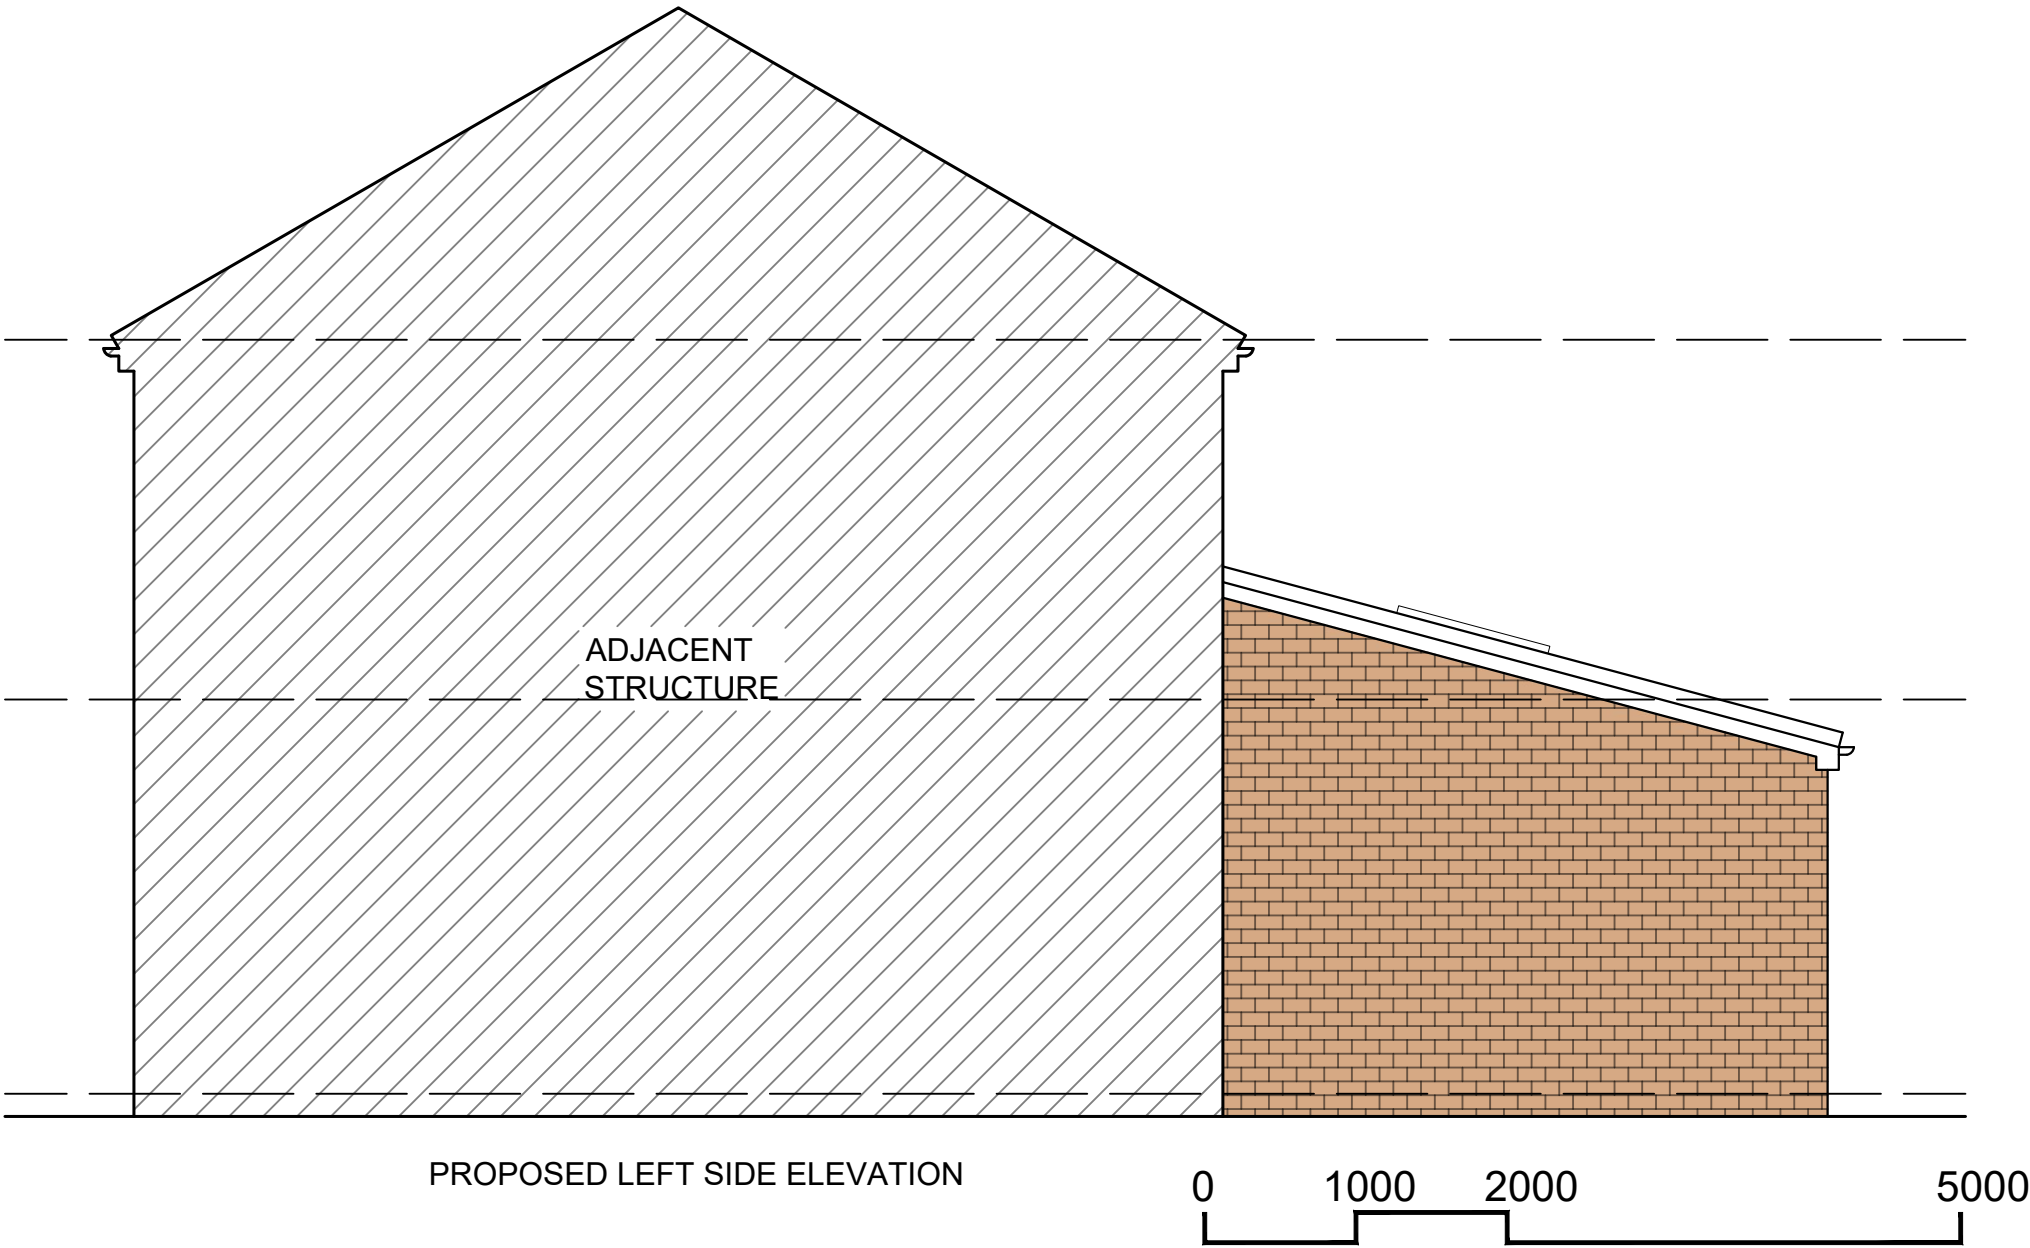


General Notes		
No.	Revision/Issue	Date

Firm Name and Address
 Mason and Marlowe
Mason and Marlowe Ltd. Project Managers and Quantity Surveyors
5 Picadilly Place Manchester, M1 3BR

Project Name and Address
1 KEZWICK CLOSE ARDWICK MANCHESTER M130DD

Project	Sheet
1 KEZWICK CLOSE	A3
Date 25/02/2025	
Scale 1/50	

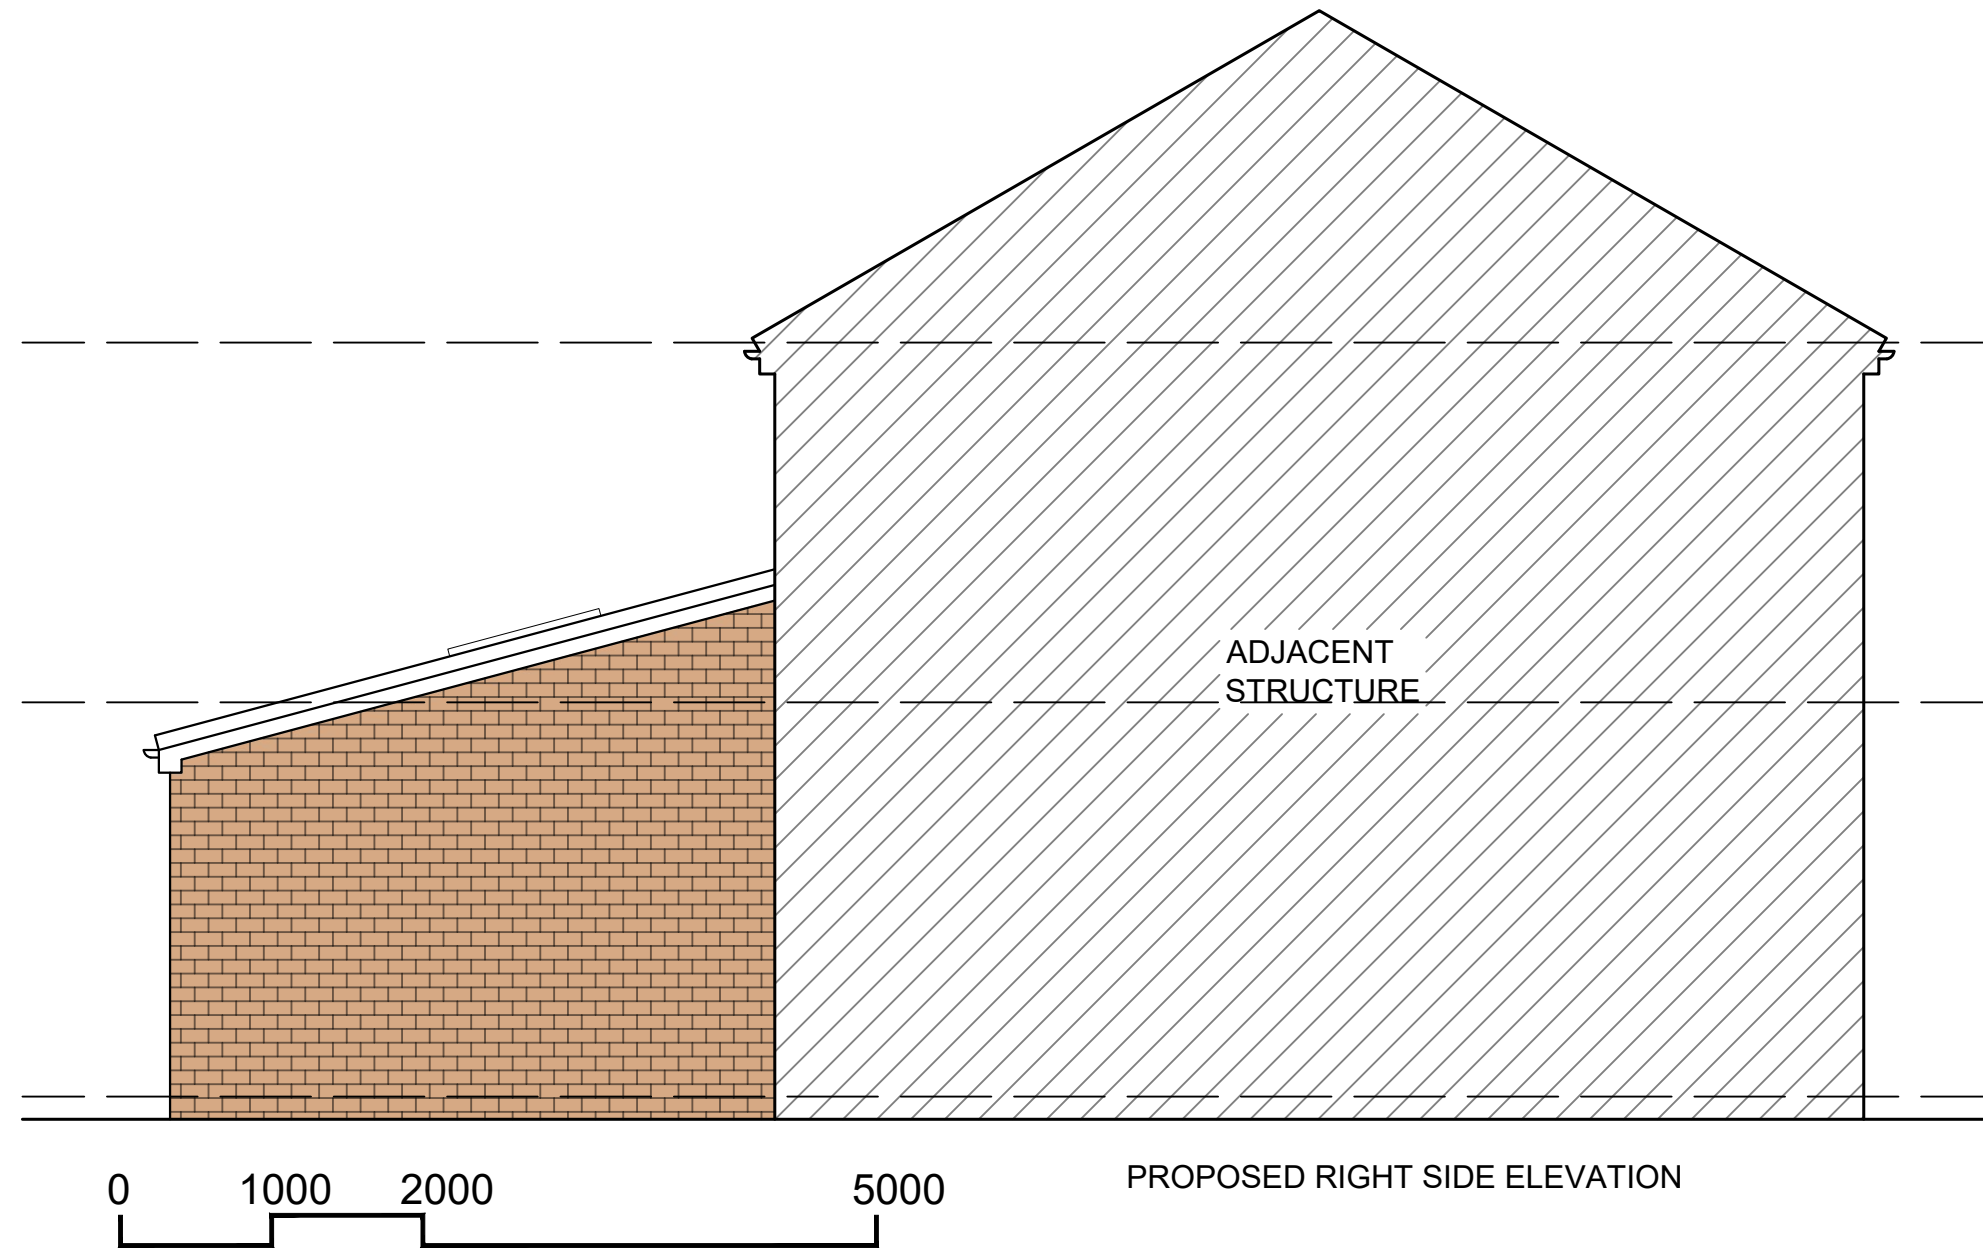

General Notes

No.	Revision/Issue	Date

Firm Name and Address



Mason and Marlowe Ltd.
Project Managers and Quantity Surveyors

5 Picadilly Place
Manchester, M1 3BR

Project Name and Address

1 KEZWICK CLOSE ARDWICK
MANCHESTER M130DD

Project

1 KEZWICK CLOSE

Date

25/02/2025

Scale

1/50

Sheet

A3