TILED FLOOR AREA

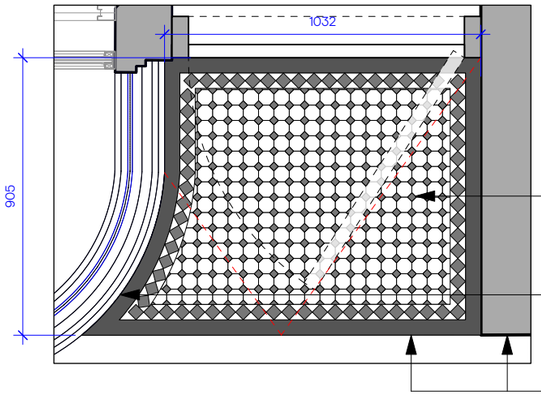

NEW RAMP AREA WITHIN SET BACK AREA TO ACCOUNT FOR LEVEL DIFFERENCE BETWEEN PAVEMENT & UNIT. 75MM & RATIO 1:12 - TO BE CONFIRMED BY CONTRACTOR ON SITE.

TILE PATTERN FINISH TO MATCH BOODLES ENTRANCE FOR CONSISTENCY (SHOWN INDICATIVELY). BLACK AND CREAM HERITAGE TILE PATTERN - SPEC TO MATCH EXISTING BOODLES FINISH.

TILE FINISH TO TERMINATE INTO CURVED SHOPFRONT AS PER BOODLES REFERENCE.

TILE FINISH TO ALIGN WITH EDGE OF SHOPFRONT DECORATIVE PILASTER.

1 FLOOR TILED AREA
SCALE 1:20

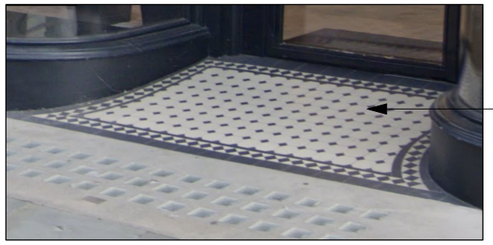

REFERENCE IMAGE DEPICTS BOODLES ENTRANCE FLOOR TILES PATTERN & DETAILS TO MATCH TO.

TO BRING 17 KING STREET IN LINE WITH 13-15 KING STREET ARCHITECTURALLY.

2 BOODLES REFERENCE IMAGE
NTS

CURVED GLASS & SILICONE JOINT

SILICONE JOIN TO GLASS PANELS AS PER BOODLES SHOPFRONT.

REFERENCE IMAGE DEPICTS BOODLES CURVED GLASS CORNER TO BE REPLICATED WITHIN THE NEW PATEK SHOPFRONT.

3 BOODLES REFERENCE IMAGE
NTS

STALL RISER

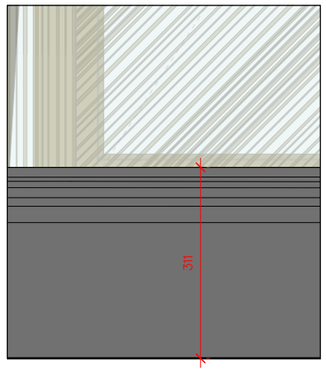

4 STALL RISER - ELEVATION
SCALE 1:10

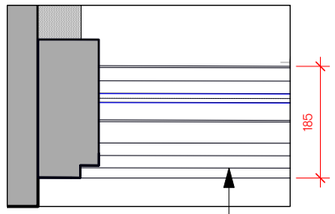

5 STALL RISER -PLAN
SCALE 1:10

NEW STALL RISER TO MATCH EXISTING BOODLES DETAIL. PAINTED BLACK LACQUER AS PER ORIGINAL **PF07**

6 STALL RISER - REFERENCE IMAGE
NTS

SECTION CC

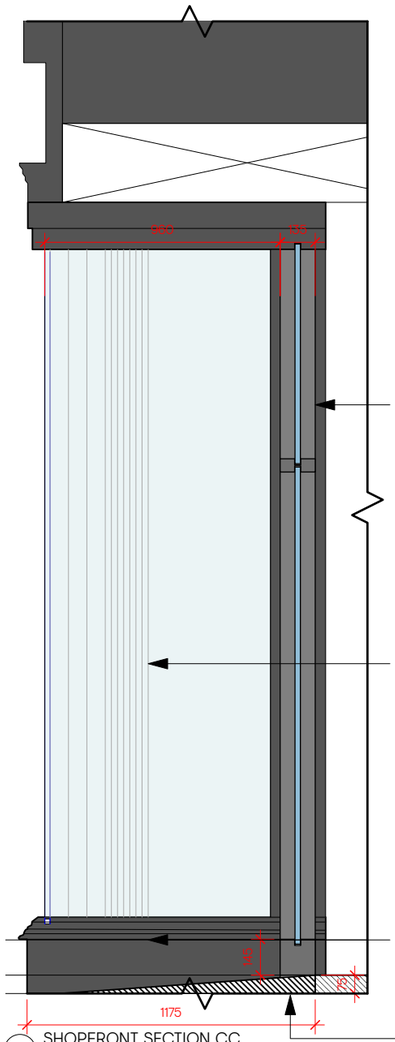

NEW SET BACK FIRE DOOR (TO BE USED IN THE EVENT OF FIRE ONLY). CLEAR LOW IRON GLASS FIREDOOR . DOOR HANDLE HOLES TO BE PREDRILLED INTO GLASS. LOCATION TO BE CONFIRMED. ALL FIXINGS TO BE MINIMAL AND FINISHED IN BLACK TO MATCH SHOPFRONT **MF02**. GLASS TO RECIEVE MANEFESTATION IN LINE WITH WINDOW DISPLAY TRANSPARENT TEXTURE.

FIREDOOR HARDWARE & MECHANISMS TO BE SPECIFIED WITH CONTRACTOR & BUILDING CONTROL REQUIREMENTS.

GF04 LOW IRON CLEAR 21.5MM TOUGHENED GLASS WINDOW WITH CURVE SECTION. FIXED INTO WINDOW FRAME AS PER BOOLES

NEW STALL RISER TO MATCH EXISTING BOODLES DETAIL. PAINTED BLACK LACQUER AS PER ORIGINAL **PF07**

NEW RAMP AREA WITHIN SET BACK AREA TO ACCOUNT FOR LEVEL DIFFERENCE BETWEEN PAVEMENT & UNIT. 75MM & RATIO 1:12 - TO BE CONFIRMED BY CONTRACTOR ON SITE.

7 SHOPFRONT SECTION CC
SCALE 1:25

REFERENCE IMAGE FOR CURVED GLAZED AREA, FRAME & RAMP ALL TO BE REPLICATED ON NEW SHOPFRONT AREA.

SECTION DD

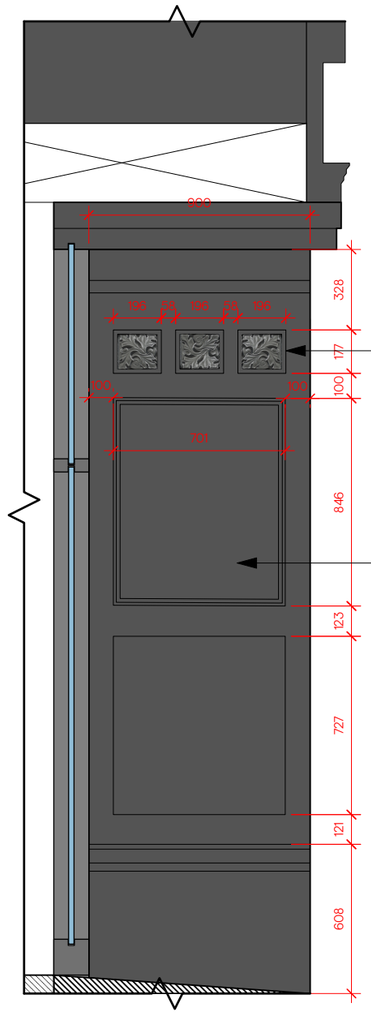

NEW PANELLED SECTIONS TO HAVE DECORATIVE LEAF MOULDINGS AS PER ORIGINAL. CENTRAL LEAF REORIENTATED TO PROVIDE SYMETRY & POINT OF DIFFERENCE TO CENTRE. **PF07 PLEASE NOTE LEAF SHOWN INDICATIVELY. PLEASE REFERENCE PHOTO FOR ACCURACY**

NEW PANELLED SECTION WITH PANELLING AND MOULDINGS AS PER BOODLES SHOPFRONT DETAILS. PAINTED BLACK LACQUER AS PER ORIGINAL **PF07**

8 SHOPFRONT SECTION DD
SCALE 1:25

REFERENCE IMAGE FOR BLACK LAQUERED ORIGINAL PANELLING/MOULDINGS & DETAILLING TO BE REPLICATED ON NEW SHOPFRONT.

gpstudio

29 Maltings Place, 169 Tower Bridge Road,Roper Lane,
London, United Kingdom SE1 3JB

T +44 (0) 02 1620 1100
www.gpstudio.uk.com

PRELIMINARY

© gpstudio 2025 All rights reserved

©gpstudio 2025

Disclaimer

This drawing is the property of gpstudio. Copyright is reserved by them and the drawing is issued on the condition that it is not copied, reproduced or disclosed to any unauthorised person, wholly or in part, without the consent in writing of gpstudio. Do not scale from this drawing. All dimensions to be verified prior to manufacture and construction. Any discrepancies to be reported immediately.

Revisions

Client	BOODLES X PP
Project	MANCHESTER
Site address	17 King St, Manchester M2 6AW
Date	11.02.2025
Scale	1:10 · A3

Drawing title

PROPOSED SHOPFRONT DETAILS

Project number
1173

Drawing number
206B