



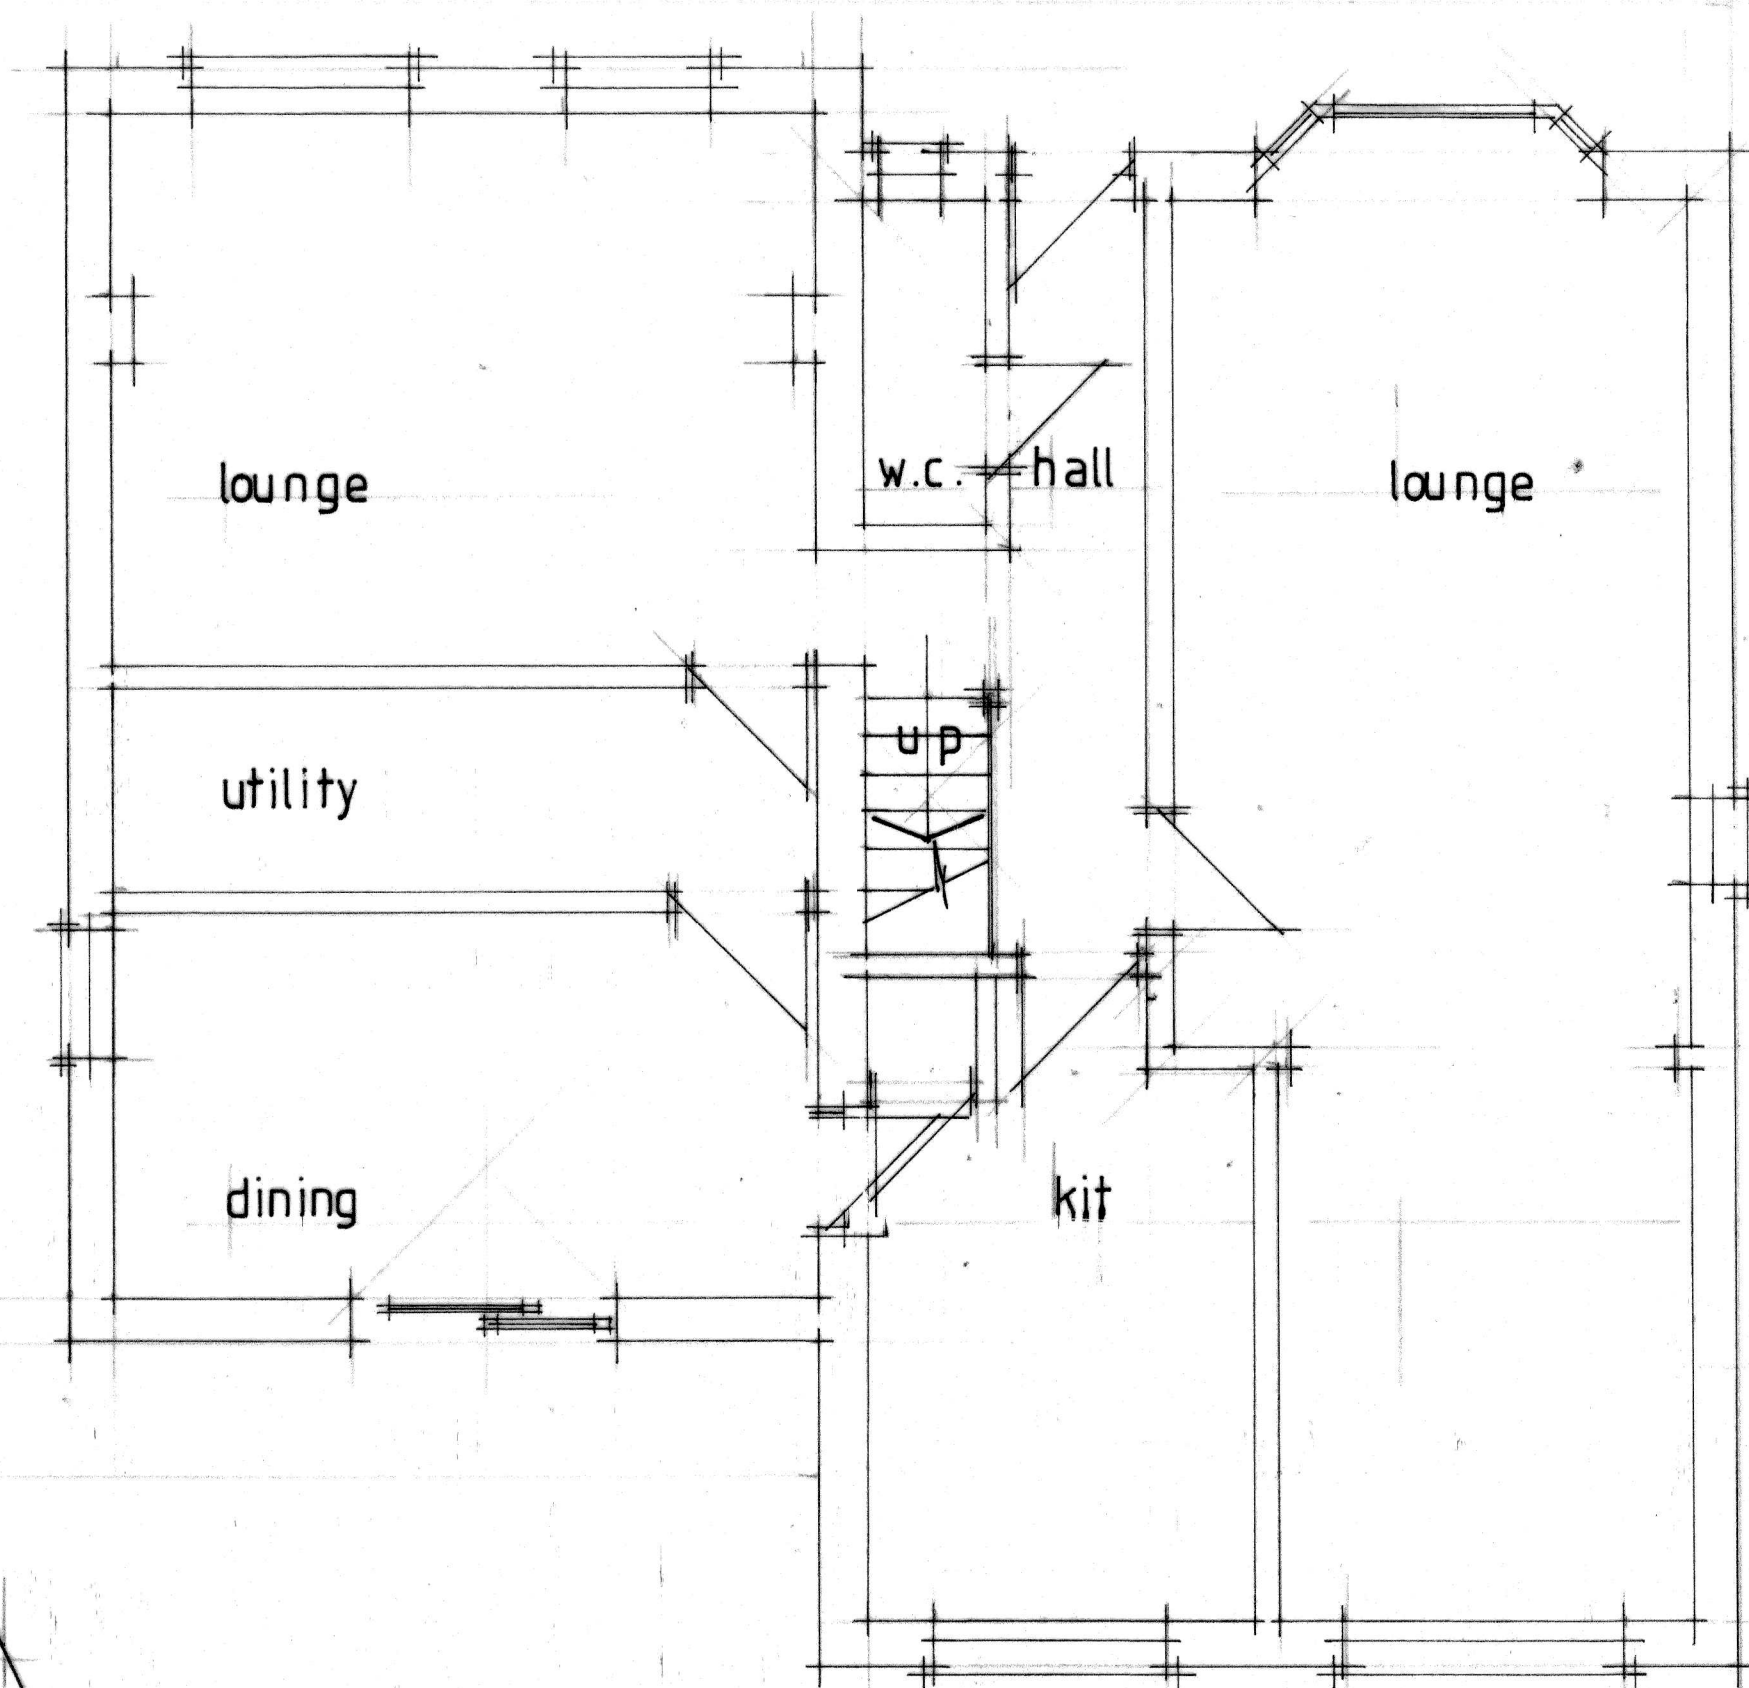


GROUND FLOOR

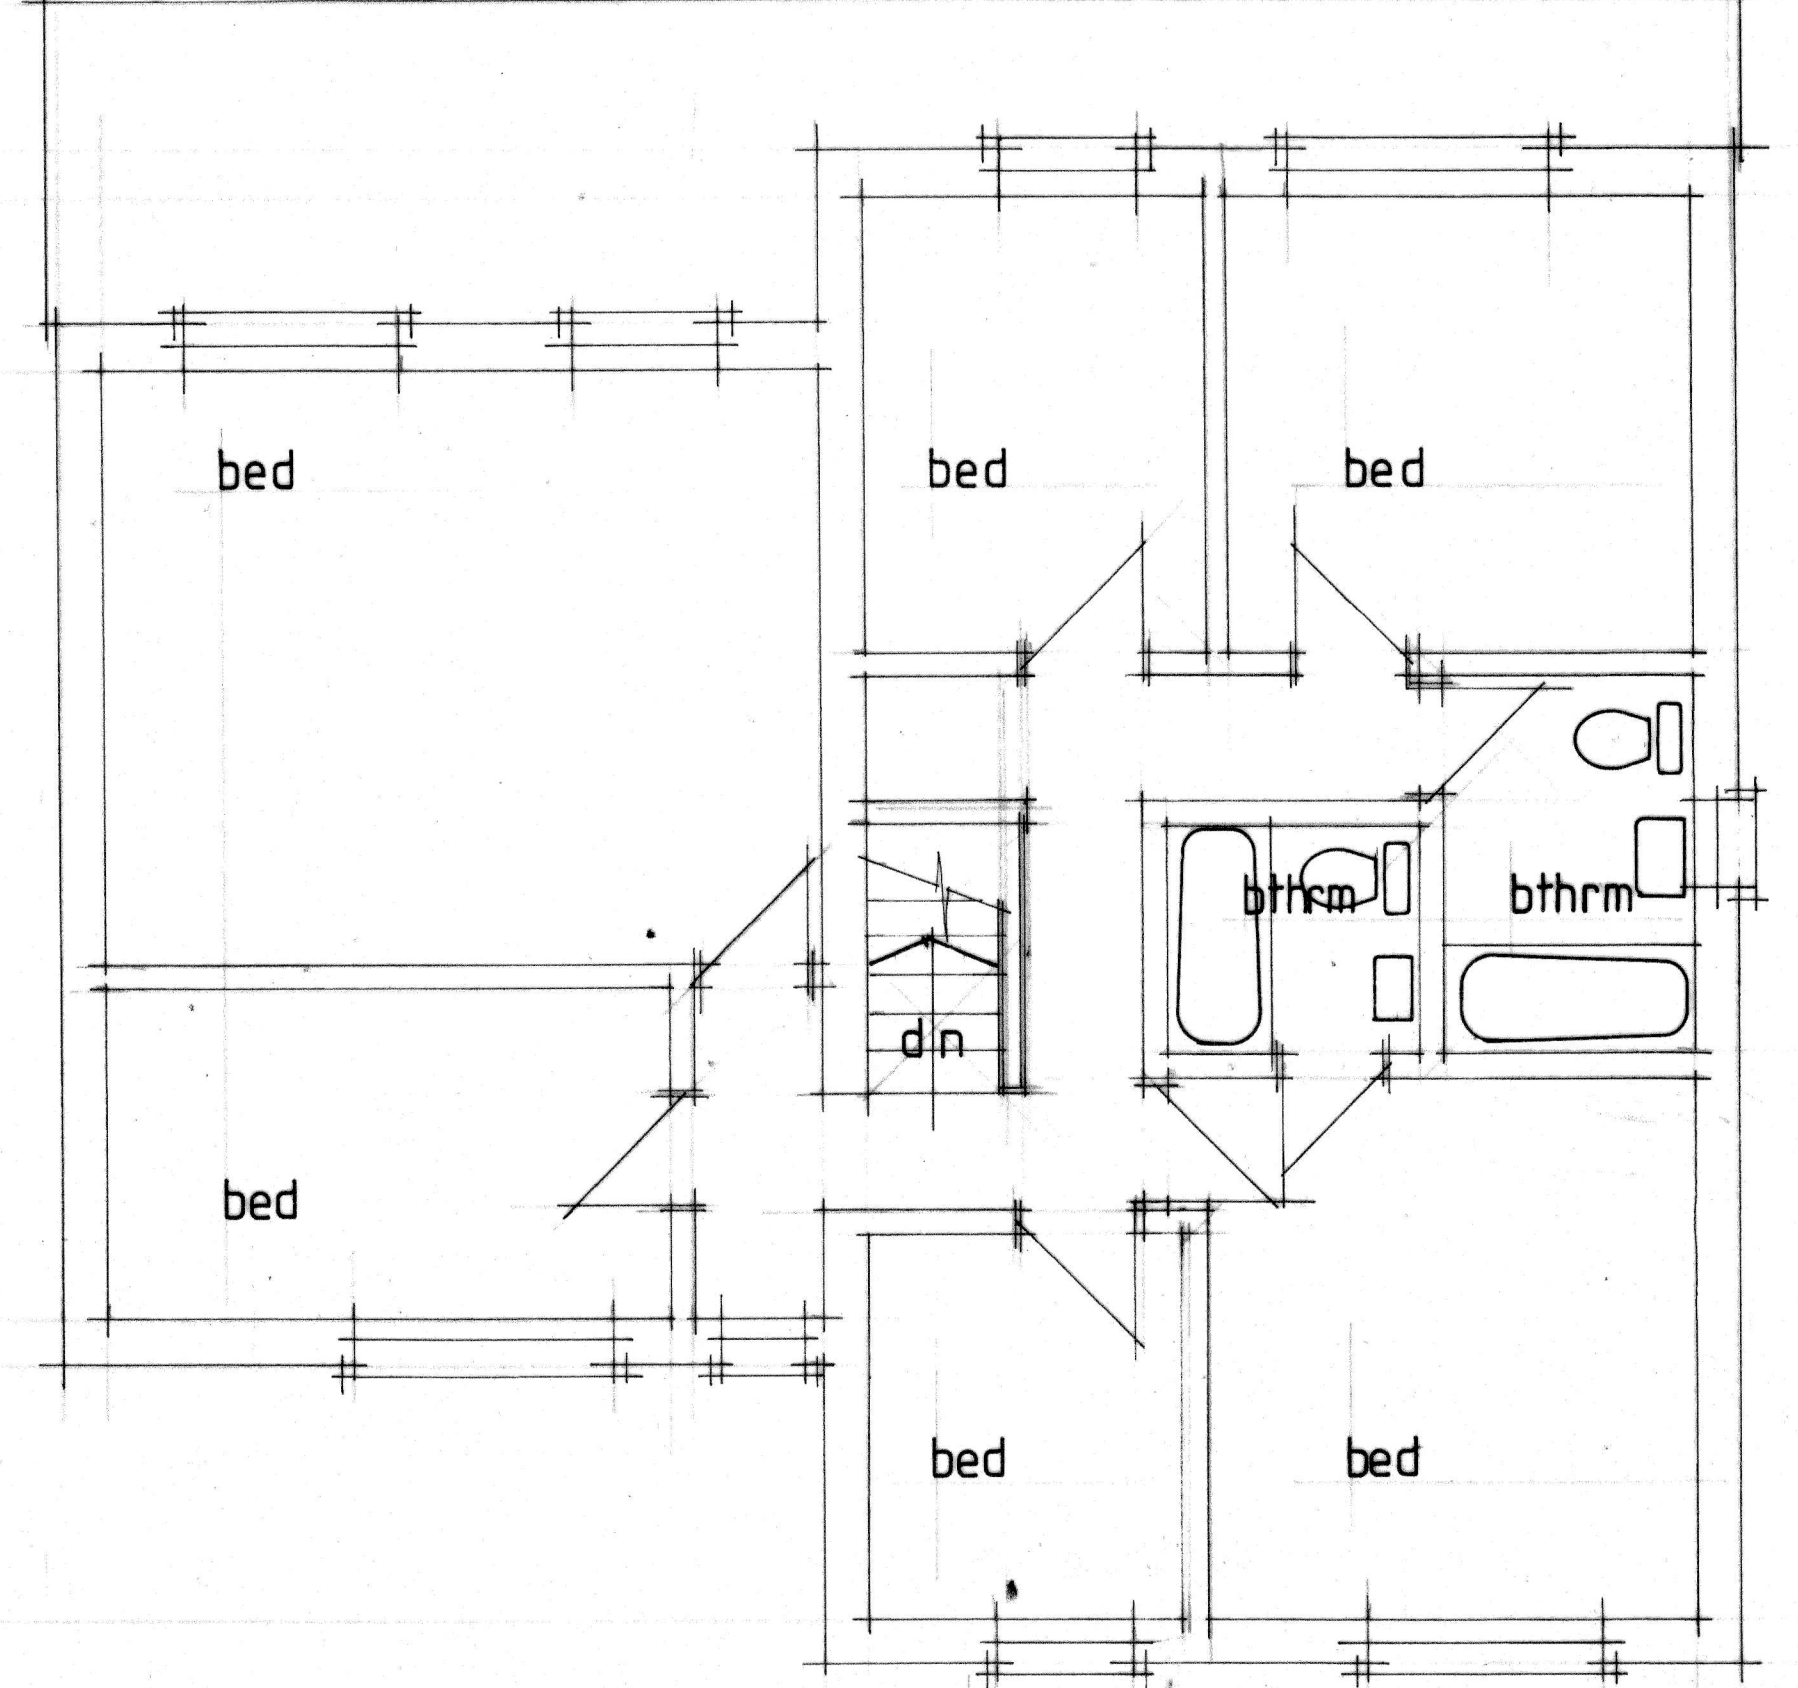

FIRST FLOOR

Scale Bar

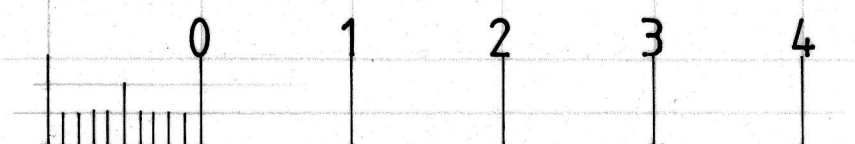

1:50

No:	Revision:	Date:	Initial:

Project: 10 Cringle Hall Road Burnage Mcr			
Title: Floor Layouts (existing)			
Scale: 1:50	Date: June 17	Initial: CTR	
Drg. No: 1			