


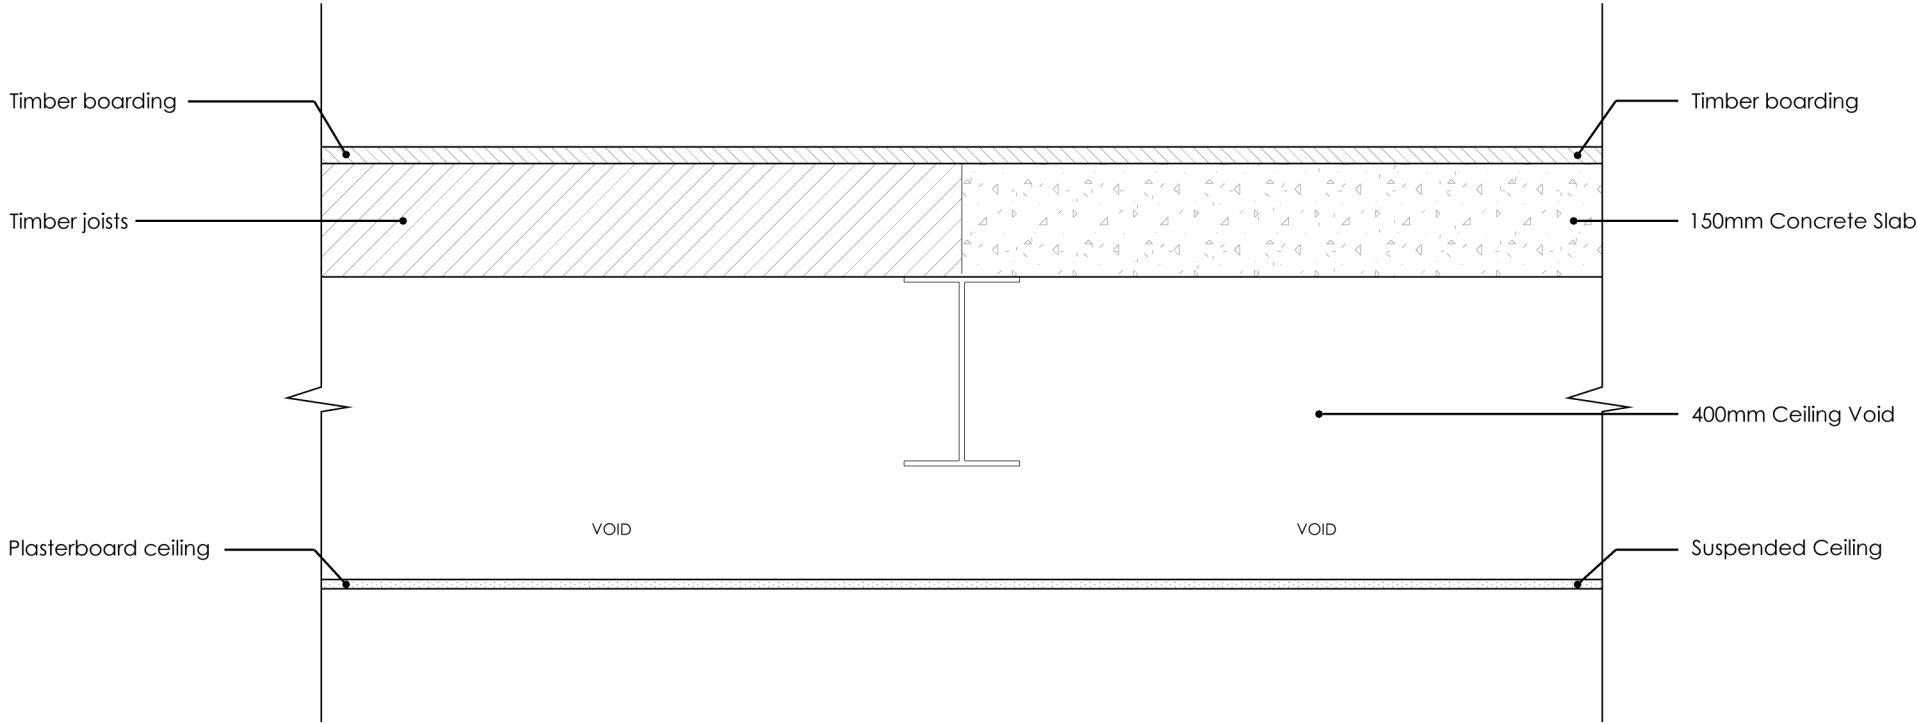

GENERAL NOTES
Do not scale from drawing. Use marked dimensions.
To be read in conjunction with all other Consultant's drawings.

The Architect to be immediately notified of any discrepancies.

Copyright on this drawing retained by the Architect.

B1 28/03/2025 SA SH Initial Issue
No. Date Dwn Chk App Revision or reason for issue

Client
Land Investments
Manchester Ltd

create **it** studios
Architect
Create It Studios (NW) Ltd
3 Stevenson Square
Manchester | M1 1DN
www.createitstudios.co.uk
info@createitstudios.co.uk

Project Title
5-7 Wilbraham Rd,
Fallowfield, M14 6JS

Scale / North Point
Scale 1:10

Drawing Title
EXISTING INTERMEDIATE FLOOR

Drawing Number
E-1
Drawing Status
Construction
Revision
B1