


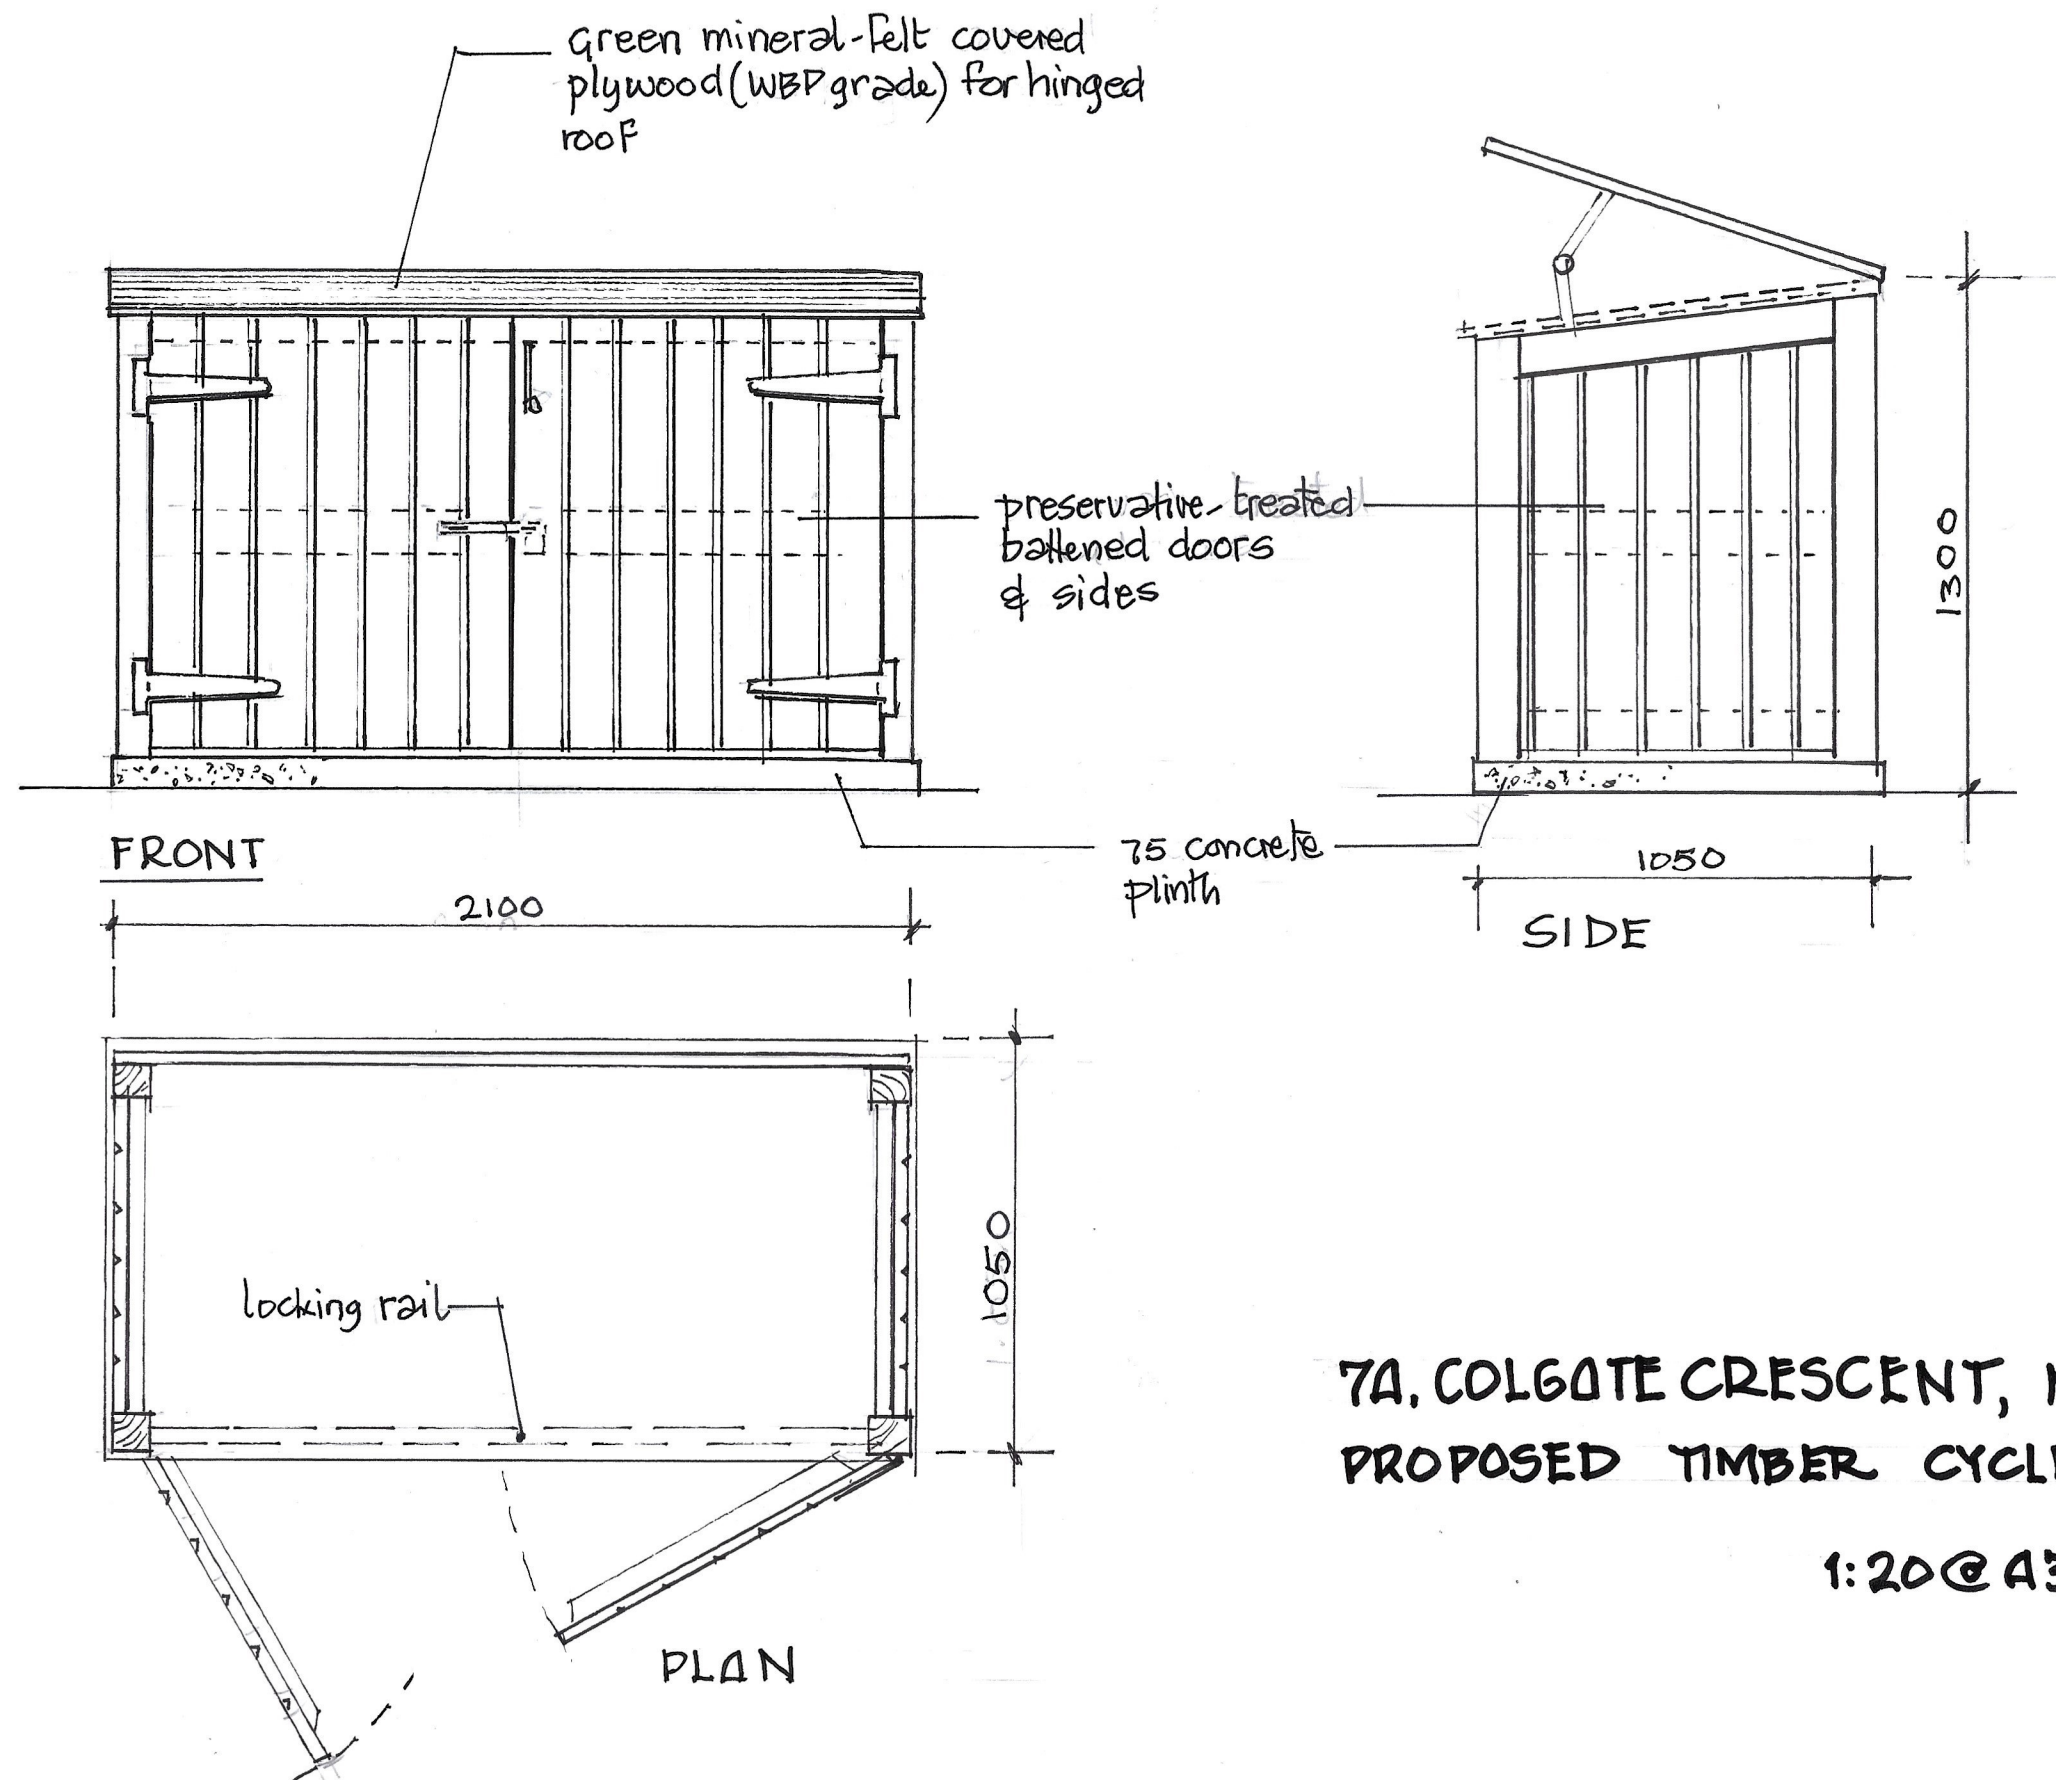

7A, COLGATE CRESCENT, M14 6FN
PROPOSED TIMBER CYCLE STORE

1:20 @ A3