


PLEASE REFER TO PATEK
PHILIPPE SIGNAGE DRAWING
FOR MORE INFORMATION &
DETAILS.

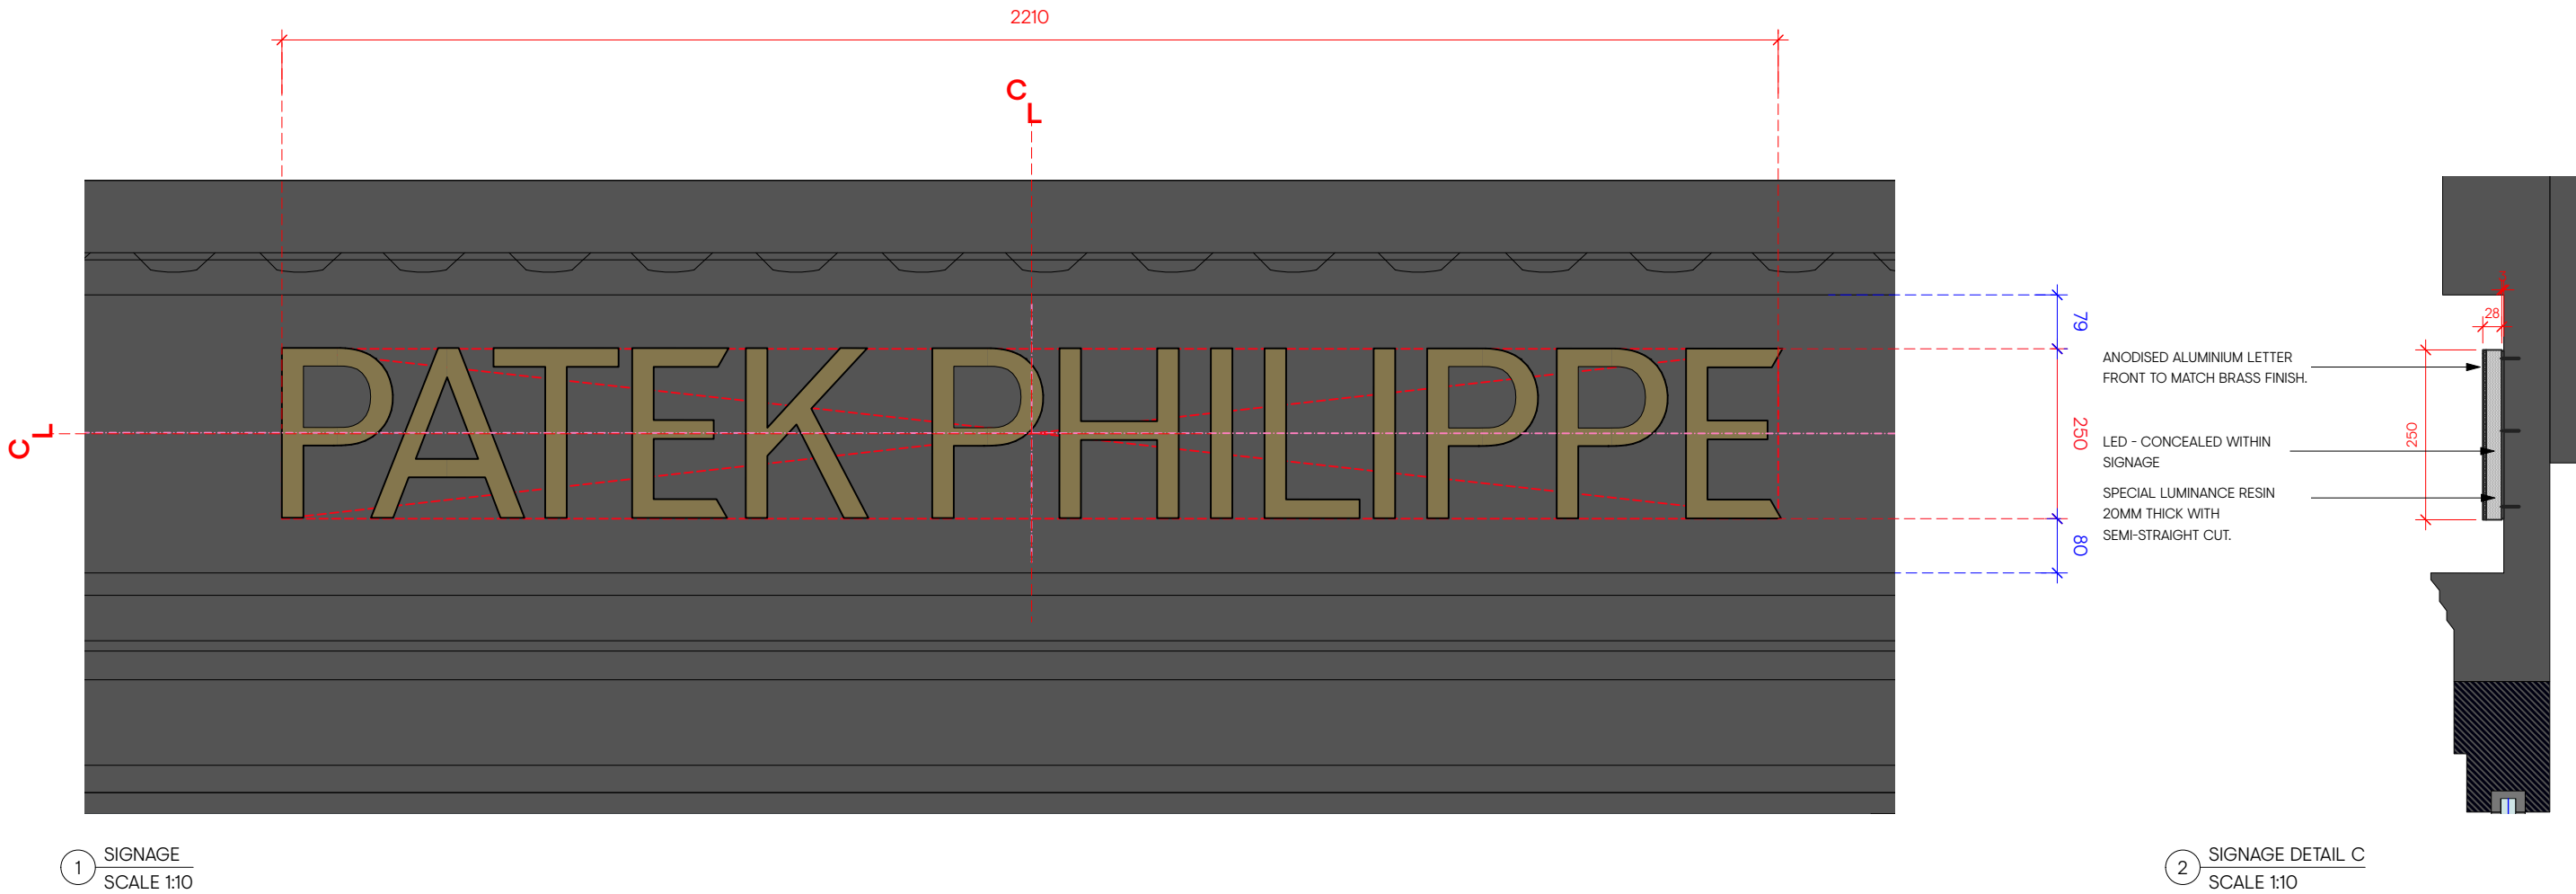

gpstudio

29 Maltings Place, 169 Tower Bridge Road, Roper Lane,
London, United Kingdom SE1 3JB
T +44 (0) 20 1620 1100
www.gpstudio.co.uk


©gpstudio 2025

Disclaimer

This drawing is the property of gpstudio. Copyright is reserved by them and the drawing is issued on the condition that it is not copied, reproduced or disclosed to any unauthorised person, wholly or in part, without the consent in writing of gpstudio. Do not scale from this drawing. All dimensions to be verified prior to manufacture and construction. Any discrepancies to be reported immediately.

PRELIMINARY

© gpstudio 2025 All rights reserved

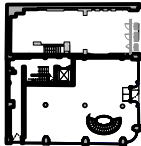

KEY LOCATION PLAN
SCALE 1:1000

SITE NOTES:

17 KING STREET IS A GRADE II LISTED
BUILDING. GROUND FLOOR SHOPFRONT IS
UNDERSTOOD TO BE NOT AN ORIGINAL
FEATURE.

NOTES:

DIMENSIONS ARE INDICATIVE ONLY. ALL DIMENSIONS TO BE
CONFIRMED ON SITE.

Revisions

Client BOODLES X PP
Project MANCHESTER
Site address 17 King St, Manchester M2
6AW

Date 11.02.2025
Scale 1:10

Drawing title

PROPOSED SHOPFRONT
SIGNAGE

Project number

1173

Drawing number

205