





© Darwent Architecture Ltd. This drawing must not be copied or reproduced without consent. Unless marked as such, this drawing should not be used for Tender or Construction purposes. Figured dimensions only are to be taken from this drawing.
Contractor to check all dimensions and levels on site prior to commencement and inform architect in writing of any inaccuracies to drawings. All contractors are to be responsible for taking and checking all dimensions relative to their work. All noted dimensions are in millimetres unless stated otherwise. To be read in conjunction with all other consultants' drawings, specifications and schedules. In the event of uncertainty, please consult the Architect.

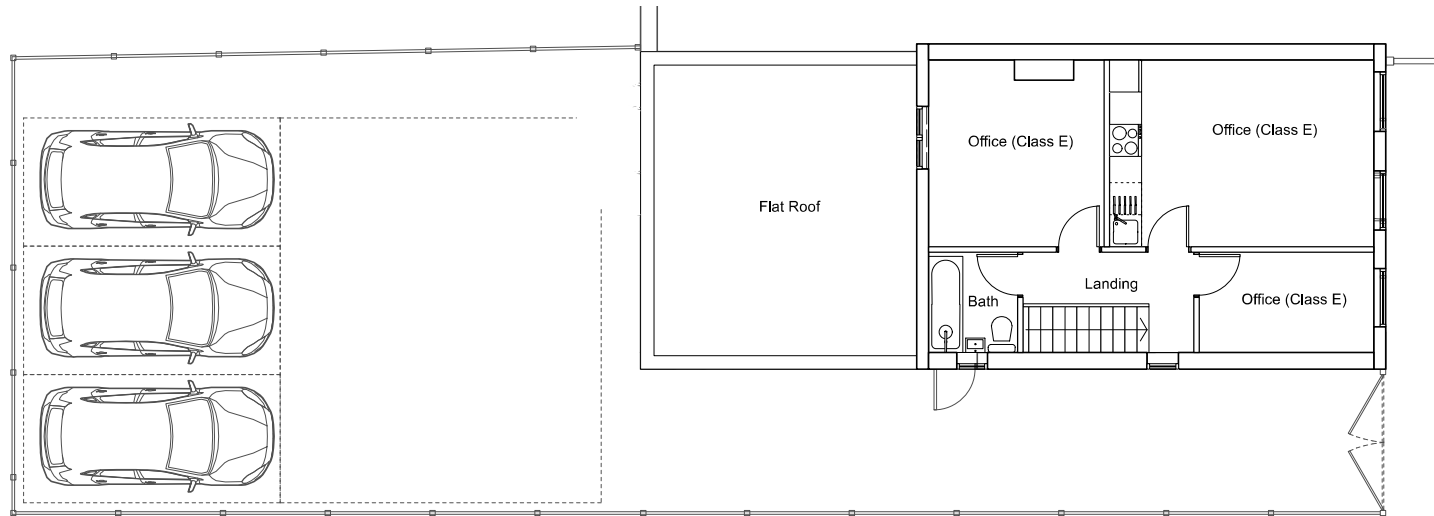

First Floor

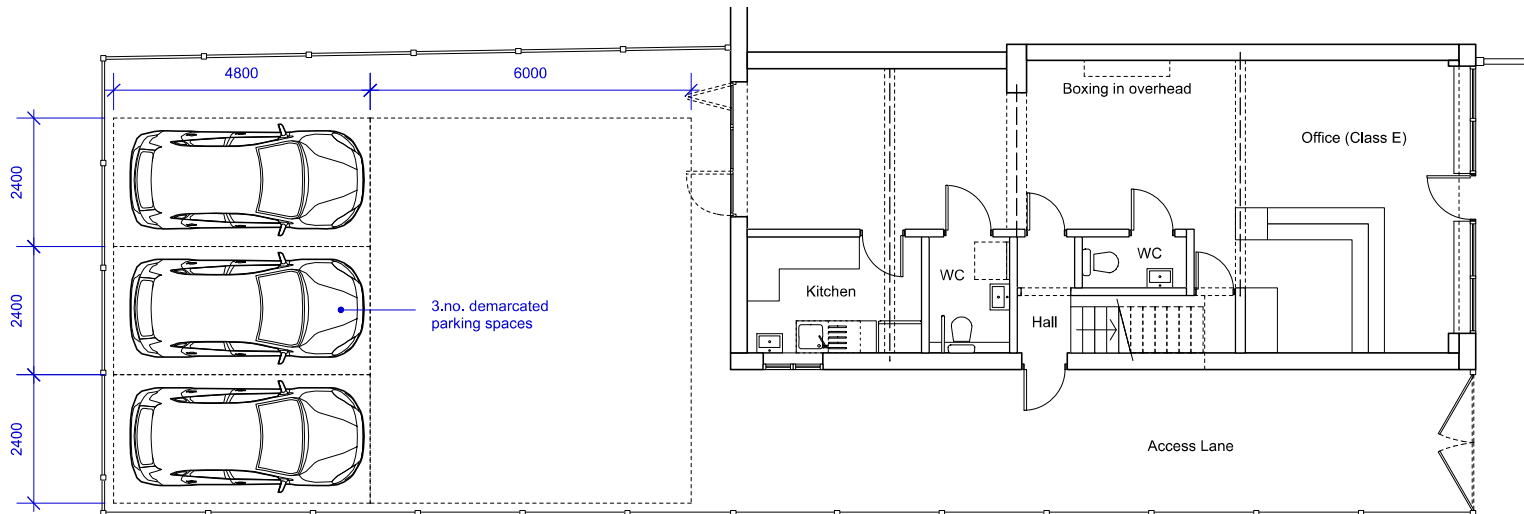

Ground Floor

REV A (27.05.25) Dimensions added to parking spaces (CJ)

darwent architecture ltd ©

Trafalgar House, 5-7 High Lane, Chorlton-Cum-Hardy, Manchester, M21 9DJ
The Island, Castleton, Hope Valley, Derbyshire, S33 8VN
e info@darwentarchitecture.co.uk w www.darwentarchitecture.co.uk
Company number: 8246259

PROJECT 289 Barlow Moor Road, Manchester, M21 7GH			
CLIENT Alison Broadhurst, Home Instead			
DWG. NO. 496_PL006	Proposed Plans		REVISION (DRAWN BY) A CJ
DATE May 2025	ISSUE Planning Issue- Change of Use		SCALE 1:100@A3