


Location Plan

Site Address: 16b, Darley Avenue, Manchester, M20 2XF

Date Produced: 26-Apr-2025

Scale: 1:1250 @A4

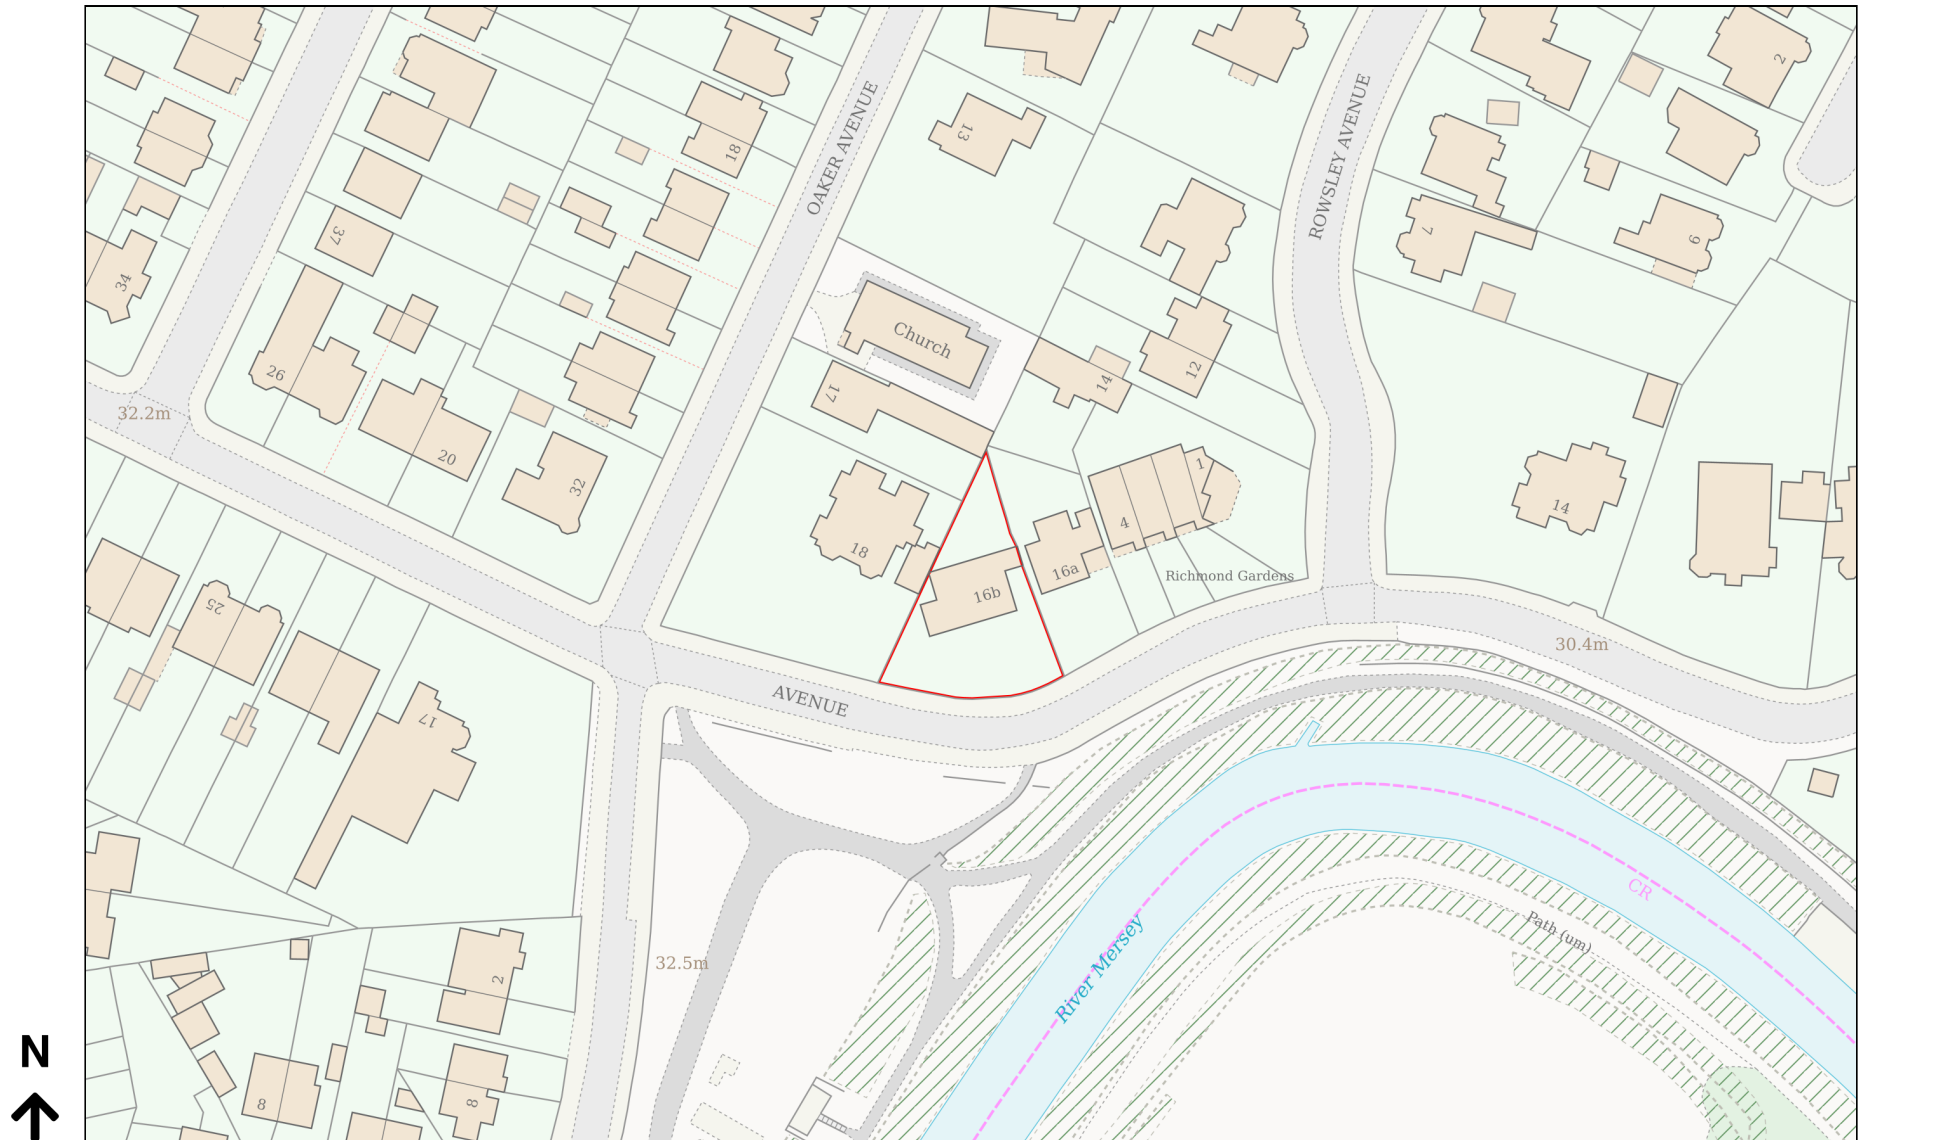

Planning Portal Reference: PP-13973563v1