


This drawing is protected by copyright and remains the property of BWP Limited. Reproduction, in whole or in part, is prohibited without prior written consent. Do not scale this drawing. It is crucial that this drawing is reviewed alongside all associated specifications and schedules of work to ensure completeness. All dimensions and levels must be verified on-site, and any discrepancies should be reported to BWP Limited before commencing work or preparing site drawings.

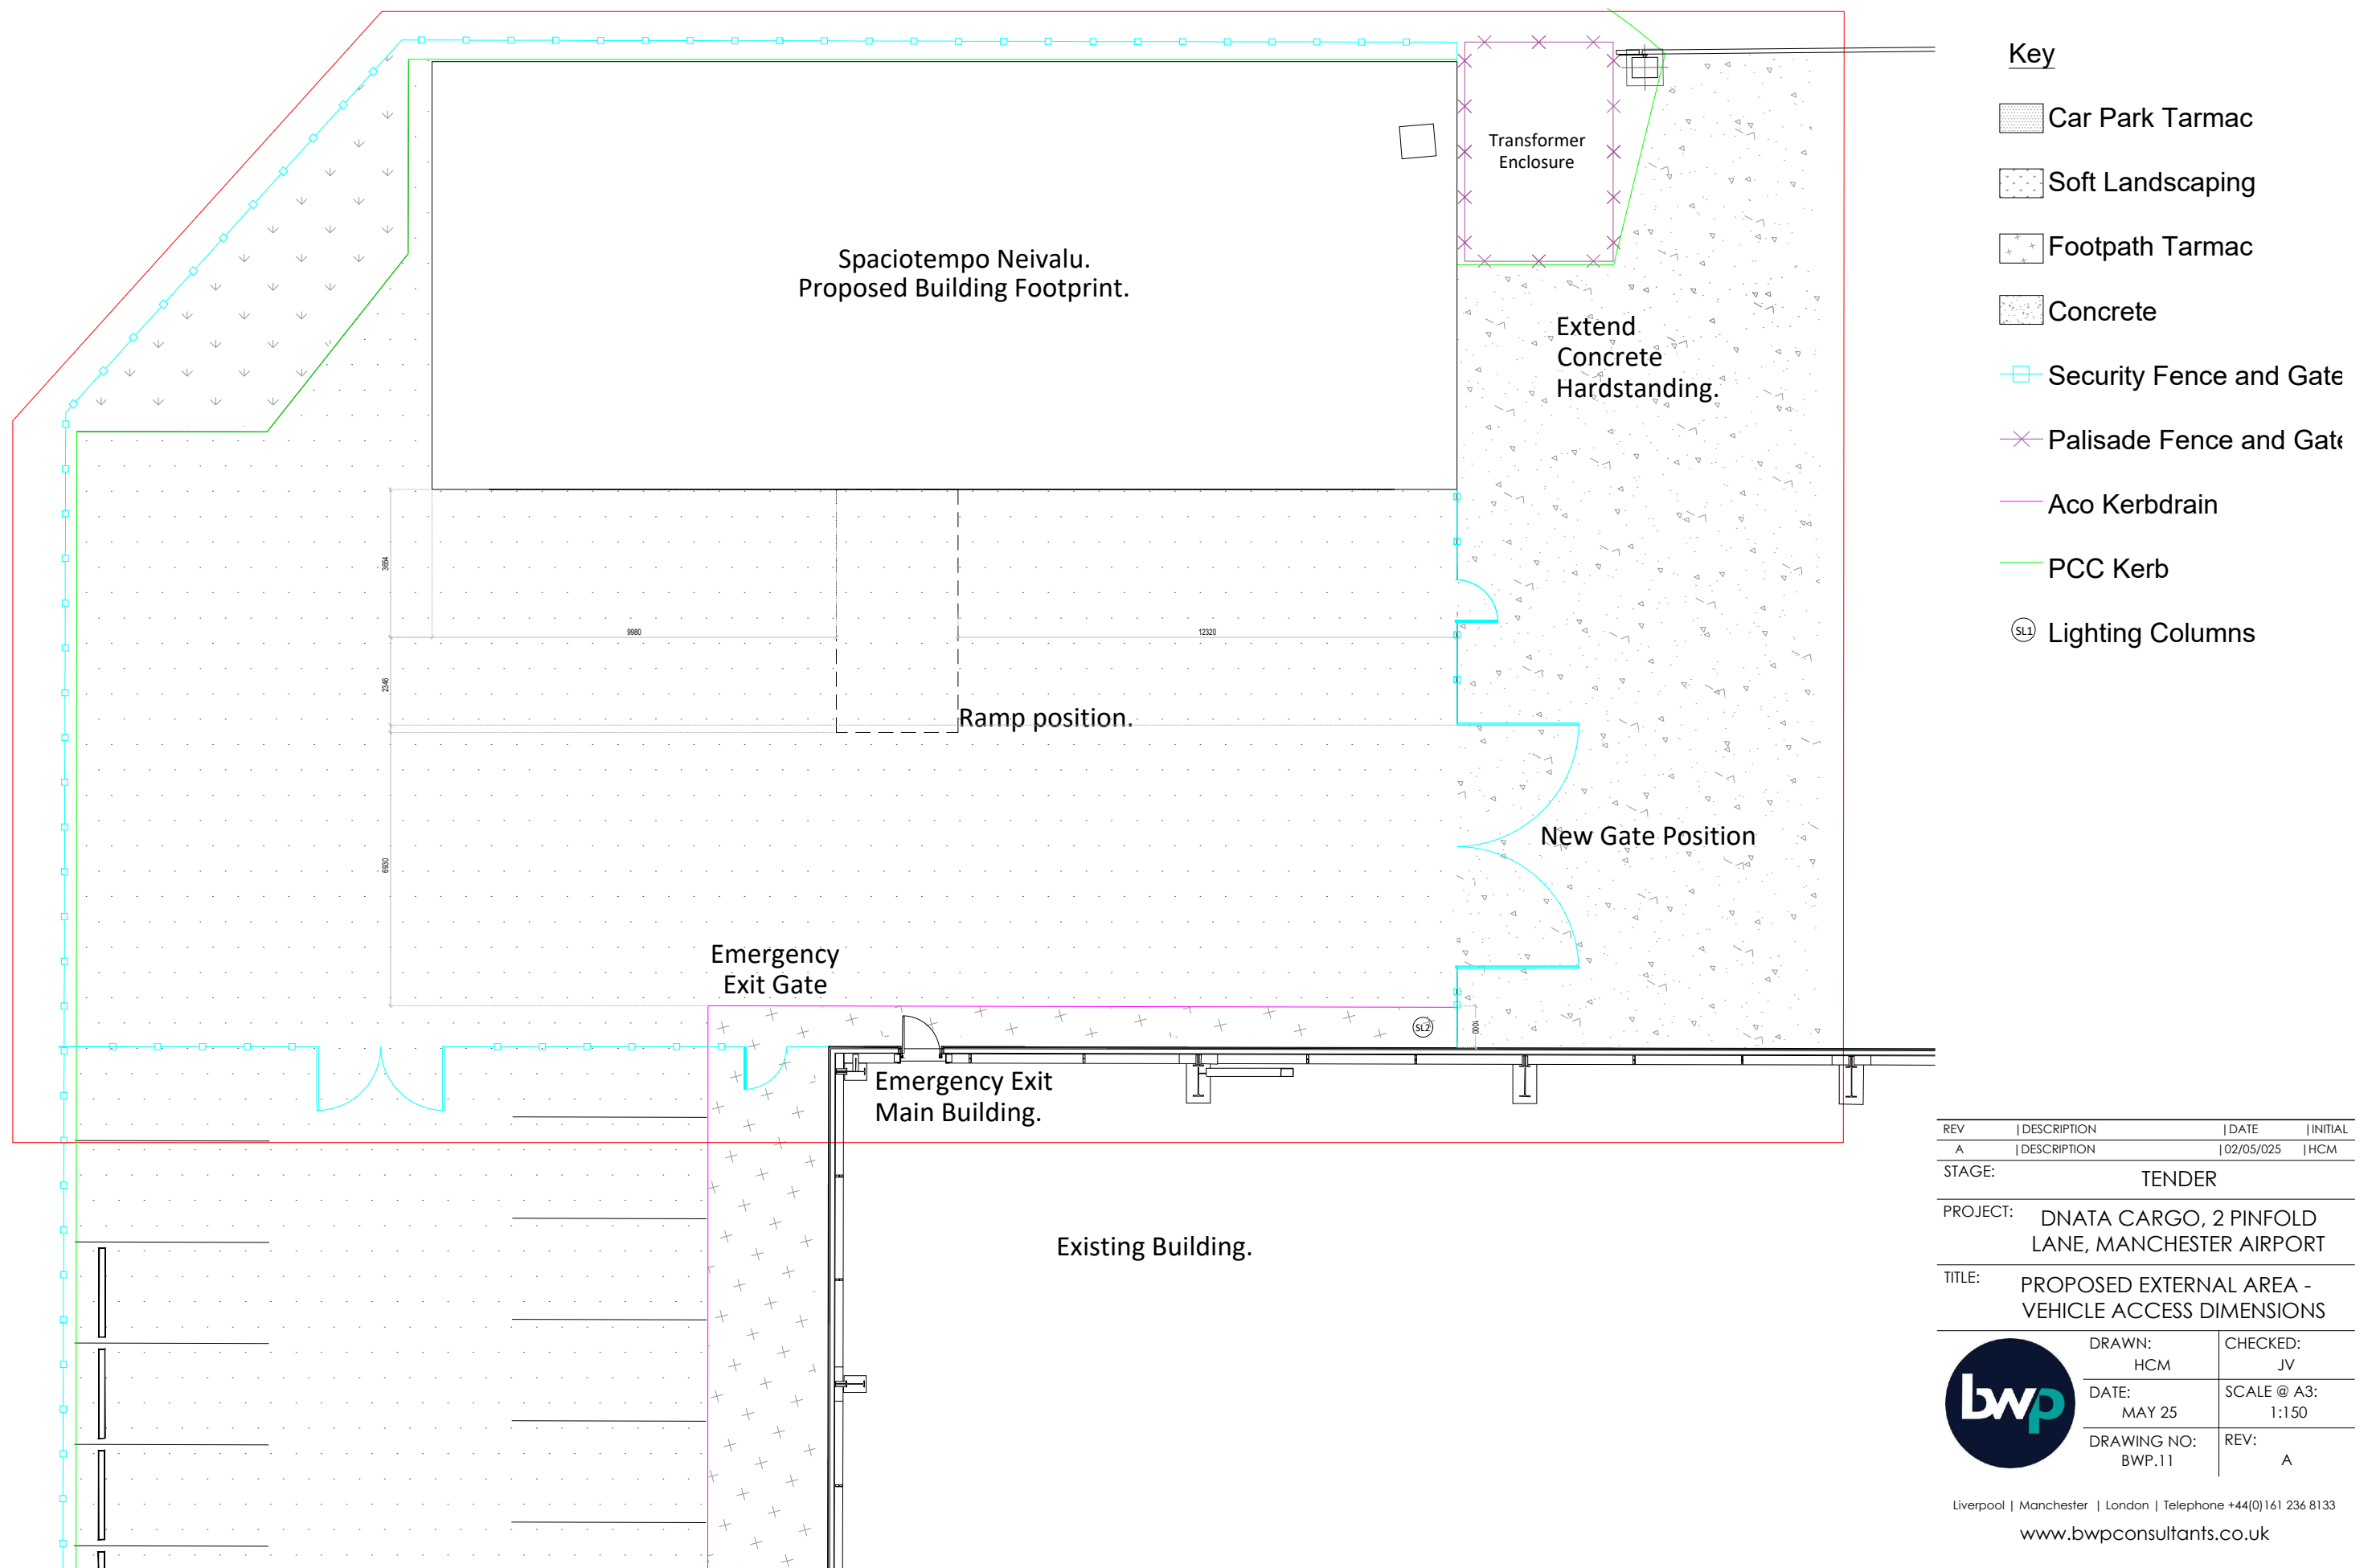

REV	DESCRIPTION	DATE	INITIAL
A	DESCRIPTION	02/05/025	HCM
STAGE:		TENDER	
PROJECT:		DNATA CARGO, 2 PINFOLD LANE, MANCHESTER AIRPORT	
TITLE:		PROPOSED EXTERNAL AREA - VEHICLE ACCESS DIMENSIONS	
	DRAWN: HCM	CHECKED: JV	
	DATE: MAY 25	SCALE @ A3: 1:150	
	DRAWING NO: BWP.11	REV: A	