
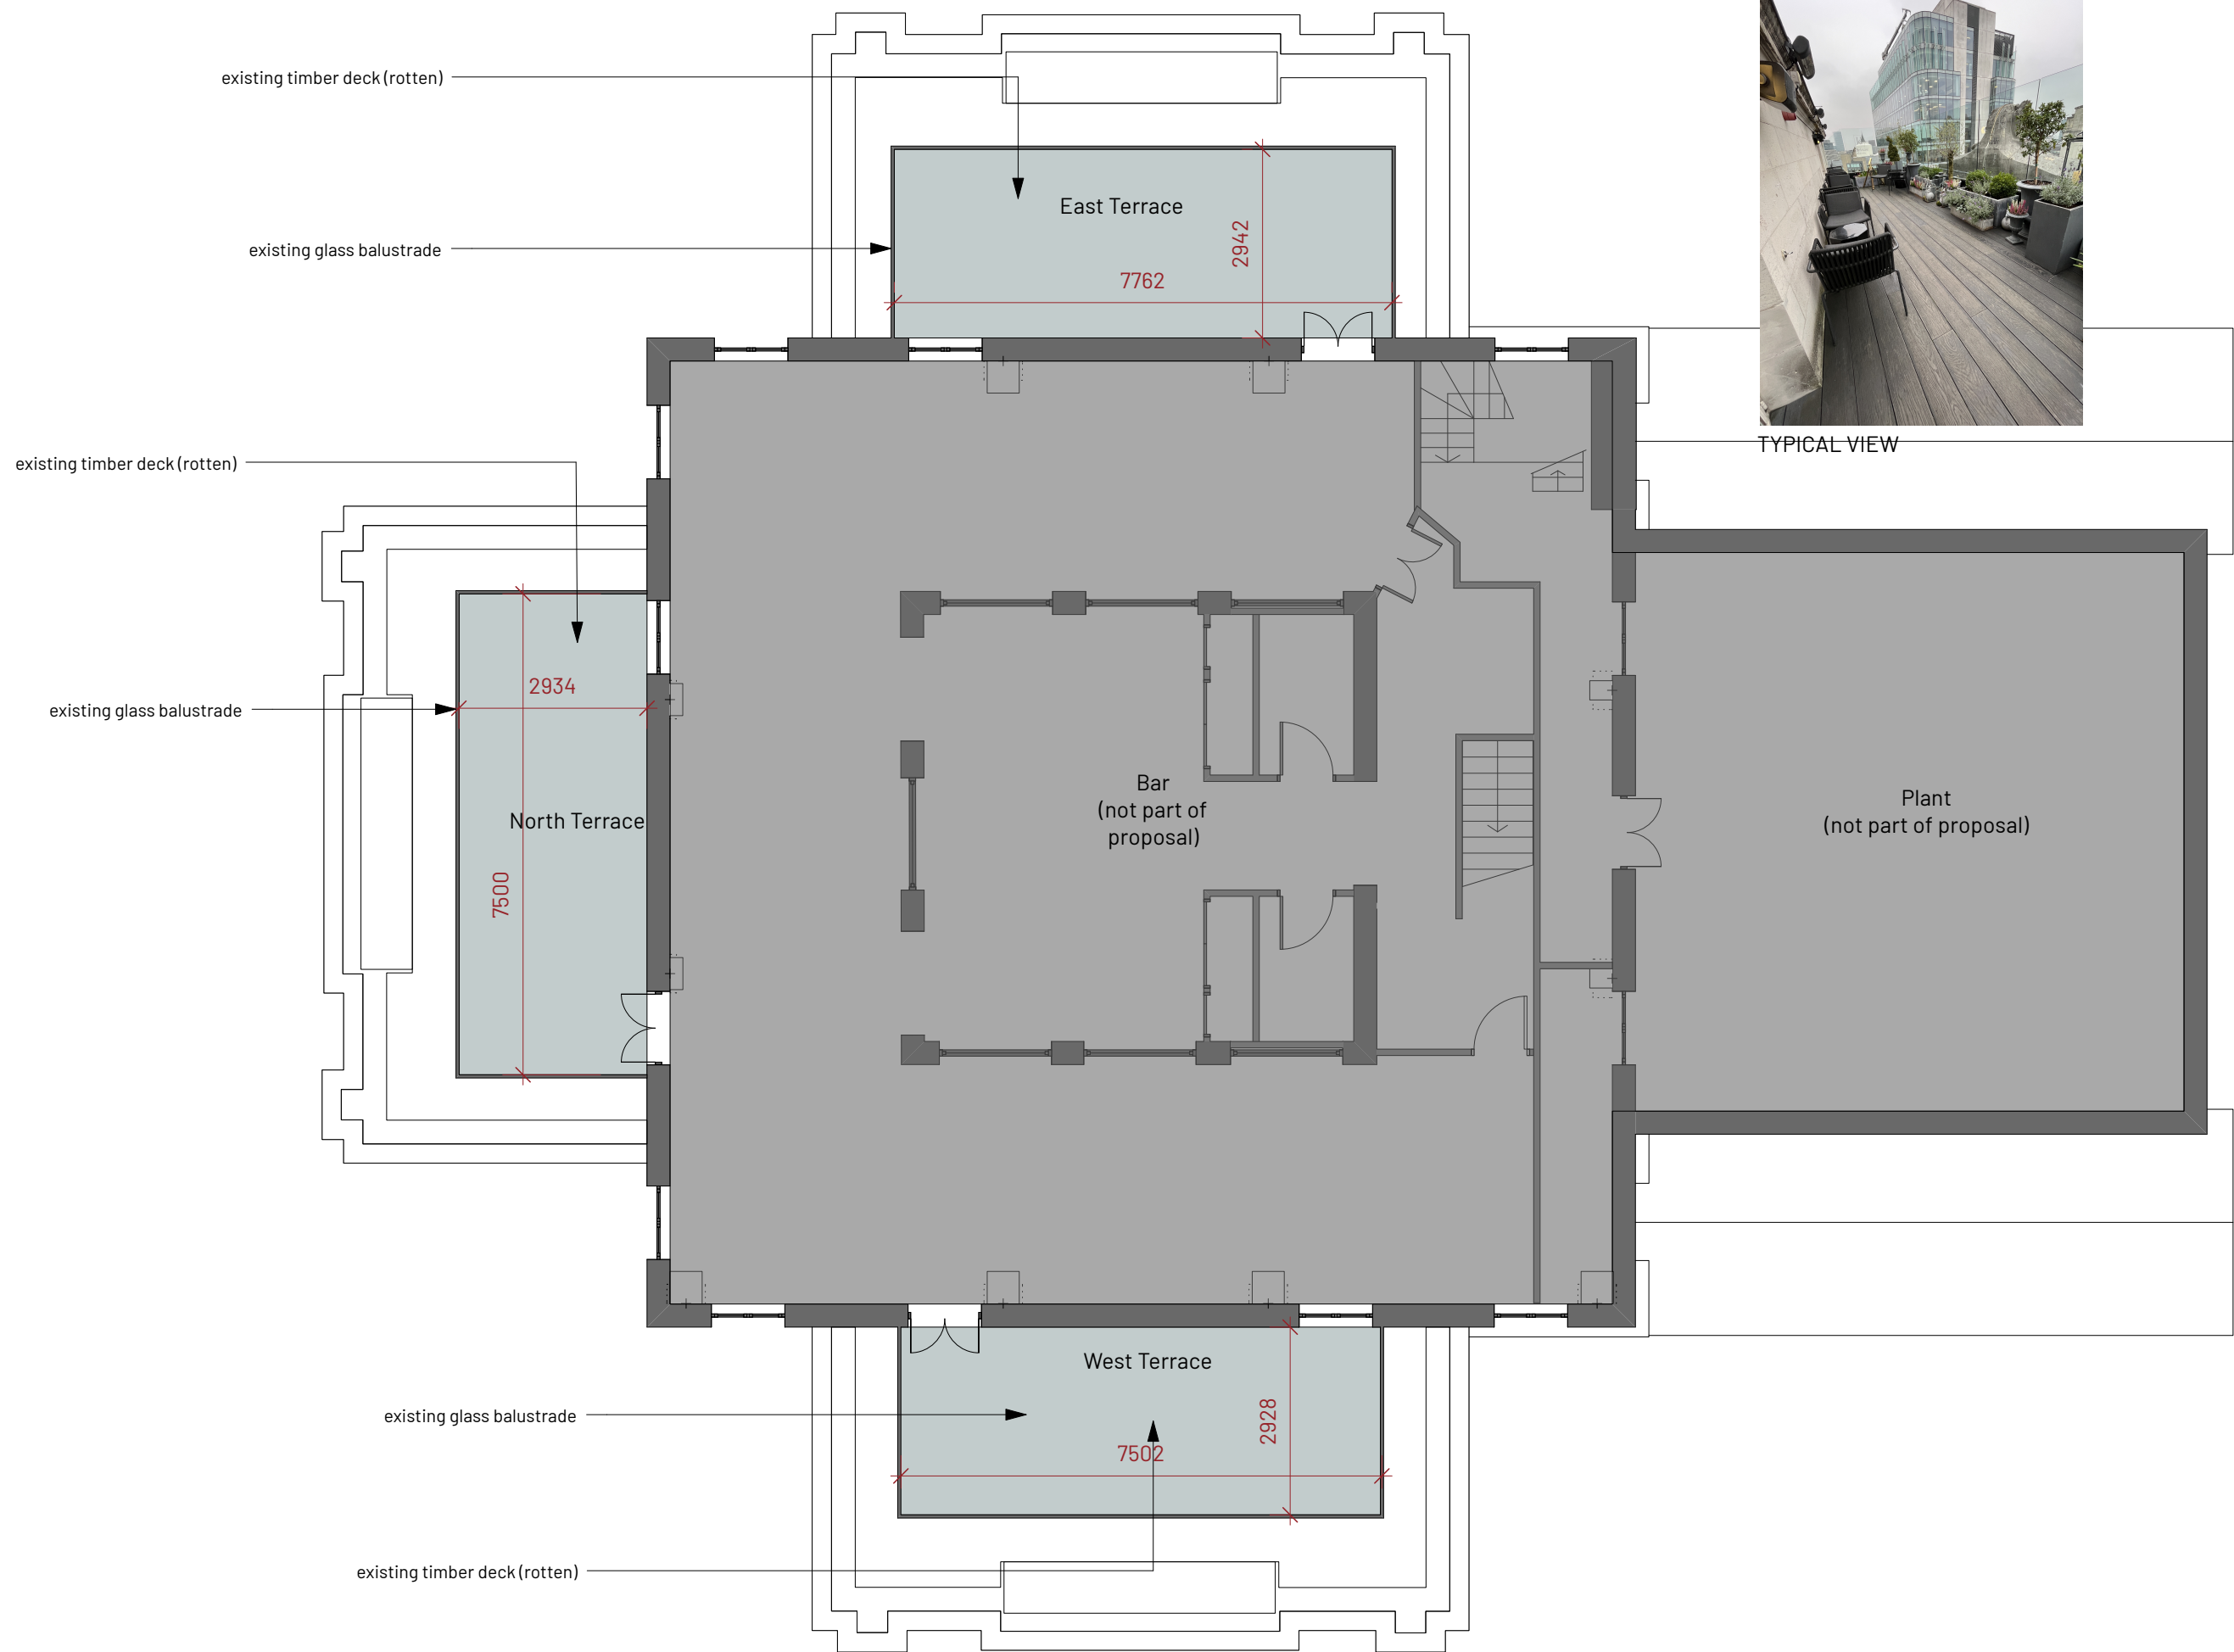


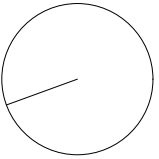

TYPICAL VIEW

| REV | NOTE           | DRN/CHK |
|-----|----------------|---------|
|     | Gotham Balcony |         |

### Existing Seventh Floor Plan

|              |            |
|--------------|------------|
| PROJECT REF. | 2068       |
| DRWG NO.     | E(100)     |
| REVISION     |            |
| SCALE        | 1:100 @ A3 |
| DATE 1st     | Nov 24     |
| DRAWN        | RJD        |

SK sketch E existing P proposed T tender C construction FI final issue

+44 161 236 0051  
ARCHITECT@ATELIERMB.CO.UK

**ATELIER.MB**