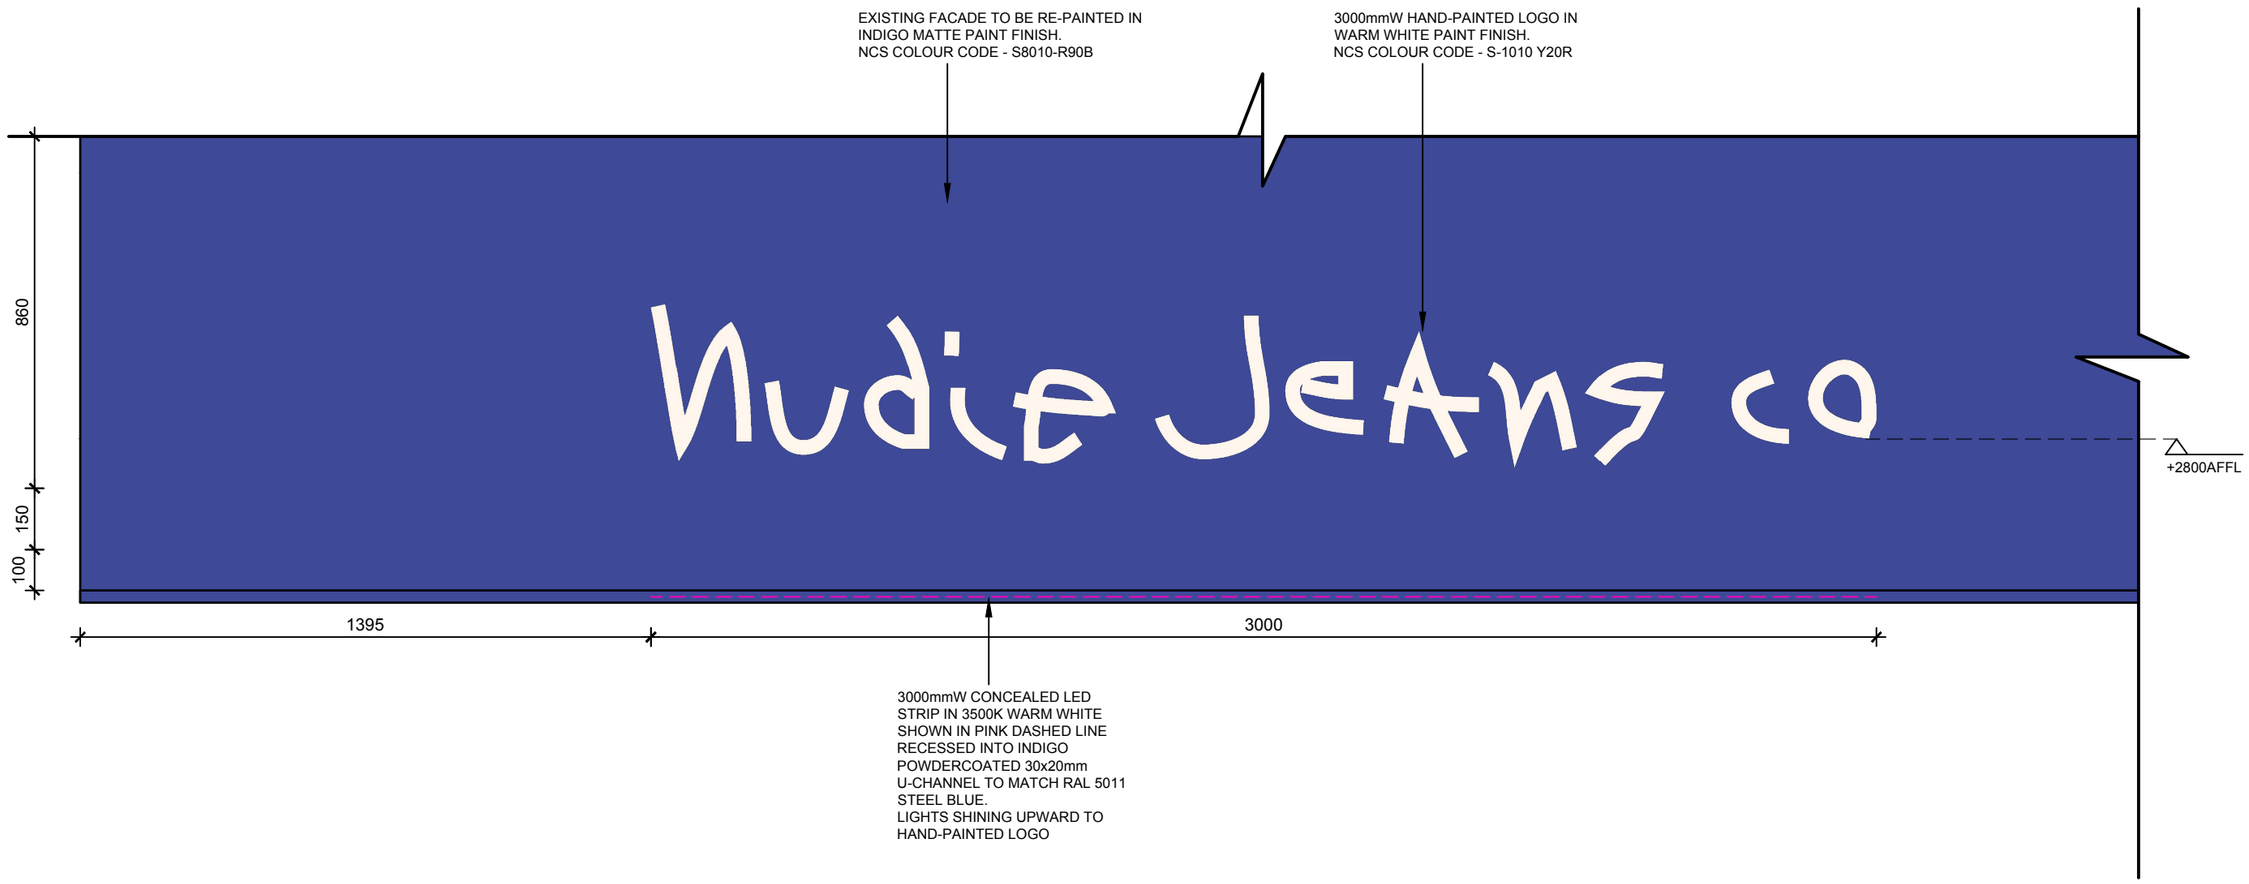


X+O
www.xpluso.co hello@xpluso.co
A 24/ 99 Moore St, Leichhardt NSW 2040

© X Plus O.
Copyright and ownership of this drawing is vested in X Plus O Pty Ltd, whose chosen consent is required for its use, reproduction or for publication to any third party. All rights reserved by the law of copyright and international copyright conventions are reserved to X Plus O Pty Ltd and may be protected by court proceedings for damages and/or injunction and costs.

Rev	Description	By	Date
03	SHOPFRONT PERMIT APPLICATION	KV	05.06.25

Project:
NUDIE JEANS MANCHESTER
24 OLDHAM STREET
MANCHESTER M1 1JN, UK

Client:
Nudie Jeans co

LANDLORD APP
NOT FOR CONSTRUCTION

Document Control Status:
- ☐ PRELIMINARY
- ☐ CLIENT APPROVAL
- ■ LANDLORD APPROVAL
- ☐ TENDER
- ☐ CONSTRUCTION
- ☐ AS-BUILT

Drawing Title:
SHOPFRONT SIGN DETAILS

Issue Date: 05.06.25
Scale: 1:15 @A3
Project No: -
Drawing Number: SA01
Revision: 05

North Point: