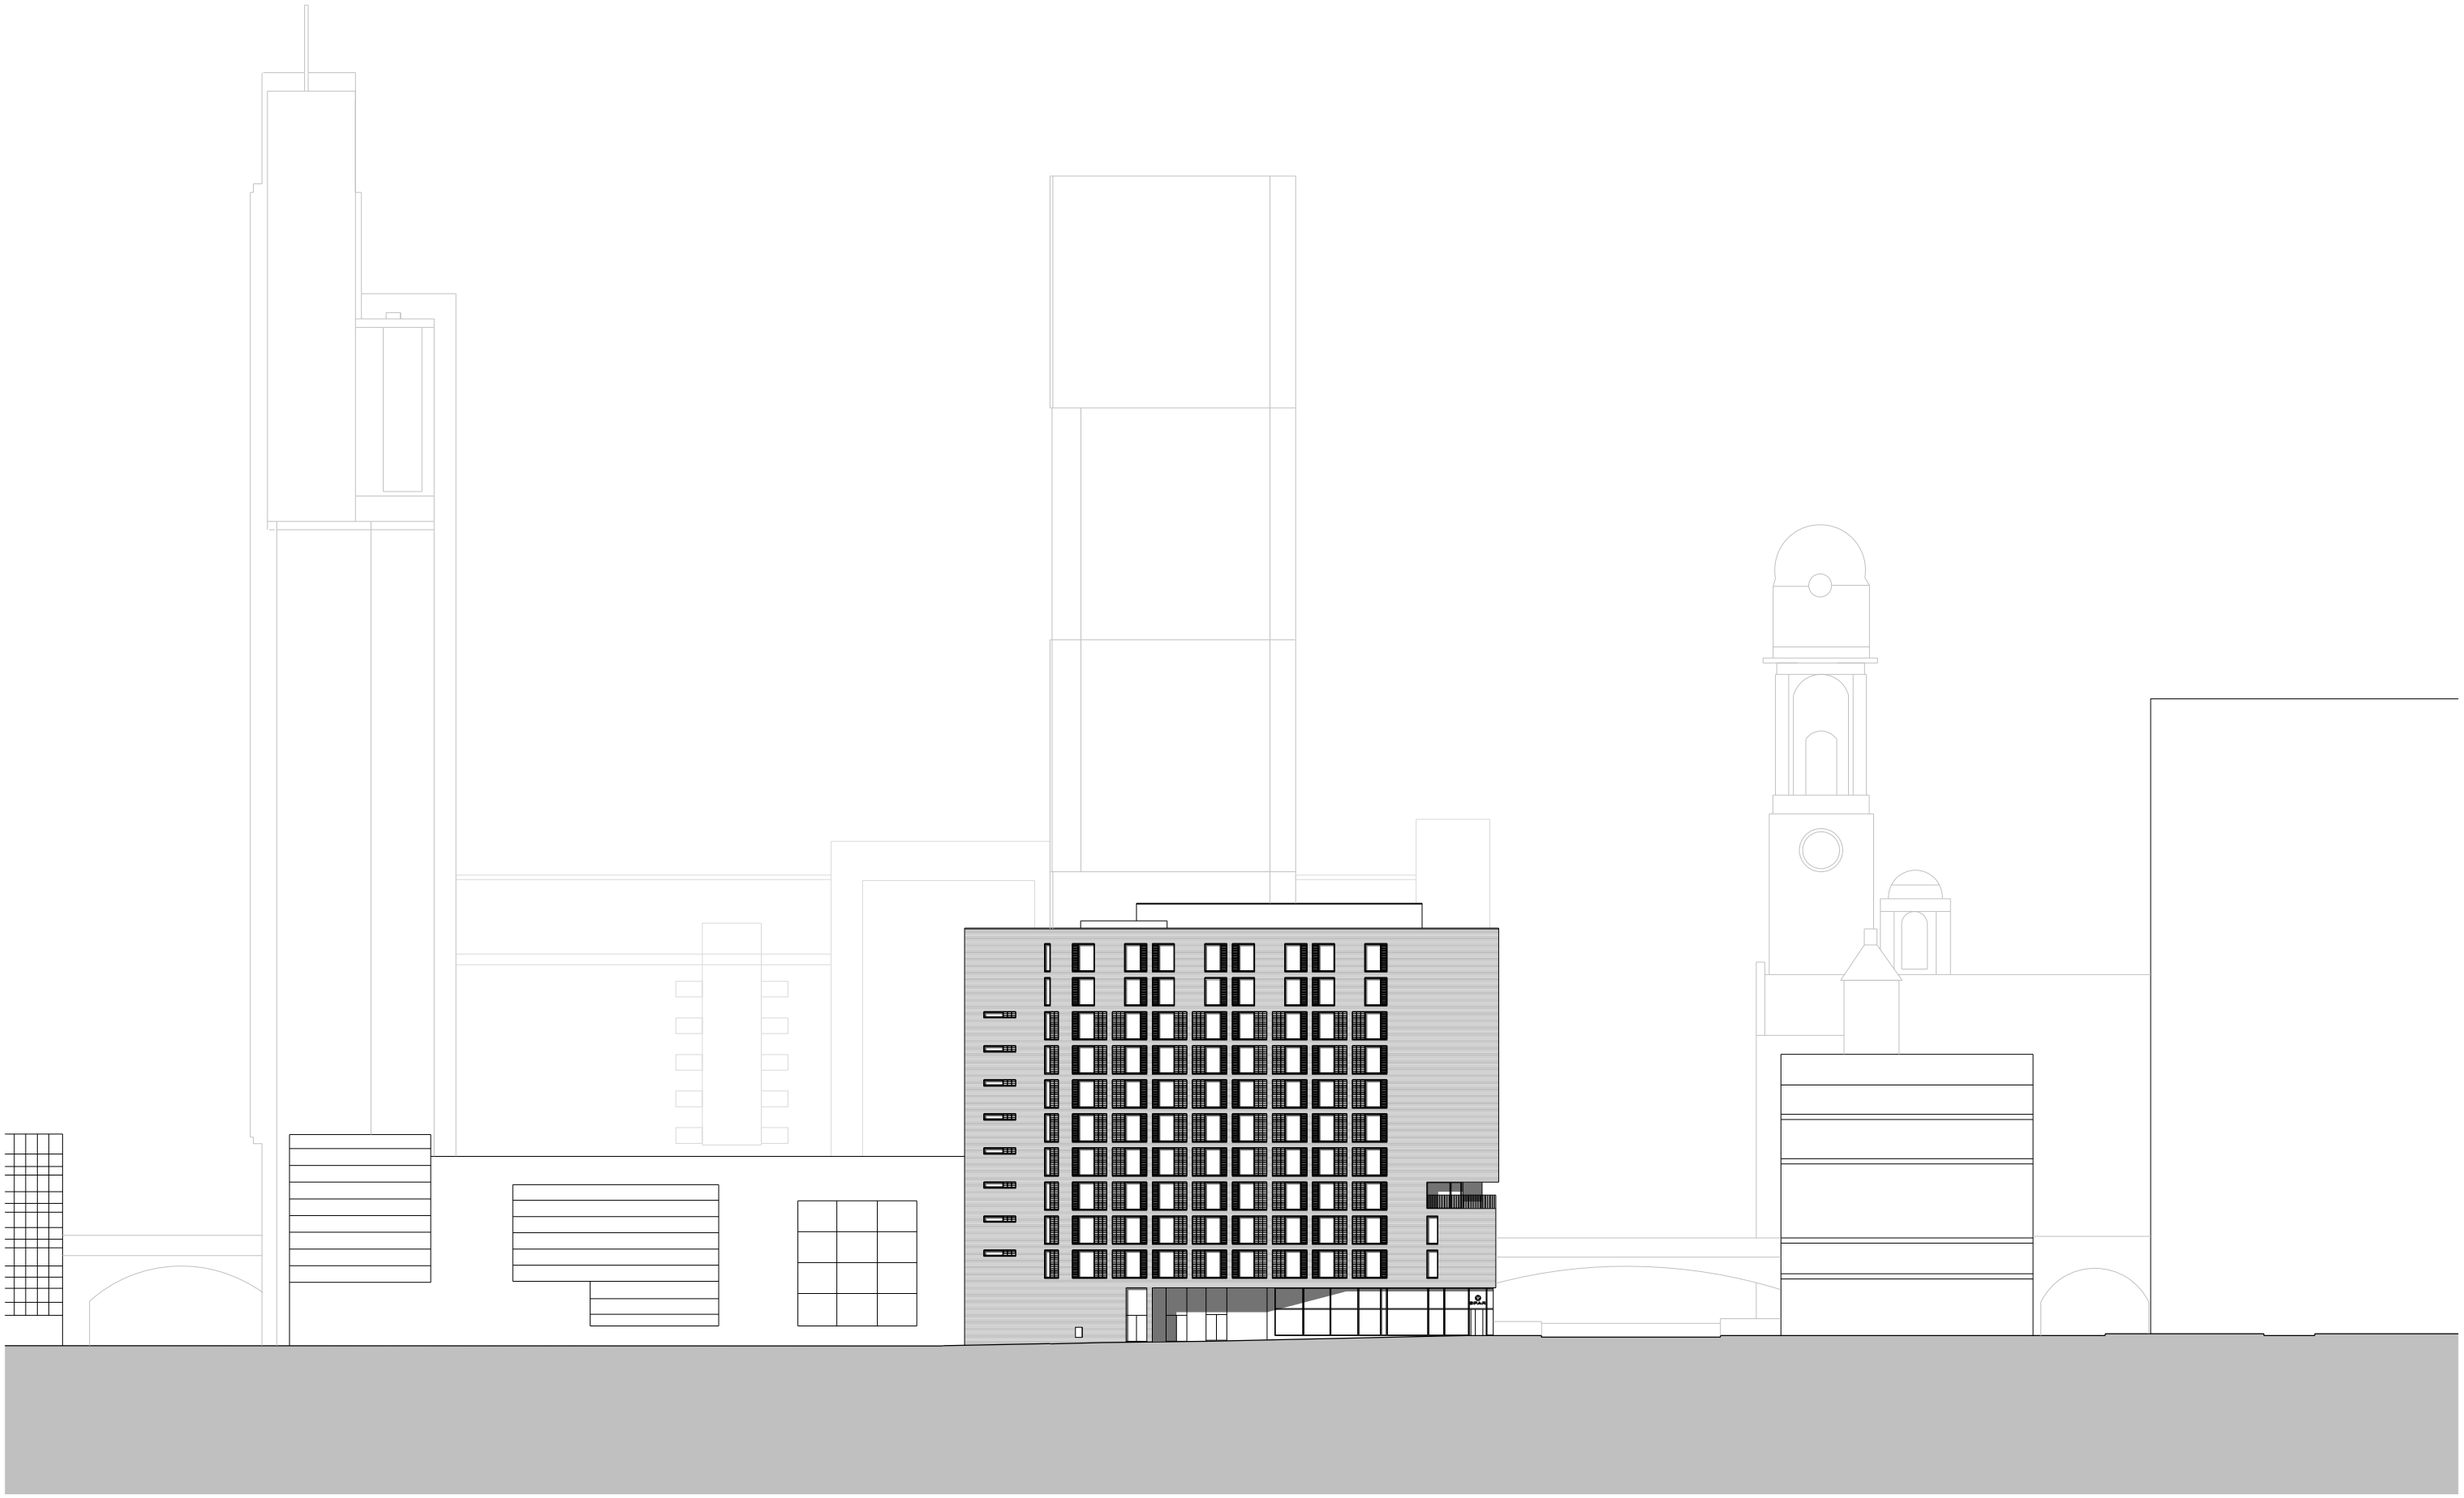

revision:	date:	note:
P01	2024.02.26	preliminary first issue

02

project
Holiday Inn Express

job no.
7612

title
existing site elevation 02 - hulme street

scale
1:500 @ A3

drawing no.
al(02)1002

stephenson hamilton risley
STUDIO

3 riverside mews
4 commercial street
manchester, M15 4RQ
www.shr.studio
email@shr.studio
0161 832 0244

© stephenson hamilton risley STUDIO ltd. do not scale from this drawing