
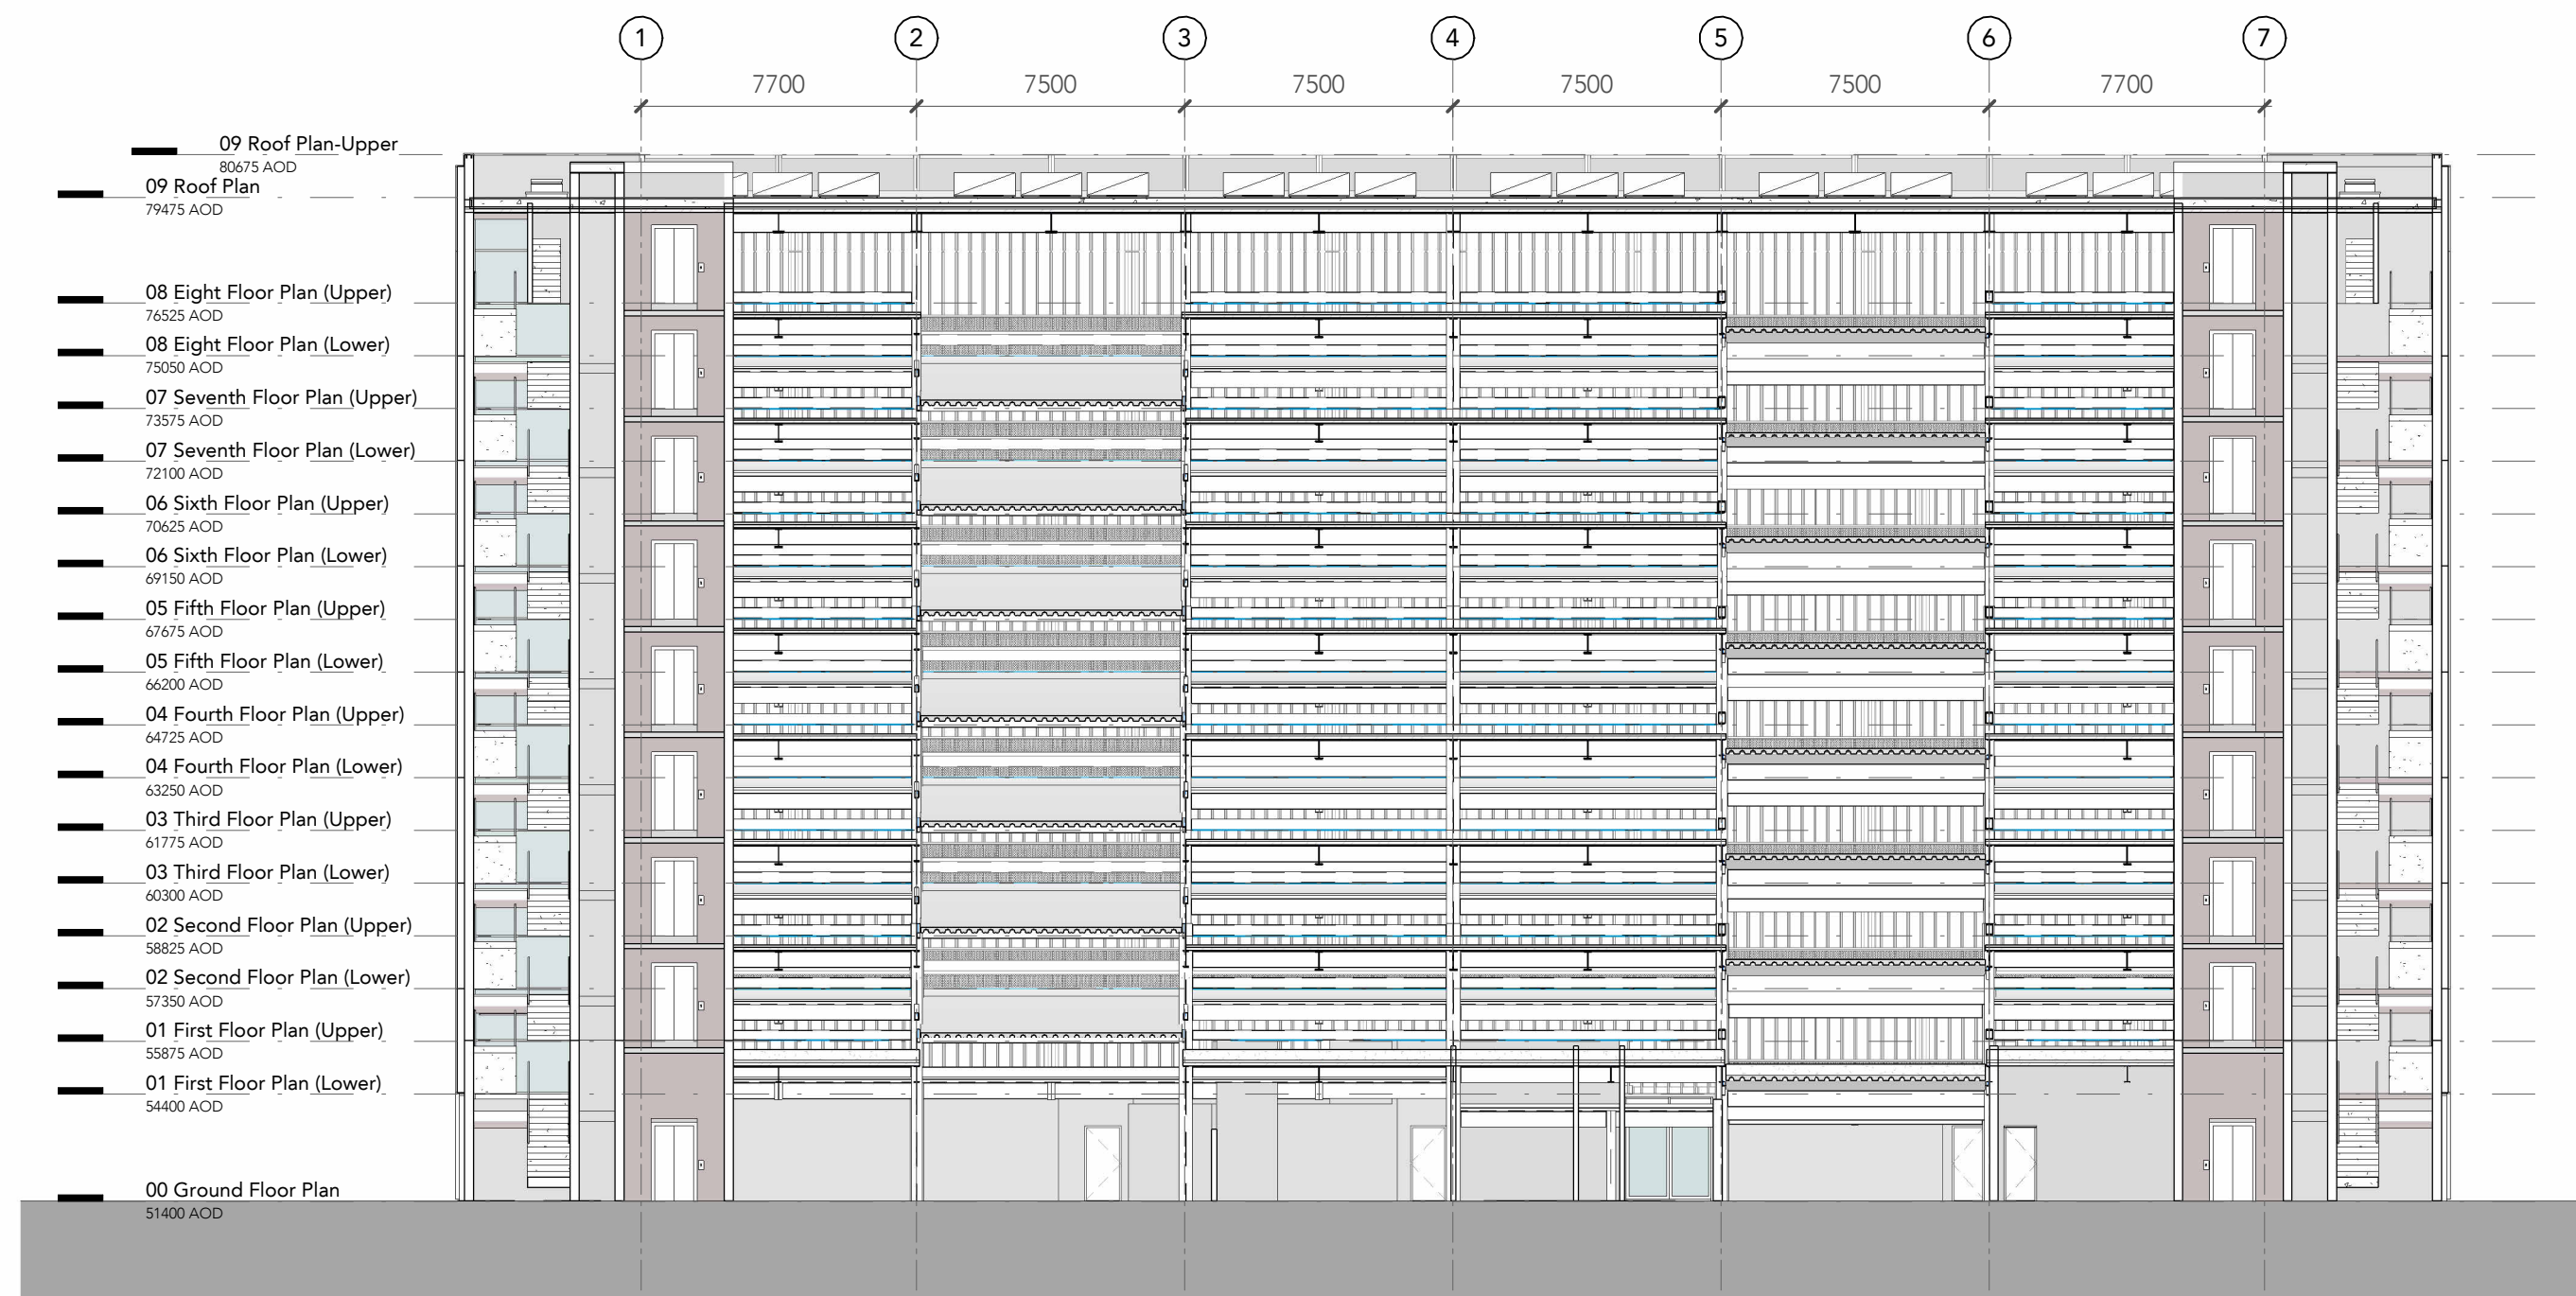
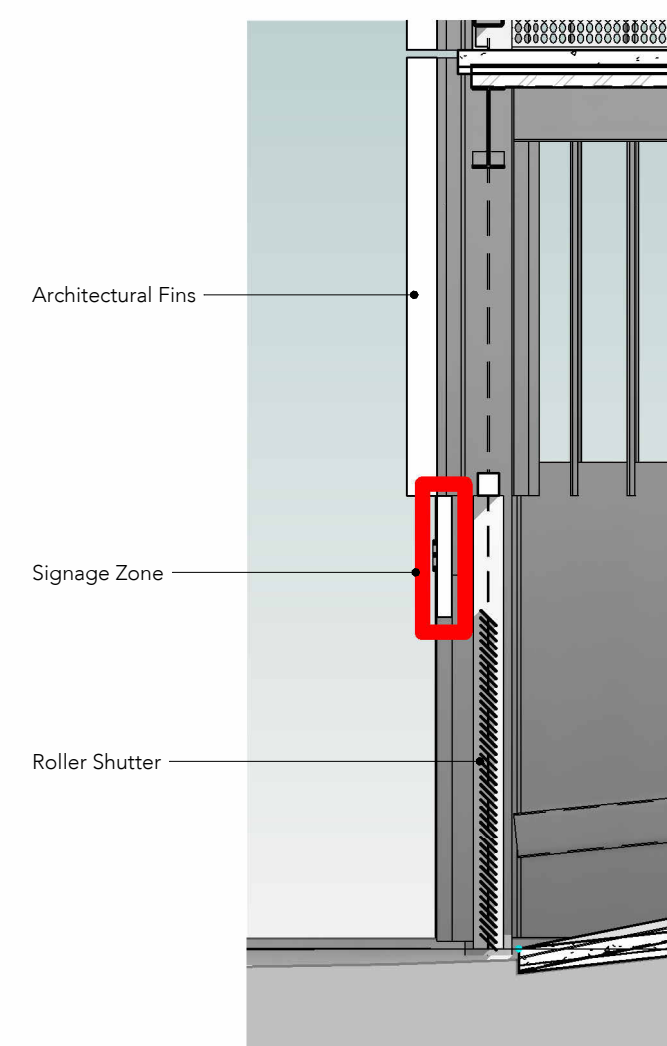
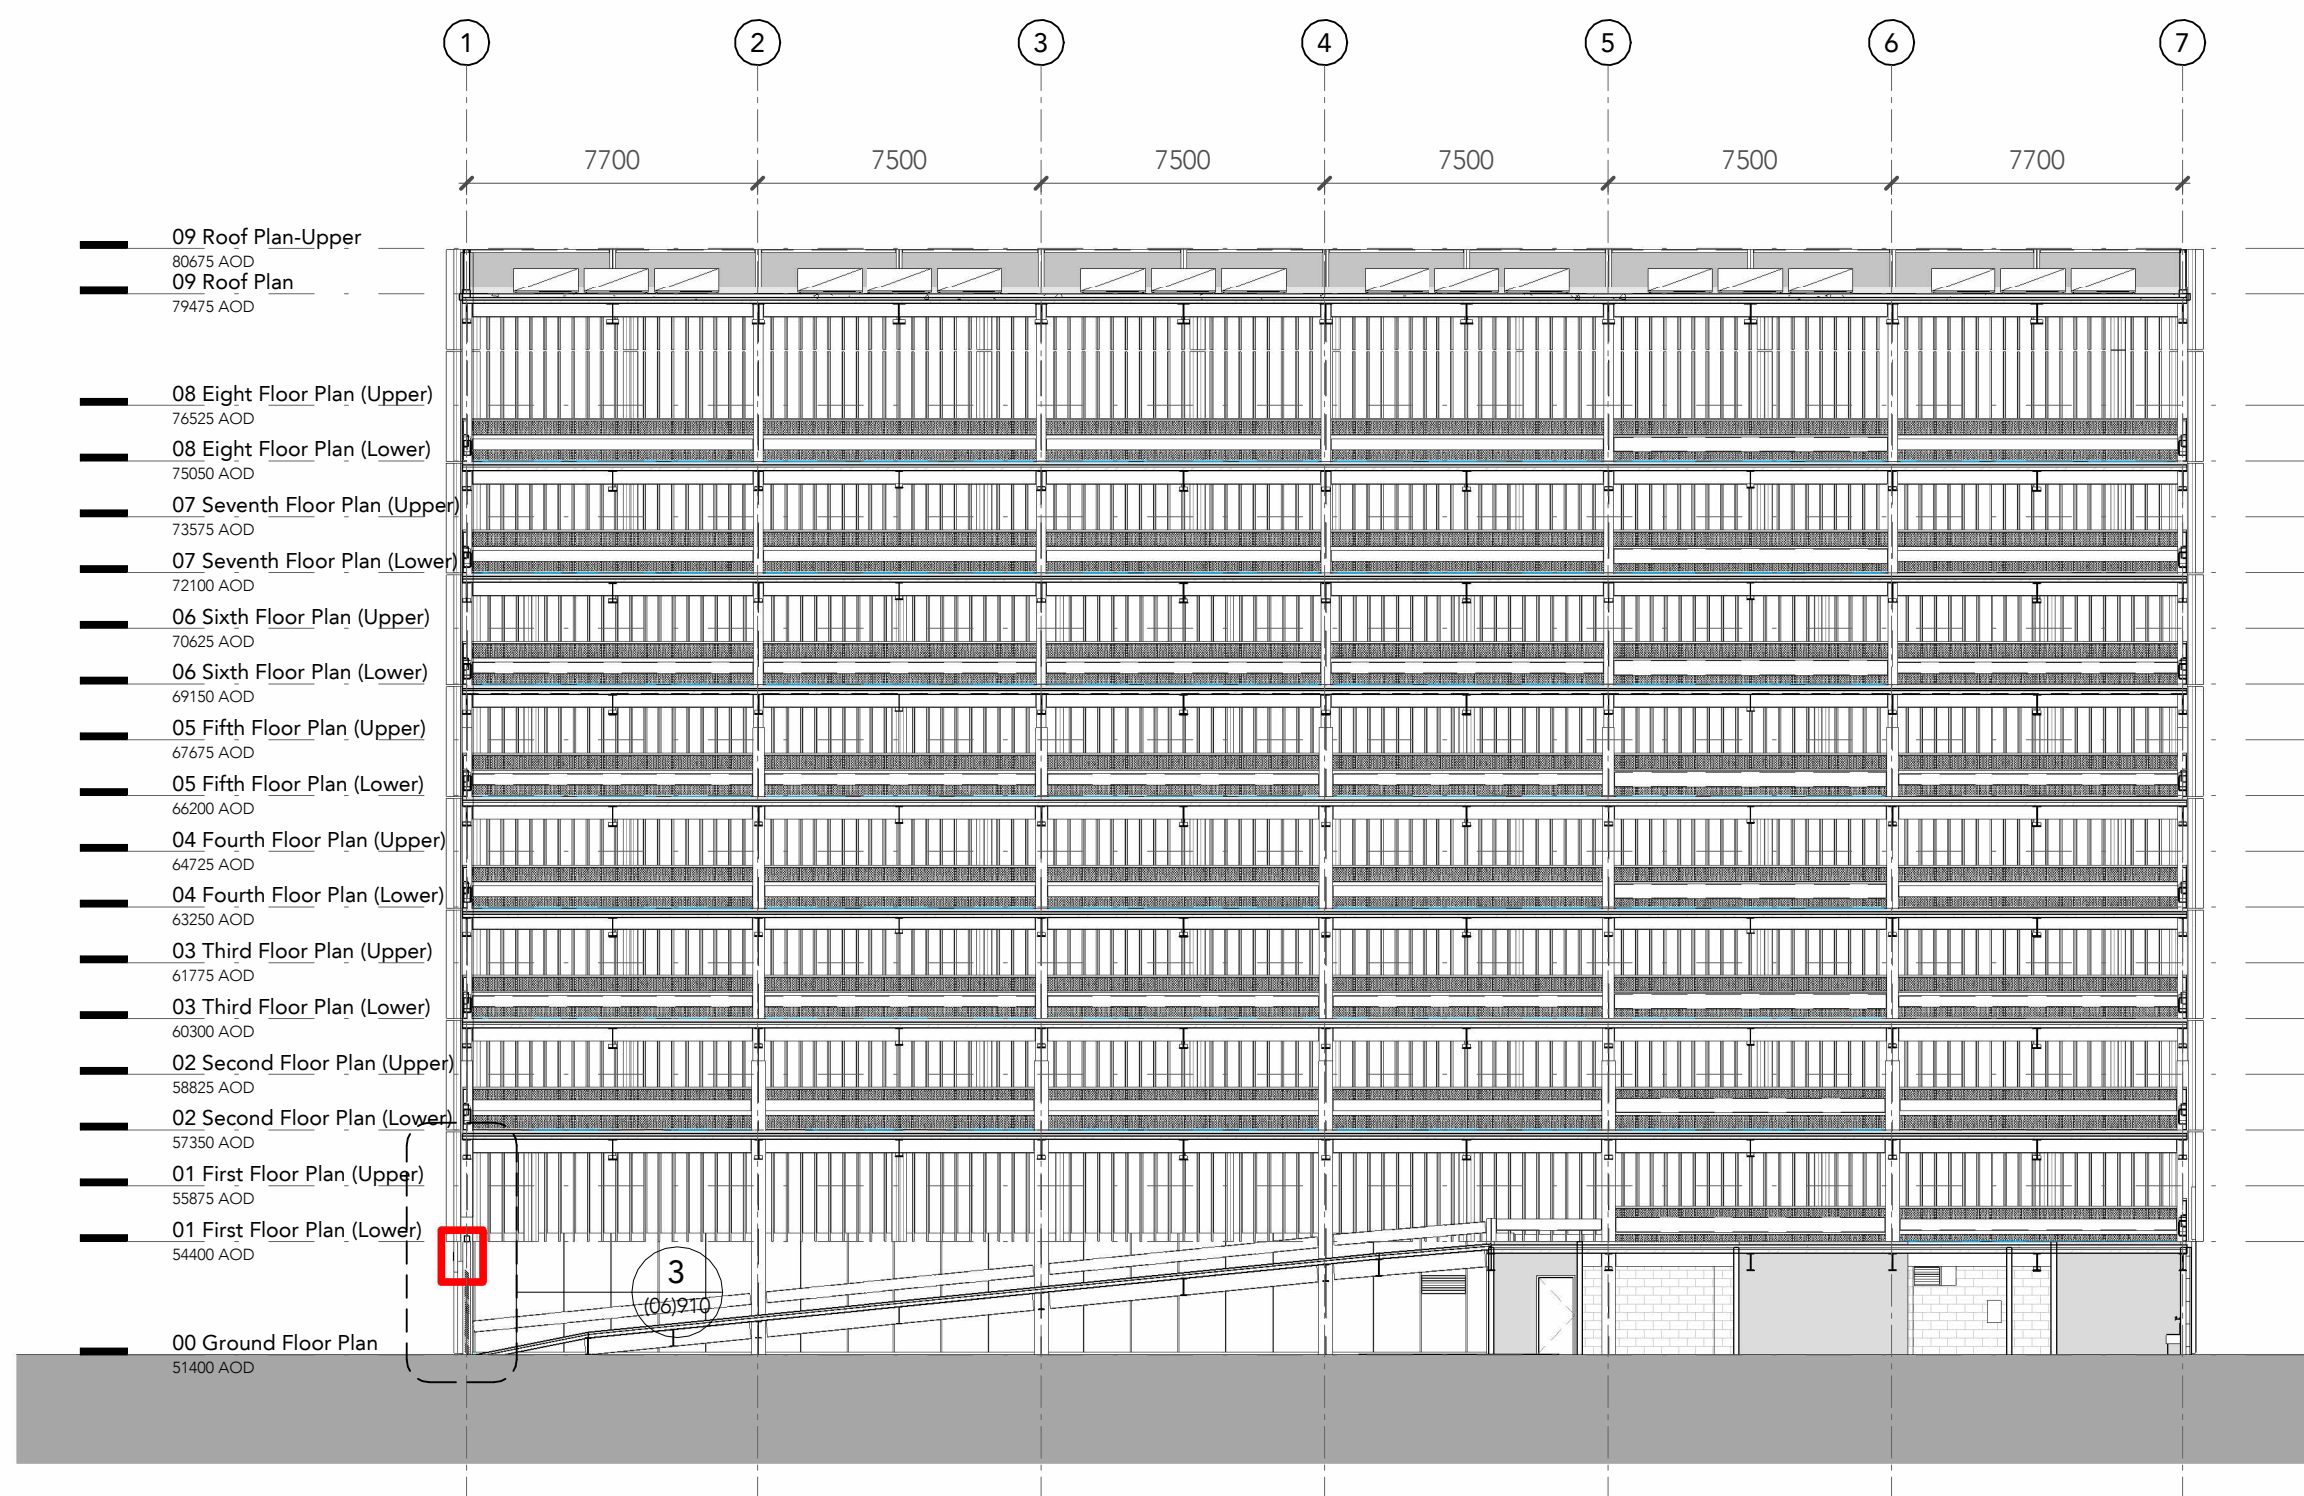


D  
D

Note:  
Do Not Scale from this drawing.  
Dimensions are to be checked on site.  
If in doubt please ask.

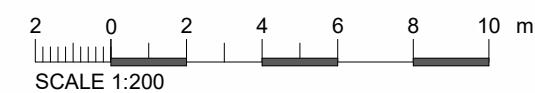

(

### Section 3

1 : 50

|            |             |              |                     |
|------------|-------------|--------------|---------------------|
| 01         | 01/05/25    | HL           | Signage Application |
| <b>Rev</b> | <b>Date</b> | <b>Intls</b> | <b>Details</b>      |

© The moral rights of the author are hereby asserted.  
This drawing and design is the sole property of Buttress Ltd and must not be reproduced without permission.  
Buttress Ltd is Registered in England and Wales: 5363573

# Buttress

41 Bengal Street  
Manchester  
M4 6AF

T 0161 236 3303  
E [contact@butteress.net](mailto:contact@butteress.net)  
W [www.butteress.net](http://www.butteress.net)

|                      |                            |
|----------------------|----------------------------|
| <b>Project Title</b> | Ancoats Hub                |
| <b>Client</b>        | Bowmer and Kirkland        |
| <b>Location</b>      | Poland Street - Manchester |

|                    |                                                 |
|--------------------|-------------------------------------------------|
| <b>Drawing ref</b> | Proposed Sections C-C & D-D Signage Application |
|--------------------|-------------------------------------------------|

|                |                     |                        |              |
|----------------|---------------------|------------------------|--------------|
| <b>Date</b>    | 01/05/2025 14:48:09 | <b>Scale</b>           | As indicated |
| <b>Checker</b> | MB                  | <b>Orig Paper Size</b> | A2           |

Job No: **9032**      Status **PLANNING**

Project:   Origin:   Zone:   Level:   Type:   Disc:   Number:   Rev:

9032-BA-XX-XX-DR-A- (06)910- 01