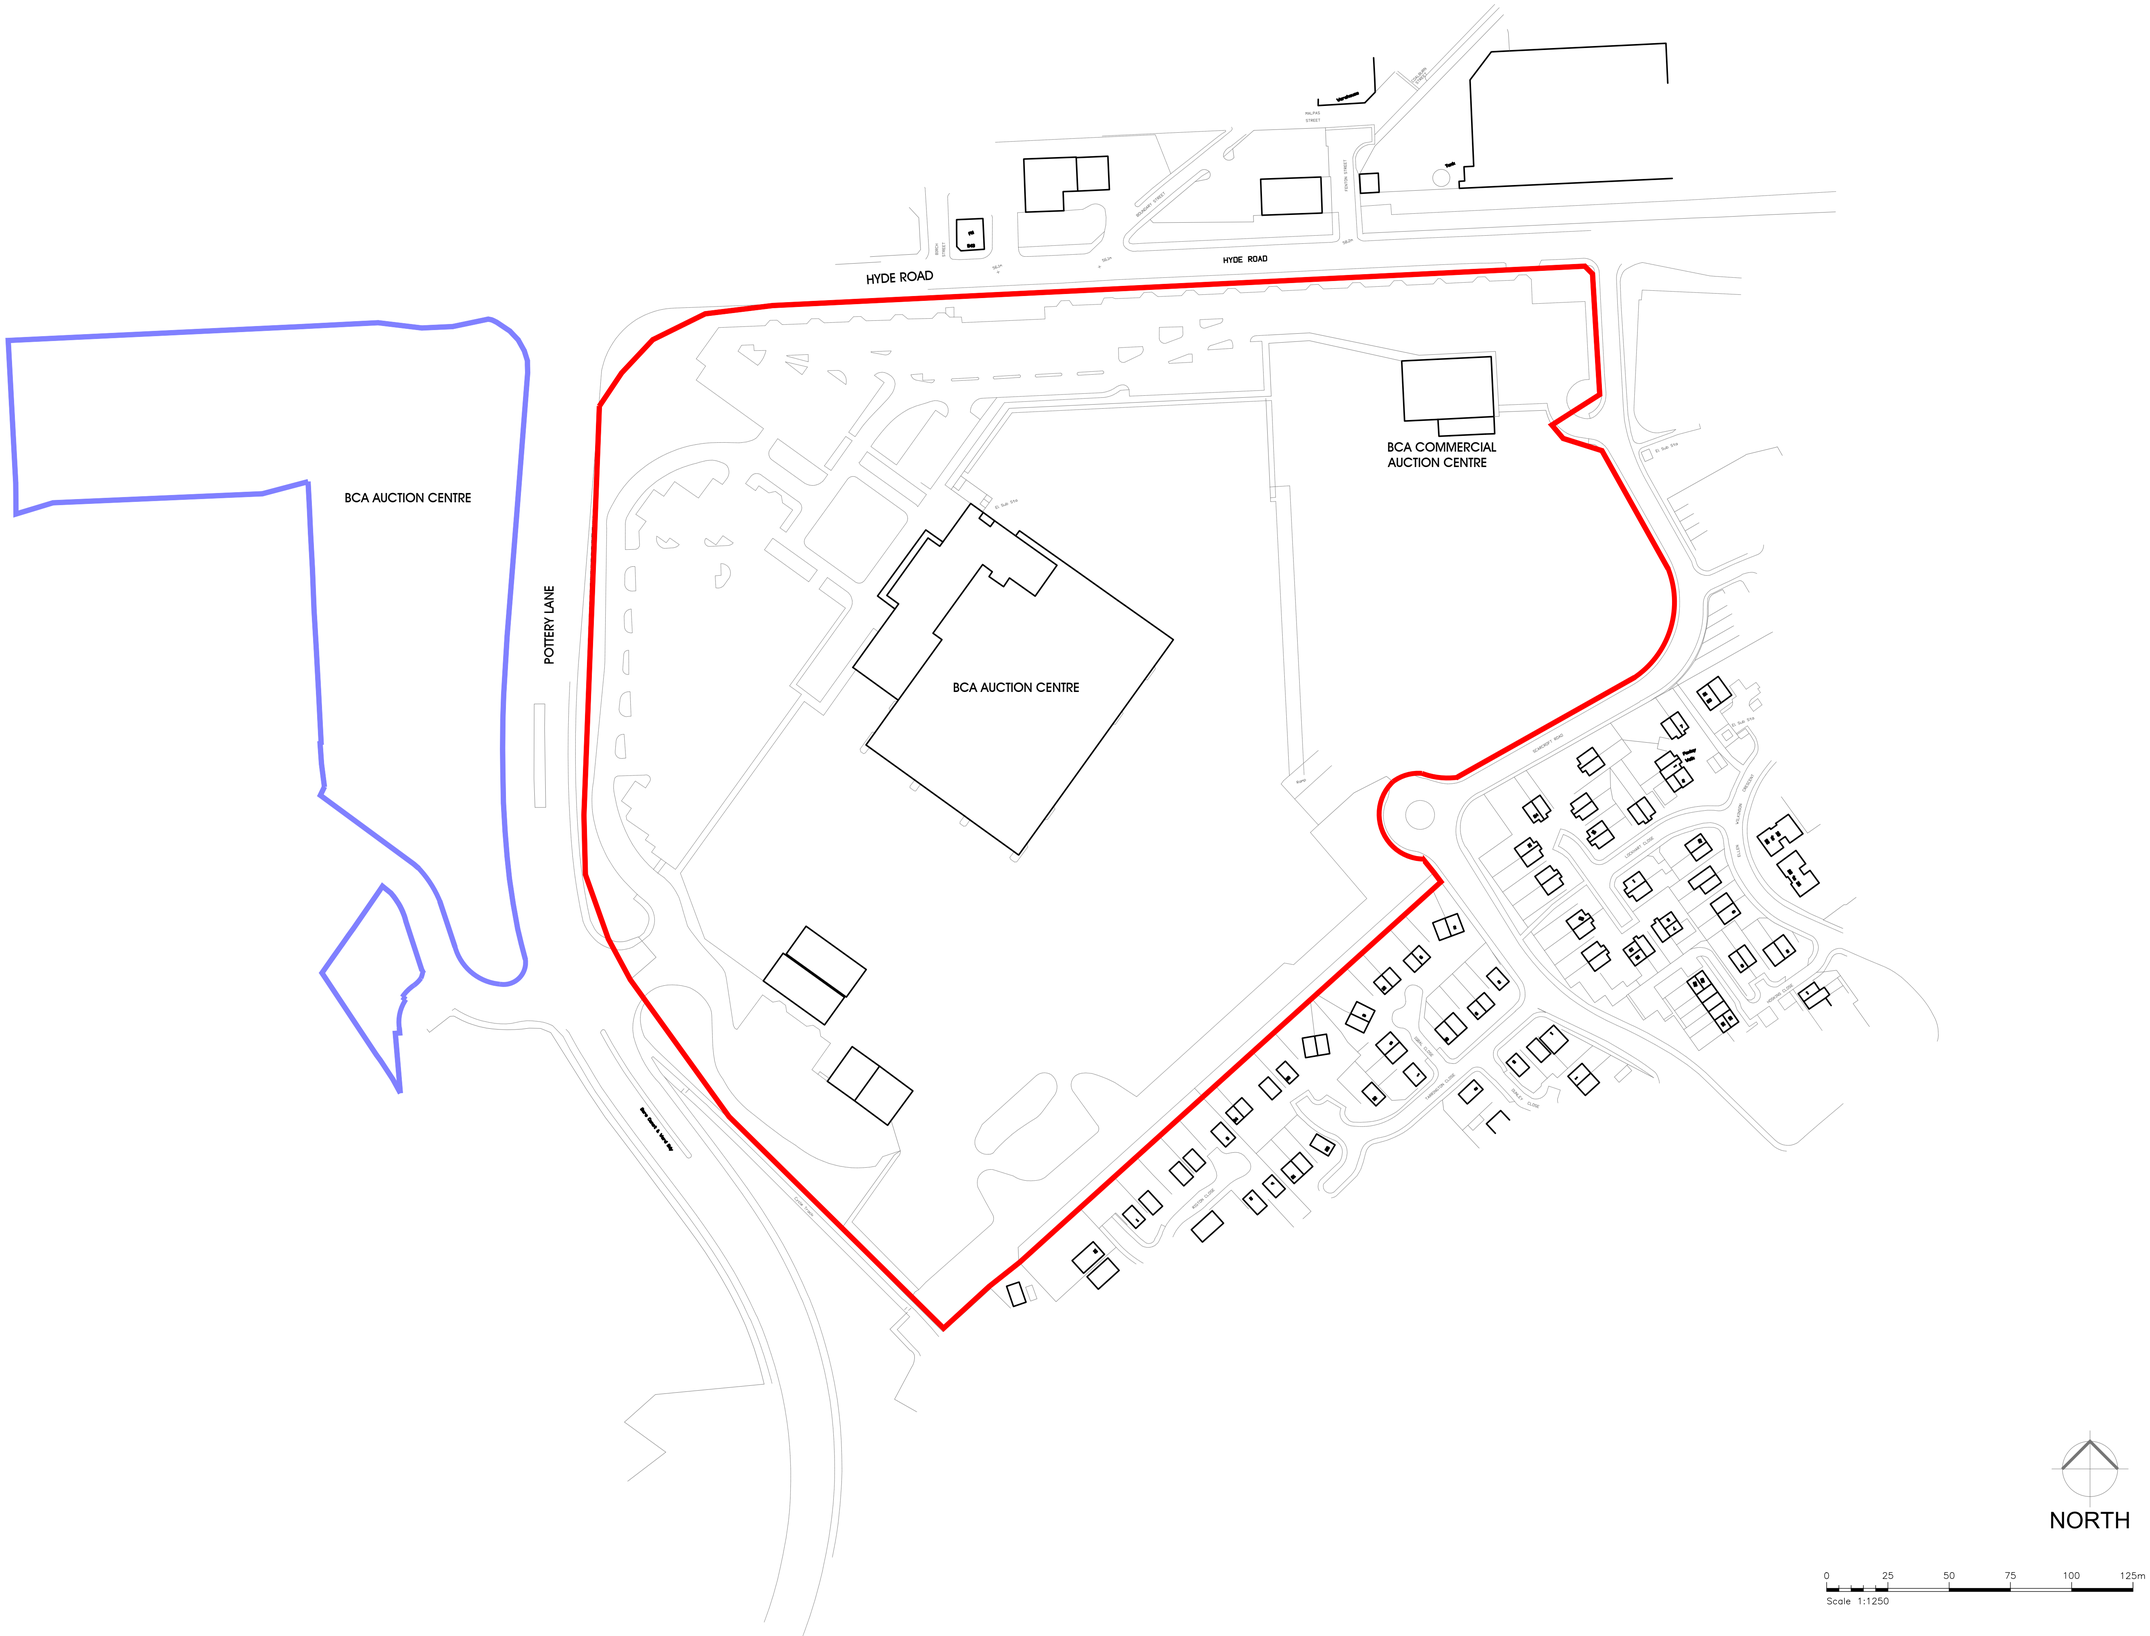

GHP Architects
Empire House
Mulcture Hall Road
Halifax, HX1 1SP
01422 207172
ghp@ghparchitects.com
www.ghparchitects.com

ASSOCIATION OF CONSULTANT ARCHITECTS

Revisions:
-

Project:
Proposed Vehicle Preparation Building

Address:
BCA Auctions
Redgate Lane
Belle Vue
M12 4RX

Client:
BCA

Drawing:
Location Plan

Date: April 2025
Scale : 1:1250 @ A1
Job : 25-512
Drawing No: 00
Rev : -

Copyright in all documents and drawings by the Architect and in any work executed from these documents and drawings shall remain the property of GHP Ltd. This drawing should not be copied without the permission of GHP Ltd. All working dimensions to be checked on site prior to construction. Any discrepencies to be reported to GHP Architects and GHP Ltd for clarification prior to tendering or construction or execution.