


Rear (inside) Elevation of Gates

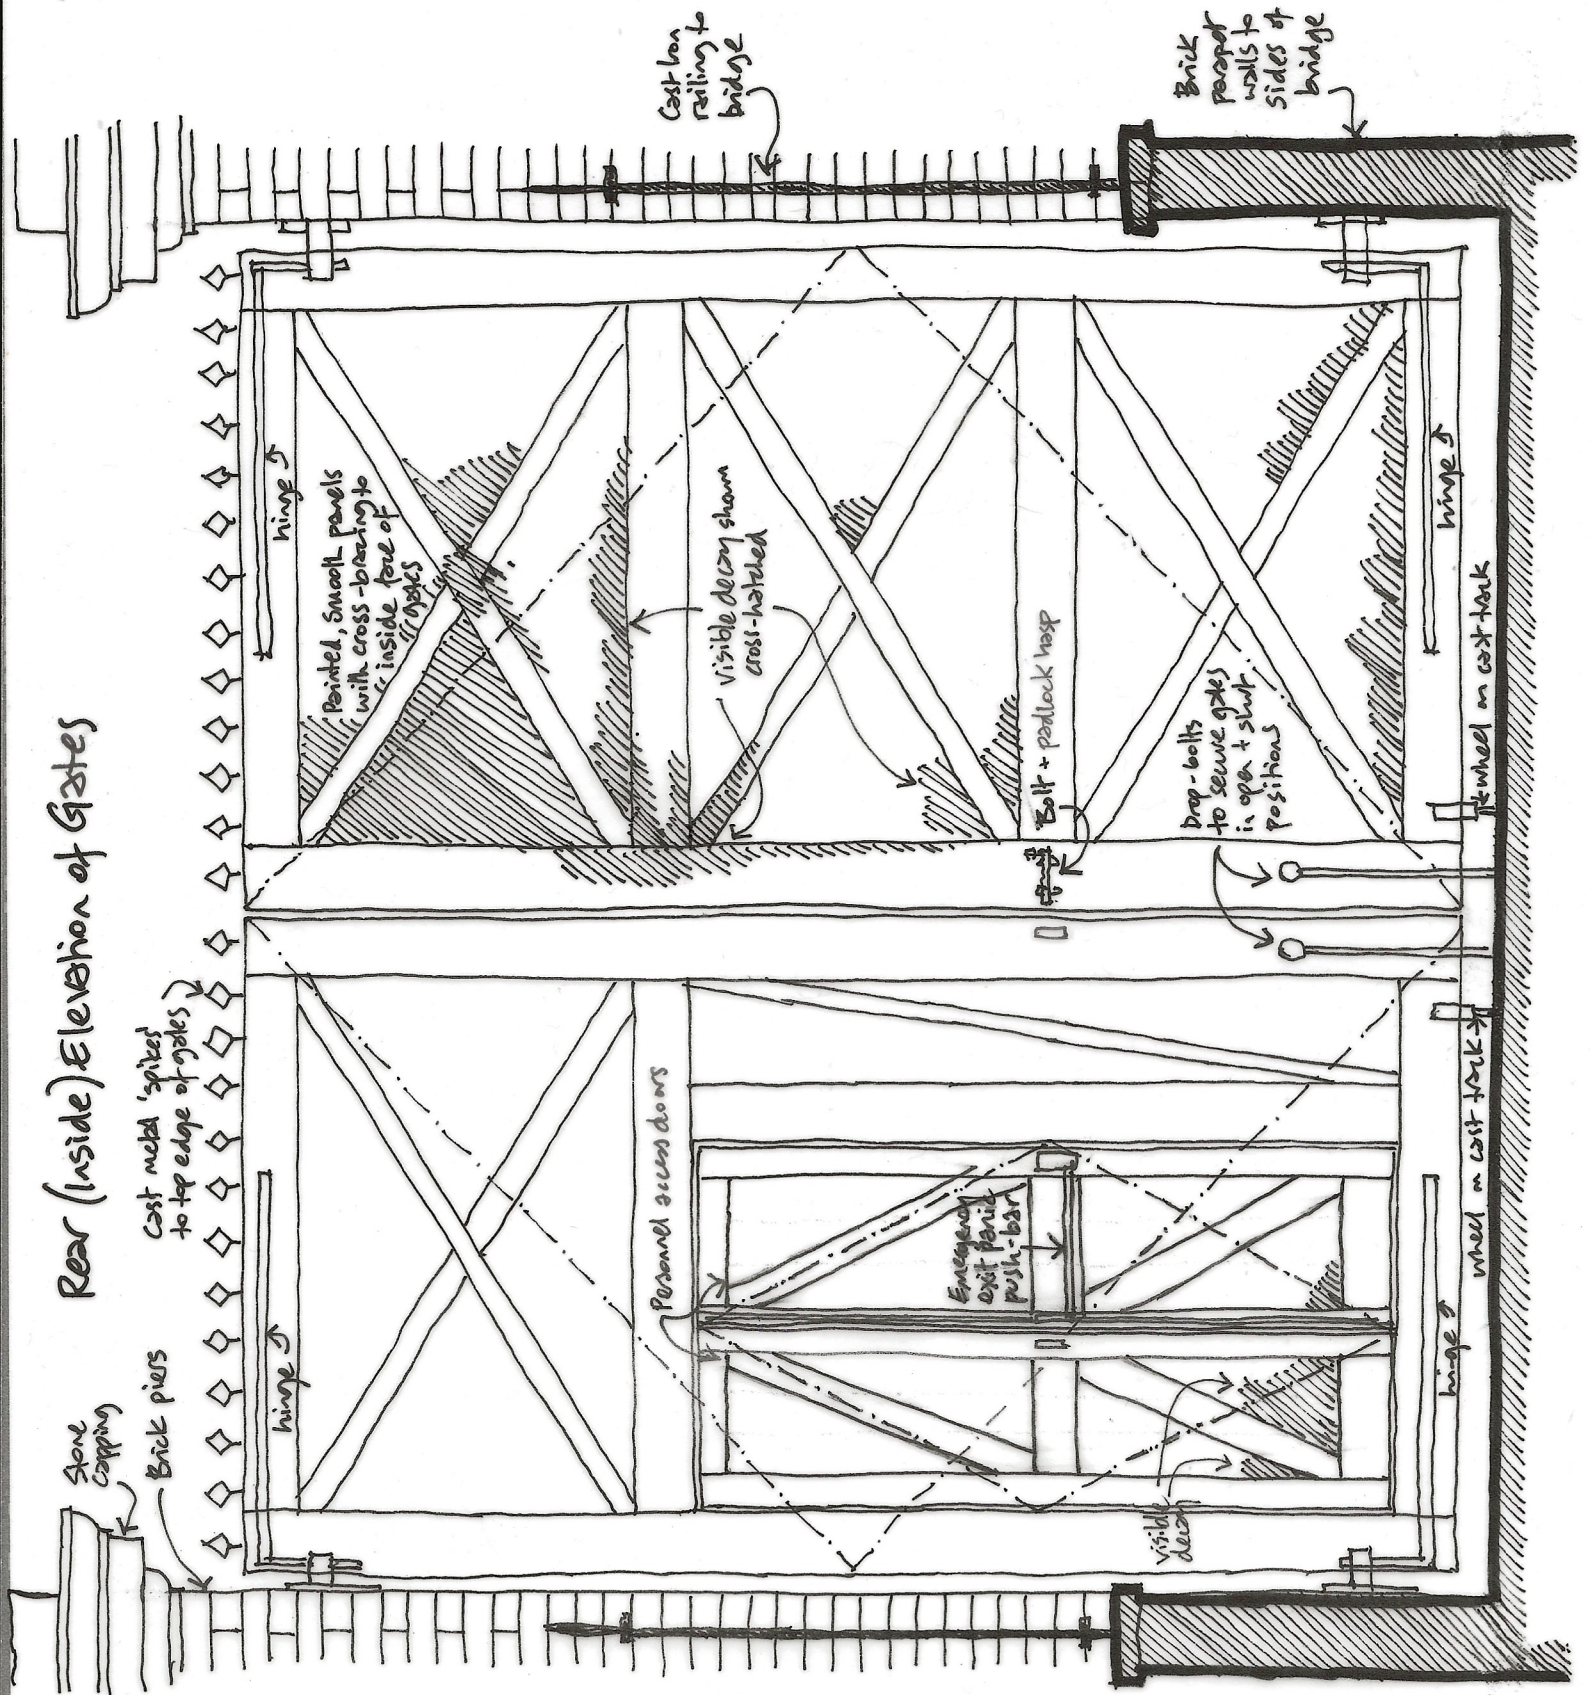

firman | consulting

Revisions:

01- Issued for Listed Building Consent

02 - Title amended to 'existing'

White House | Heol Las | Llantrisant | Pontyclun

Rhondda Cynon Taff | Wales | CF72 8EG

07768 764096

Manchester Crown Court, Minshull Street

External Gates - Rear Elevation - Existing

25-03-DWG-02-02 10th March 2025

RF

firman | consulting Ltd
is a limited company registered in England and Wales with registered number 14998739
Registered office 266-268 Stratford Road, Shirley, Solihull, West Midlands B90 3AD