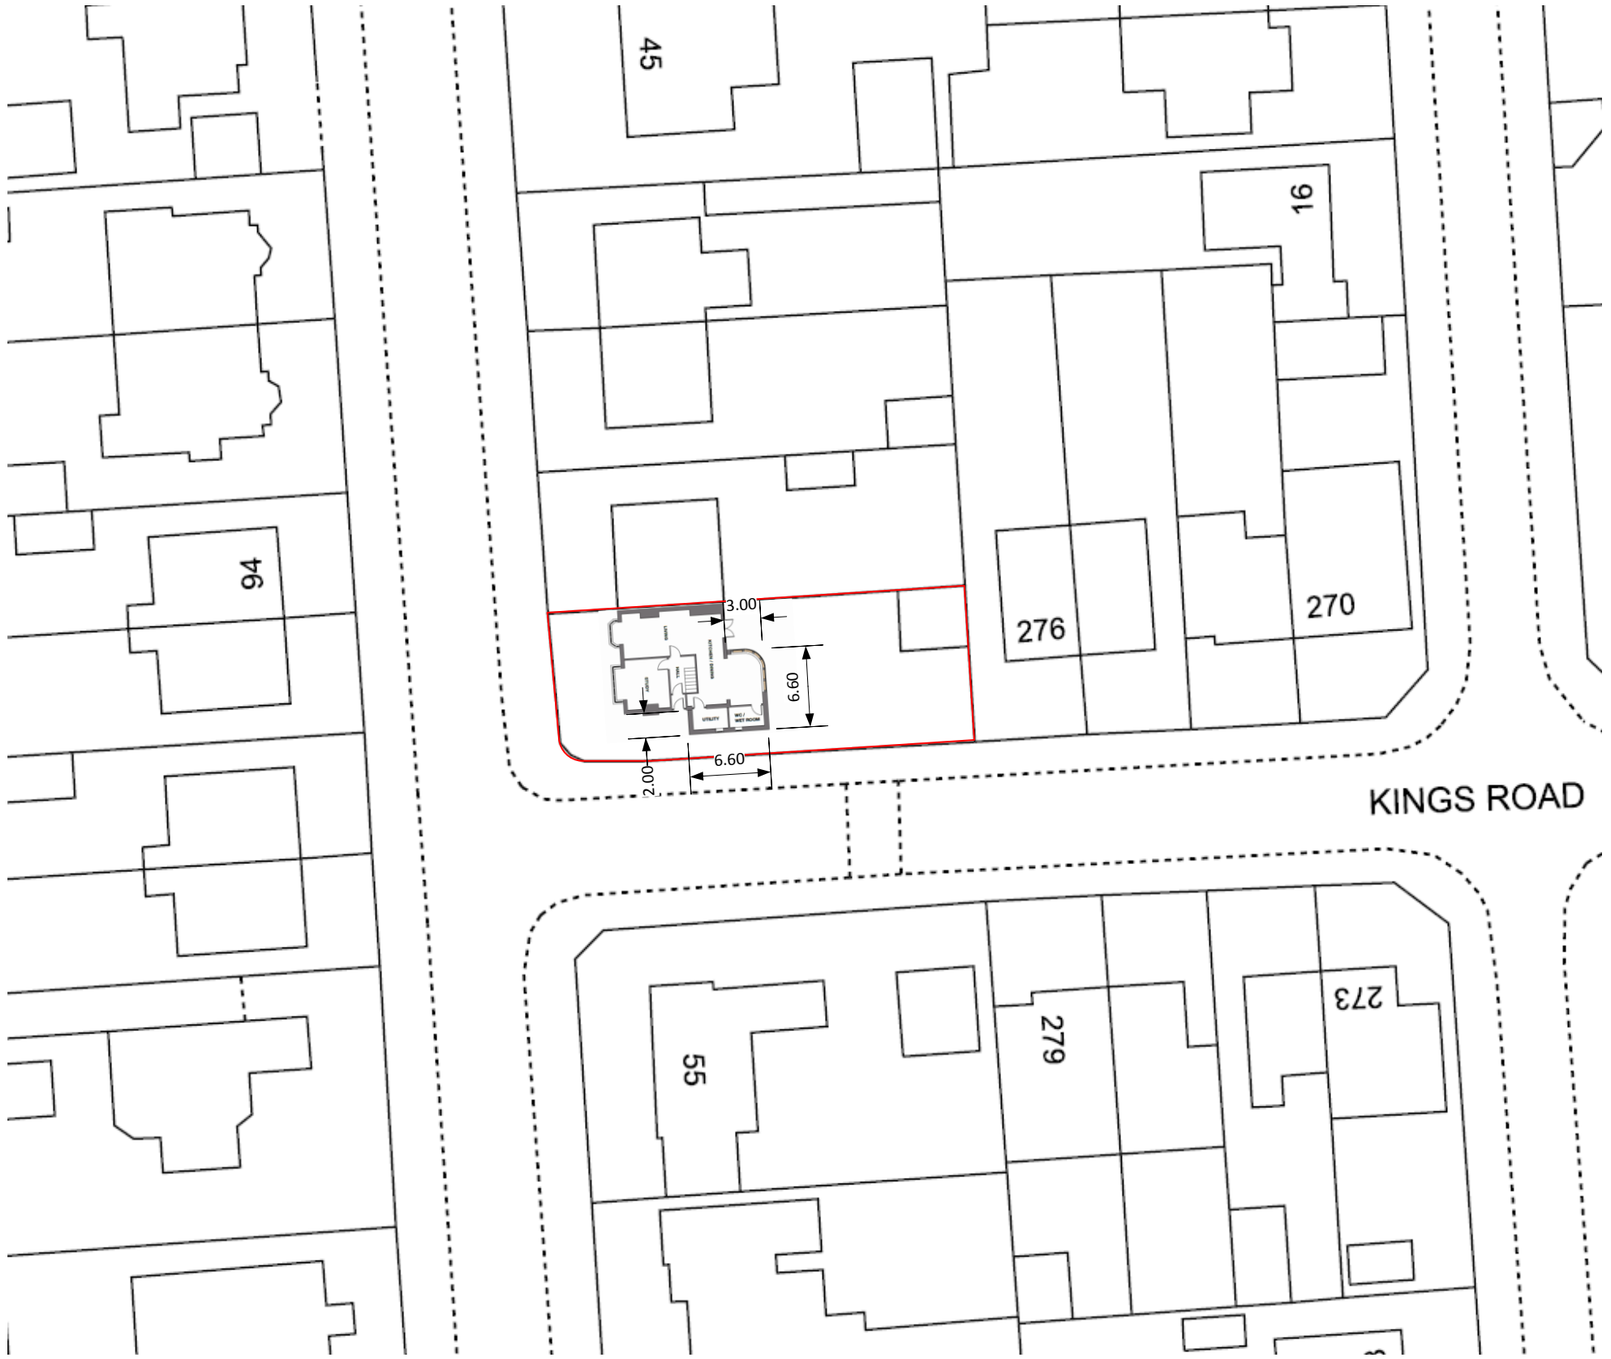

DEWAR PLANNING
TOWN AND COUNTRY PLANNING

OFFICE:
DPA Planning Ltd
4100 Park Approach
Leeds
LS15 8GB

Tel: 0113 3970 310
Mob: 07799 095 613

S.dewar@dpaplanning.co.uk

SITE:
53 St Werburgh's Road
Manchester
M21 0UN

Notes

0m 10m 20m

Date	By	Paper	Scale	Dwg no.
21/05/25	SD	A3	1:1000	ST003

Proposed Site Layout Plan