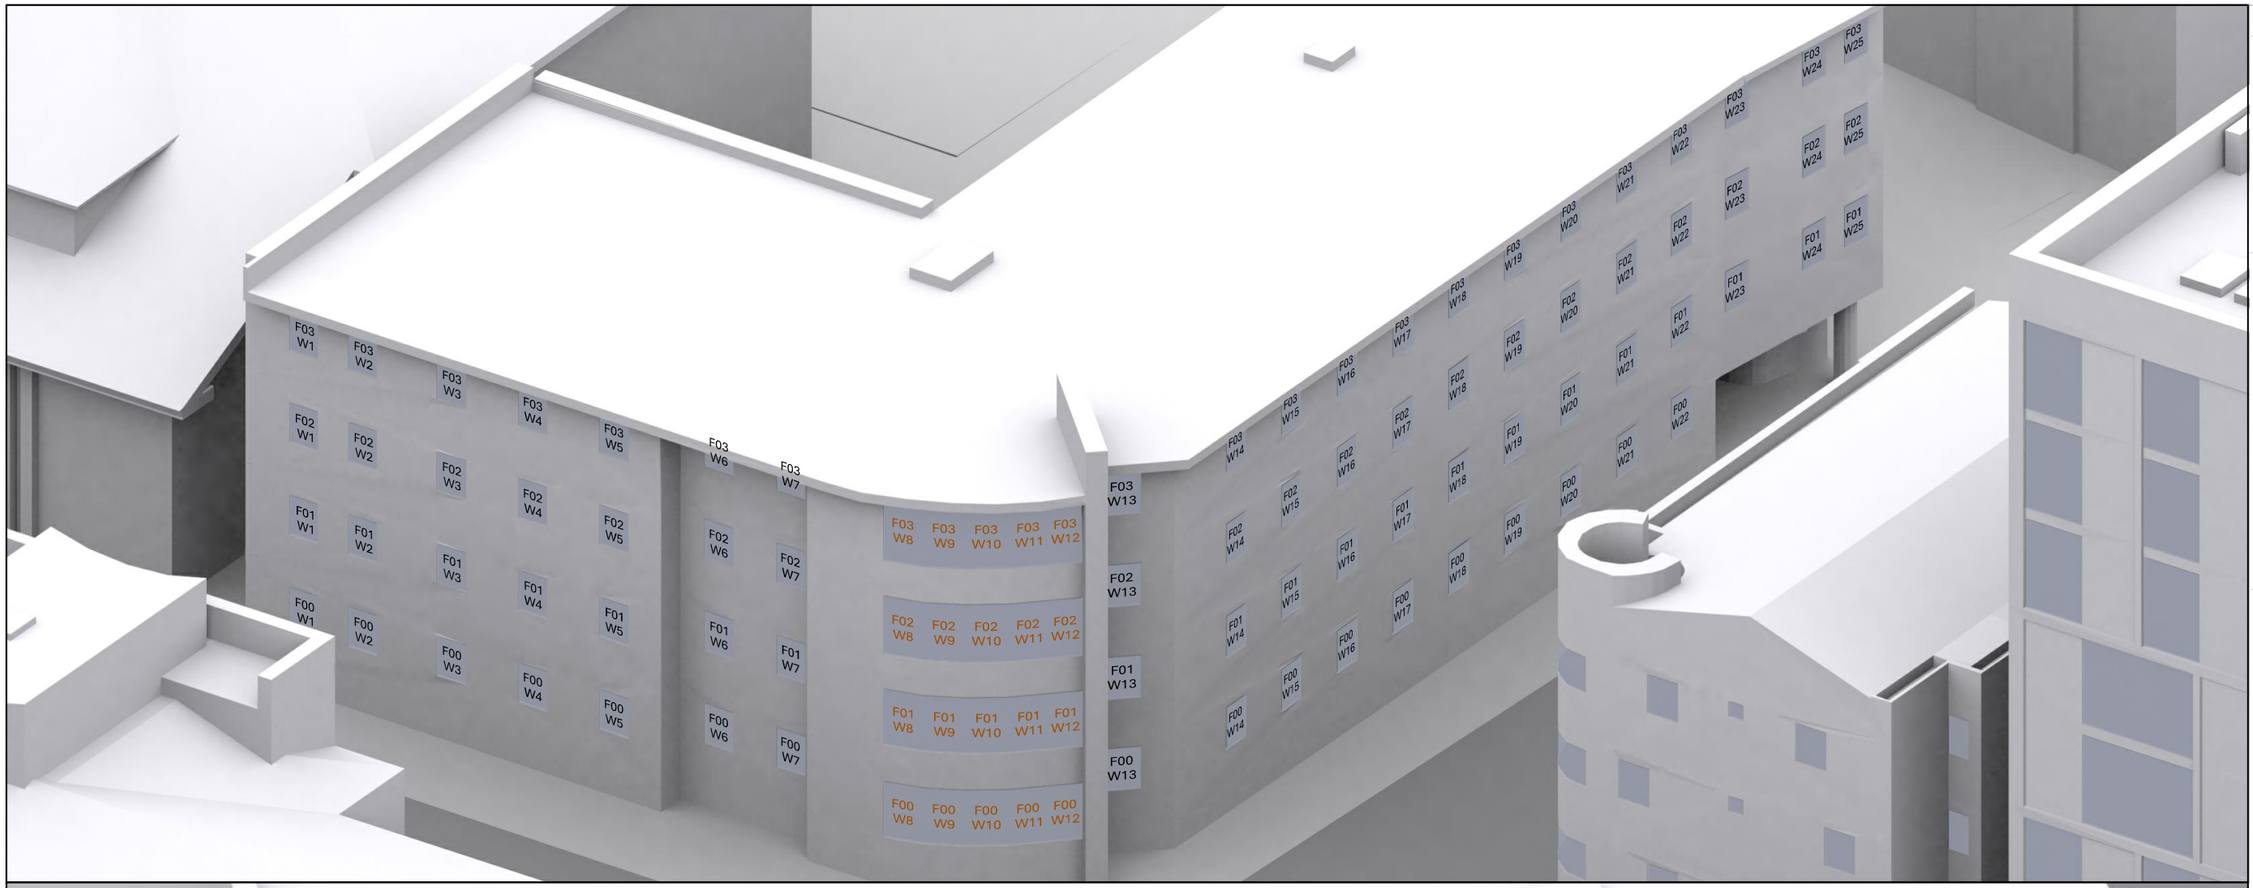

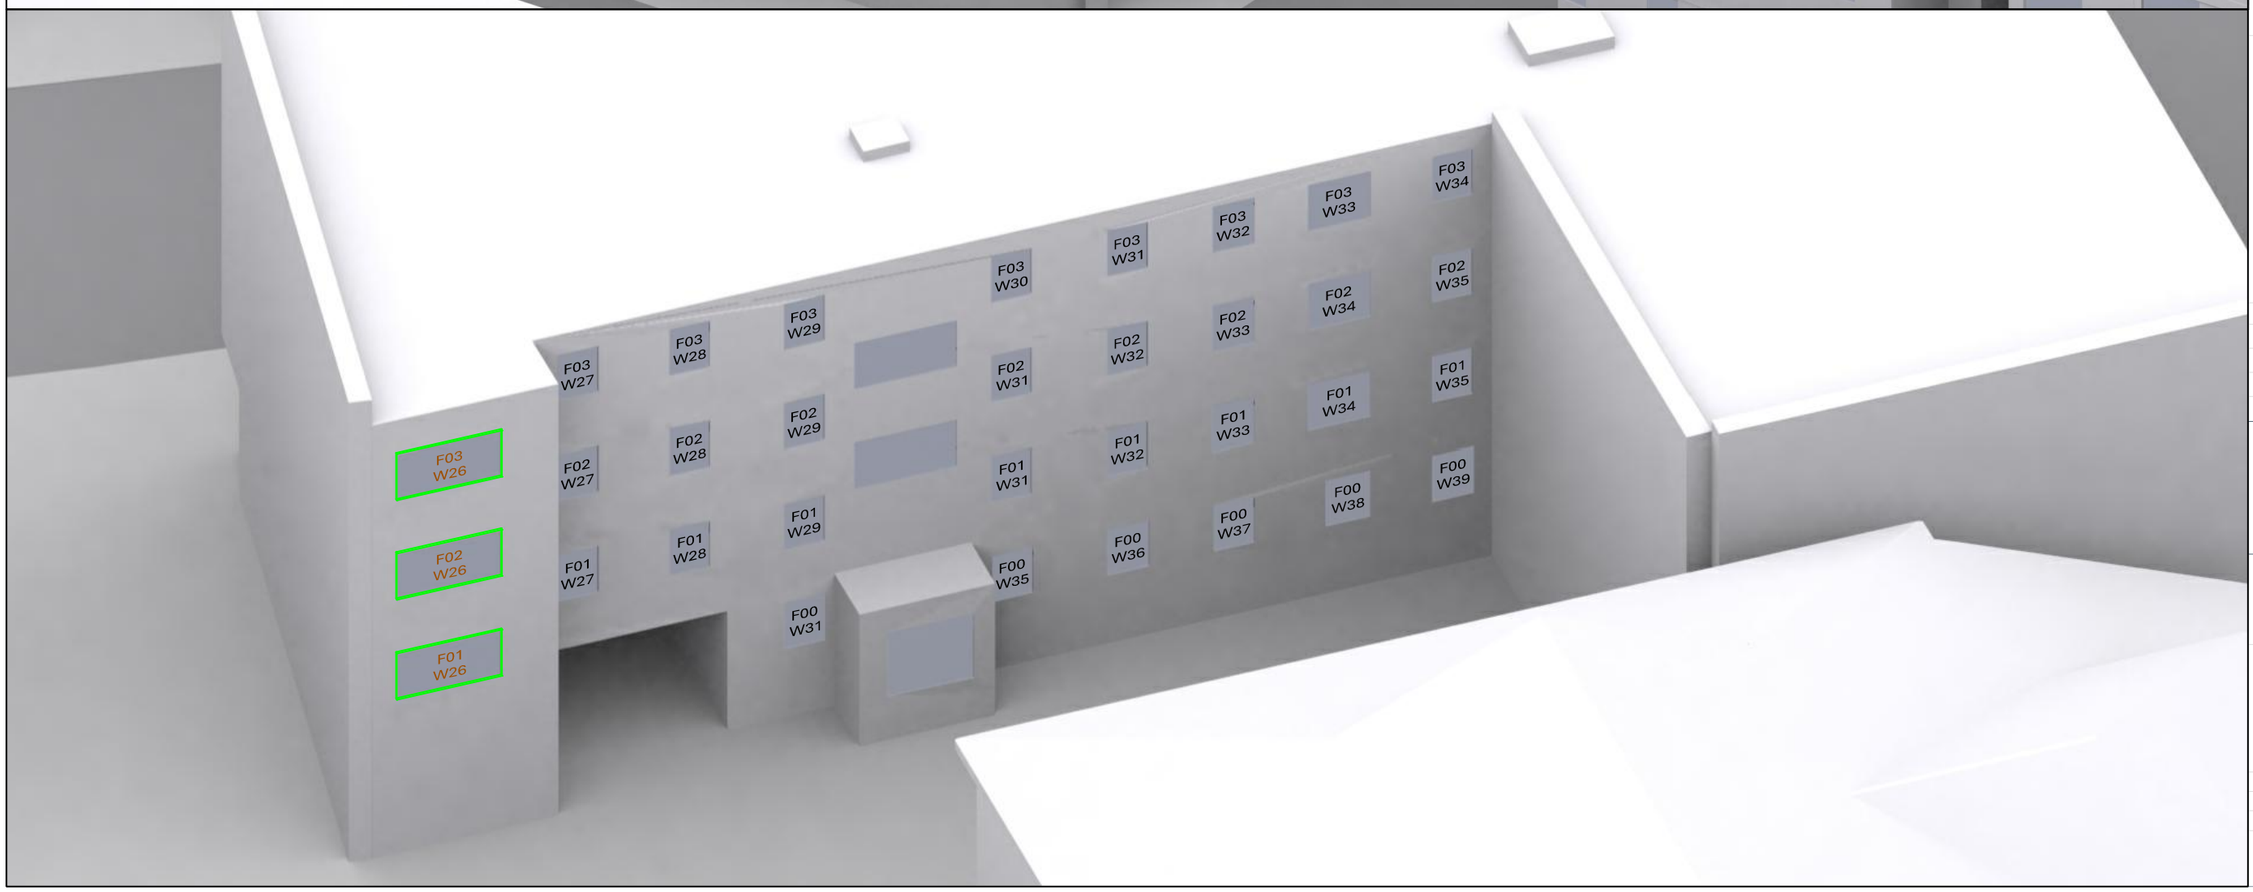

NO DIMENSIONS TO BE SCALED FROM THIS DRAWING

KEY:

APSH loss

- ≥ 0.8 xFV (≤ 20% loss) or APSH ≥ 25%
- < 0.8 xFV (> 20% loss)
- < 0.7 xFV (> 30% loss)
- < 0.6 xFV (> 40% loss)

SOURCE DATA:

Existing and surrounding buildings:
AccuCities
3D context model
DPR
3D measured survey

NOTES:

All floor levels assumed

Rev	Description	Drawn	Date

dpr

London 020 7936 3668
Liverpool 0151 242 0980
www.dpr.uk.com
Bristol 0117 450 9703
Dublin 00 353 1 575 8844
info@dpr.uk.com

TITLE:

CAMBRIDGE HALL
MANCHESTER, M15 6TT

DRAWING:

KEY WINDOW LOCATIONS
Needham Court

APSH Loss

DRAWN: IM
SCALE: NTS
DATE: 04.06.2025
JOB NBR: 24312
DWG NO: S01-A01-APSH-009
REV: -

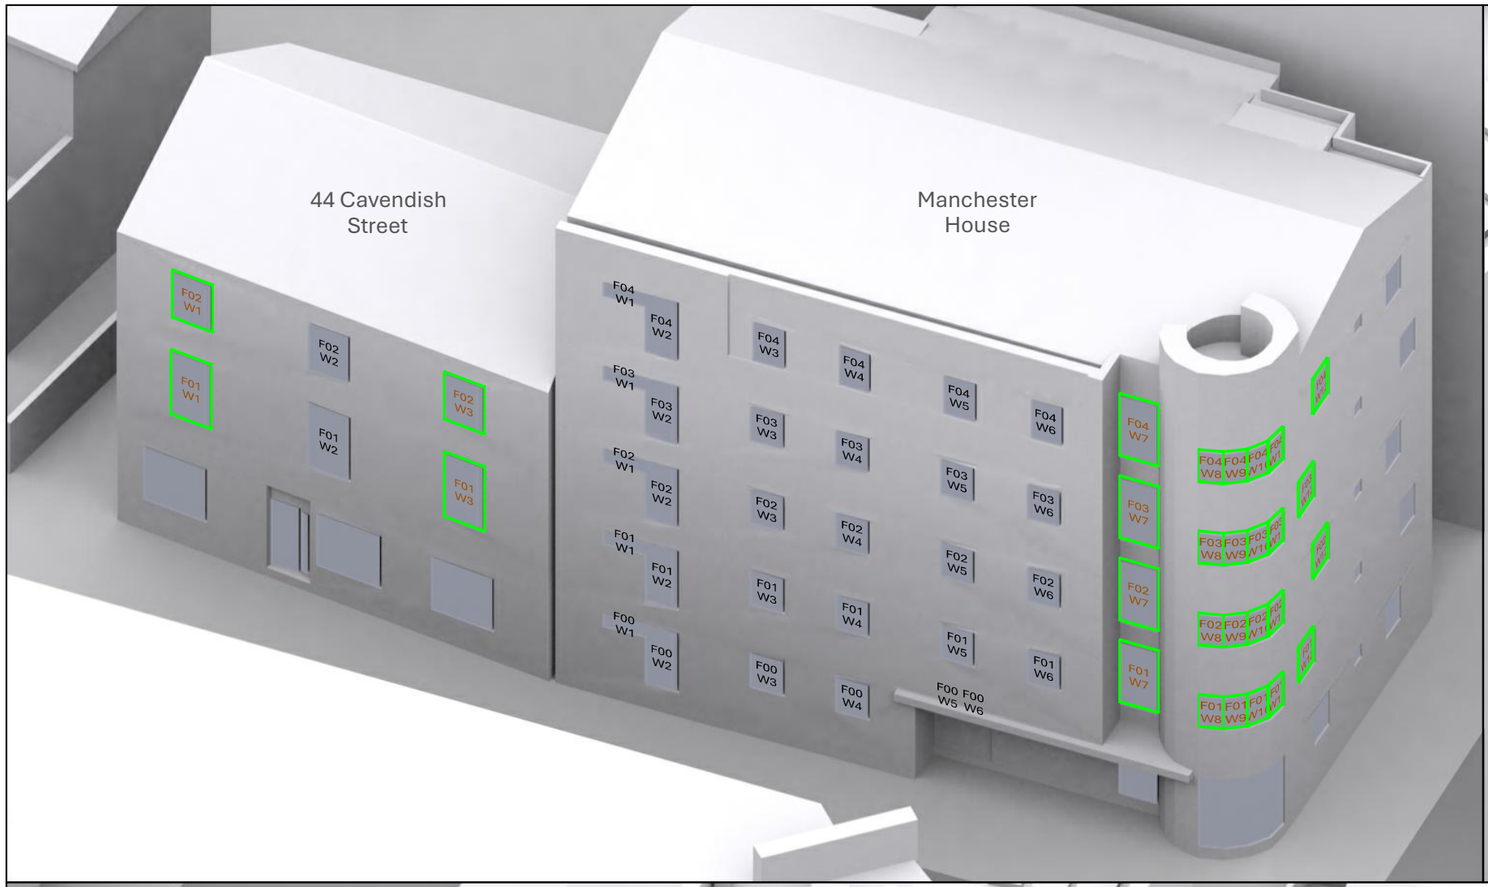

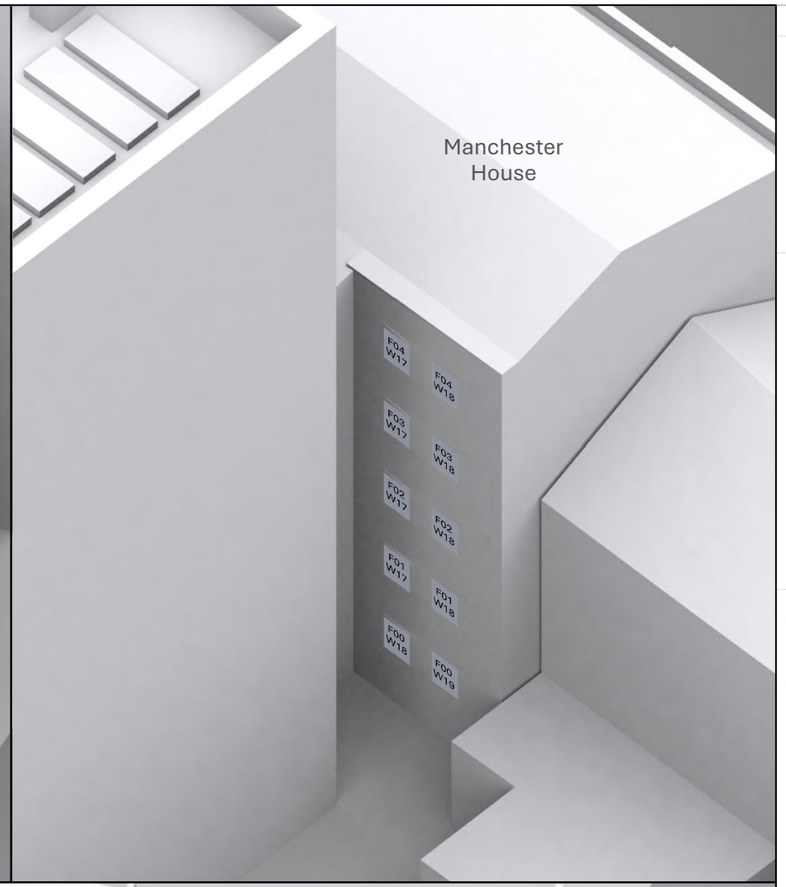

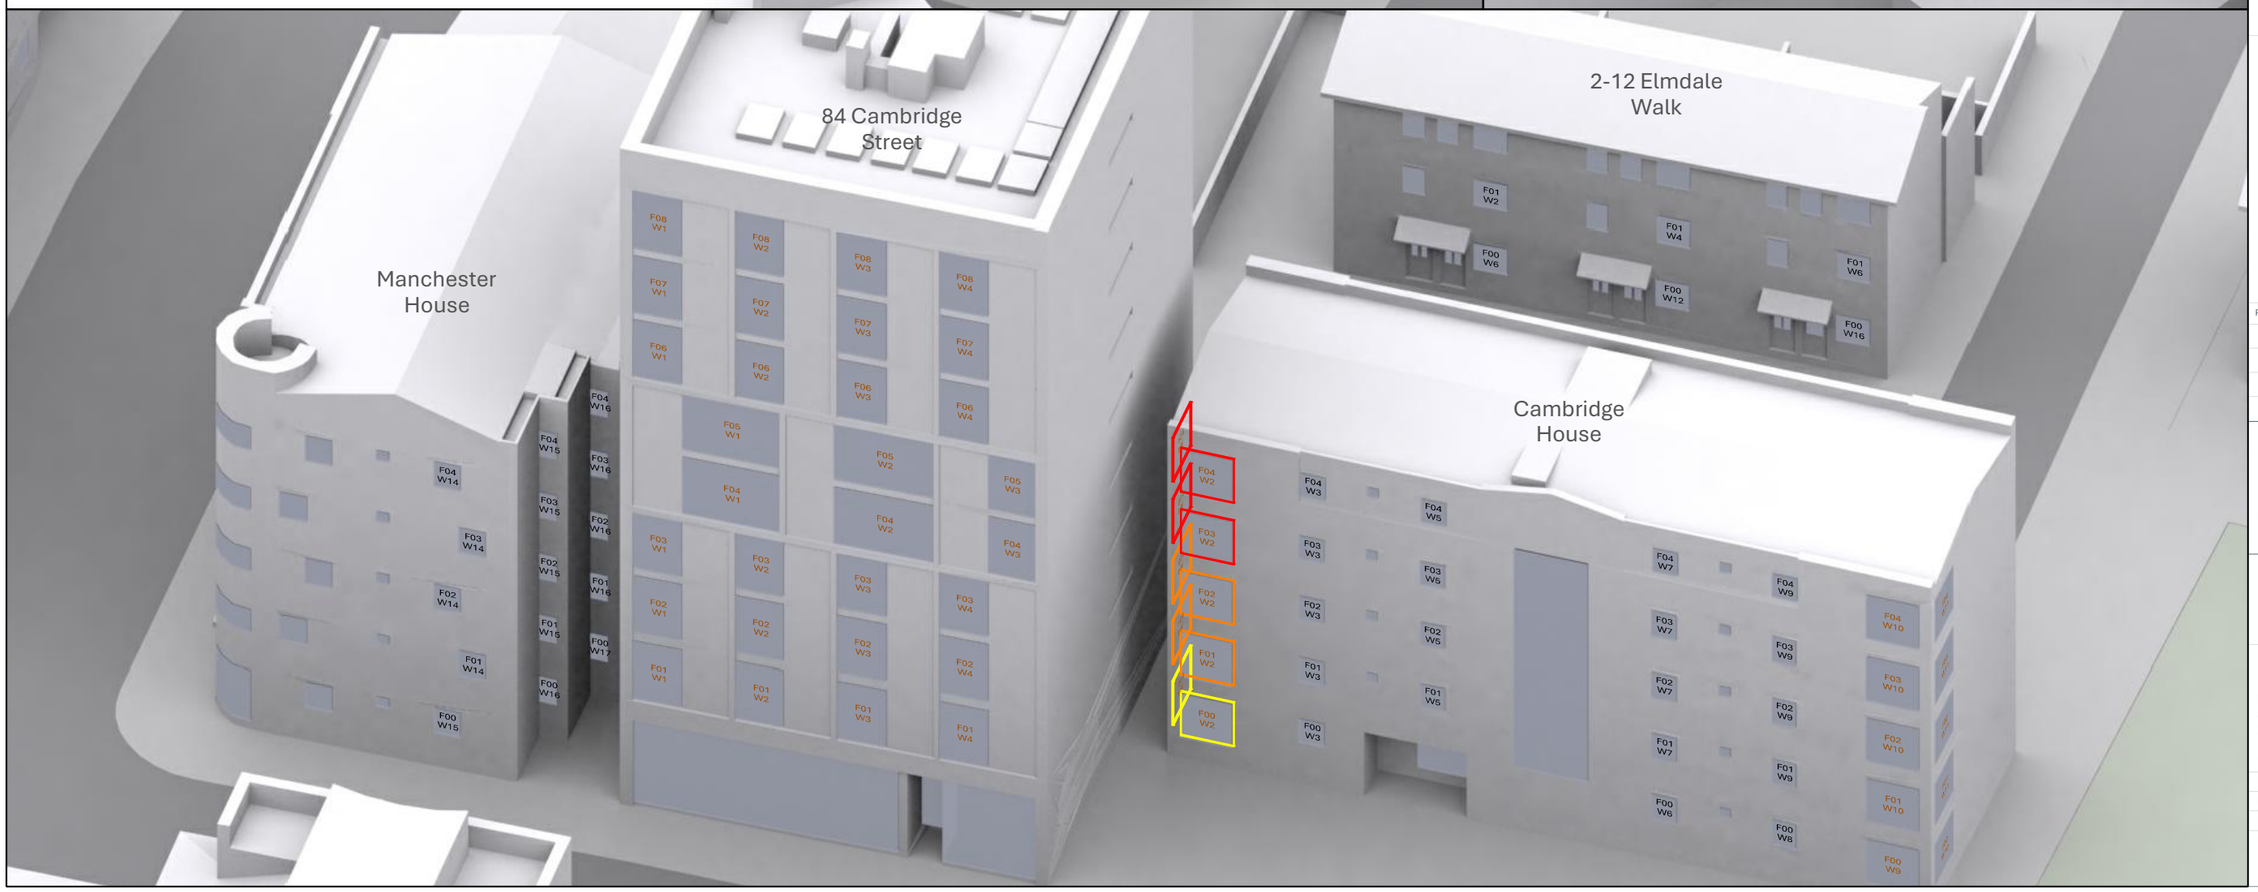

NO DIMENSIONS TO BE SCALED FROM THIS DRAWING

KEY:

APSH loss

- ≥ 0.8 xFV (≤ 20% loss) or APSH ≥ 25%
- < 0.8 xFV (> 20% loss)
- < 0.7 xFV (> 30% loss)
- < 0.6 xFV (> 40% loss)

SOURCE DATA:

Existing and surrounding buildings:
AccuCities
3D context model
DPR
3D measured survey

NOTES:

Manchester House
All floor levels assumed

44 Cavendish Street,
84 Cambridge Street, Cambridge House
Layouts obtained from local authority website

2-12 Elmdale Walk
Layouts obtained from estate agent particulars

Rev	Description	Drawn	Date

dpr

London 020 7936 3668
Liverpool 0151 242 0980
www.dpr.uk.com

Bristol 0117 450 9703
Dublin 00 353 1 575 8844
info@dpr.uk.com

TITLE:

CAMBRIDGE HALL
MANCHESTER, M15 6TT

DRAWING:

KEY WINDOW LOCATIONS
Manchester House, 44 Cavendish Street, 84 Cambridge Street, Cambridge House, 2-12 Elmdale Walk

APSH Loss

DRAWN: IM	JOB NBR: 24312
SCALE: NTS	
DATE: 04.06.2025	
DWG NO: S01-A01-APSH-010	REV: -

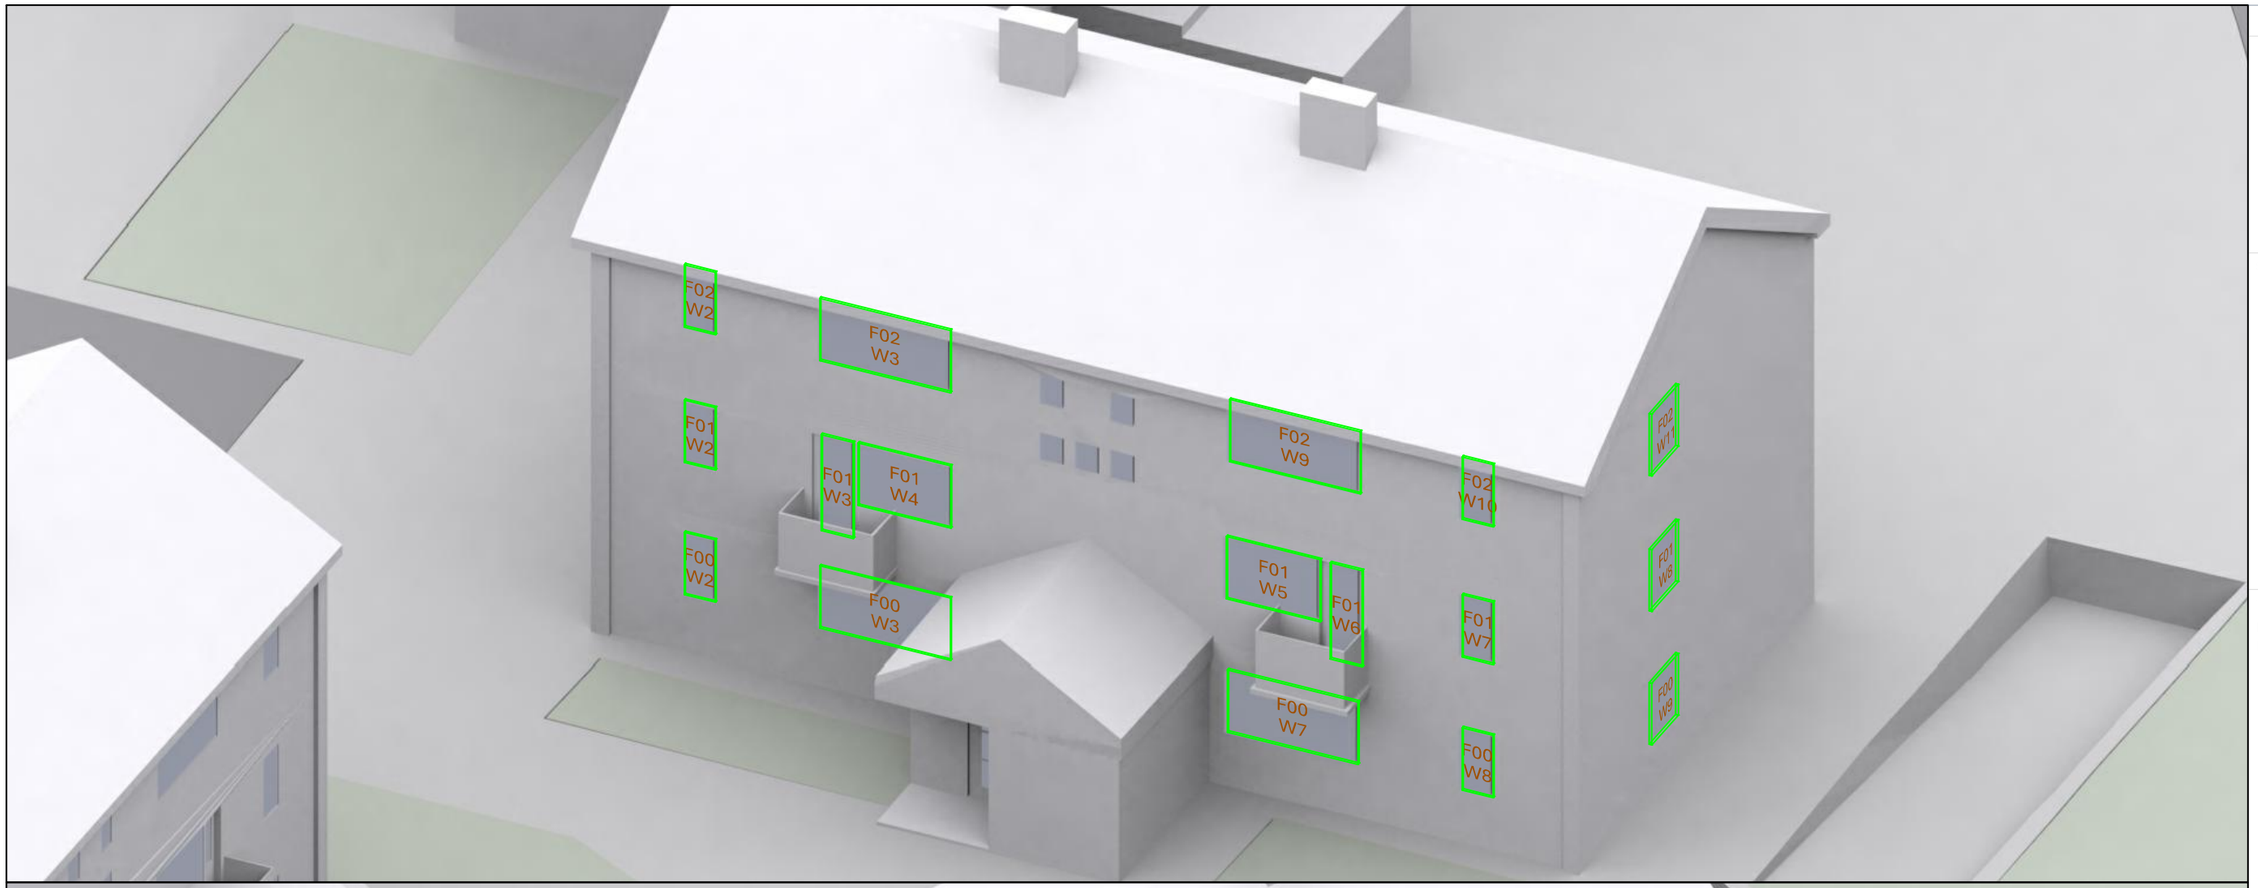

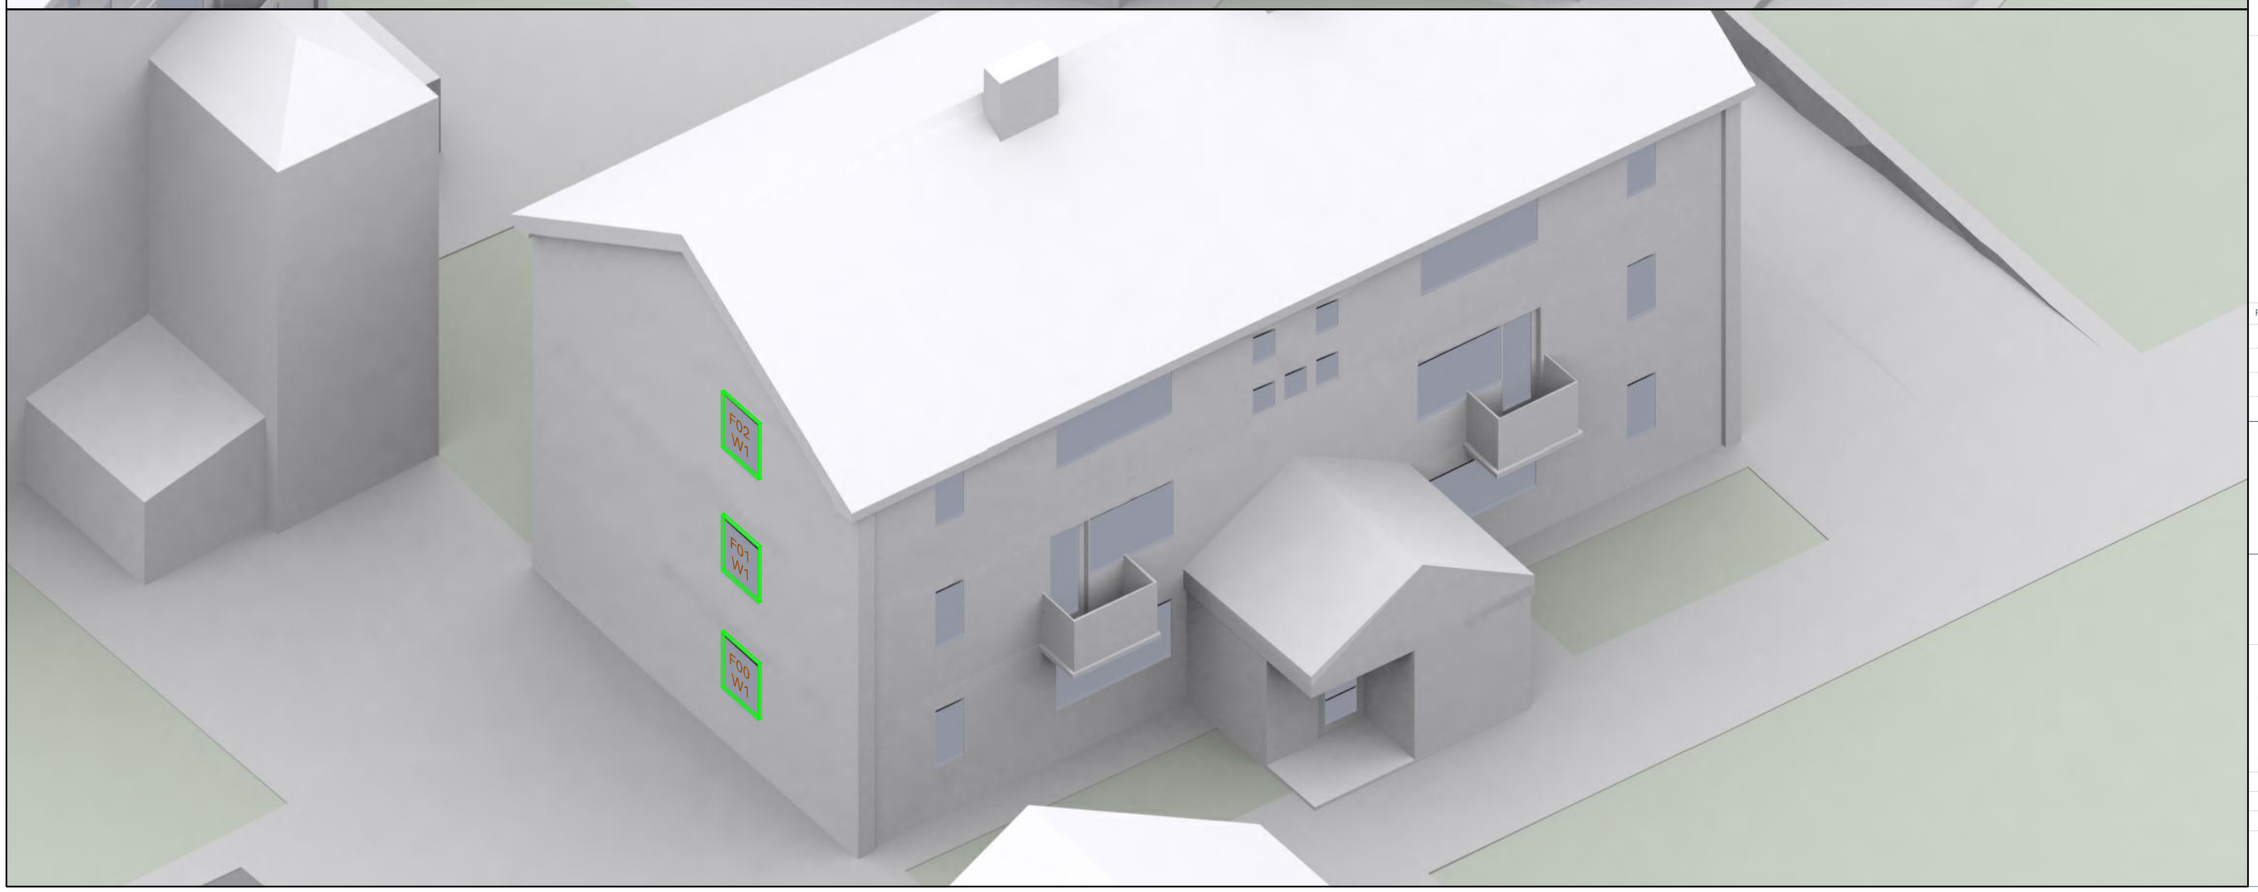

NO DIMENSIONS TO BE SCALED FROM THIS DRAWING

KEY:

APSH loss

- ≥ 0.8 xFV (≤ 20% loss) or APSH ≥ 25%
- < 0.8 xFV (> 20% loss)
- < 0.7 xFV (> 30% loss)
- < 0.6 xFV (> 40% loss)

SOURCE DATA:

Existing and surrounding buildings:
AccuCities
3D context model
DPR
3D measured survey

NOTES:

Layouts obtained from estate agent particulars

Rev	Description	Drawn	Date

dpr

London 020 7936 3668
Liverpool 0151 242 0980
www.dpr.uk.com

Bristol 0117 450 9703
Dublin 00 353 1 575 8844
info@dpr.uk.com

TITLE:

CAMBRIDGE HALL
MANCHESTER, M15 6TT

DRAWING:

KEY WINDOW LOCATIONS
60-70 Loxford Street

APSH Loss

DRAWN: IM
SCALE: NTS
DATE: 04.06.2025

JOB NBR: 24312

DWG NO: S01-A01-APSH-012

REV: -