



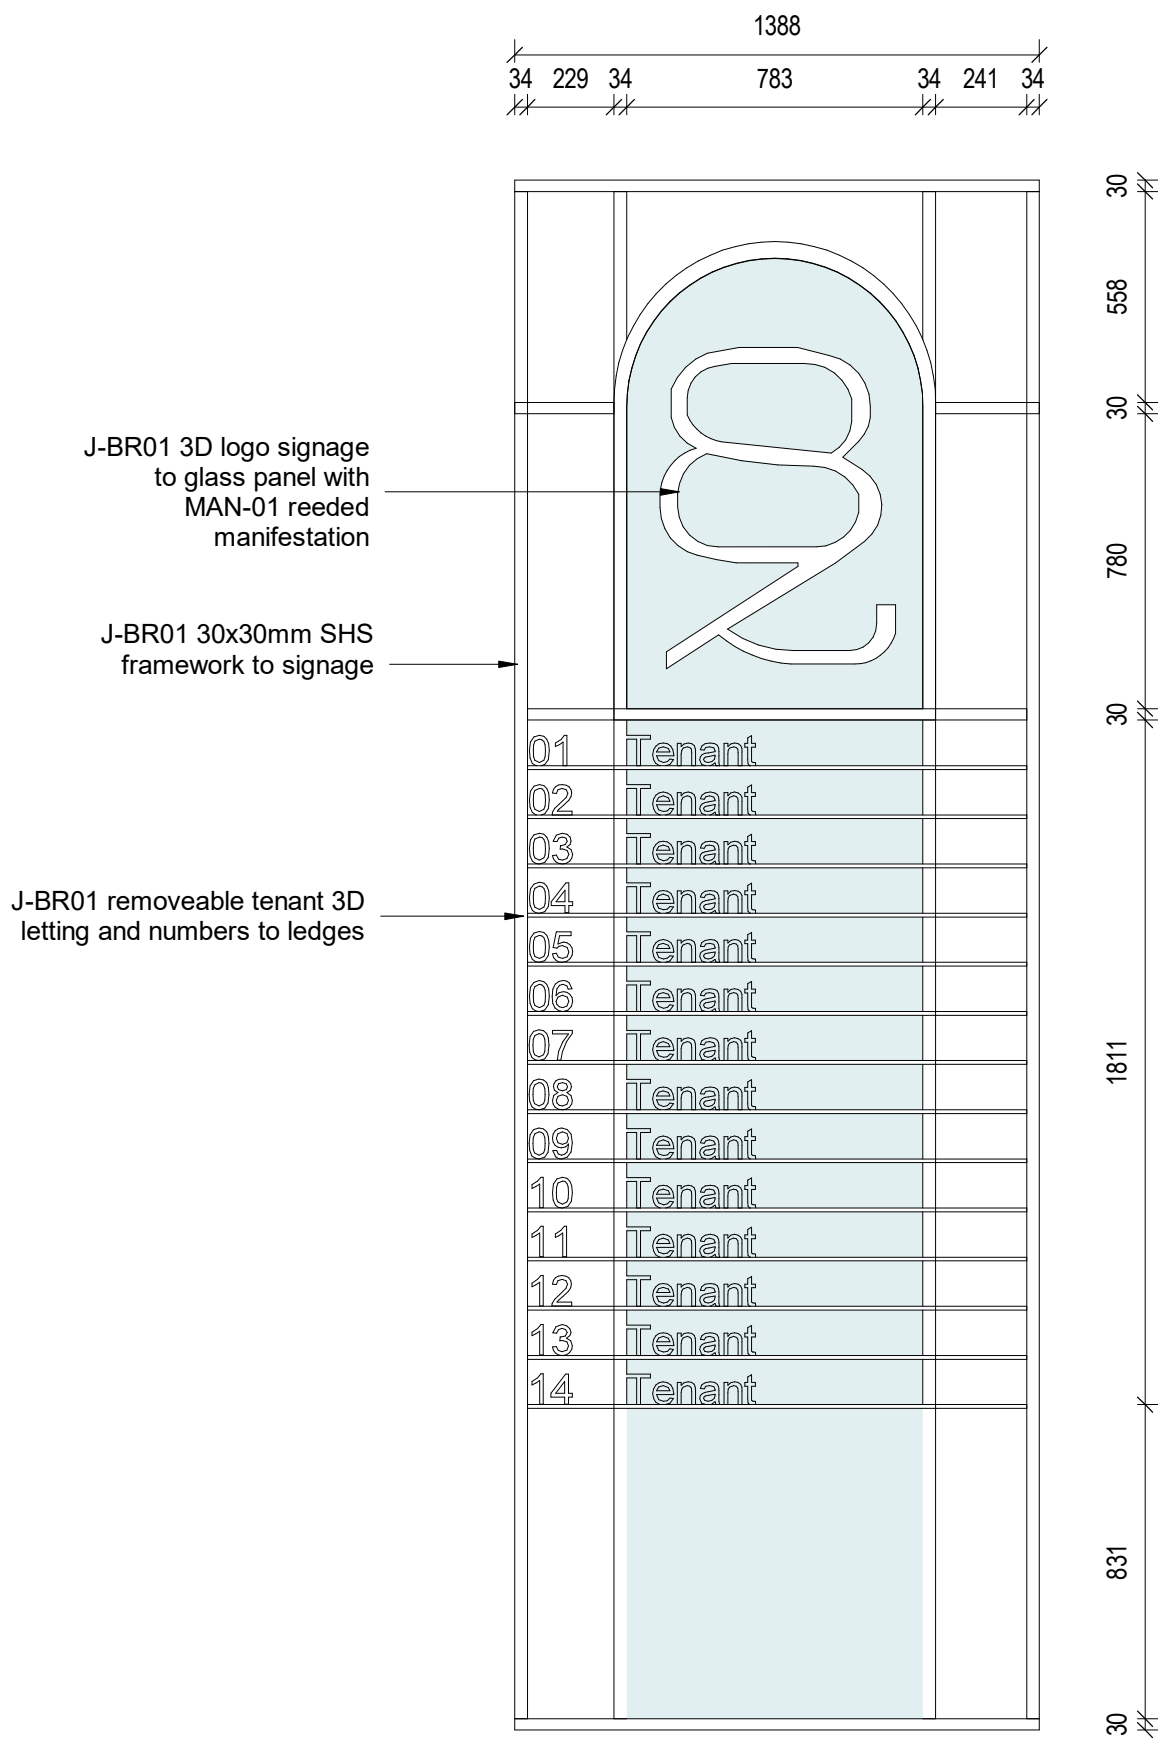

Framework to be fixed to existing openings within wall. Allow for J-BR01 discrete wall fixings.
All measurements to be reviewed on site.

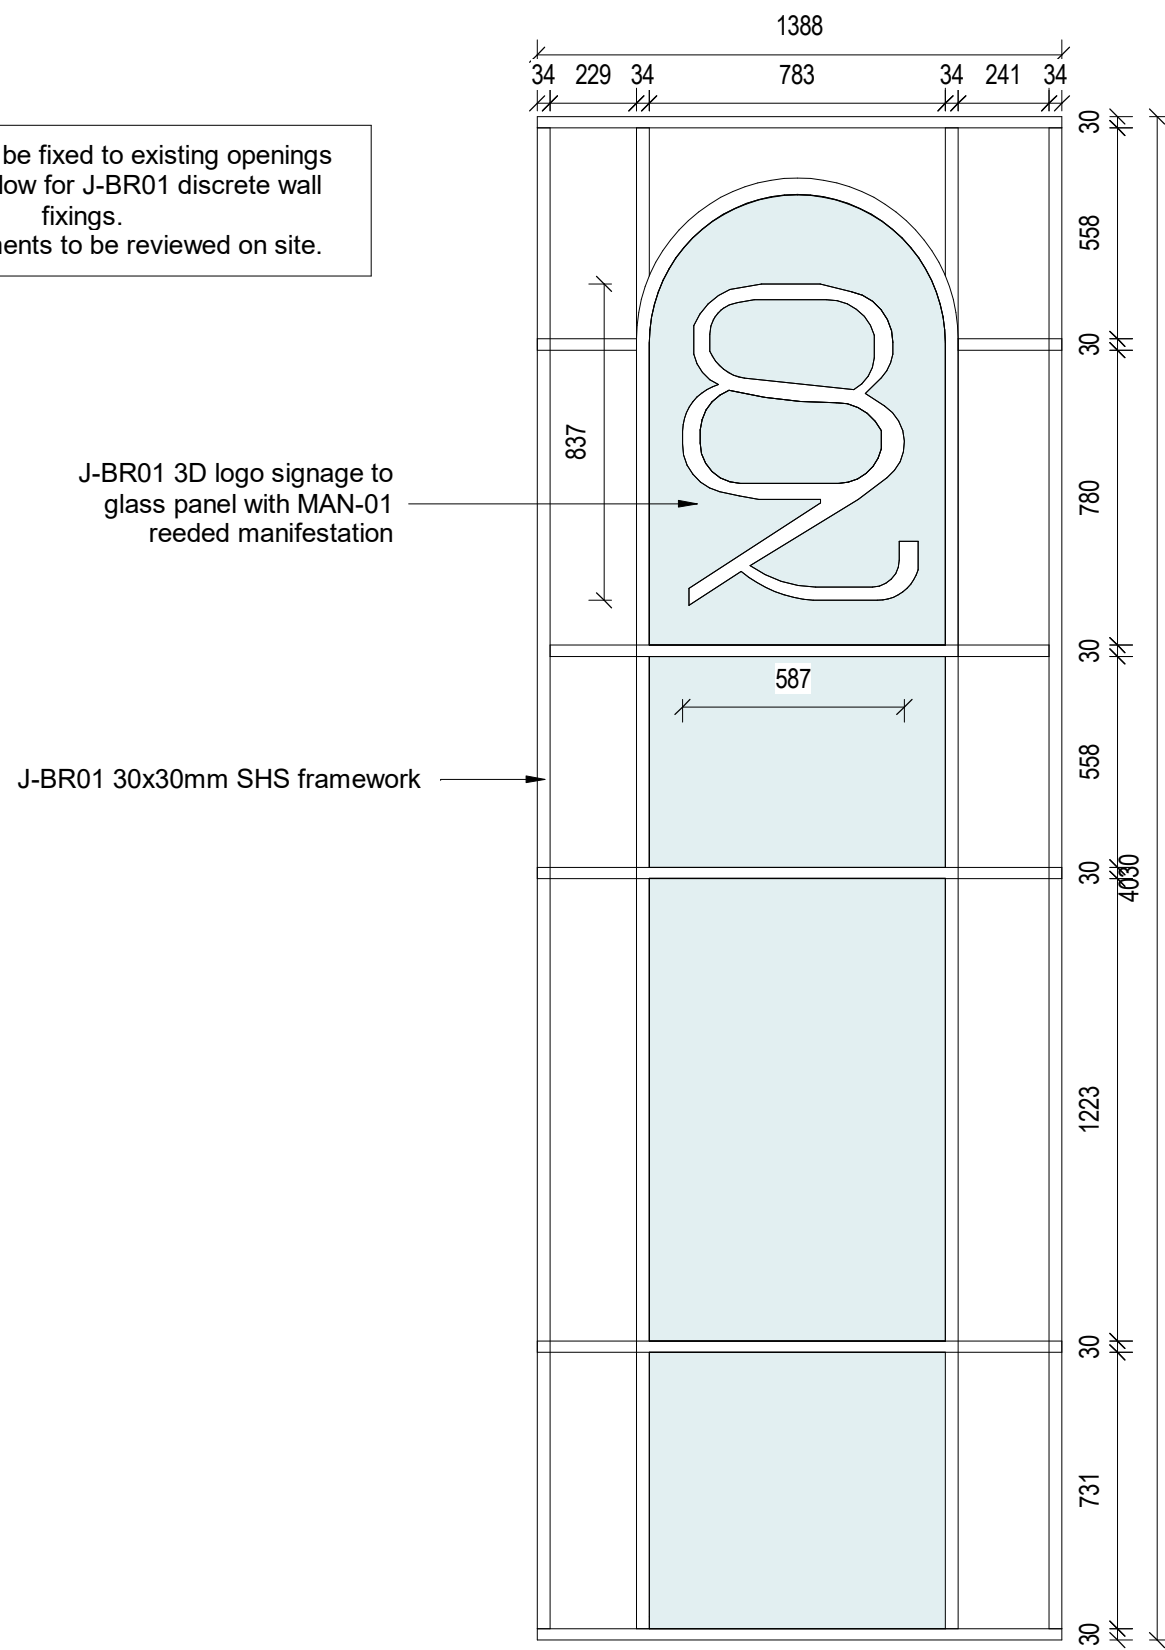

3 J09 & J010 Tenant Board & Feature Signage Plan
1 : 20

1 J09 Tenant Board Elevation
1 : 20

2 J010 Feature Signage Elevation
1 : 20

Notes

Do not scale from this drawing.

All dimensions are to be checked prior to construction and any discrepancies are to be identified to the Architect.

Copyright reserved.

P01 02/05/25 For Information

Revisions

Purpose Status Code
For Information S2

Client
Priory Manchester Ltd

Project
82 King Street Manchester

Title
J09 & J010 Tenant Board & Feature Signage Joinery

Scale Size Date Drawn Checked
1 : 20 A1 02/05/25 SB NS

3DReid
www.3DReid.com
Architecture Interiors Masterplanning

Drawing No. Rev.
2500009-3DR-ZZ-00-DR-I-70609 P01