


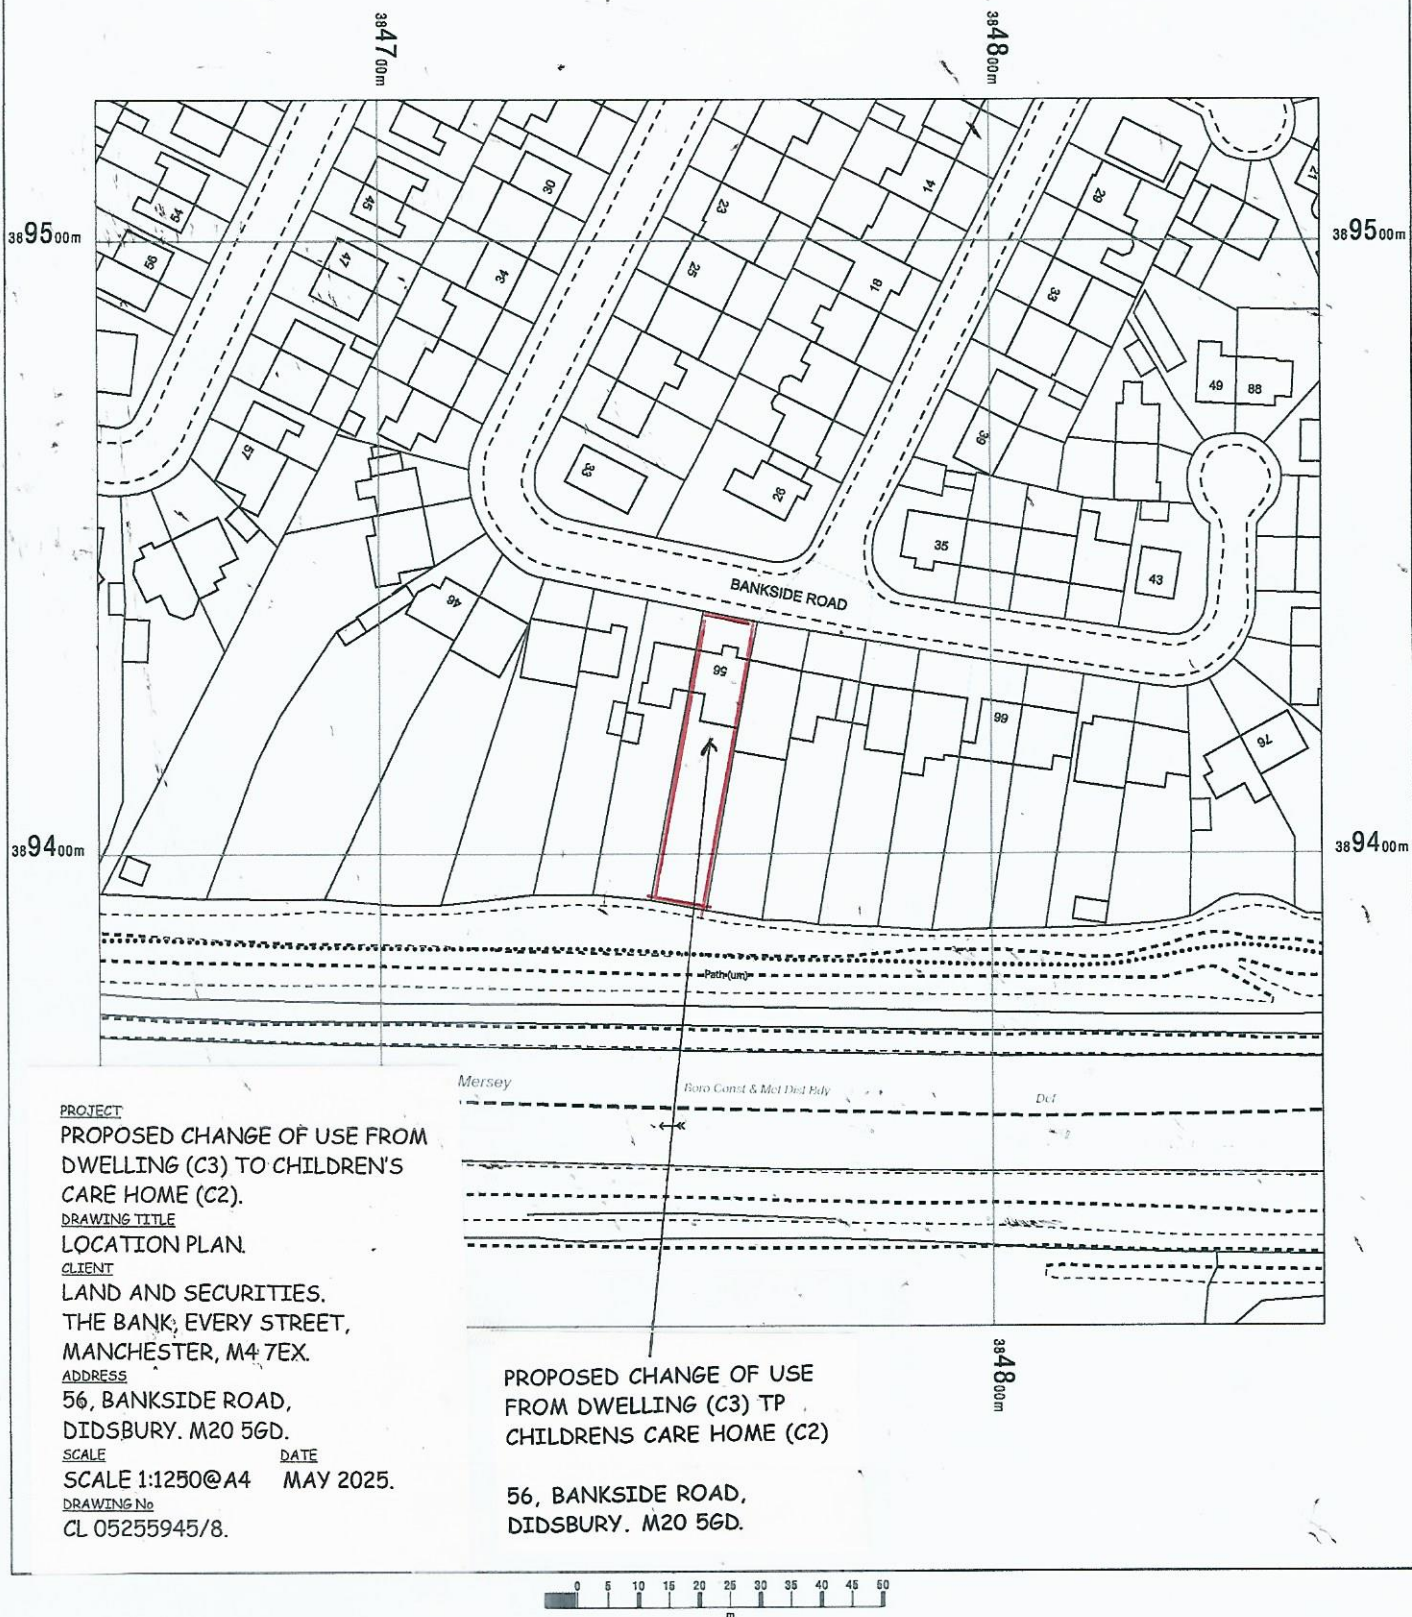

56 Bankside Road
 East Didsbury
 M20 5GD

OS MasterMap 1250/2500/10000 scale
 Thursday, May 29, 2025, ID: MDP-01224871
 www.malcolmhughes.co.uk

1:1250 scale print at A4, Centre: 384754 E, 389423 N

©Crown Copyright Ordnance Survey. Licence no.
 100019980



**MALCOLM
 HUGHES**
 CHARTERED
 LAND SURVEYORS