


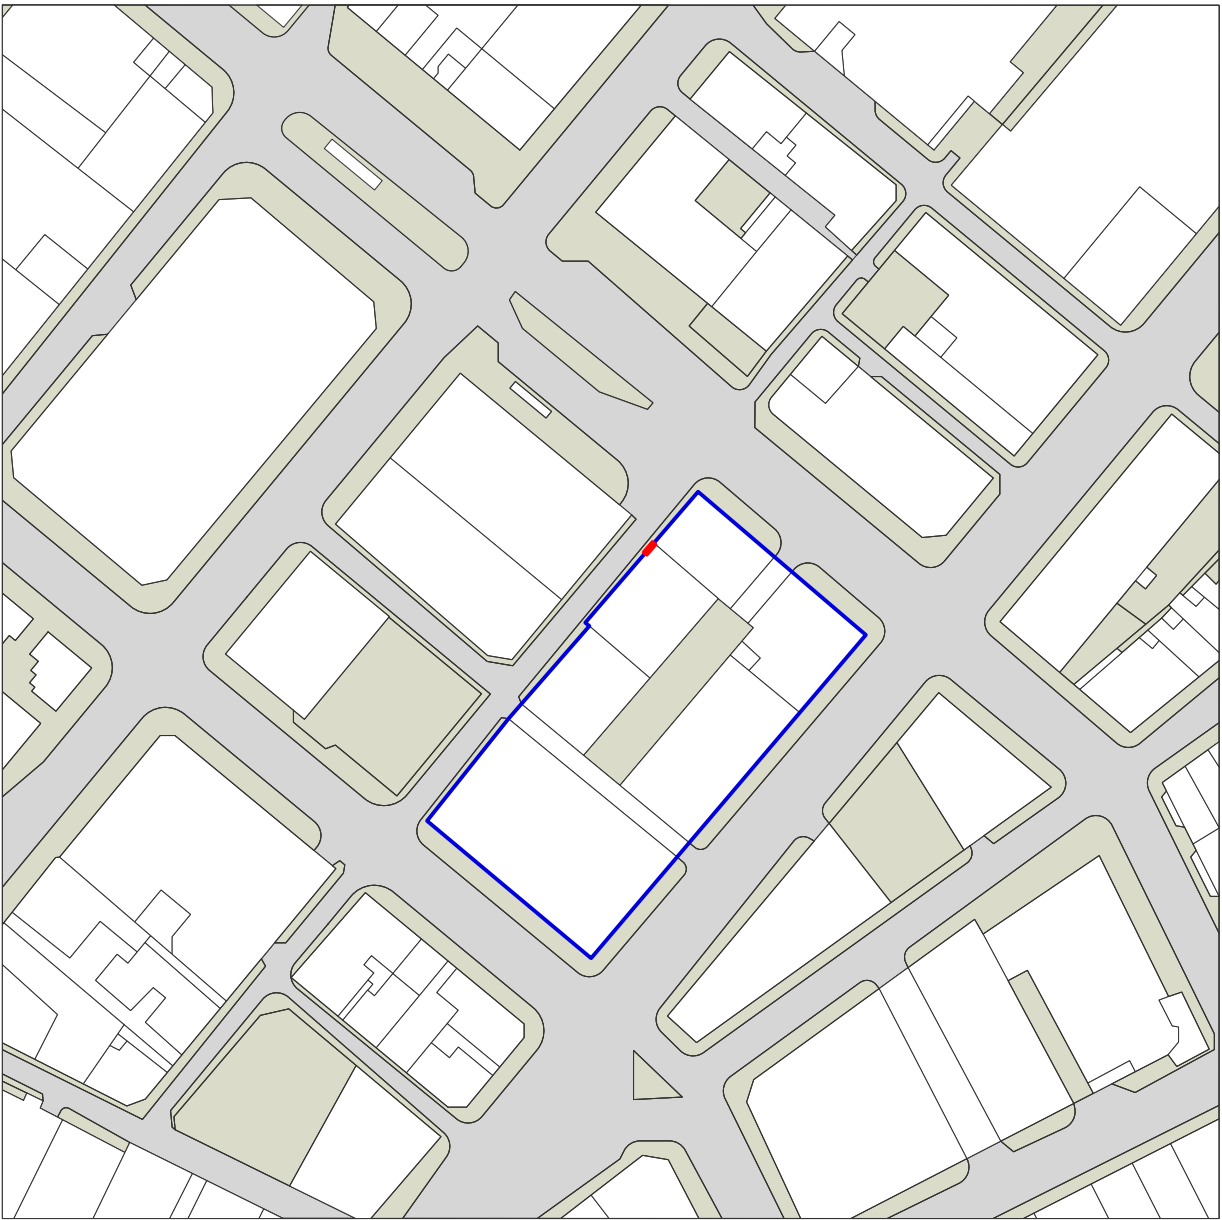

1 LOCATION PLAN
Scale: 1:1250



2 LOCATION PLAN
Scale: 1:500

GENERAL NOTES

01. DRAWINGS ARE FOR INFORMATION ONLY AT STAGE 4 AND TO SHOW DESIGN INTENT. ALL DIMENSIONS ARE THEREFORE SUBJECT TO FULL SITE SURVEY AND DEVELOPMENT WITH SUB-CONTRACTORS. SPECIALIST SUBCONTRACTOR TO PROVIDE FABRICATION DRAWINGS FOR REVIEW BY SONDAY AND CLIENT.

02. DRAWINGS TO BE READ IN COLOUR.

REV.	DATE	DESCRIPTION
P01	04/04/2025	ISSUE FOR PLANNING APPLICATION

PROJECT NUMBER	CLIENT	PROJECT NAME
SS-005	PUGH DAVIES LTD.	STUDIO 14
PROJECT ADDRESS		
14 LITTLE LEVER ST, MANCHESTER, M1 1HR		
SCALE	SHEET SIZE	DRAWING TITLE
VARIES	A1	LOCATION PLAN
DRAWN BY	REVISION	DRAWING NO.
PH	P01	005-SS-ZZ-00-DR-I-20200

SONDAY STUDIOS

1. DRAWINGS HAVE BEEN PRODUCED BY SONDAY AND MAY NOT BE REPRODUCED IN WHOLE OR PART, OR USED FOR THE MANUFACTURE OF ANY ARTICLE WITHOUT THE EXPRESS PERMISSION OF THE COPYRIGHT HOLDERS.
2. USE FIGURED DIMENSIONS ONLY. ALL DIMENSIONS MUST BE SET OUT AND CHECKED BY THE SELECTED CONTRACTOR ON SITE PRIOR TO COMMENCEMENT OF CONSTRUCTION.
3. THIS DRAWING IS TO BE READ IN CONJUNCTION WITH ALL RELEVANT ARCHITECTS, SERVICE ENGINEERS AND SONDAY DRAWINGS AND SPECIFICATIONS AS RELEVANT.
4. SELECTED CONTRACTOR IS TO SUBMIT RELEVANT DRAWINGS TO BUILDING REGULATION AND LEGISLATION APPROVAL AUTHORITIES AS REQUIRED TO COMPLY WITH THE SPECIFICATION.