
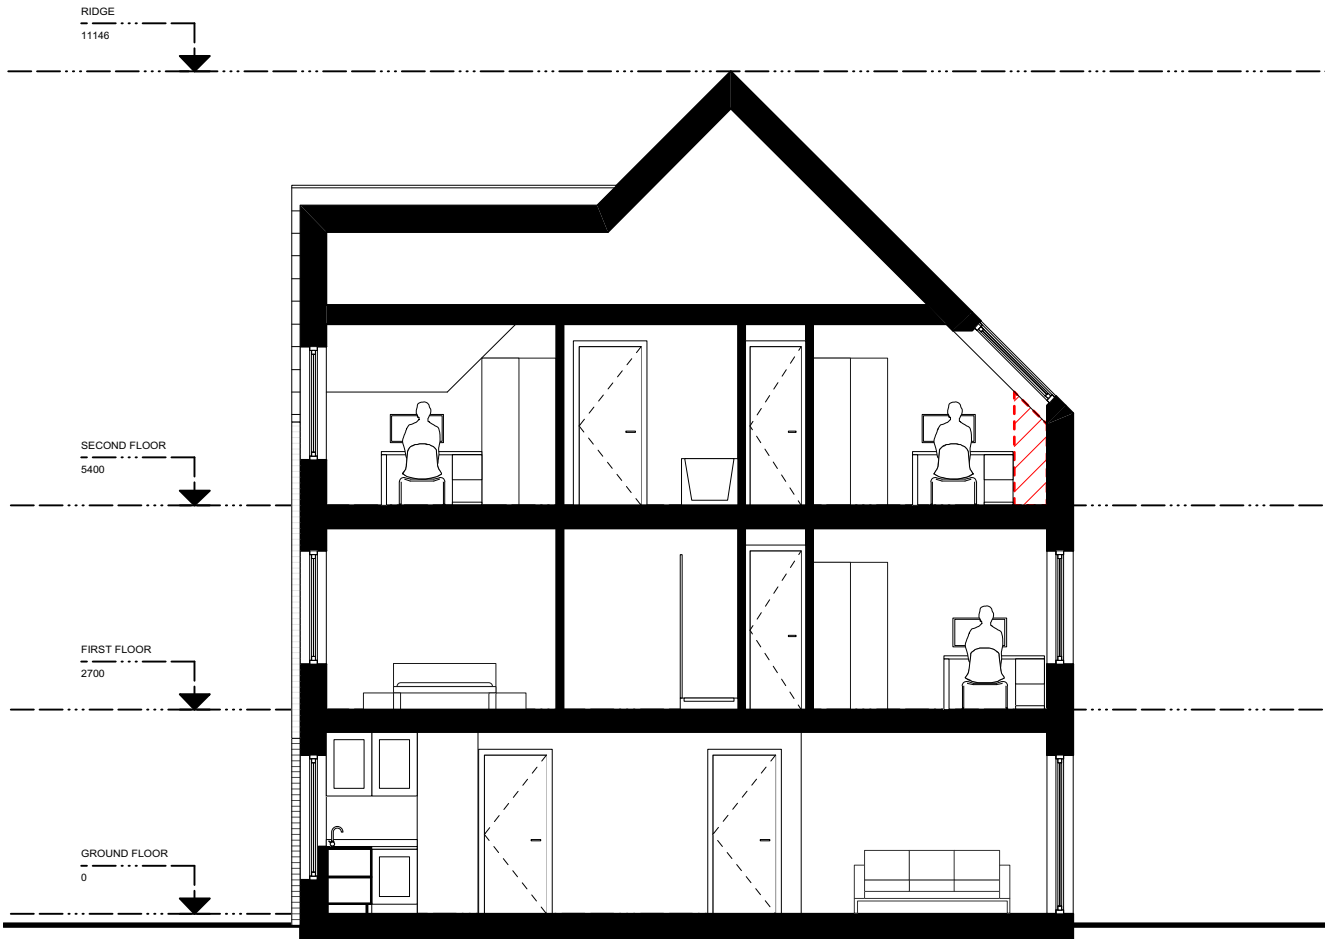


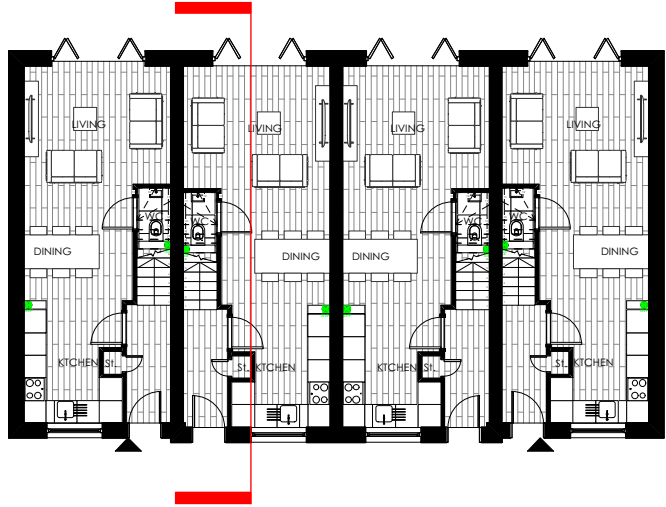

BLOCK TYPE C/F SECTION
1:100

PLANNING

B	27/01/25	FURNITURE AND DOORS ADDED.
A	11/10/24	GENERAL AMENDMENTS
REVISION	DATE	DESCRIPTION

CLIENT: VIEWS	
PROJECT: PROPOSED RESIDENTIAL DEVELOPMENT	
ADDRESS: BURNAGE CRICKET CLUB	
DRAWING TITLE: BLOCK TYPE C/F SECTION	
SCALE: 1:100	DATE: AUGUST 2024
DRAWING NO: A815_P_312B	

OLLIER SMURTHWAITE ARCHITECTS

40 King Street, Manchester, M2 6BA
T 0161 883 0838
F 0161 883 0839
E mail@olliersmurthwaite.com