


Pld Stamp: C:\Users\m15534\OneDrive - The University of Manchester\Live Projects\8721 Plymouth - roof renewal\05 Drawings & Specifications\2 Existing Elevations\Proposed a.dwg

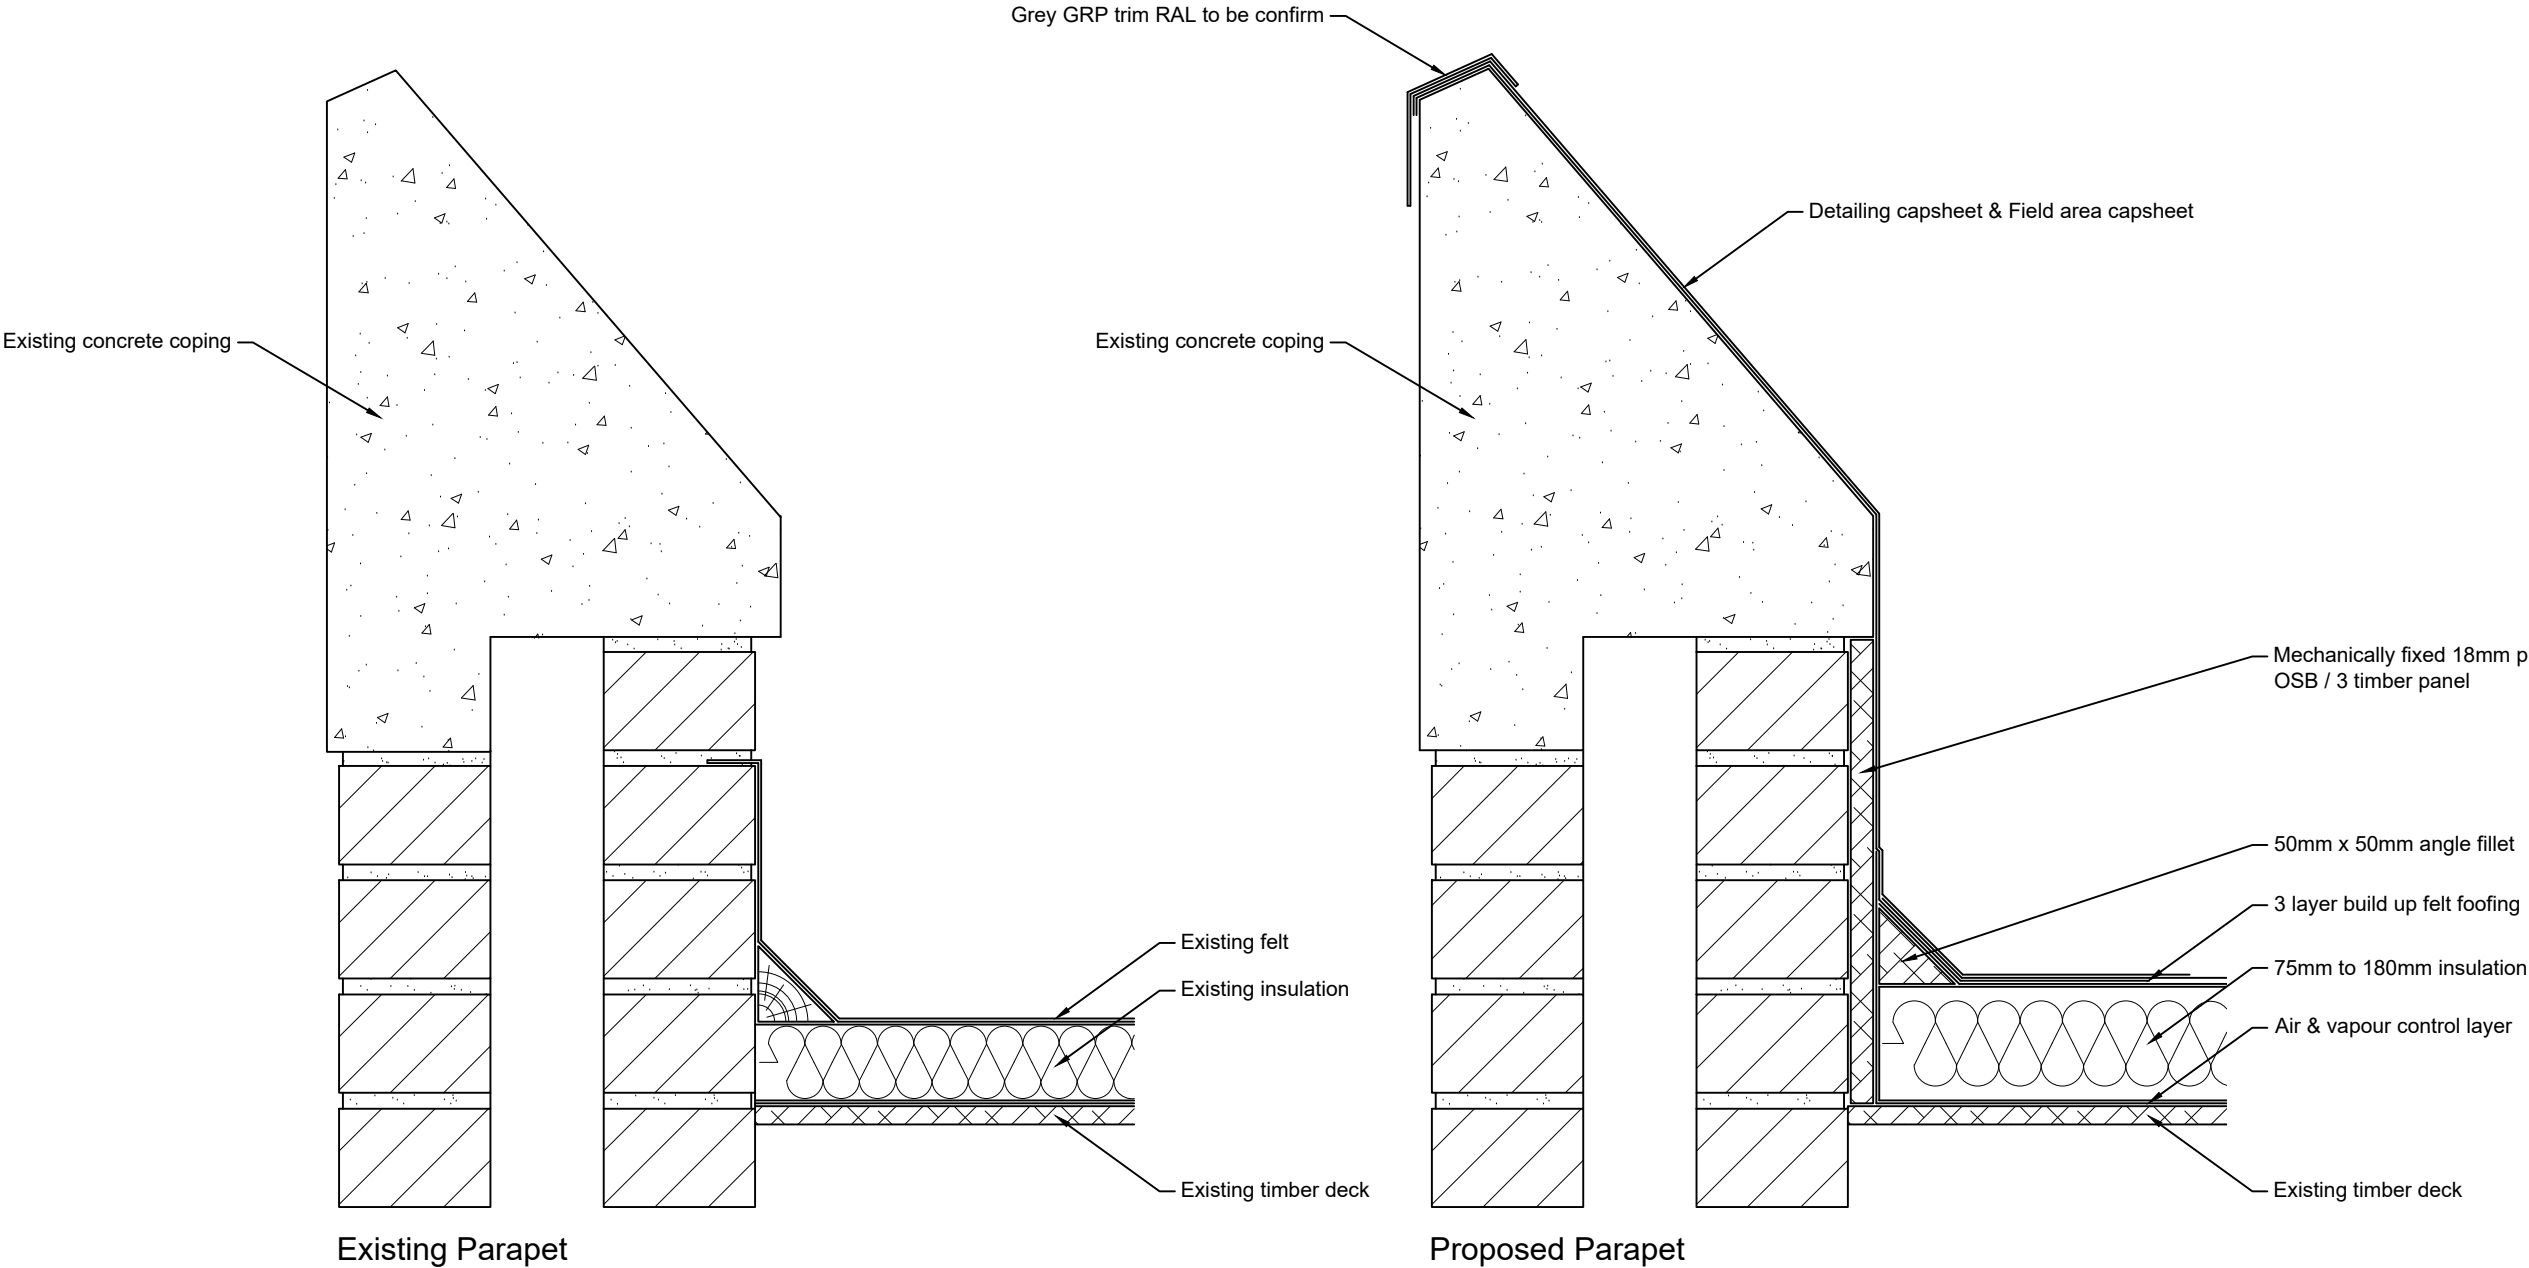

- NOTES
- DO NOT SCALE FROM THIS DRAWING.
  - ALL MEASUREMENTS ARE IN MILLIMETERS UNLESS STATED OTHERWISE.
  - THIS DRAWING IS TO BE READ IN CONJUNCTION WITH THE SPECIFICATION AND ALL RELEVANT ARCHITECTURAL, ELECTRICAL, MECHANICAL AND STRUCTURAL DRAWINGS.
  - © UNIVERSITY OF MANCHESTER. THIS DRAWING MUST NOT BE REPRODUCED WITHOUT PERMISSION.
  - DIRECTORATE OF ESTATES AND FACILITIES TO BE NOTIFIED OF ANY DISCREPANCIES.

| Rev | Description | Rev | By | Chk'd | Auth |
|-----|-------------|-----|----|-------|------|
|     |             |     |    |       |      |

**MANCHESTER**  
1824

The University of Manchester  
Directorate of Estates and Facilities  
Beyer Building  
The University of Manchester  
Oxford Road  
Manchester  
M13 9PL

Drawing Status  
**PLANNING**

Project  
**PN 8721 PLYMOUTH ROOF RENEWAL**

|               |              |
|---------------|--------------|
| Building Name | Building No. |
| PLYMOUTH      | 045AH        |

|               |
|---------------|
| Site Name     |
| VICTORIA PARK |
| Sub Site Name |
| -             |

Drawing Title  
**COPING DETAIL**

|    |       |         |            |
|----|-------|---------|------------|
| PM | Drawn | Checked | Authorised |
| JW | CT    | -       | -          |

|            |            |      |      |
|------------|------------|------|------|
| Scale @ A3 | Date       | Date | Date |
| 1:5        | 07/01/2025 | -    | -    |

|             |          |
|-------------|----------|
| Drawing No. | Revision |
| 8721 - A201 | -        |