

DO NOT SCALE
IF IN DOUBT - ASK.

BREAK ALL
SHARP EDGES.



Material
Gate Frame 60x40RHS
Posts 100x100SHS
Infill 31.8CHS

Plastic Caps

Outside

supply
Loose
Cleats

Dropbolt - No
Post Gap - 100mm
Frame Gap - 20mm
Hinge Detail - 20mm
Ground Clearance - 60mm
Sliding Latch - No
Other

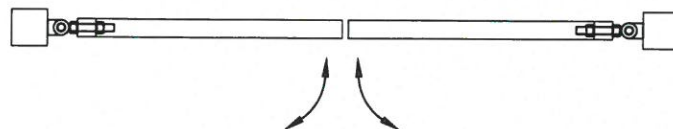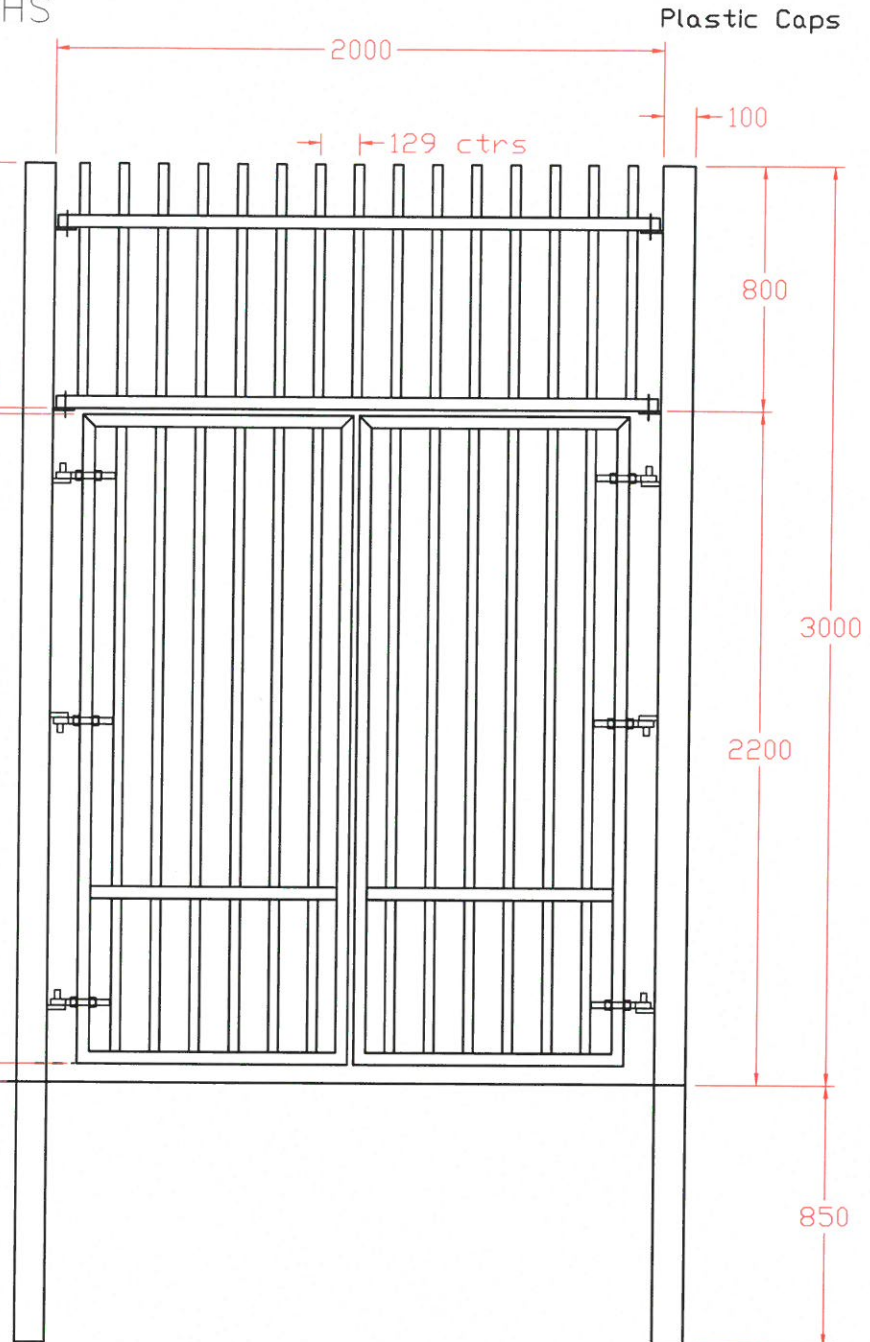

WATSON Fencing Ltd.

Lotherton Park Farm, Copley Lane Leeds LS25 3ED Tel 0113 393 5522

DESIGNED:		DRAWN:	TB
DATE:	22/1/25	FINISH:	Black
CLIENT:	Termstall Ltd		
SITE:	Manchester College		

THIS DRAWING IS THE PROPERTY OF WATSON FENCING MANUFACTURERS LTD. THE CONTENTS MAY NOT BE COPIED OR DIVULGED TO ANY THIRD PARTY WITHOUT WRITTEN PERMISSION.


TITLE:
3.0 High Tubular Railing

ORDER NUMBER:	DRAWING NUMBER:	REV.
16591	3	

DO NOT SCALE
IF IN DOUBT - ASK.

BREAK ALL
SHARP EDGES.

Material
Gate Frame 60x40RHS
Posts 100x100SHS
Infill 31.8CHS

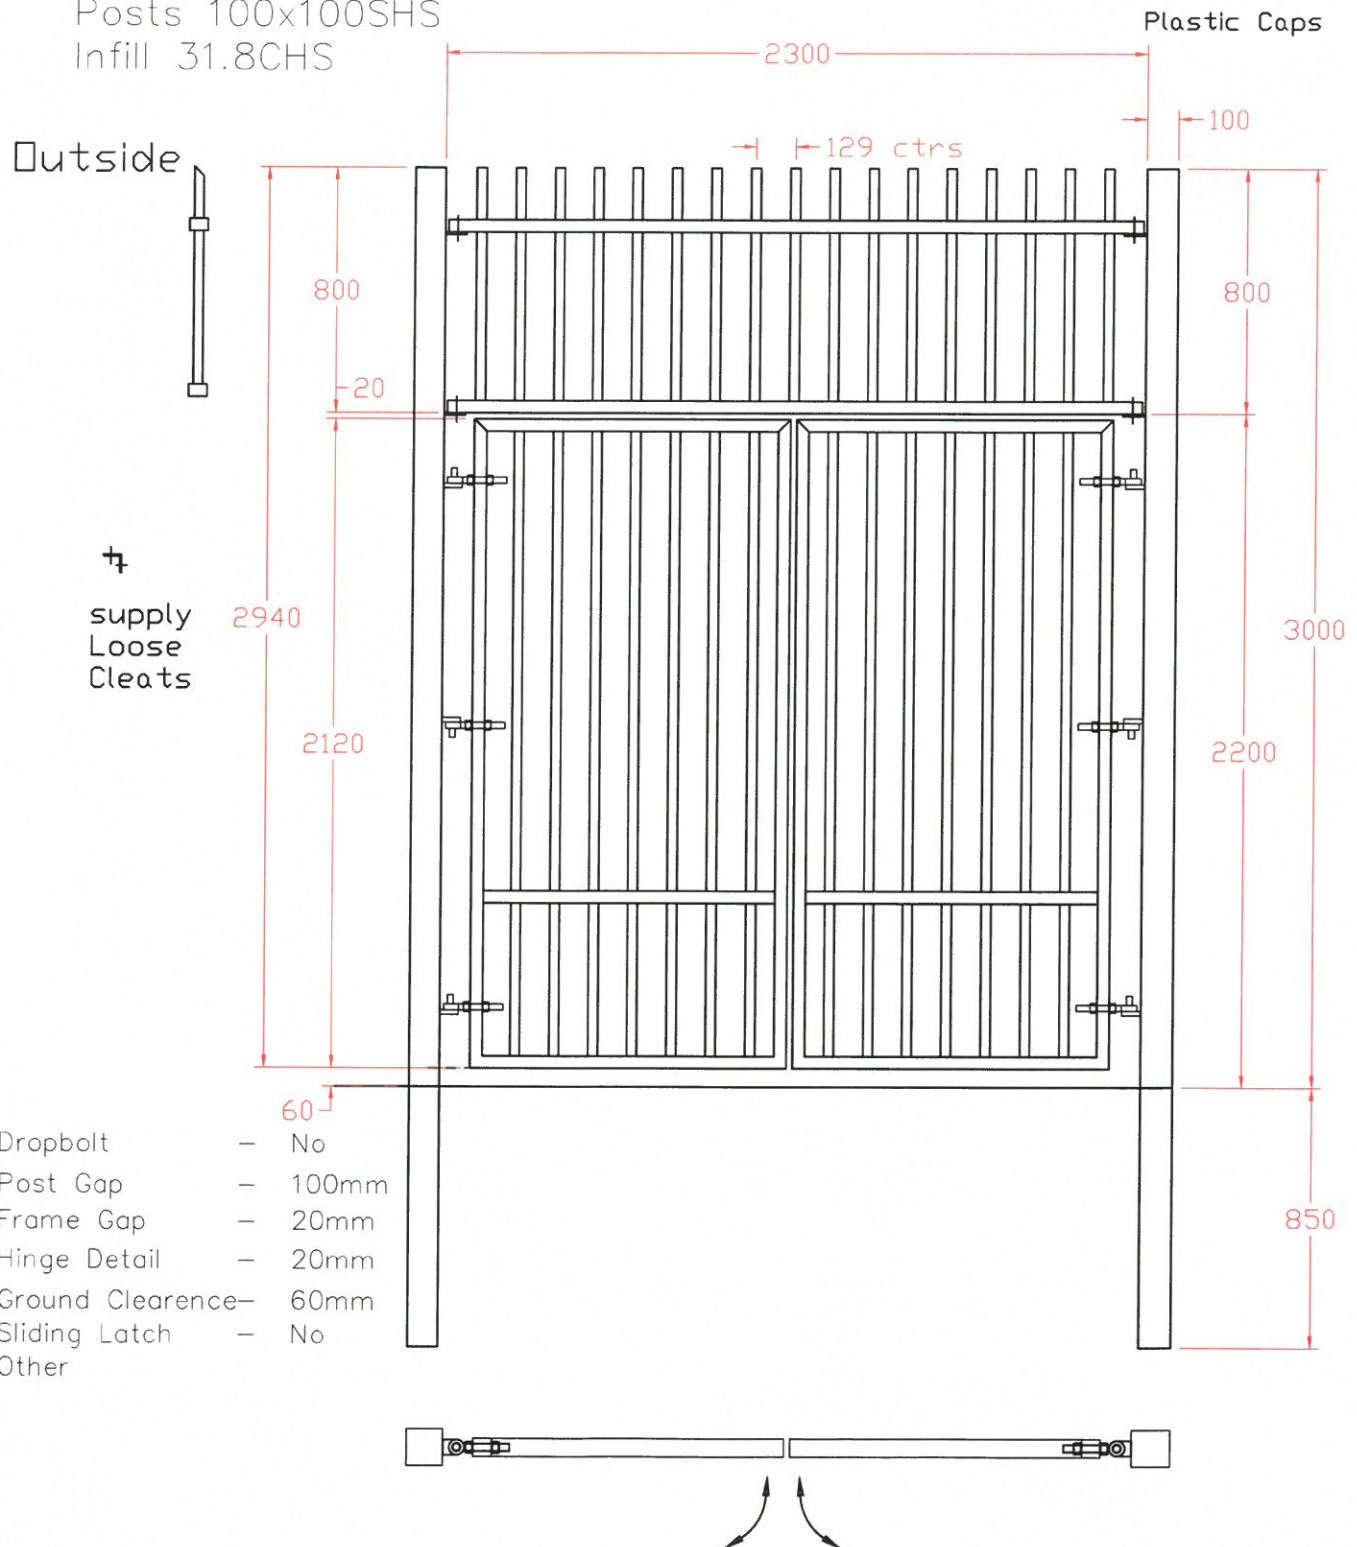

WATSON Fencing Ltd.


Lotherton Park Farm, Copley Lane Leeds LS25 3ED Tel 0113 393 5522

DESIGNED:		DRAWN:	TB
DATE:	22/1/25	FINISH:	Black
CLIENT:	Termstall Ltd		
SITE:	Manchester College		
ORDER NUMBER:	16591	DRAWING NUMBER:	2
TITLE:	3.0 High Tubular Railing	REV.	

THIS DRAWING IS THE PROPERTY OF WATSON FENCING MANUFACTURERS LTD. THE CONTENTS MAY NOT BE COPIED OR DIVULGED TO ANY THIRD PARTY WITHOUT WRITTEN PERMISSION.

Mitred Tops

Outside

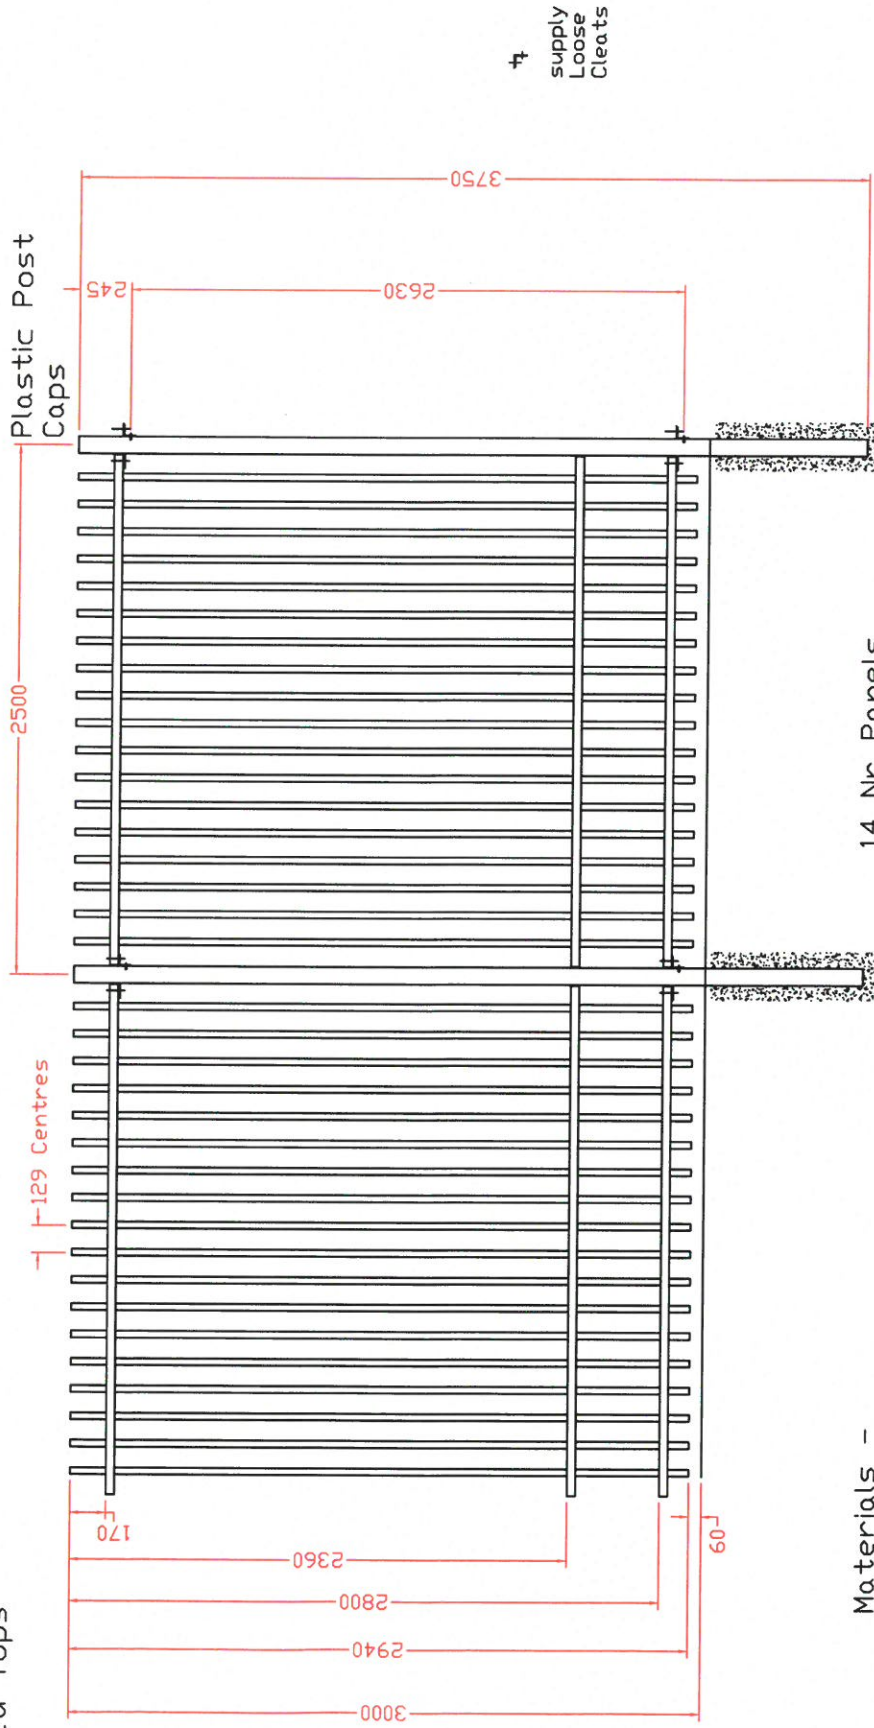

supply
Loose
Cleats

Materials -

Rails 60x40x2RHS

Verticals 32.0 CHS - Mitred Tops

Post 80x80x3SHS

14 Nr Panels
18 Nr Posts
36 Nr Loose Cleats

 WATSON Fencing Ltd. Lotherton Park Farm, Copley Lane Leeds LS25 3ED Tel 0113 393 5522	DESIGNED:	DRAWN:	TB
	DATE:	22/1/25	FINISH:
	CLIENT:	Termstall Ltd	Black
	SITE:	Manchester College	
THIS DRAWING IS THE PROPERTY OF WATSON FENCING LTD. IT IS TO BE USED FOR THE PROJECT ONLY AND NOT BE COPIED OR LOANED TO ANY THIRD PARTY WITHOUT WRITTEN PERMISSION.		ORDER NUMBER:	16591
TITLE:		DRAWING NUMBER:	1
3.0 High Tubular Railing		REV.	