





1 North EXISTING
1 : 50

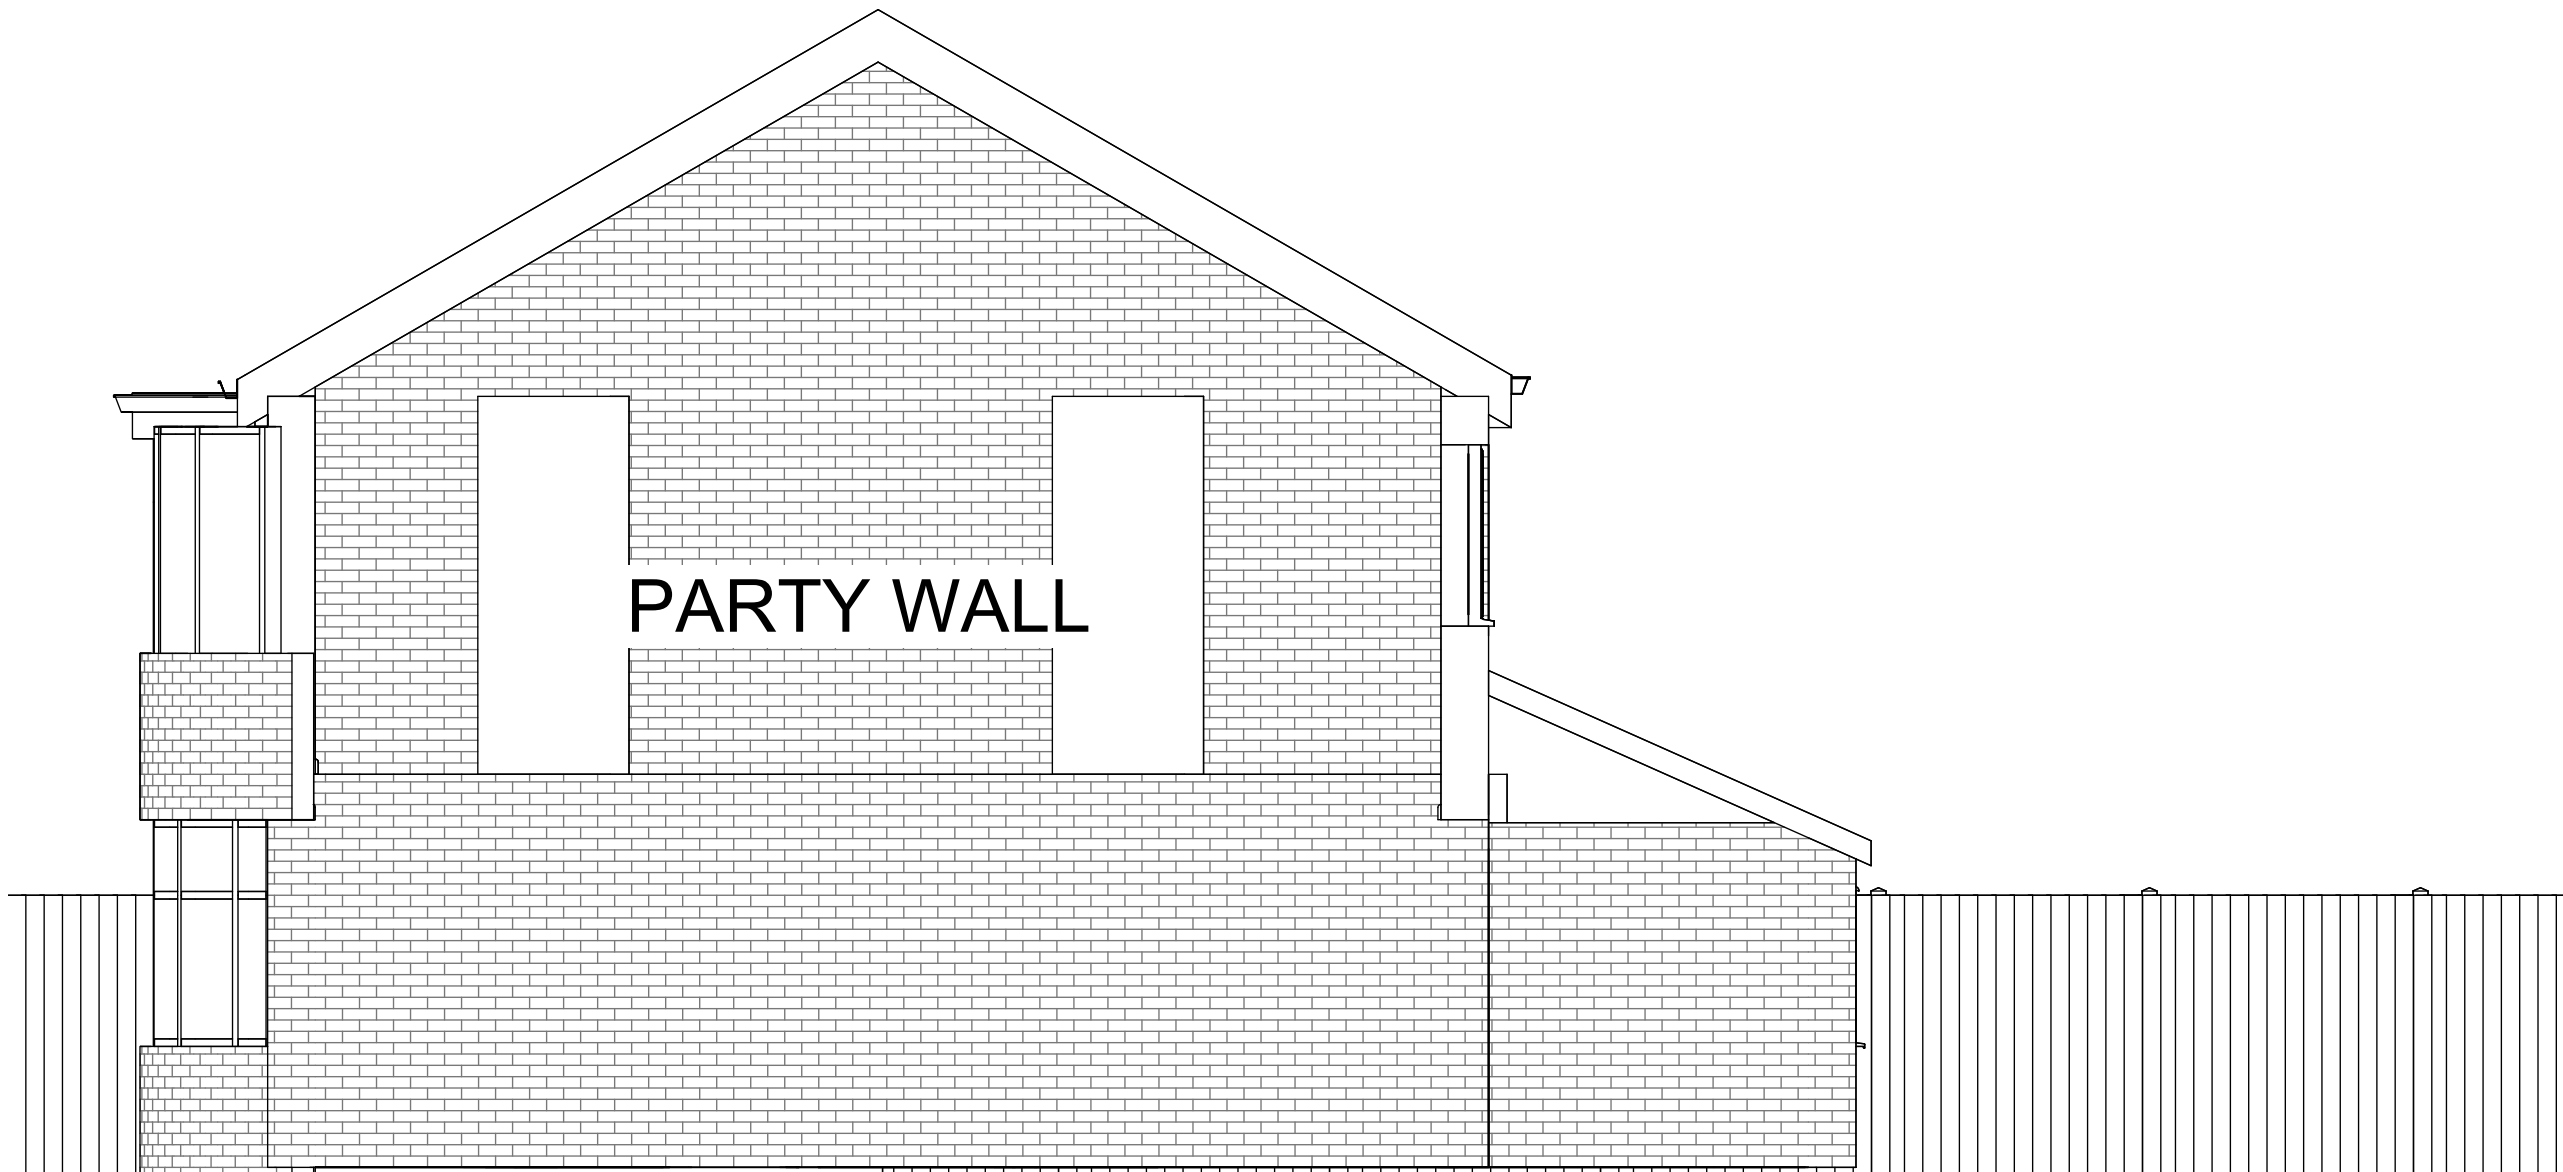

2 East EXISTING
1 : 50



3 South EXISTING
1 : 50

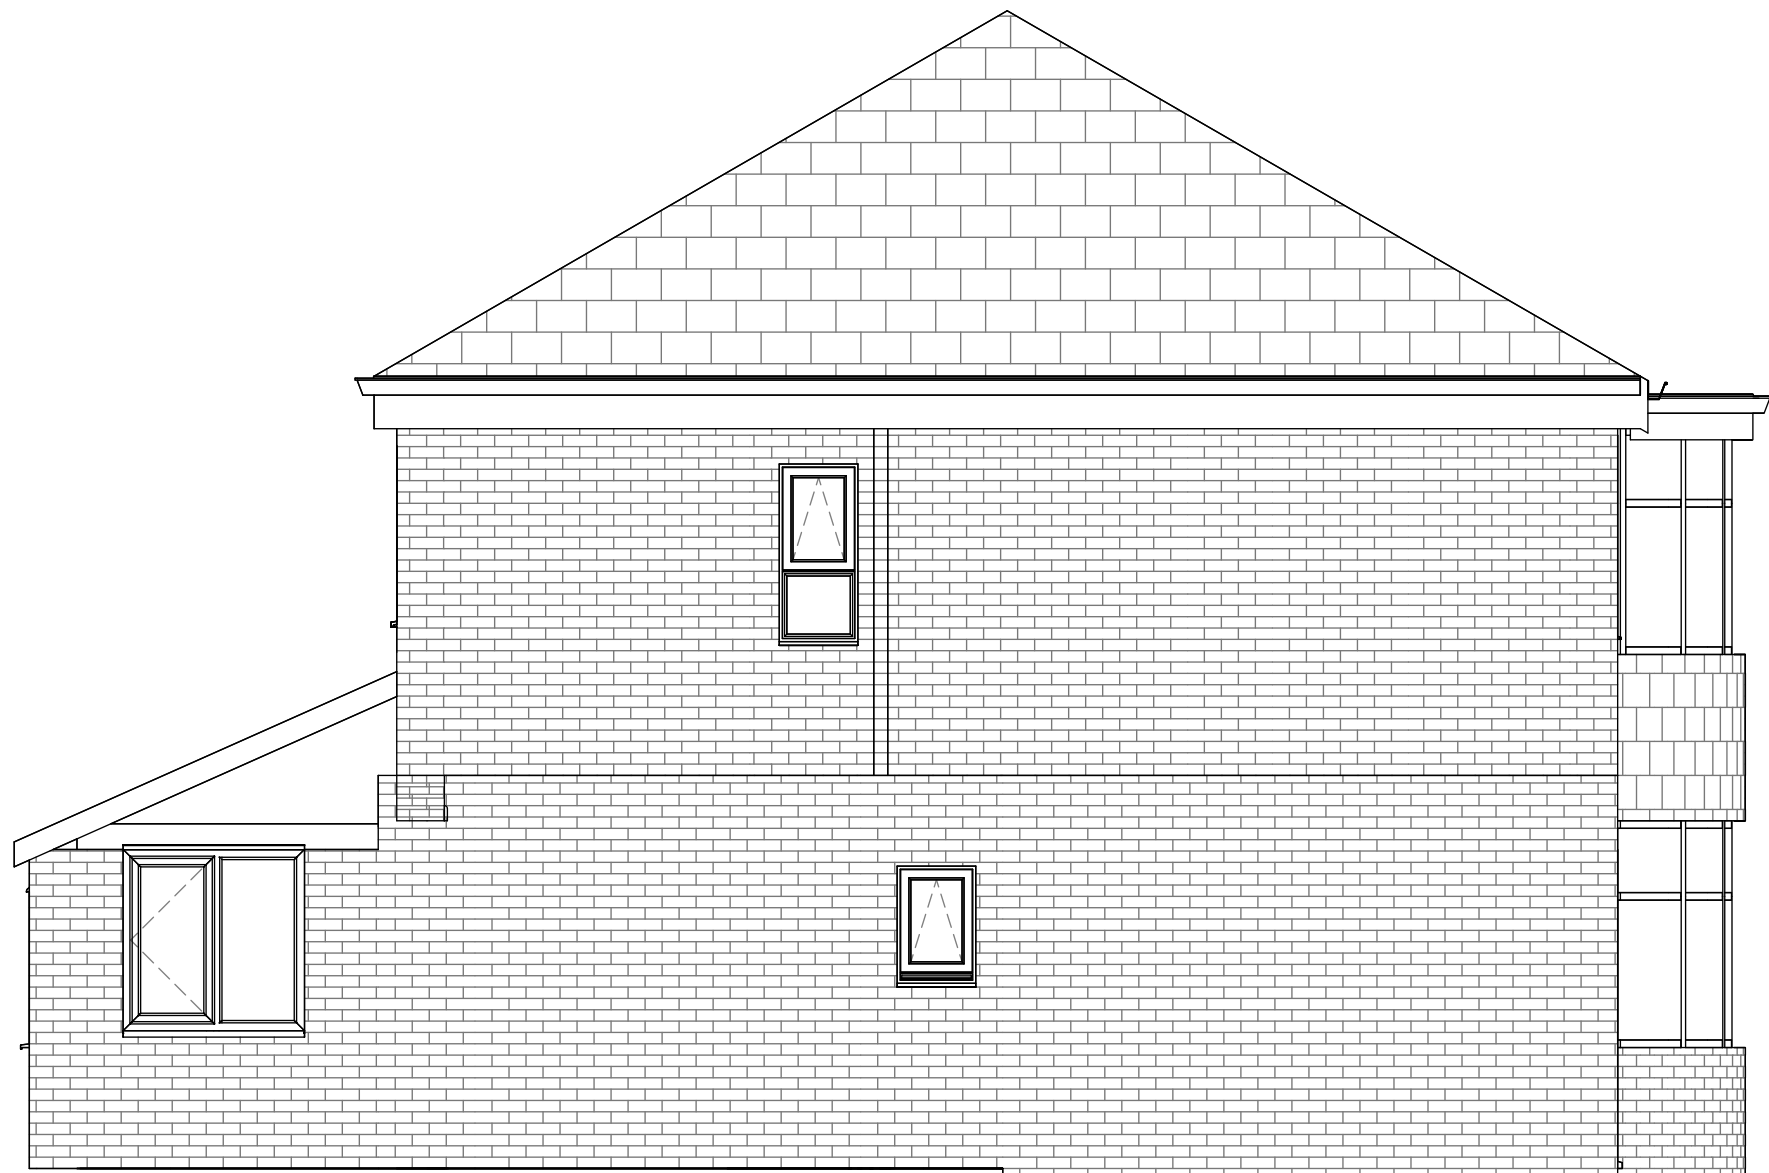

4 West EXISTING
1 : 50



Rev	Description	Date	Dr	App
original by		date created	by	by
NK		27/10/23		NK



client name			
MR ASAD MALIK			
project			
30 Heyscroft Road Manchester M20 4XL			
drawing			
EXISTING ELEVATIONS			
computer file		plot date	
C:\Users\TRAJED\Dropbox\NK\030 Heyscroft Road Manchester M20 4XL\01			
project number		scale	
2024.0042.2247		1 : 50 @A1	
drawing number		rev	
A102		B PLANNING	

This drawing is to be read in conjunction with all related drawings. All dimensions must be checked and verified on site before commencing any work or producing shop drawings. The originator should be notified immediately of any discrepancy. This drawing is copyright and remains the property of NK Architectural.