


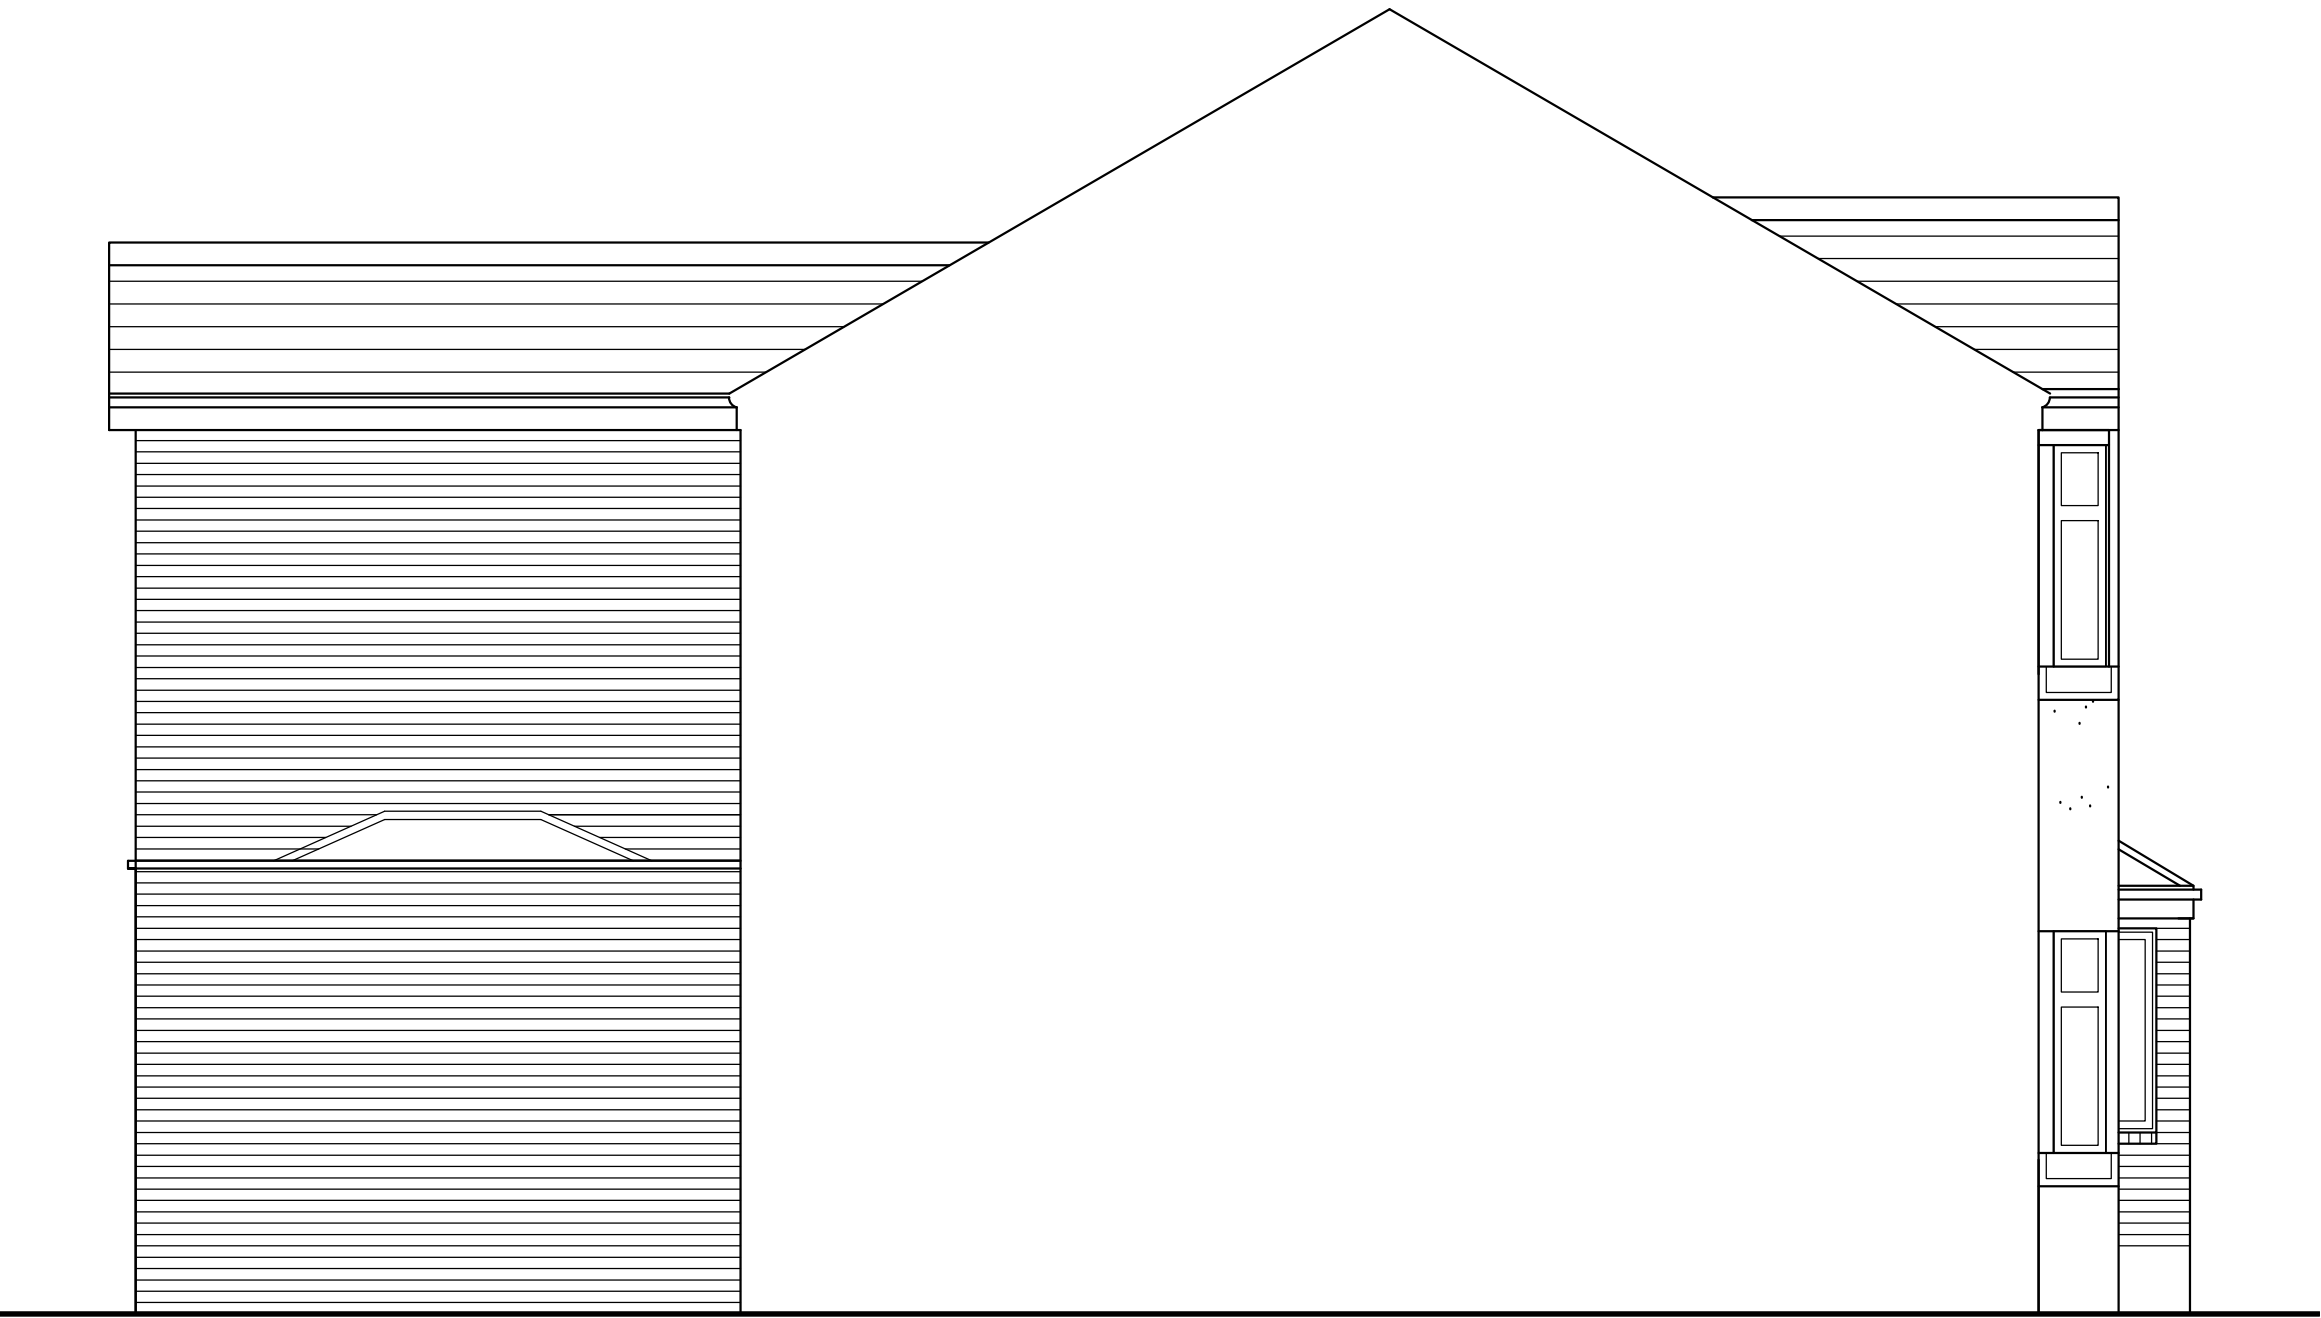
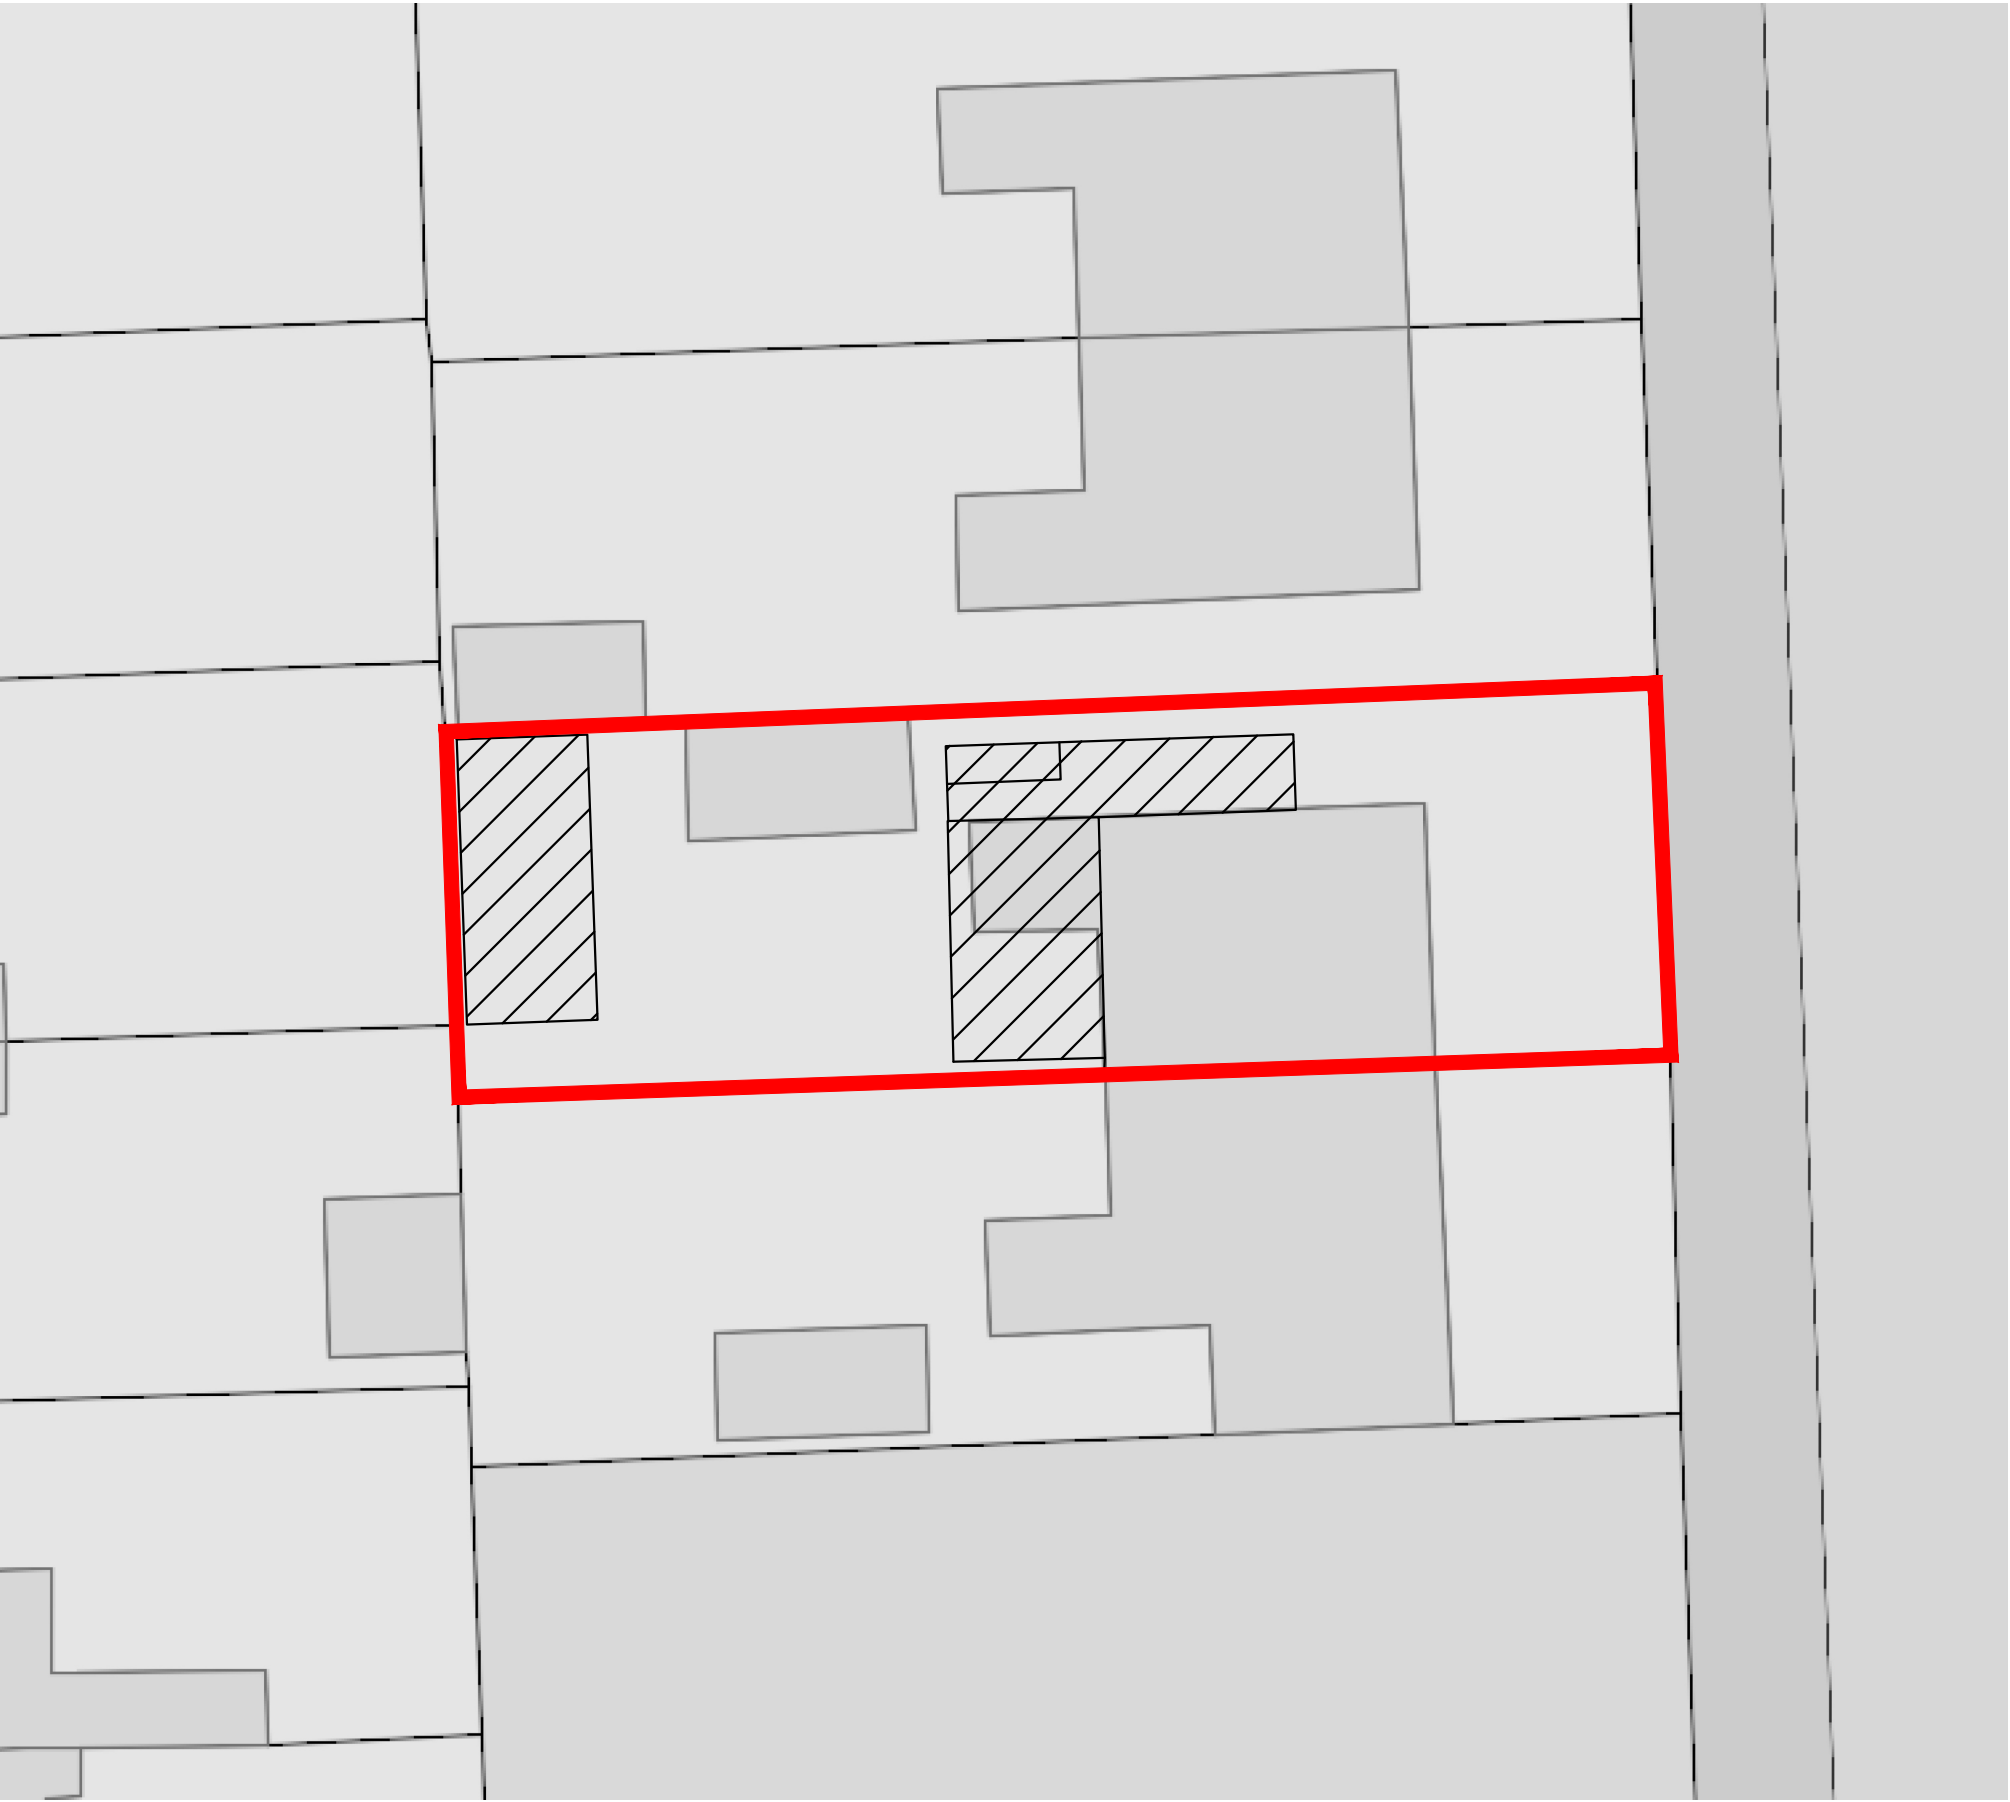


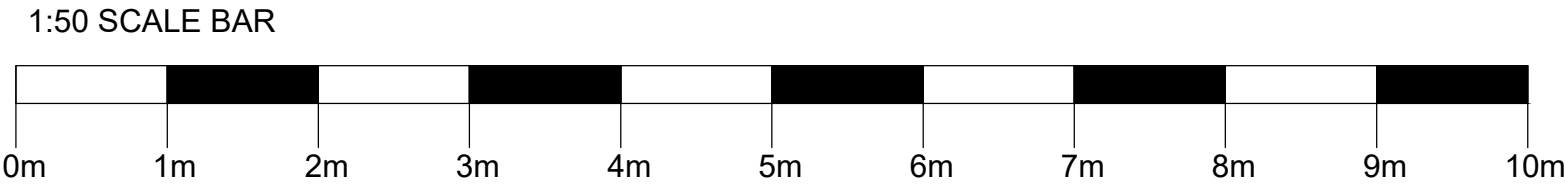


Proposed South Facing Side Elevation
Scale: 1:50

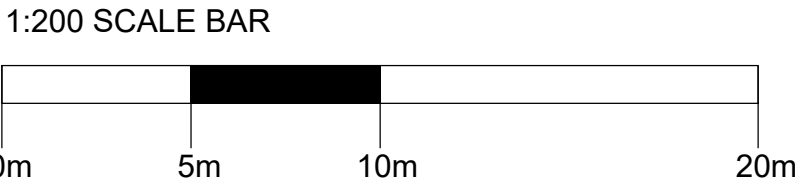

Site block Plan
Scale: 1:200

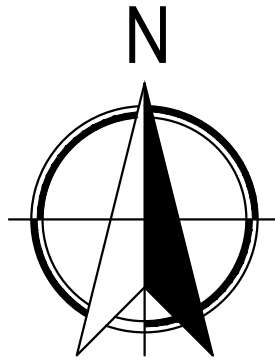

Site Location Plan
Scale: 1:1250

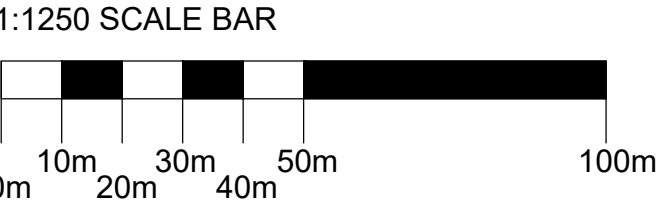

PLANNING DRAWING



Mr Liam Dunk
72 St Werburgh's Road Chorlton, M21 0TJ
Proposed Two Storey Side Extension, Rear Extension
& Garden Gym
Proposed Elevations
February 2025
Drawing 2025/101 A
Scale: As shown @A1