



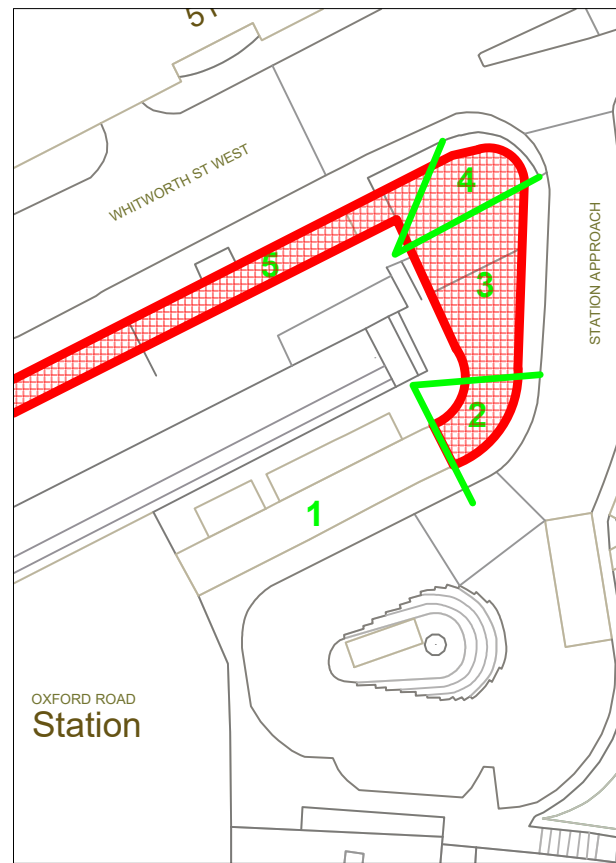


REFERENCE PLAN

Scale: NTS

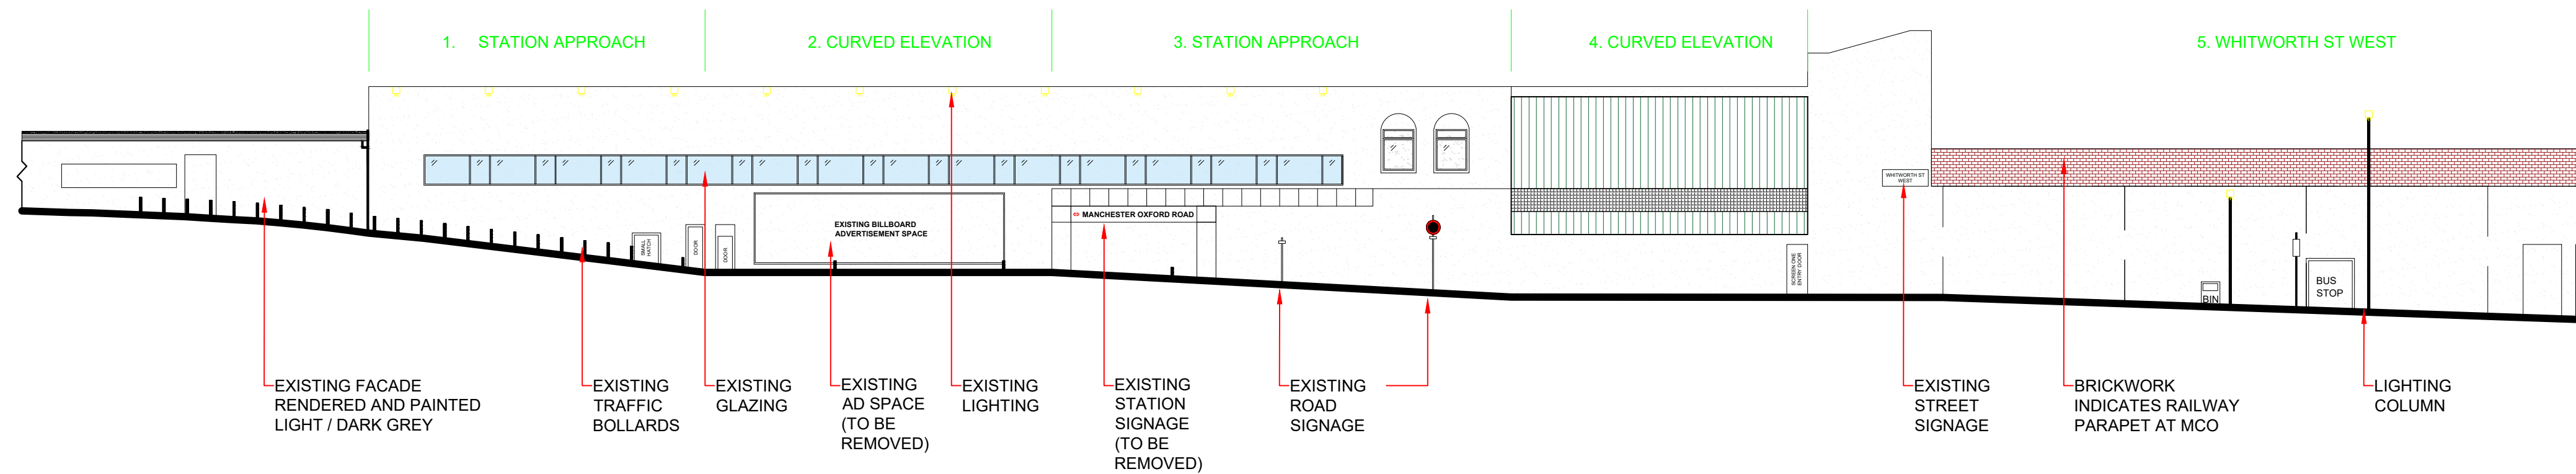

SCREEN ONE EXISTING


Scale: 1:200

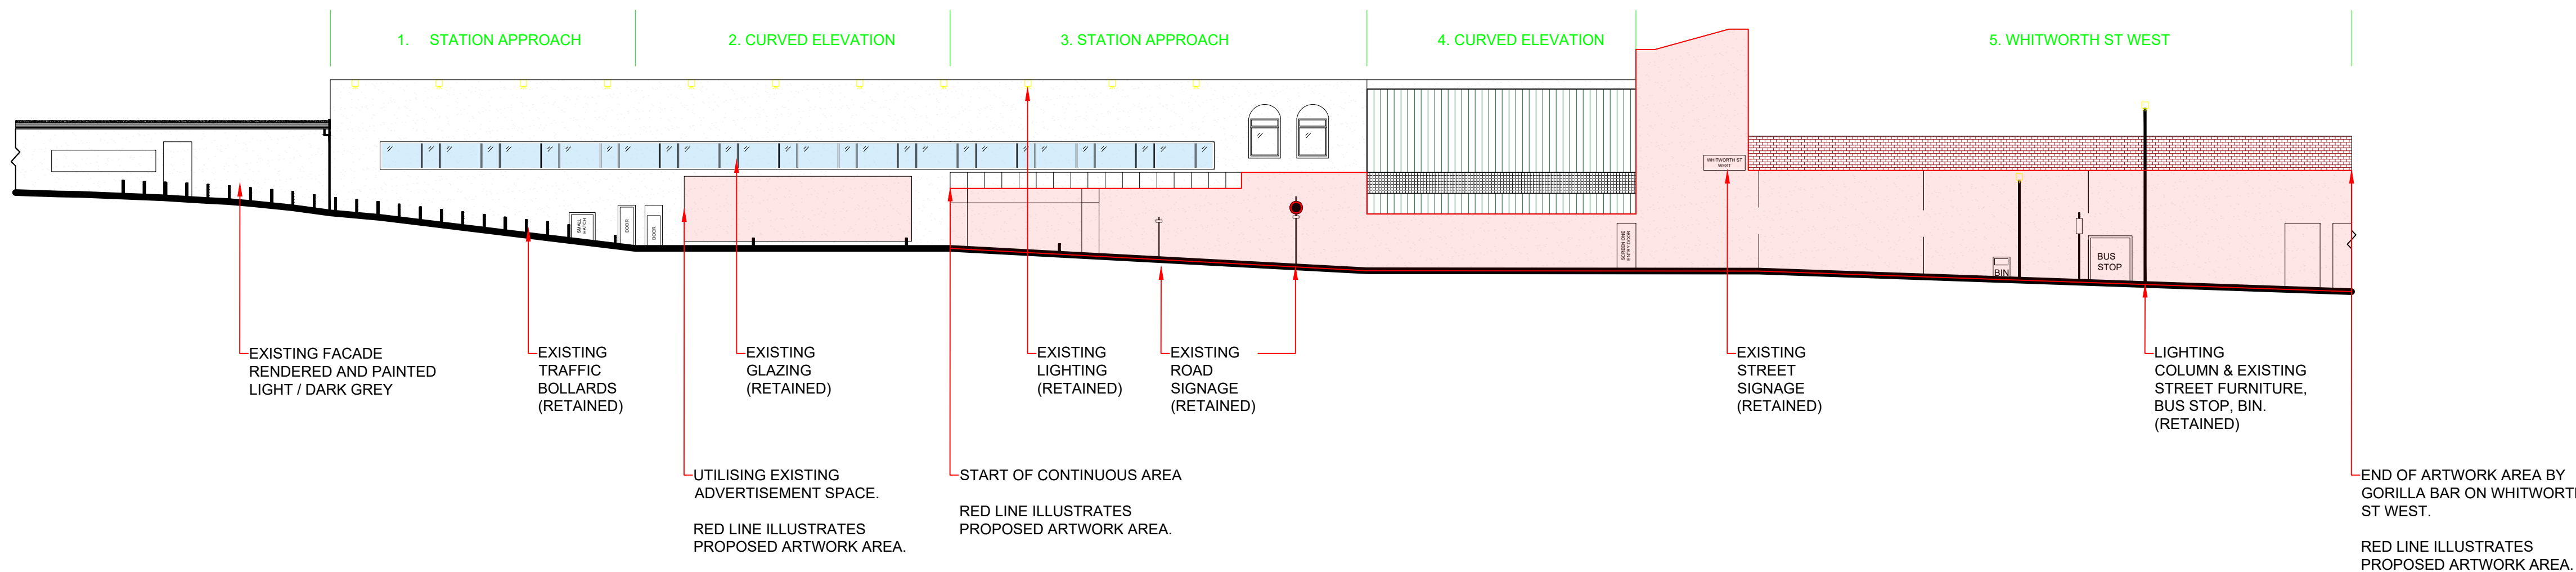

SCREEN ONE (PROPOSED ARTWORK AREAS)

Scale: 1:200

- LEGEND/NOTES
1. ALL DIMENSIONS IN MILLIMETRES UNLESS NOTED OTHERWISE
 2. DIMENSIONS OBTAINED VIA HAND SURVEY AND MAY CONTAIN SLIGHT IN-ACCURACIES.
 3. ACCESS DOORS INTO SCREEN ONE ARE CURRENTLY CLOSED OF DUE TO THE CONDITION OF THE BUILDING.
 4. DRAWINGS TO BE READ IN CONJUNCTION WITH SUPPORTING REPORTS AND PROPOSED DESIGN BY ARTIST (NOMADCLAN)

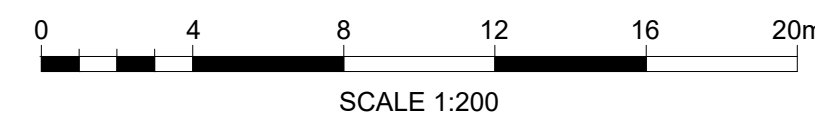

P01	16/05/25	FOR INFORMATION	KD	GB	GB
REV	DATE	DESCRIPTION OF REVISIONS	DRAWN	CHKD	APPRD

SAFETY HEALTH AND ENVIRONMENTAL INFORMATION

THE HAZARDS AND RISKS ASSOCIATED WITH THE WORKS SHOWN ON THIS DRAWING AND DESCRIBED IN THE SCHEDULE OF WORKS ARE CONSIDERED TO BE WITHIN THE REASONABLE, NORMAL AND ACCEPTABLE LIMITS FOR GENERAL BUILDING AND MAINTENANCE WORKS. PLEASE REFER TO DESIGNER RISK ASSESSMENT

DOCUMENT REF: N/A

STATUS	SUITABILITY CODE
FOR INFORMATION	N/A



York I.C.C. Leeman Road, York, YO26 4ZD
Tel: 033 085 49683 Web: www.networkrail.co.uk

PROJECT: MANCHESTER OXFORD ROAD
SCREEN ONE
CREATIVE ARTWORK

DRAWING TITLE: SCREEN ONE ELEVATION
PROPOSED AREA
FOR ARTWORK (PAINTING)

DESIGNED	K.DONOHUE	SIGNED	K.DONOHUE	DATE	16/05/25
DRAWN	K.DONOHUE	SIGNED	K.DONOHUE	DATE	16/05/25
CHECKED	G.BIMPSON	SIGNED	G.BIMPSON	DATE	16/05/25
APPROVED	G.BIMPSON	SIGNED	G.BIMPSON	DATE	16/05/25

SCALE (8 A1 SHEET SIZE = B1 x 1.5M)	ELR	MILEAGE	MILEAGE
1:200	ELR		

DRAWING NUMBER	REVISION
NR-MCO-PROPOSED ELEVATION-003	P01