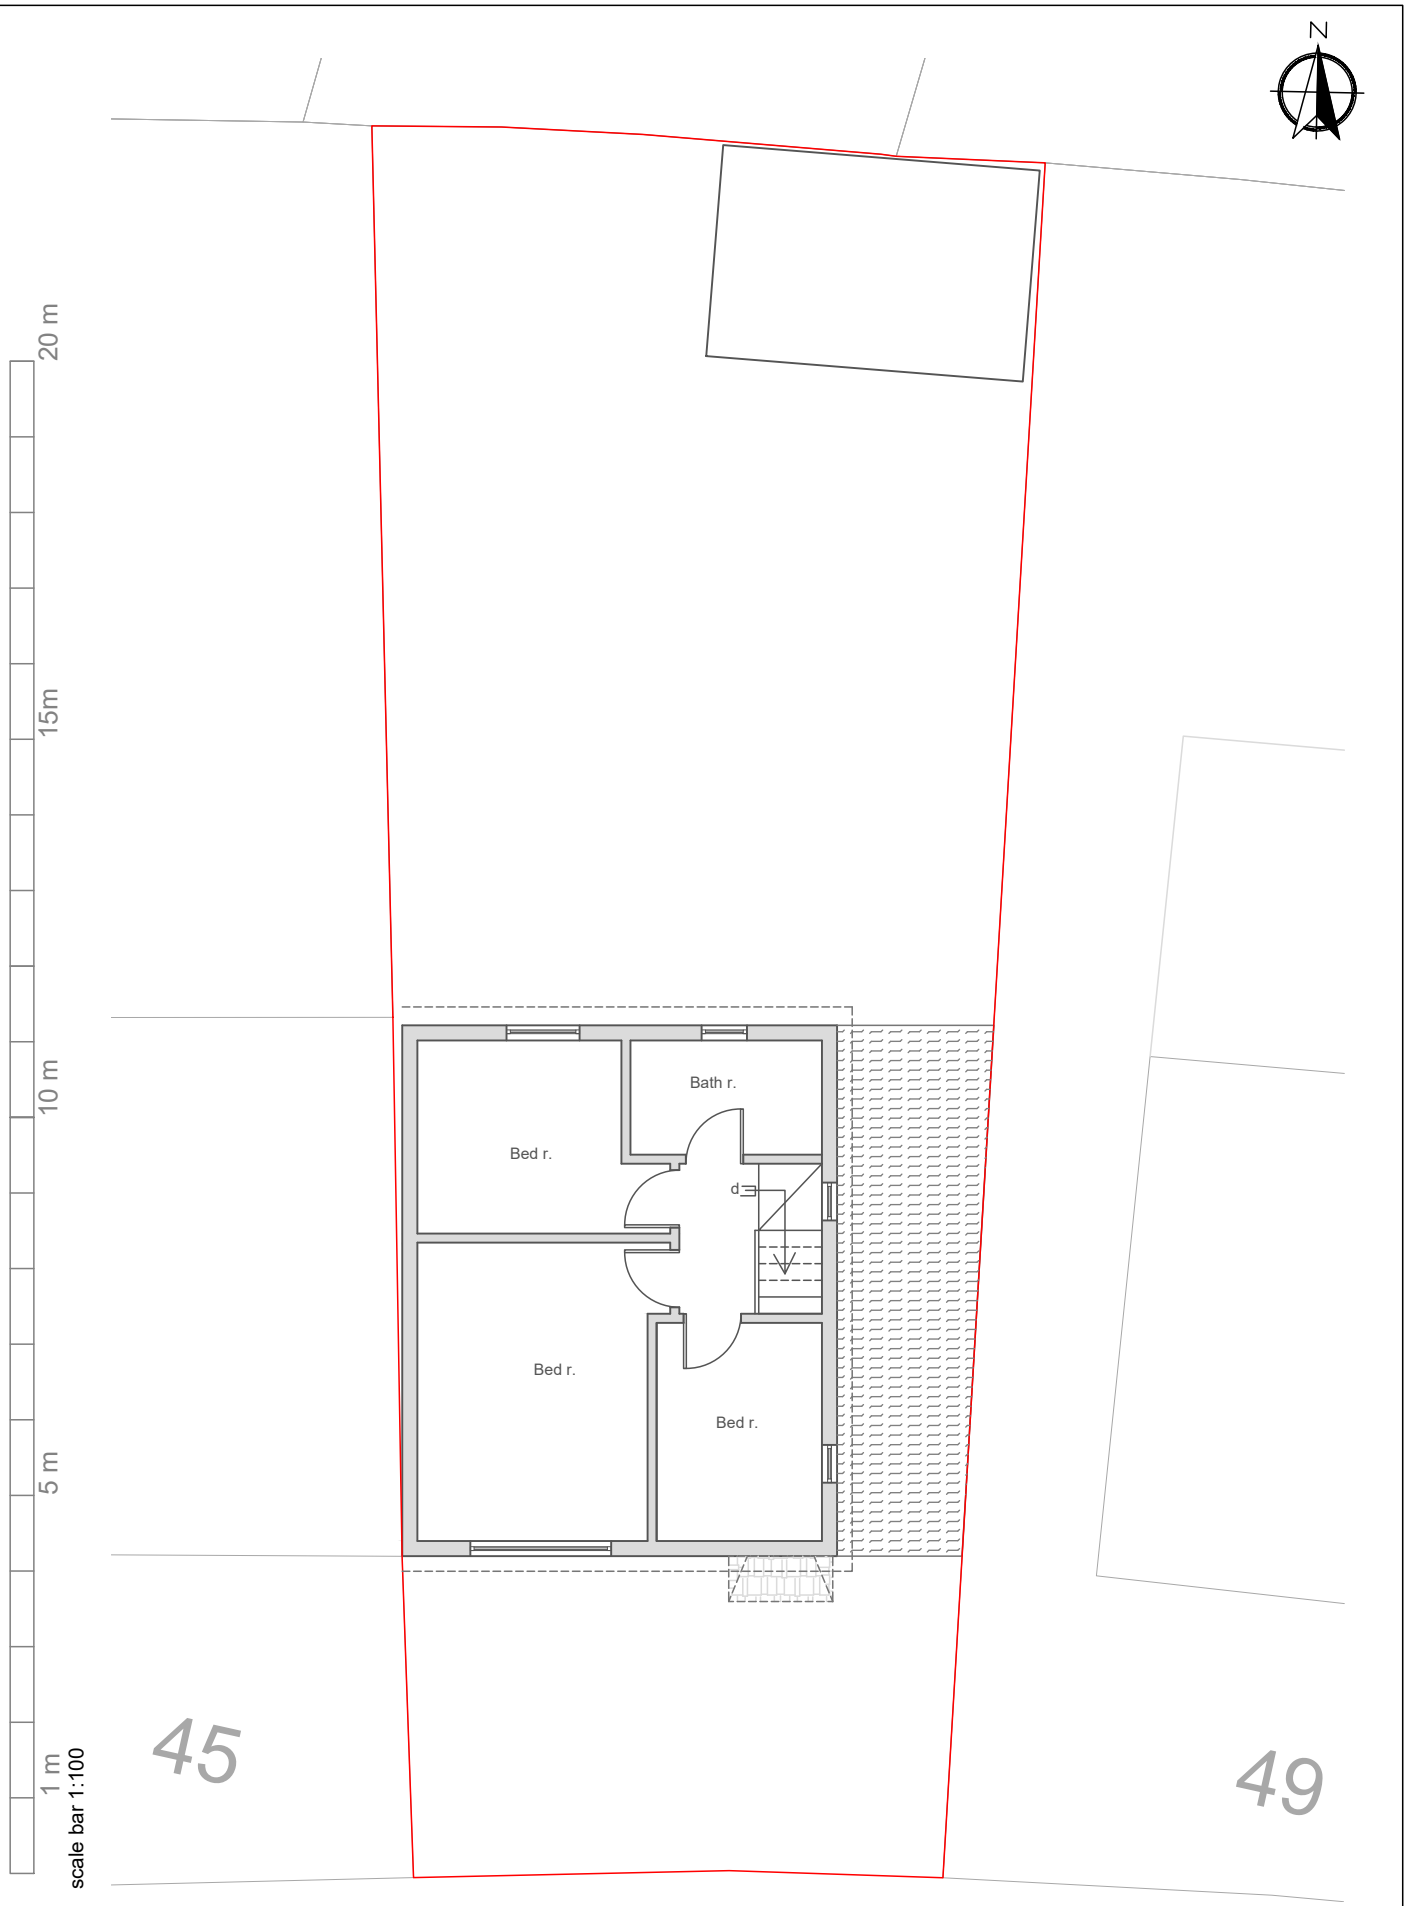

ARC DESIGN & DEVELOPMENT	Client : Dilshad Saleh	Drawing: First Floor Existing	No: **PA - 3**	Drawn: AB			
				Rev: MH			
	Project Address: 47 Copthorne Crescent , M13 0QY	Scale: 1:100 @ A4		Job no.: 0325-8			
				Council: Manchester Council		REVISIONS:	Signed