




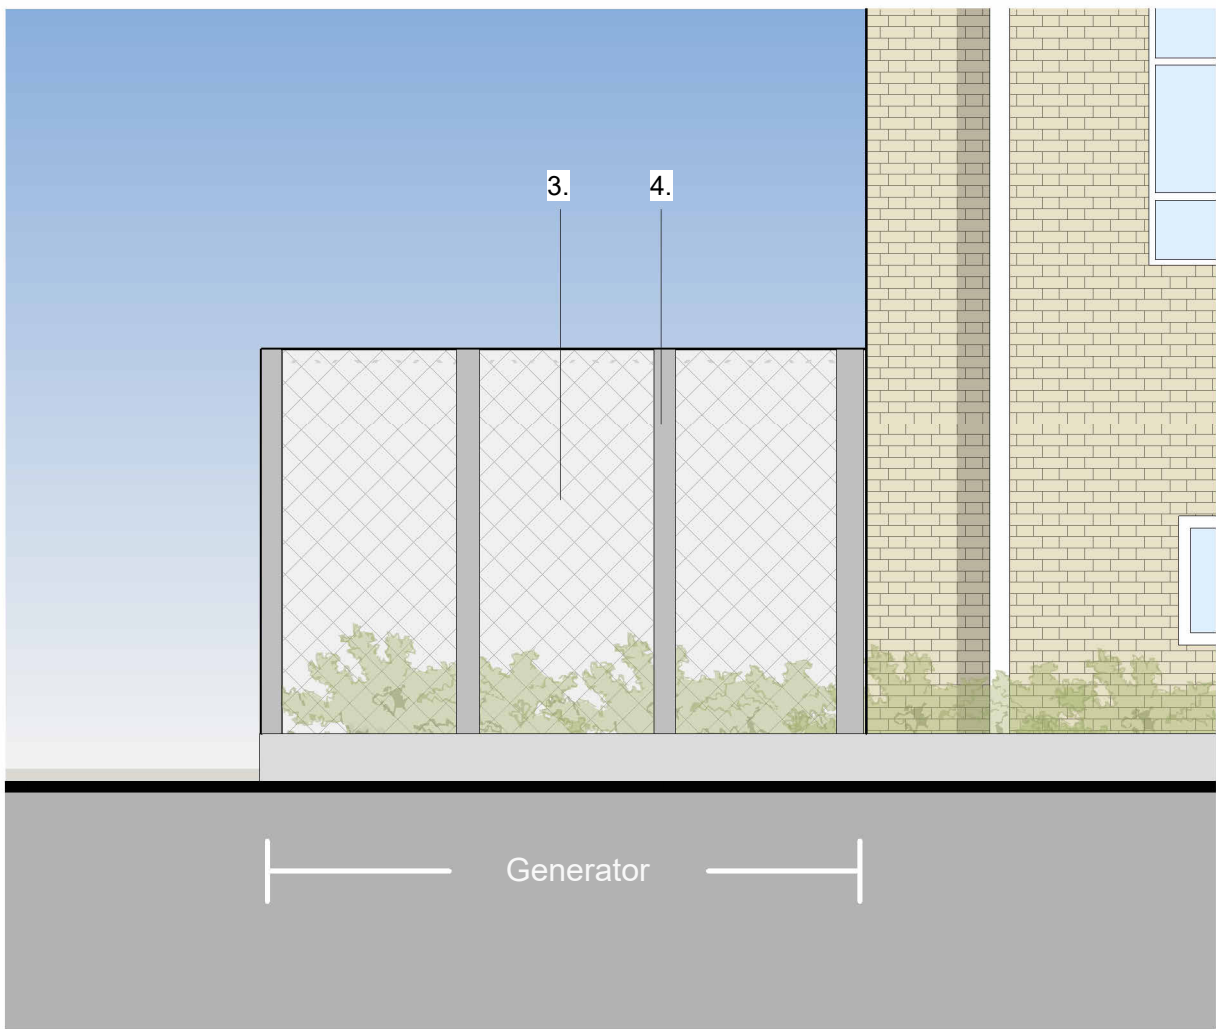


ASHP & Generator - West Elevation_Planning
1 : 50

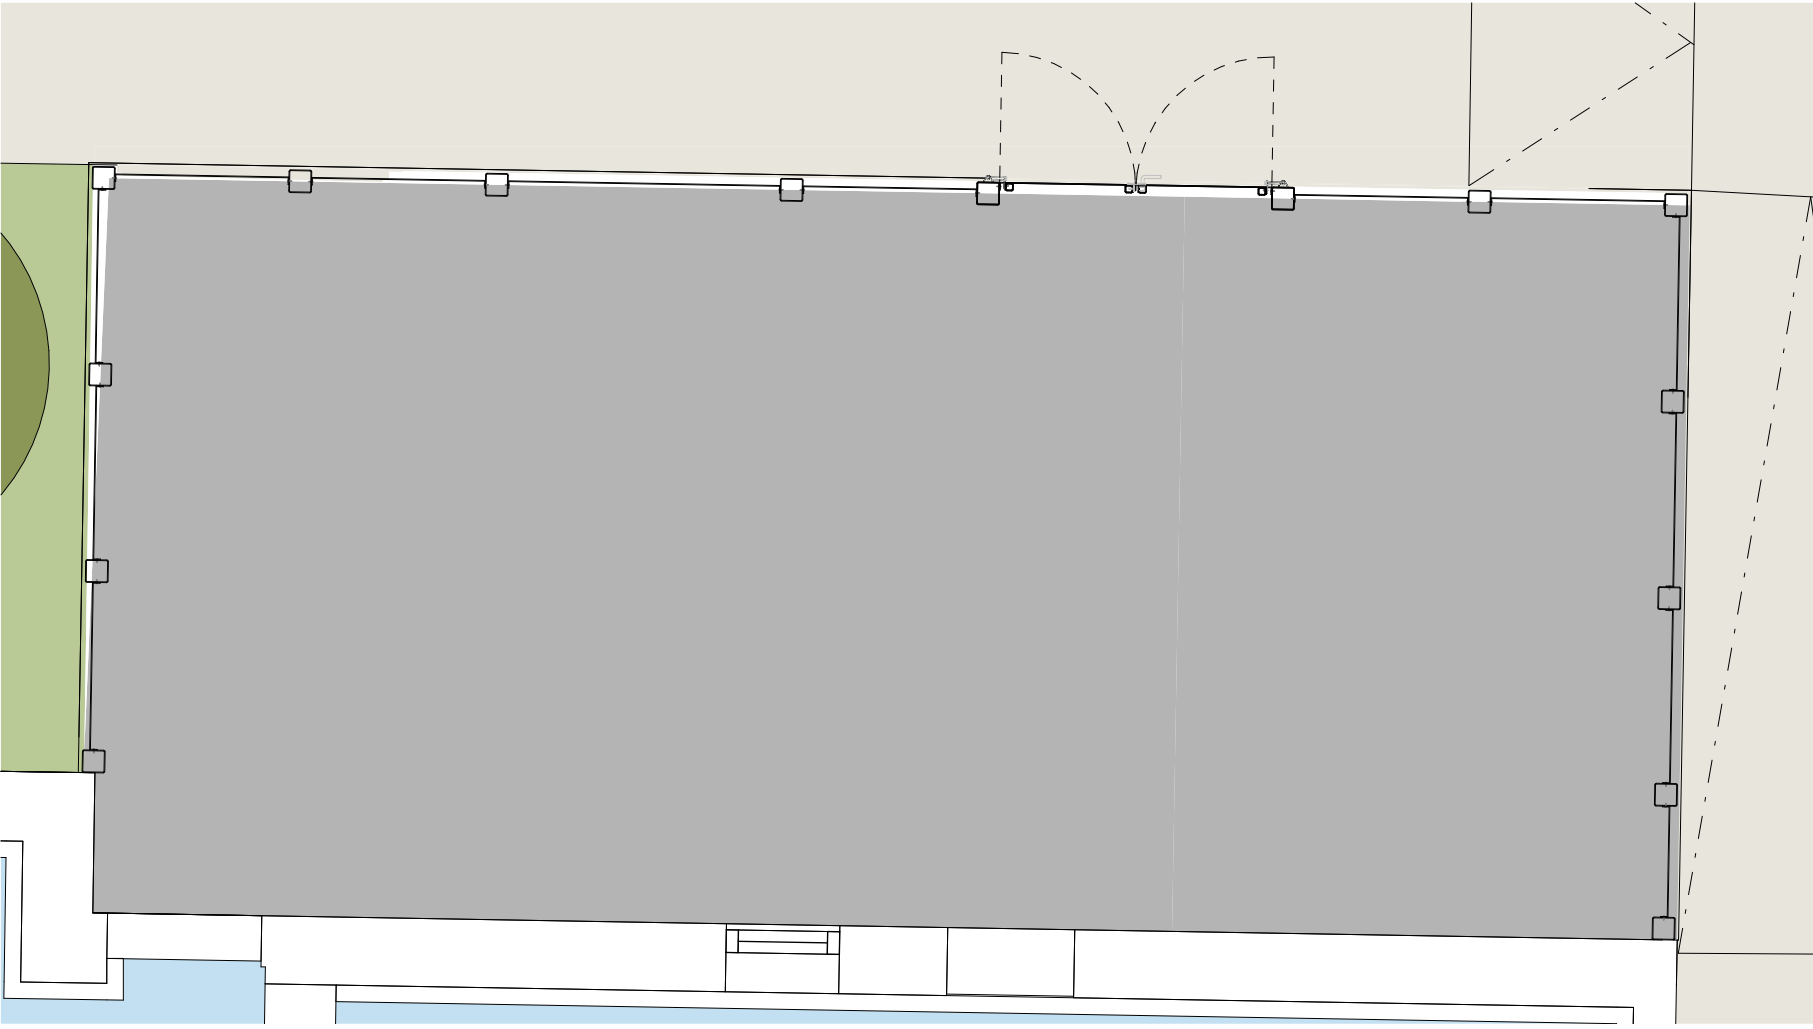

ASHP & Generator Floor Plan_Planning
1 : 50

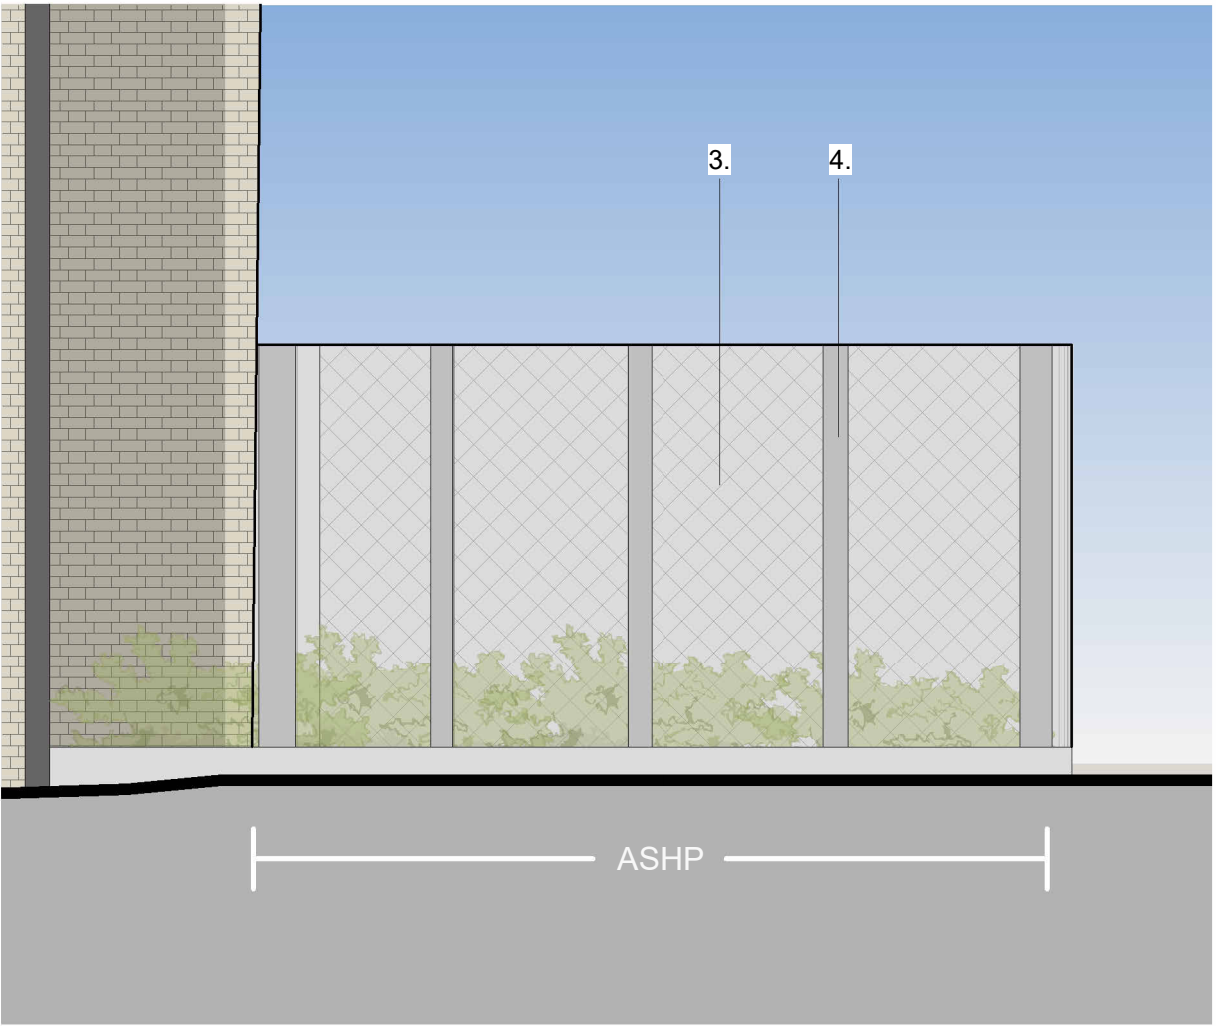

ASHP & Generator - East Elevation_planning
1 : 50

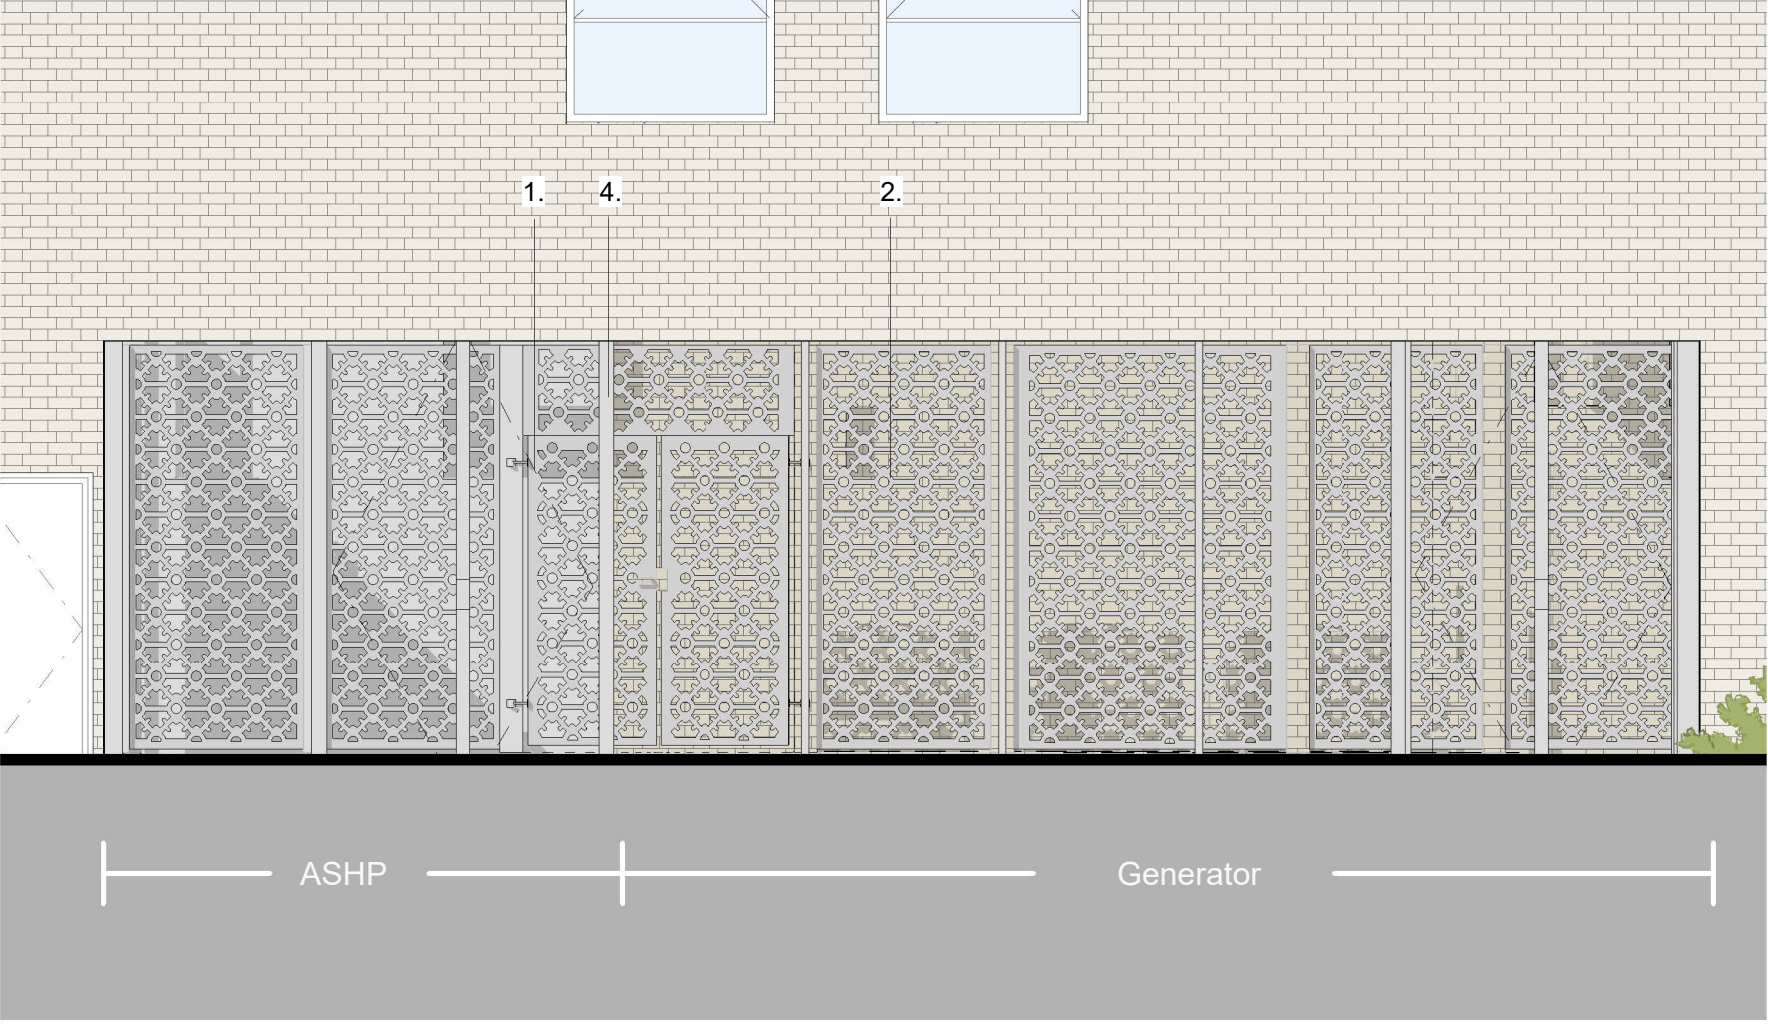

ASHP & Generator - North Elevation_Planning
1 : 50