
This drawing is the copyright and property of NatWest Group plc.
It must not be copied or published without written consent.
Only scale from this drawing for planning consent purposes.

Architecture


Lewis & Hickey Ltd
1 St. Bernard's Row
Edinburgh, EH4 1HW
0131 343 6222
edinburgh@lewishickey.com

Edinburgh | Guildford | London | Manchester | Nottingham

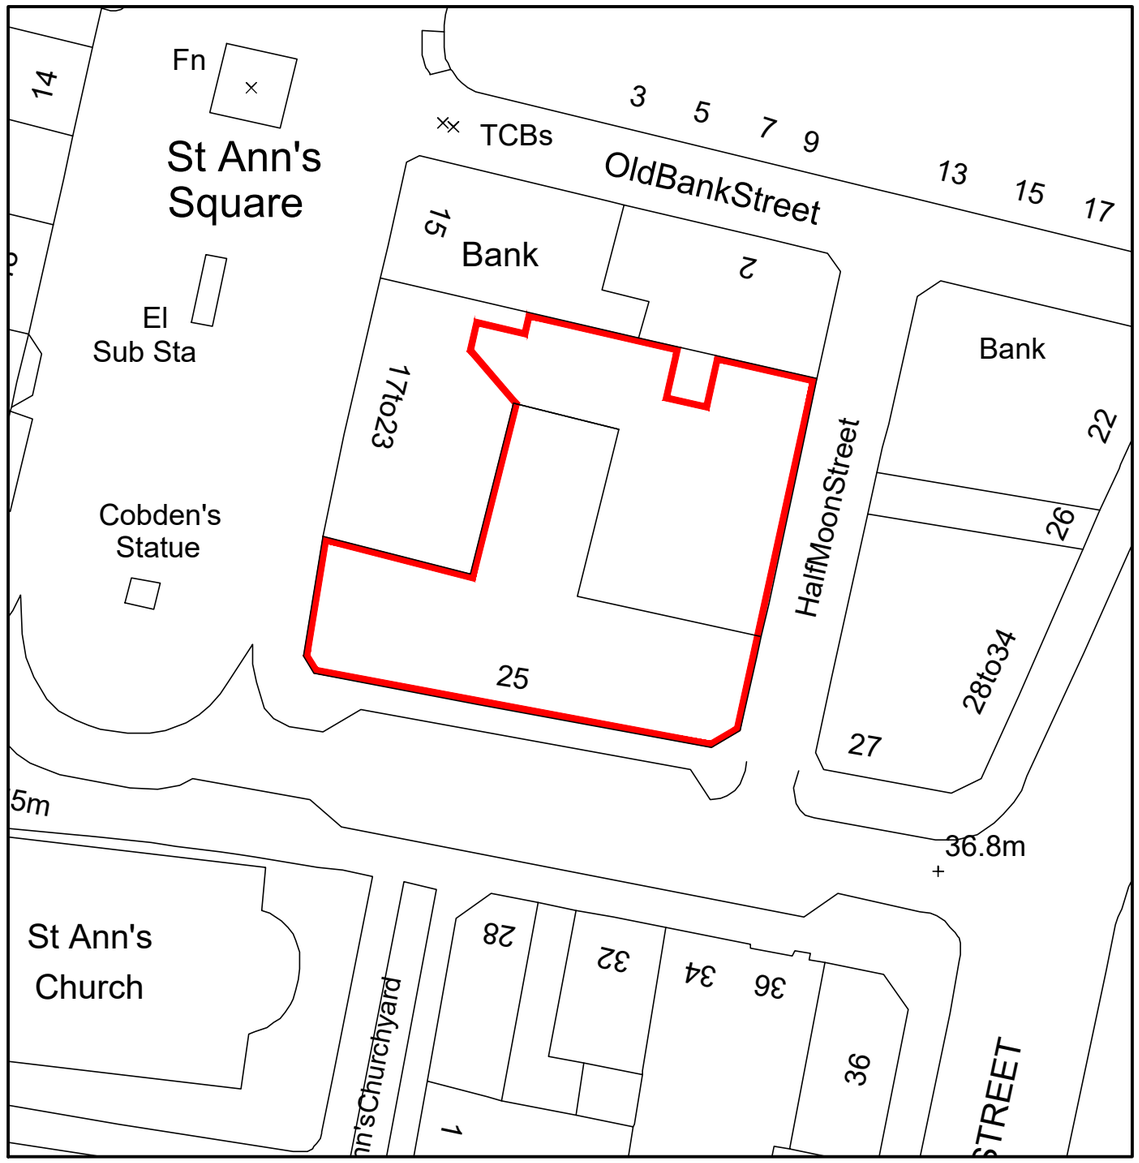

SITE BLOCK PLAN 1:500

0 5 10 15 20 25m 50m

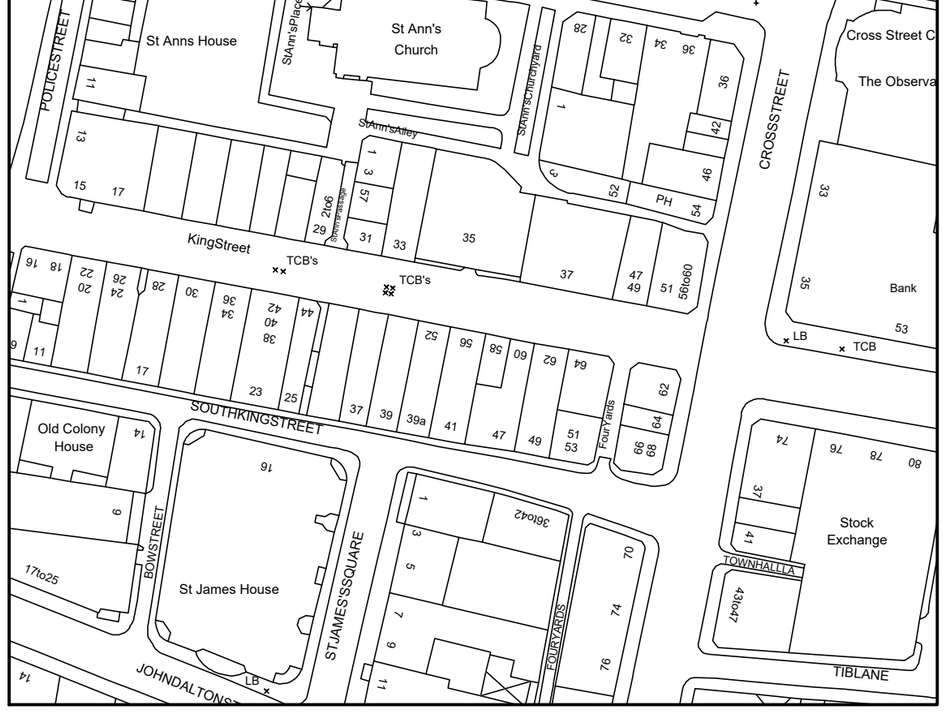

SITE LOCATION PLAN 1:1250

0 25 50 100m

N

no	date	description	drawn	checked

NatWest Group

address
17 ST ANN SQUARE &
25 ST ANN STREET
MANCHESTER
M2 7PW

ref no. -

sortcode -

description
SITE LOCATION PLAN
BLOCK PLAN
SEPARATION WORKS

status
-

IPMS1 | sqm

IPMS2 | sqm

IPMS3 | sqm

scale AS SHOWN | paper size A3 | brand

dm RH | date 29.05.25 | chk | date

nw drawing number E7480-LP-BP | rev. -