


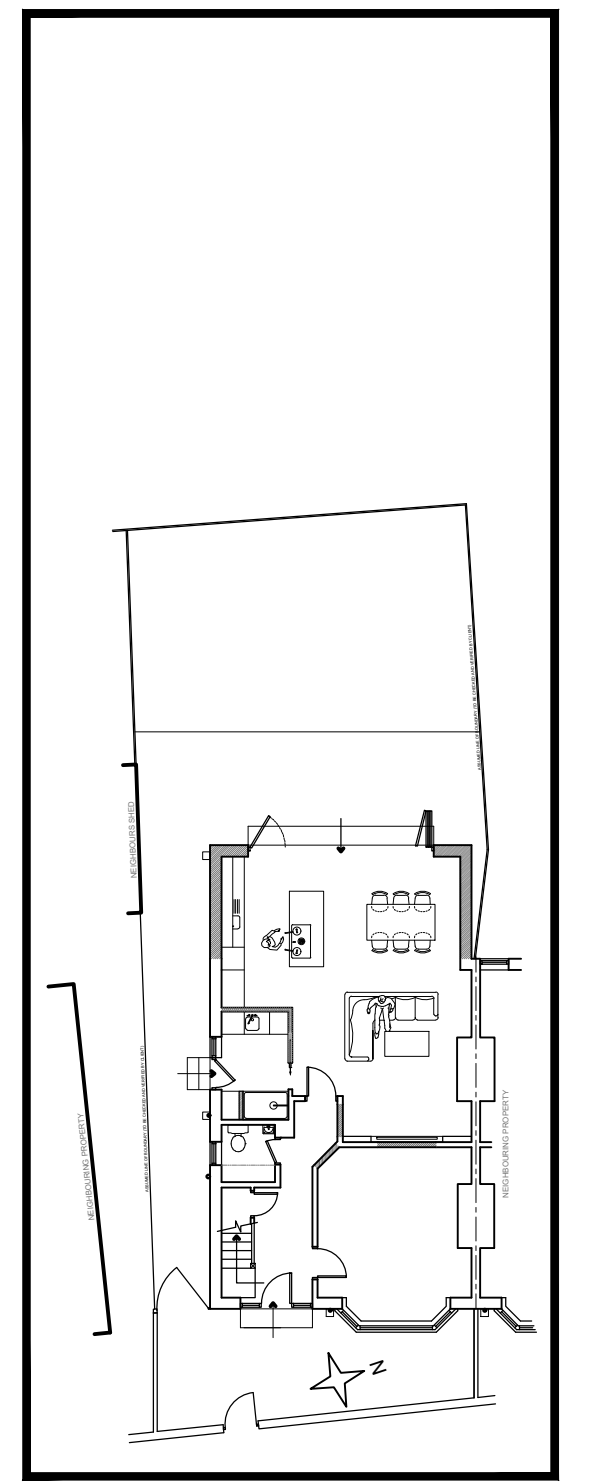


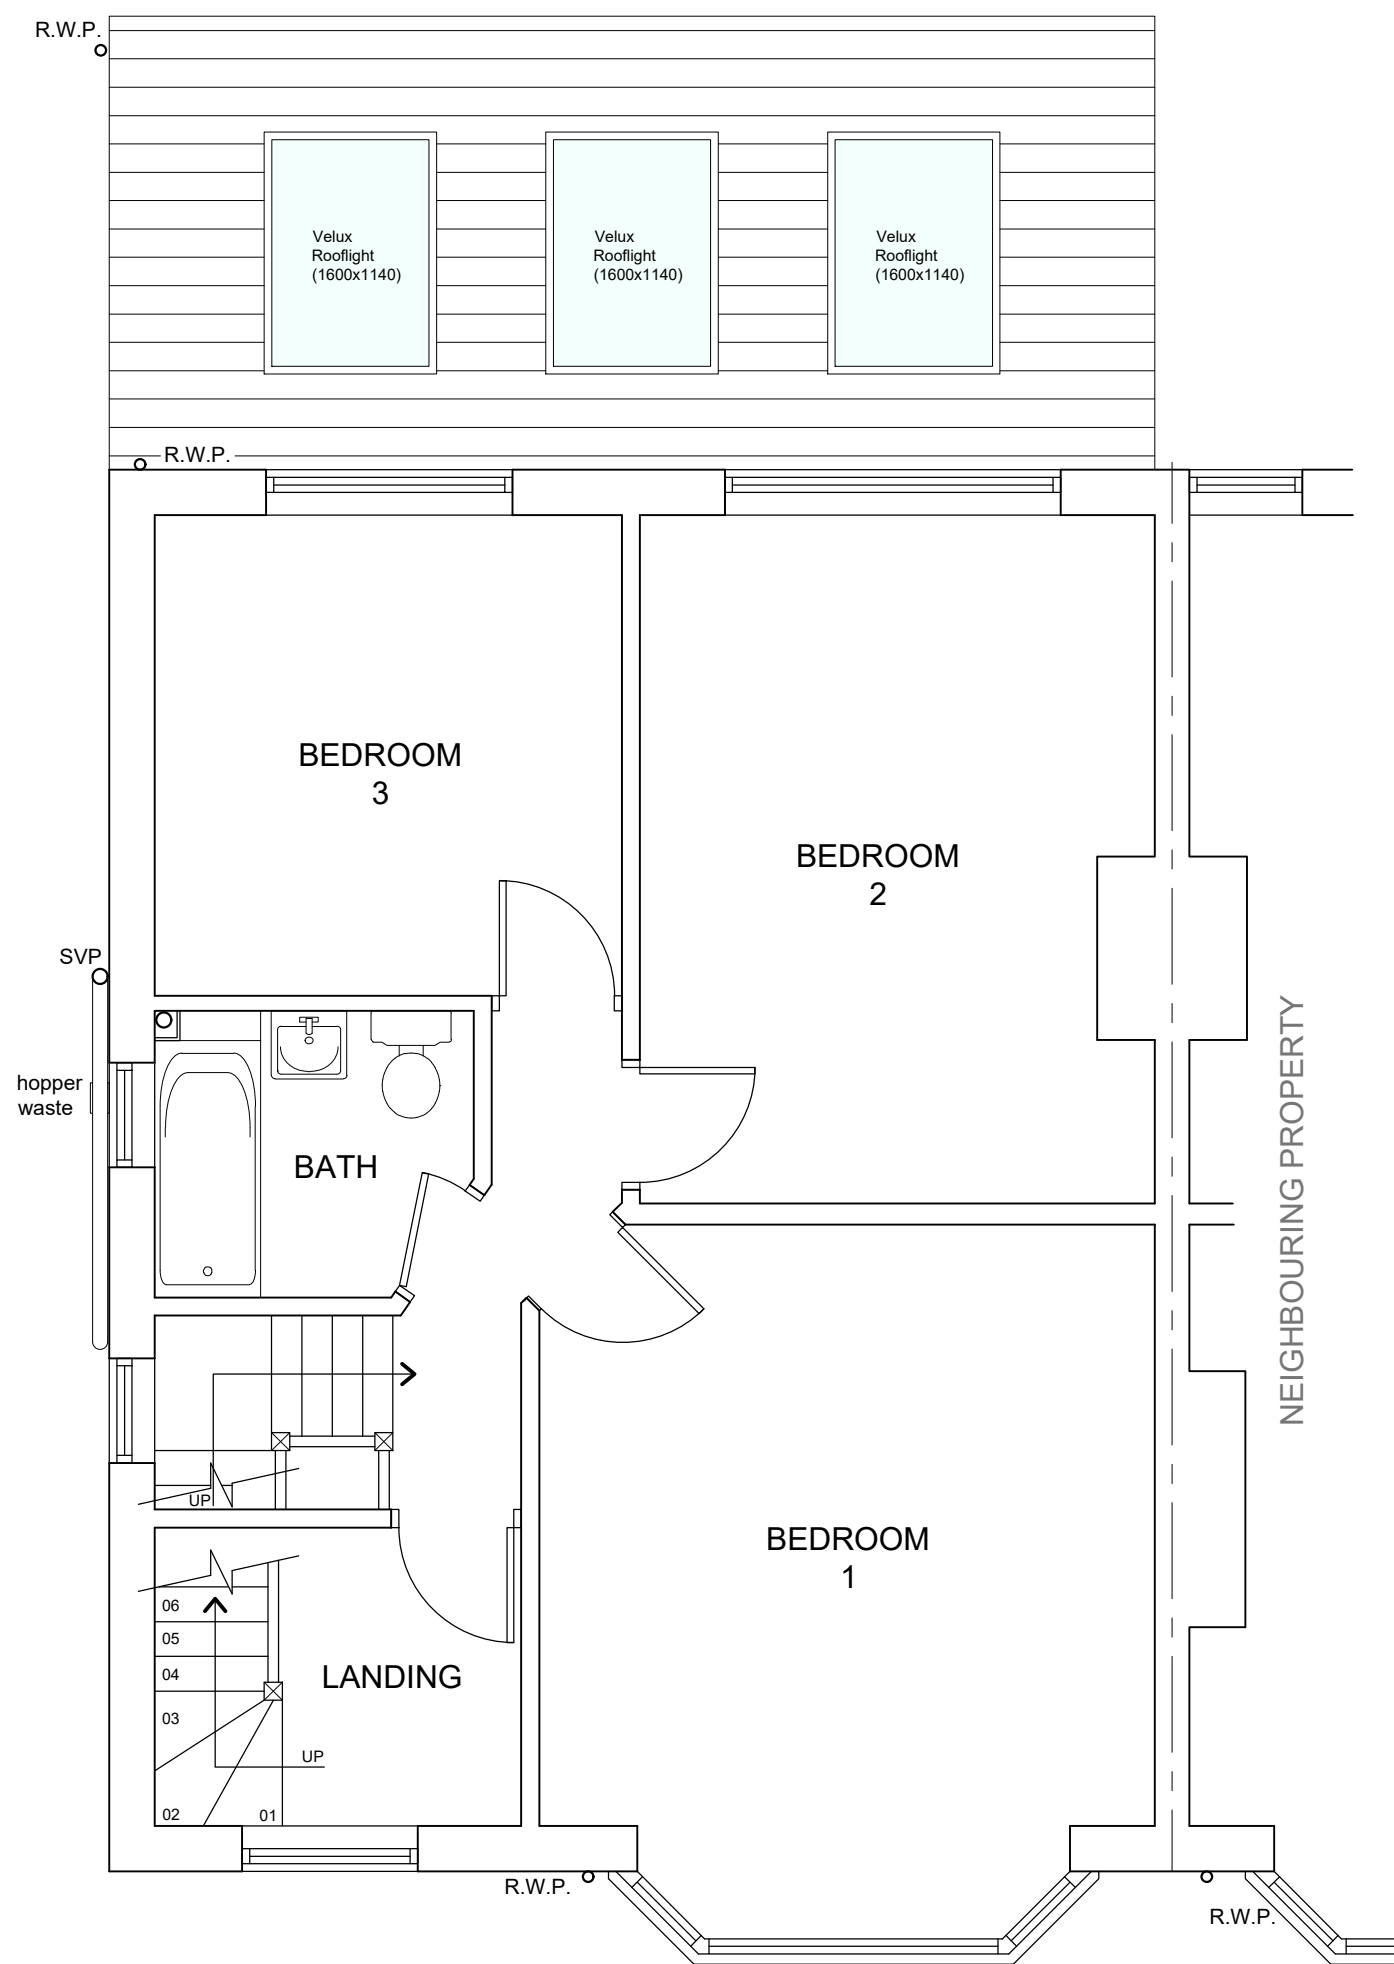

PROPOSED SITE/ BLOCK PLAN
(SCALE 1:200)

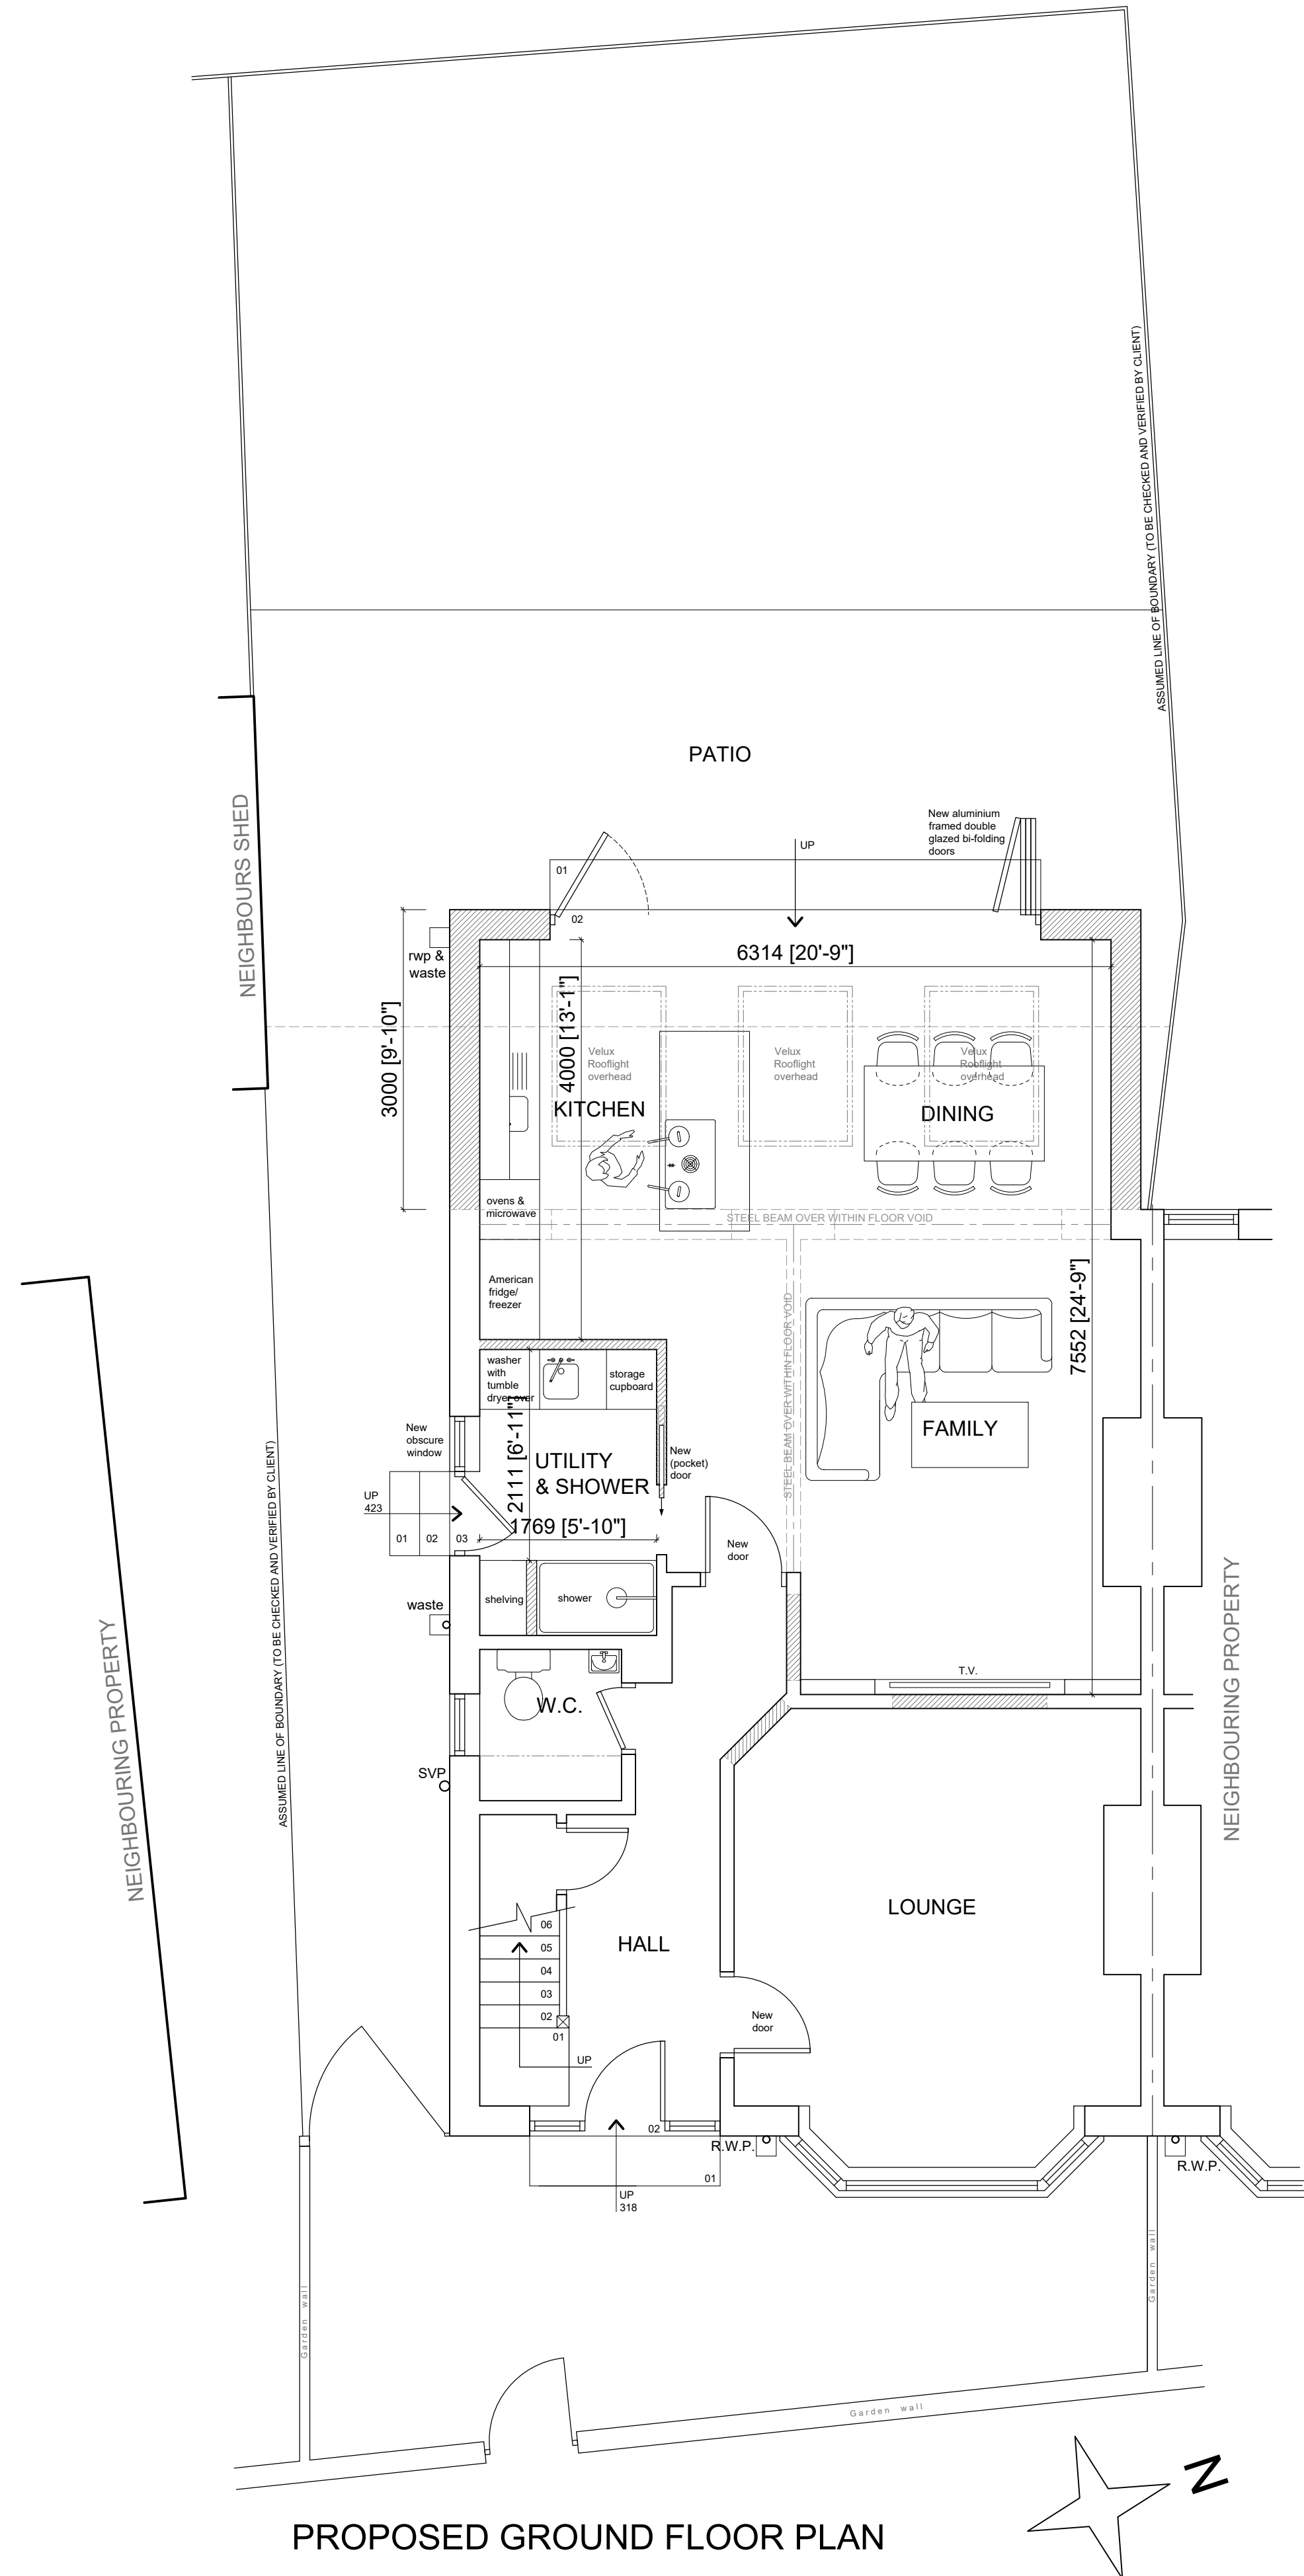

client	MR J. BROWN
project	PROPOSED HOUSE EXTENSION 8 ELSMERE ROAD BURNAGE MANCHESTER M20 6FL
drawing	EXISTING PLANS AND PROPOSED SITE/ BLOCK PLAN
drawing no	BRO/25/03
scale	1:50 & 1:200
date	MAY 25
drawn by	S.P.O.
The copyright in all drawings, specifications and documents prepared by the designer and in the work executed from them shall remain the property of the designer. Do not scale from the drawing. Work to signed dimensions. Check all dimensions on site, in the event of discrepancy, refer to the designer.	
spo ARCHITECTURAL DESIGN & PLANNING	
07980 827778 info@spodesign.co.uk	

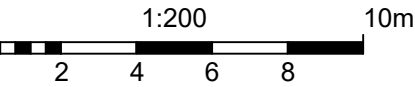