
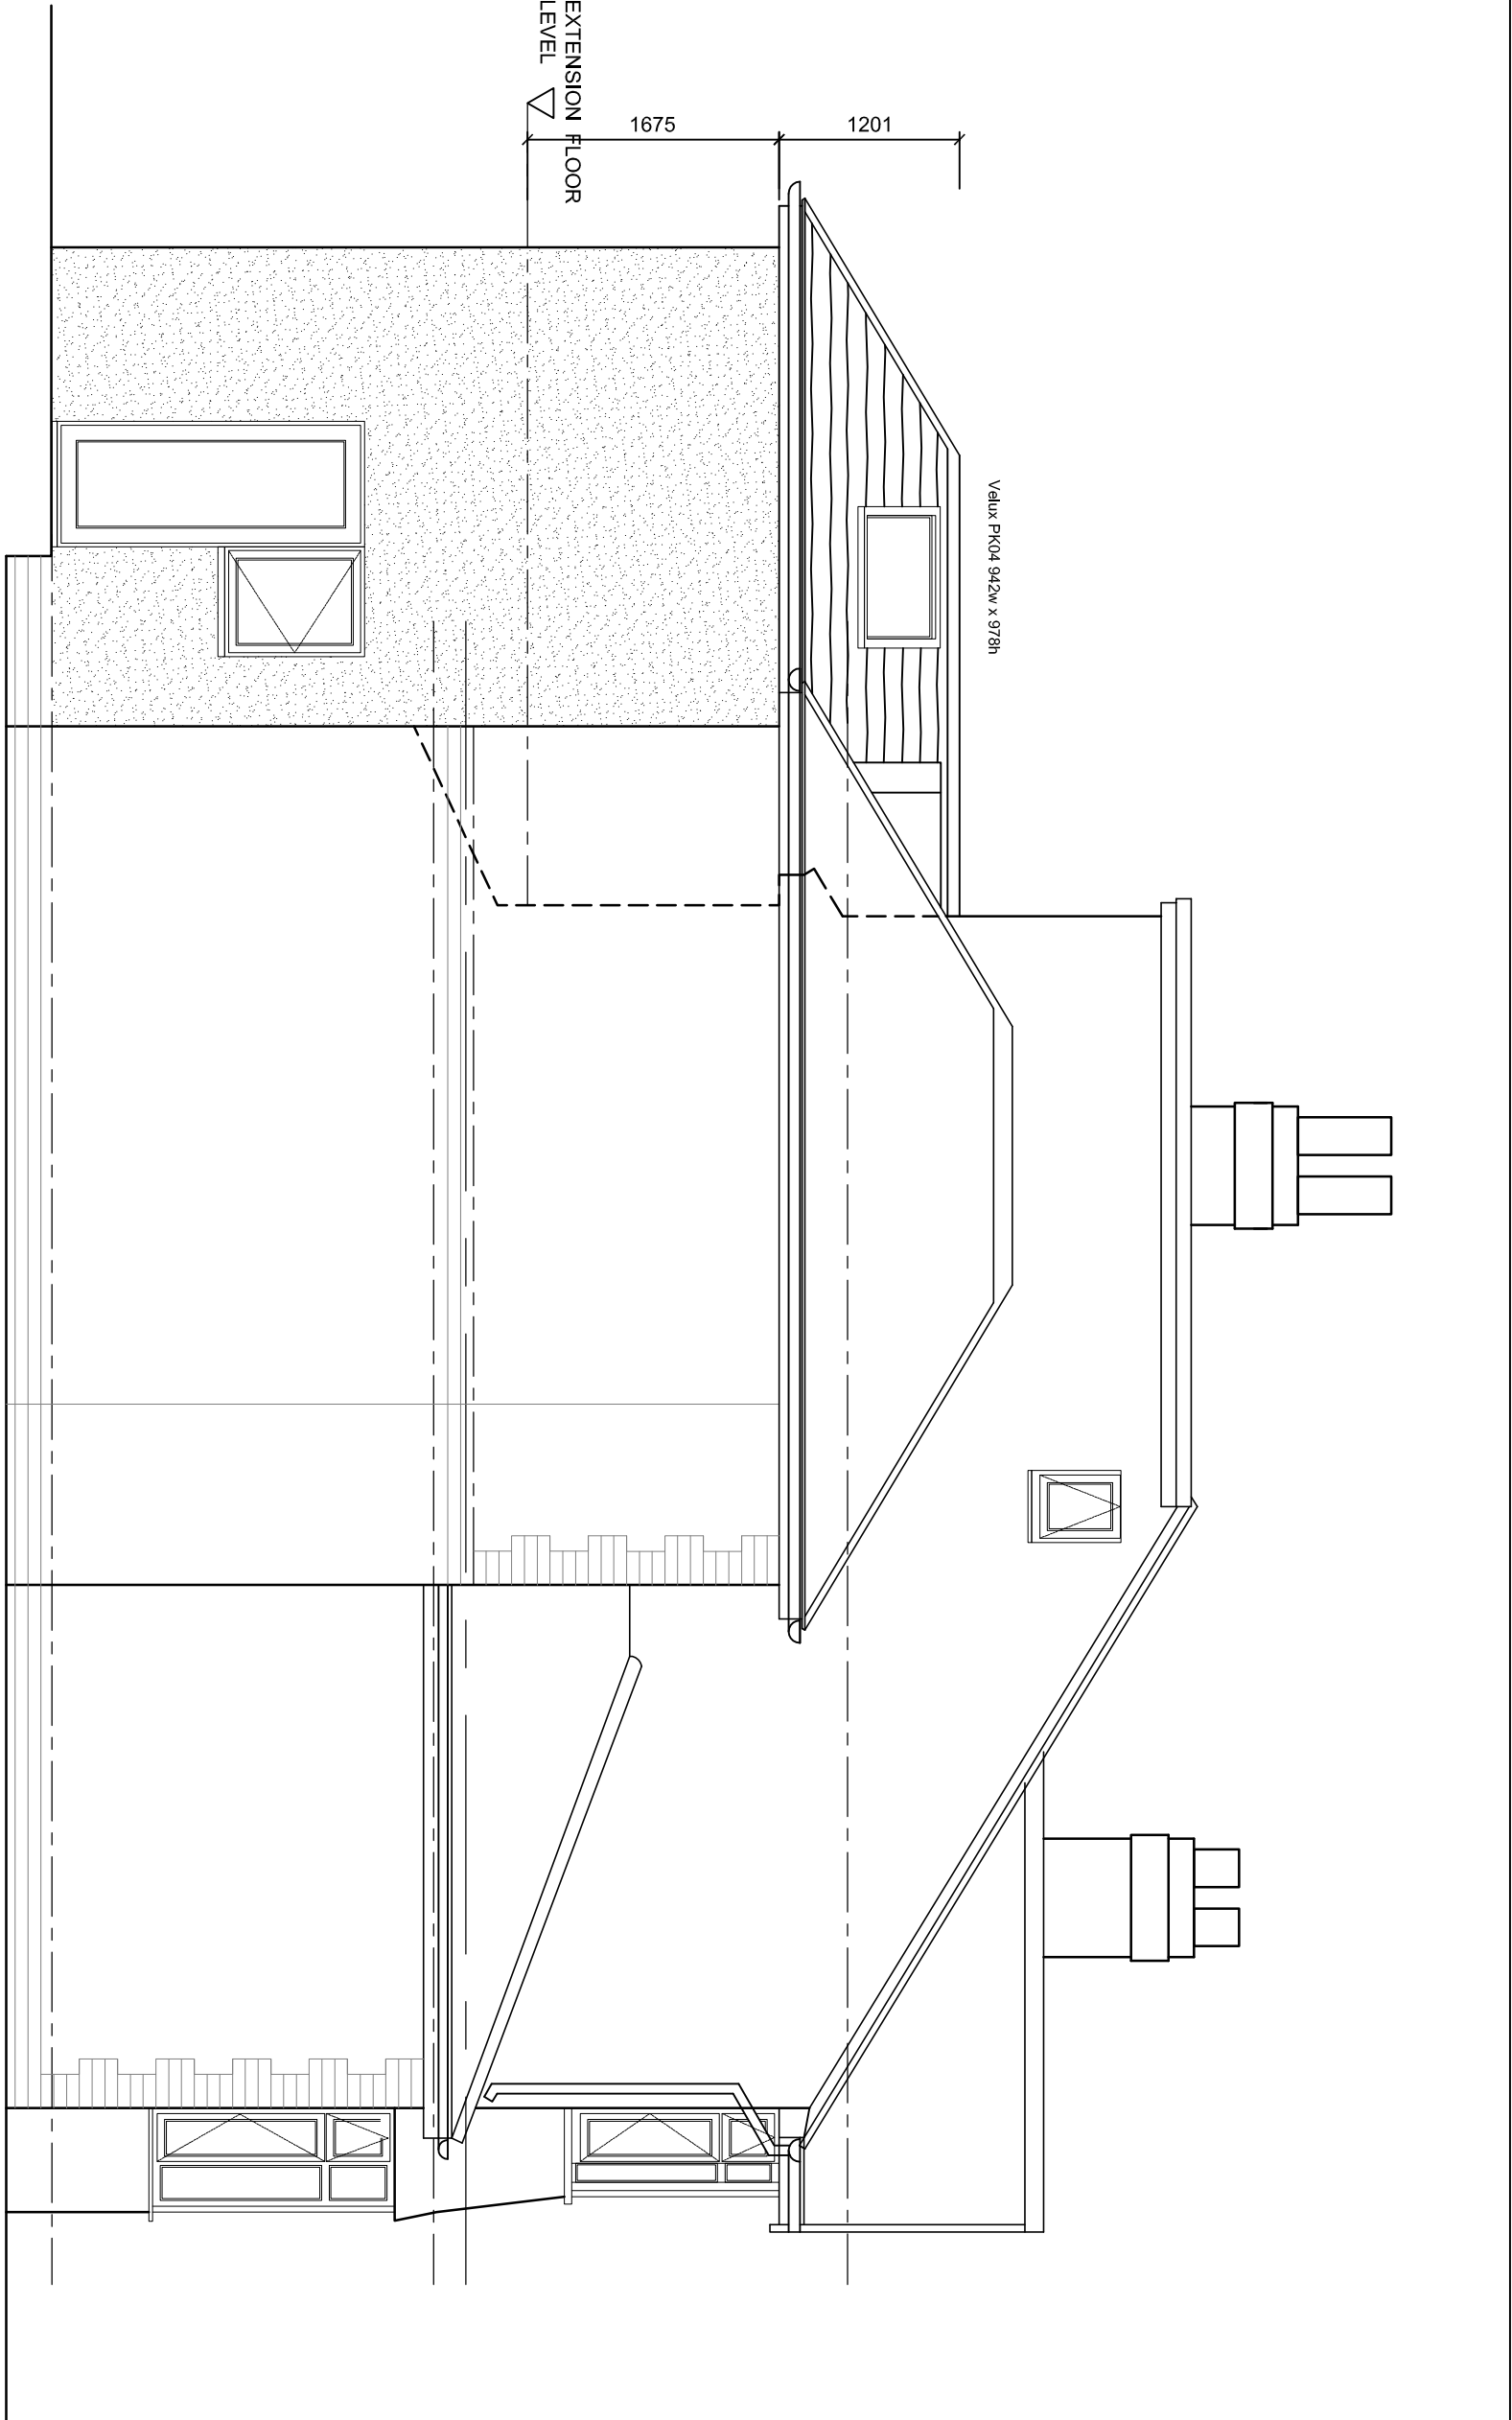


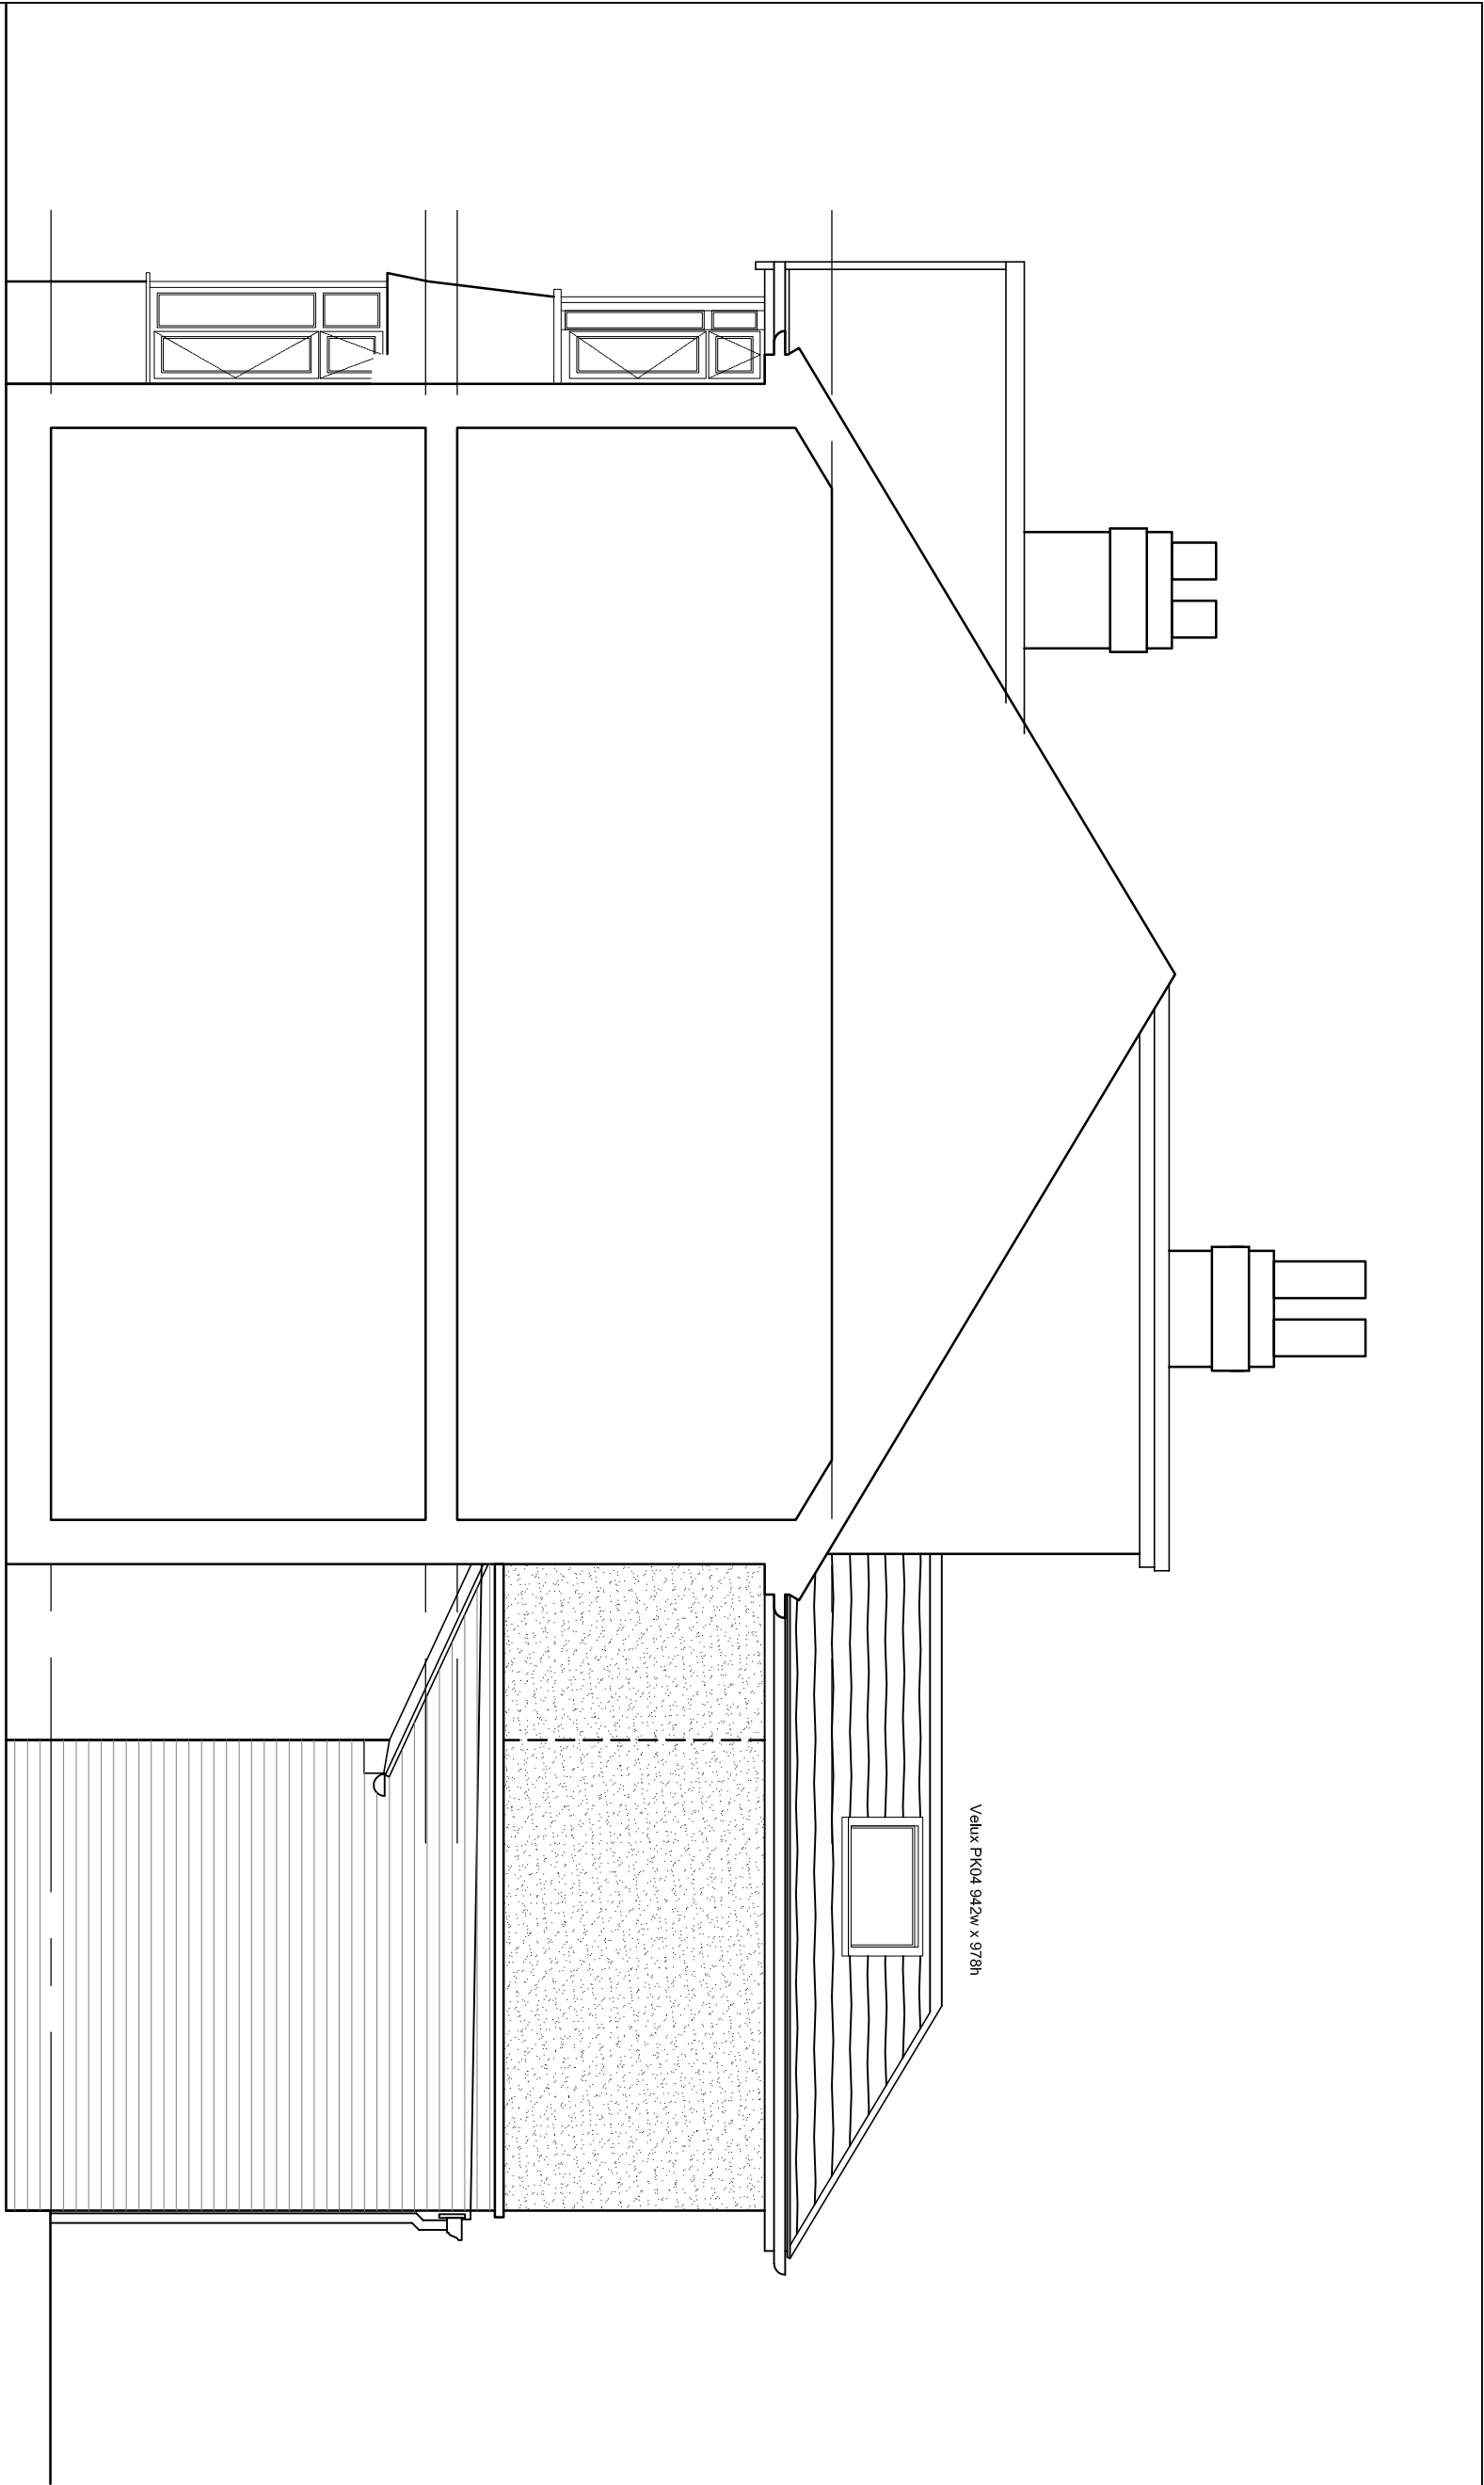

- © Anita Architectural Design Limited Copyright 2014. All rights reserved. This drawing must not be reproduced without permission. A fee will be charged for any reproduction. This drawing is to be read in conjunction with structural engineers drawings and specifications. All Contractor must check and confirm all dimensions on site prior to manufacture.
- NOTES:**
- The builder is to familiarise himself and fully understand the plans and any appropriate structural details before any works commence.
- The plans relating to the proposed project to be read in conjunction with all appropriate structural engineers details.
 - DO NOT SCALE FROM PLANS. Use figured dimensions only but the contractor is to check all dimensions on site prior to commencement of work on site and any discrepancies are to be brought to the attention of the designer or engineer.
 - All site work to be carried out to the Building Regulations 1991, current British Standards and Codes of Practice.
 - All situation site inspections are to be seen and approved by the Approved Inspector prior to any covering up of work.
 - Any existing beams and lintols carrying additional load are to be exposed and checked on site for suitability and if necessary replaced.
 - All drainage and foundation work is provisional and is subject to conditions encountered on site.
 - All concrete work to be carried out to BS 5328; pt 3 : 1981 and BS 1282 : 1985.
 - All brickwork to be carried out to BS 5328 : pt3 : 1985
 - All timber to be preservative treated with a suitable preservative to BS 1282 : 1975.
 - All building work to be carried out to the general requirements for workmanship. Workmanship should comply with the relevant sections of BS 8000 Part 10 : 1995.

SIDE ELEVATION - East

SIDE ELEVATION - West


PROPOSED MATERIALS :-

Walls : Cavity wall construction finished with K Rend to match existing.


Roof : New pitched roof to be finished with concrete interlocking roof tiles to match existing in size and colour.

Windows: Existing white UPVC casement windows with double glazed hermetically sealed units and new matching window / rooflight to side Elevation with double glazed units by Velux.

Doors : New white polyester powder coated aluminium double glazed sliding doors and reuse existing doors to Utility.

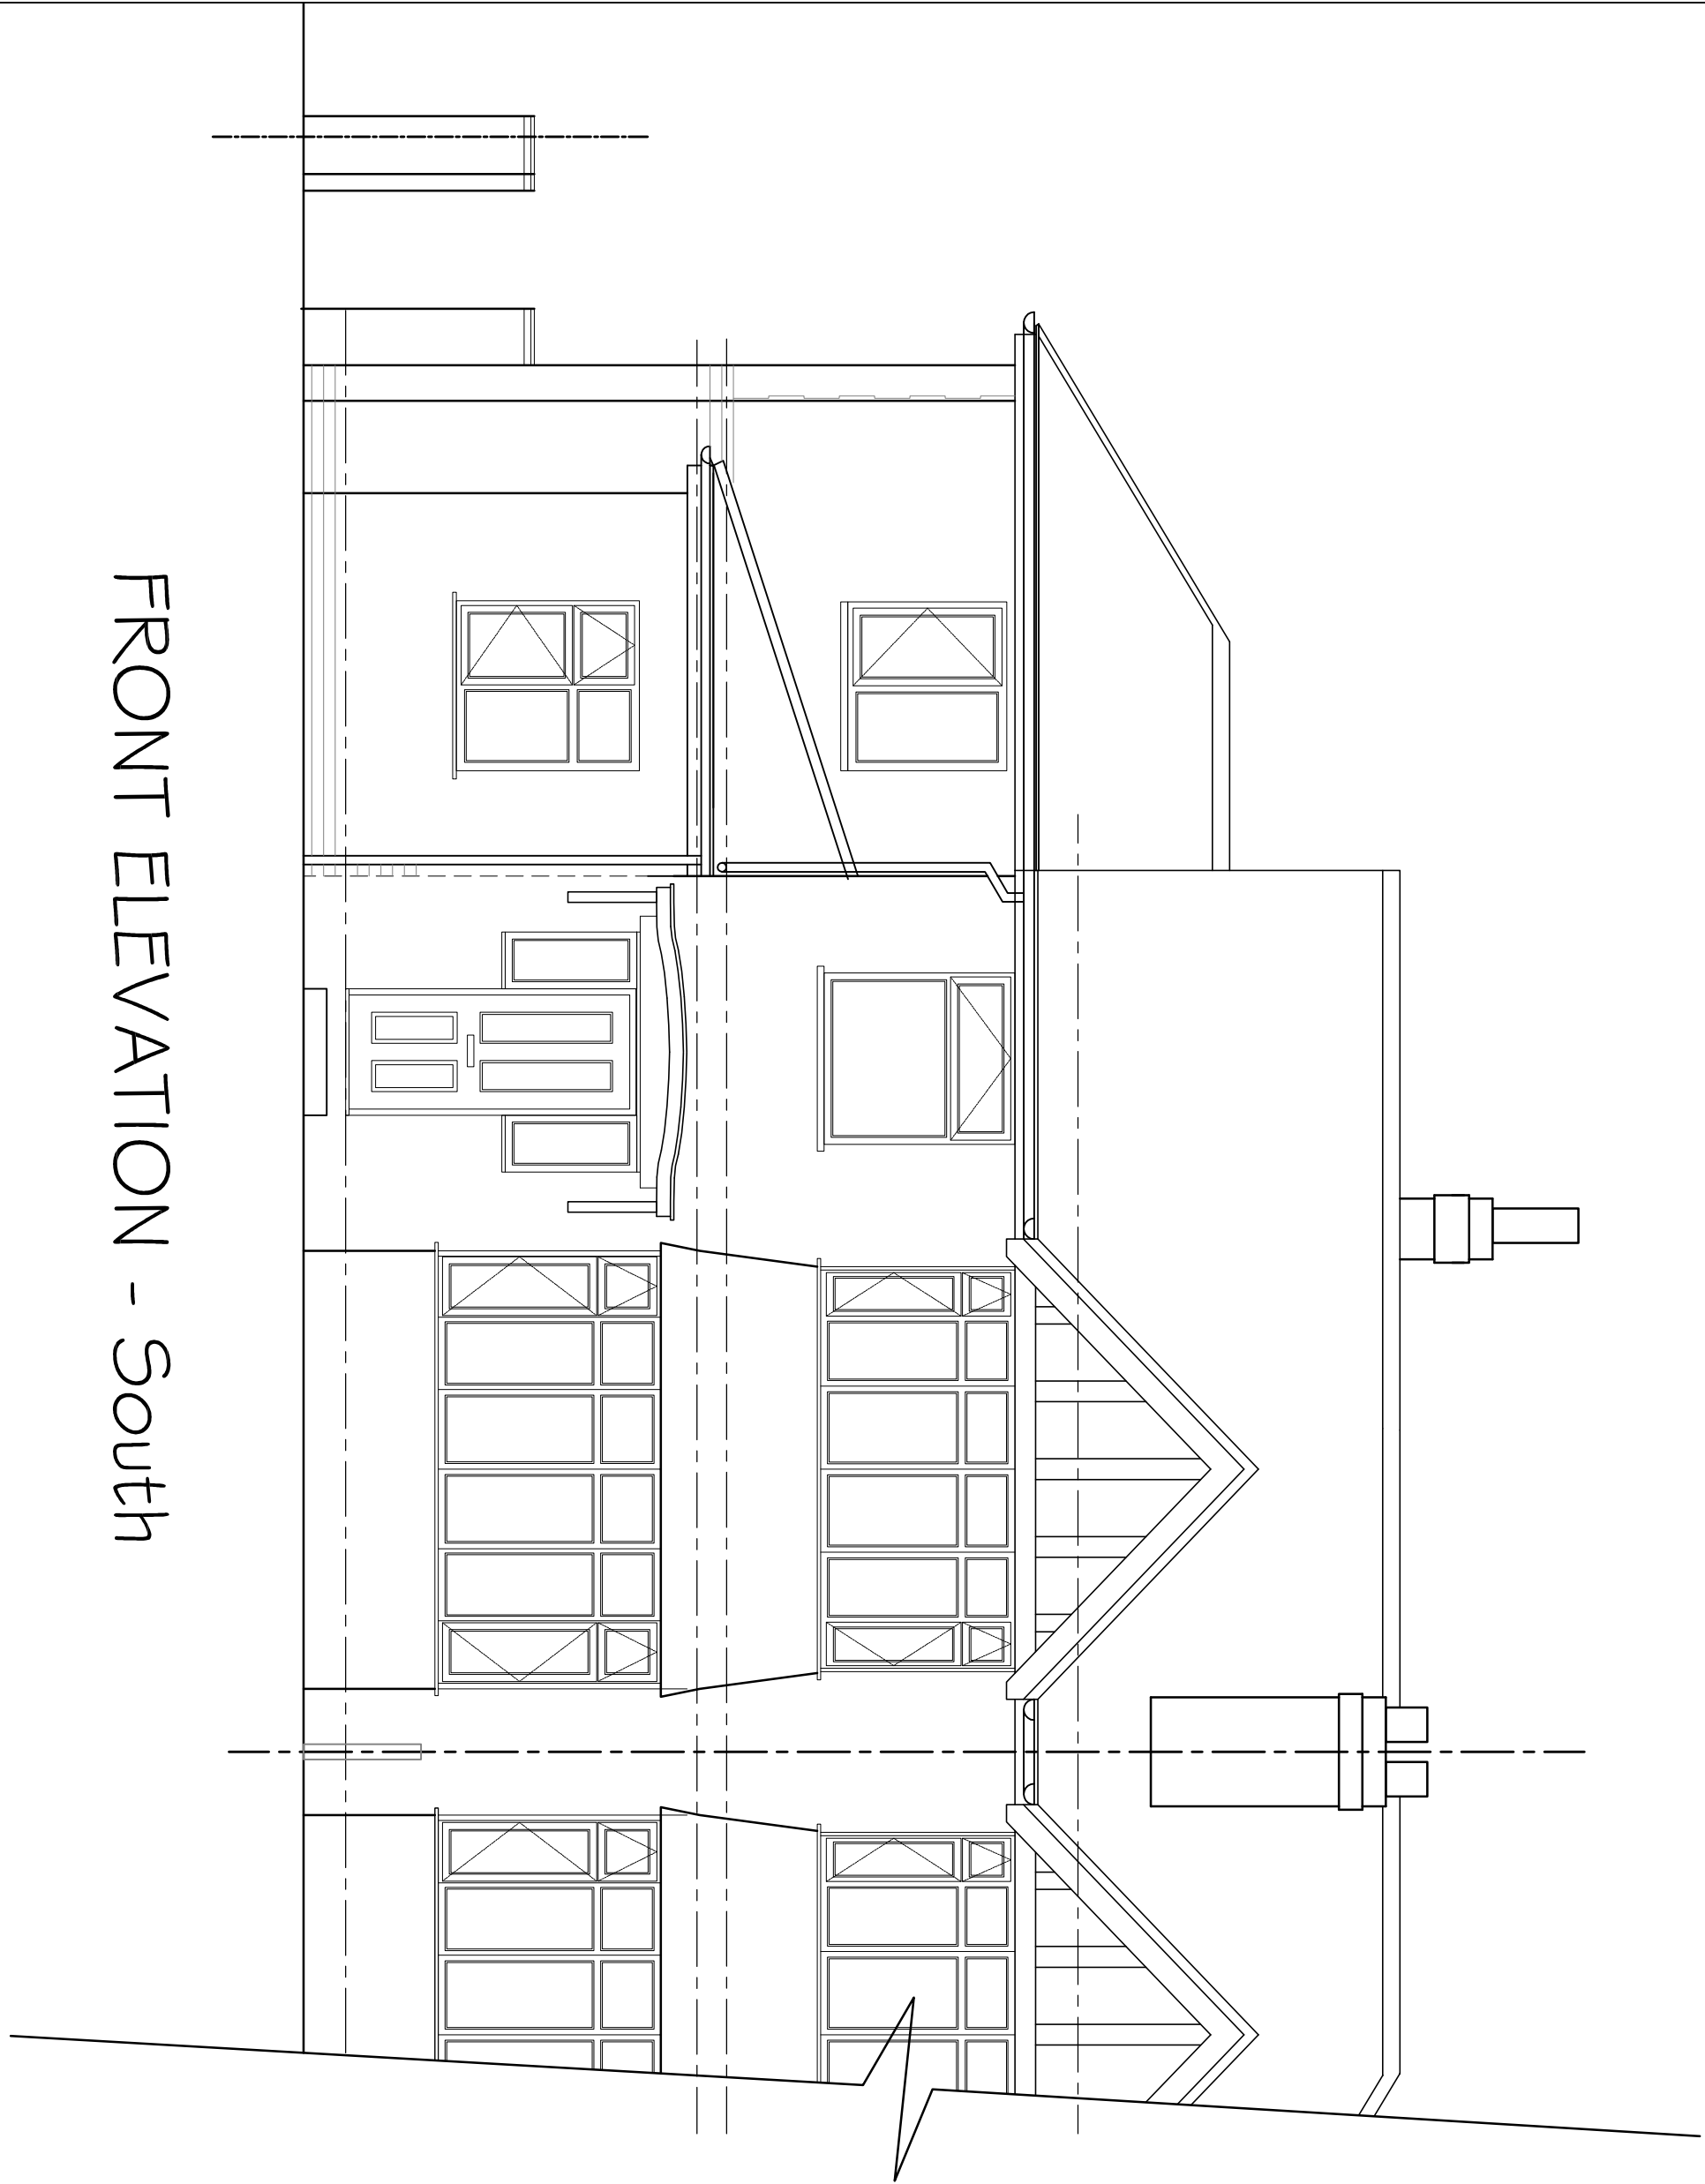

FRONT ELEVATION - South

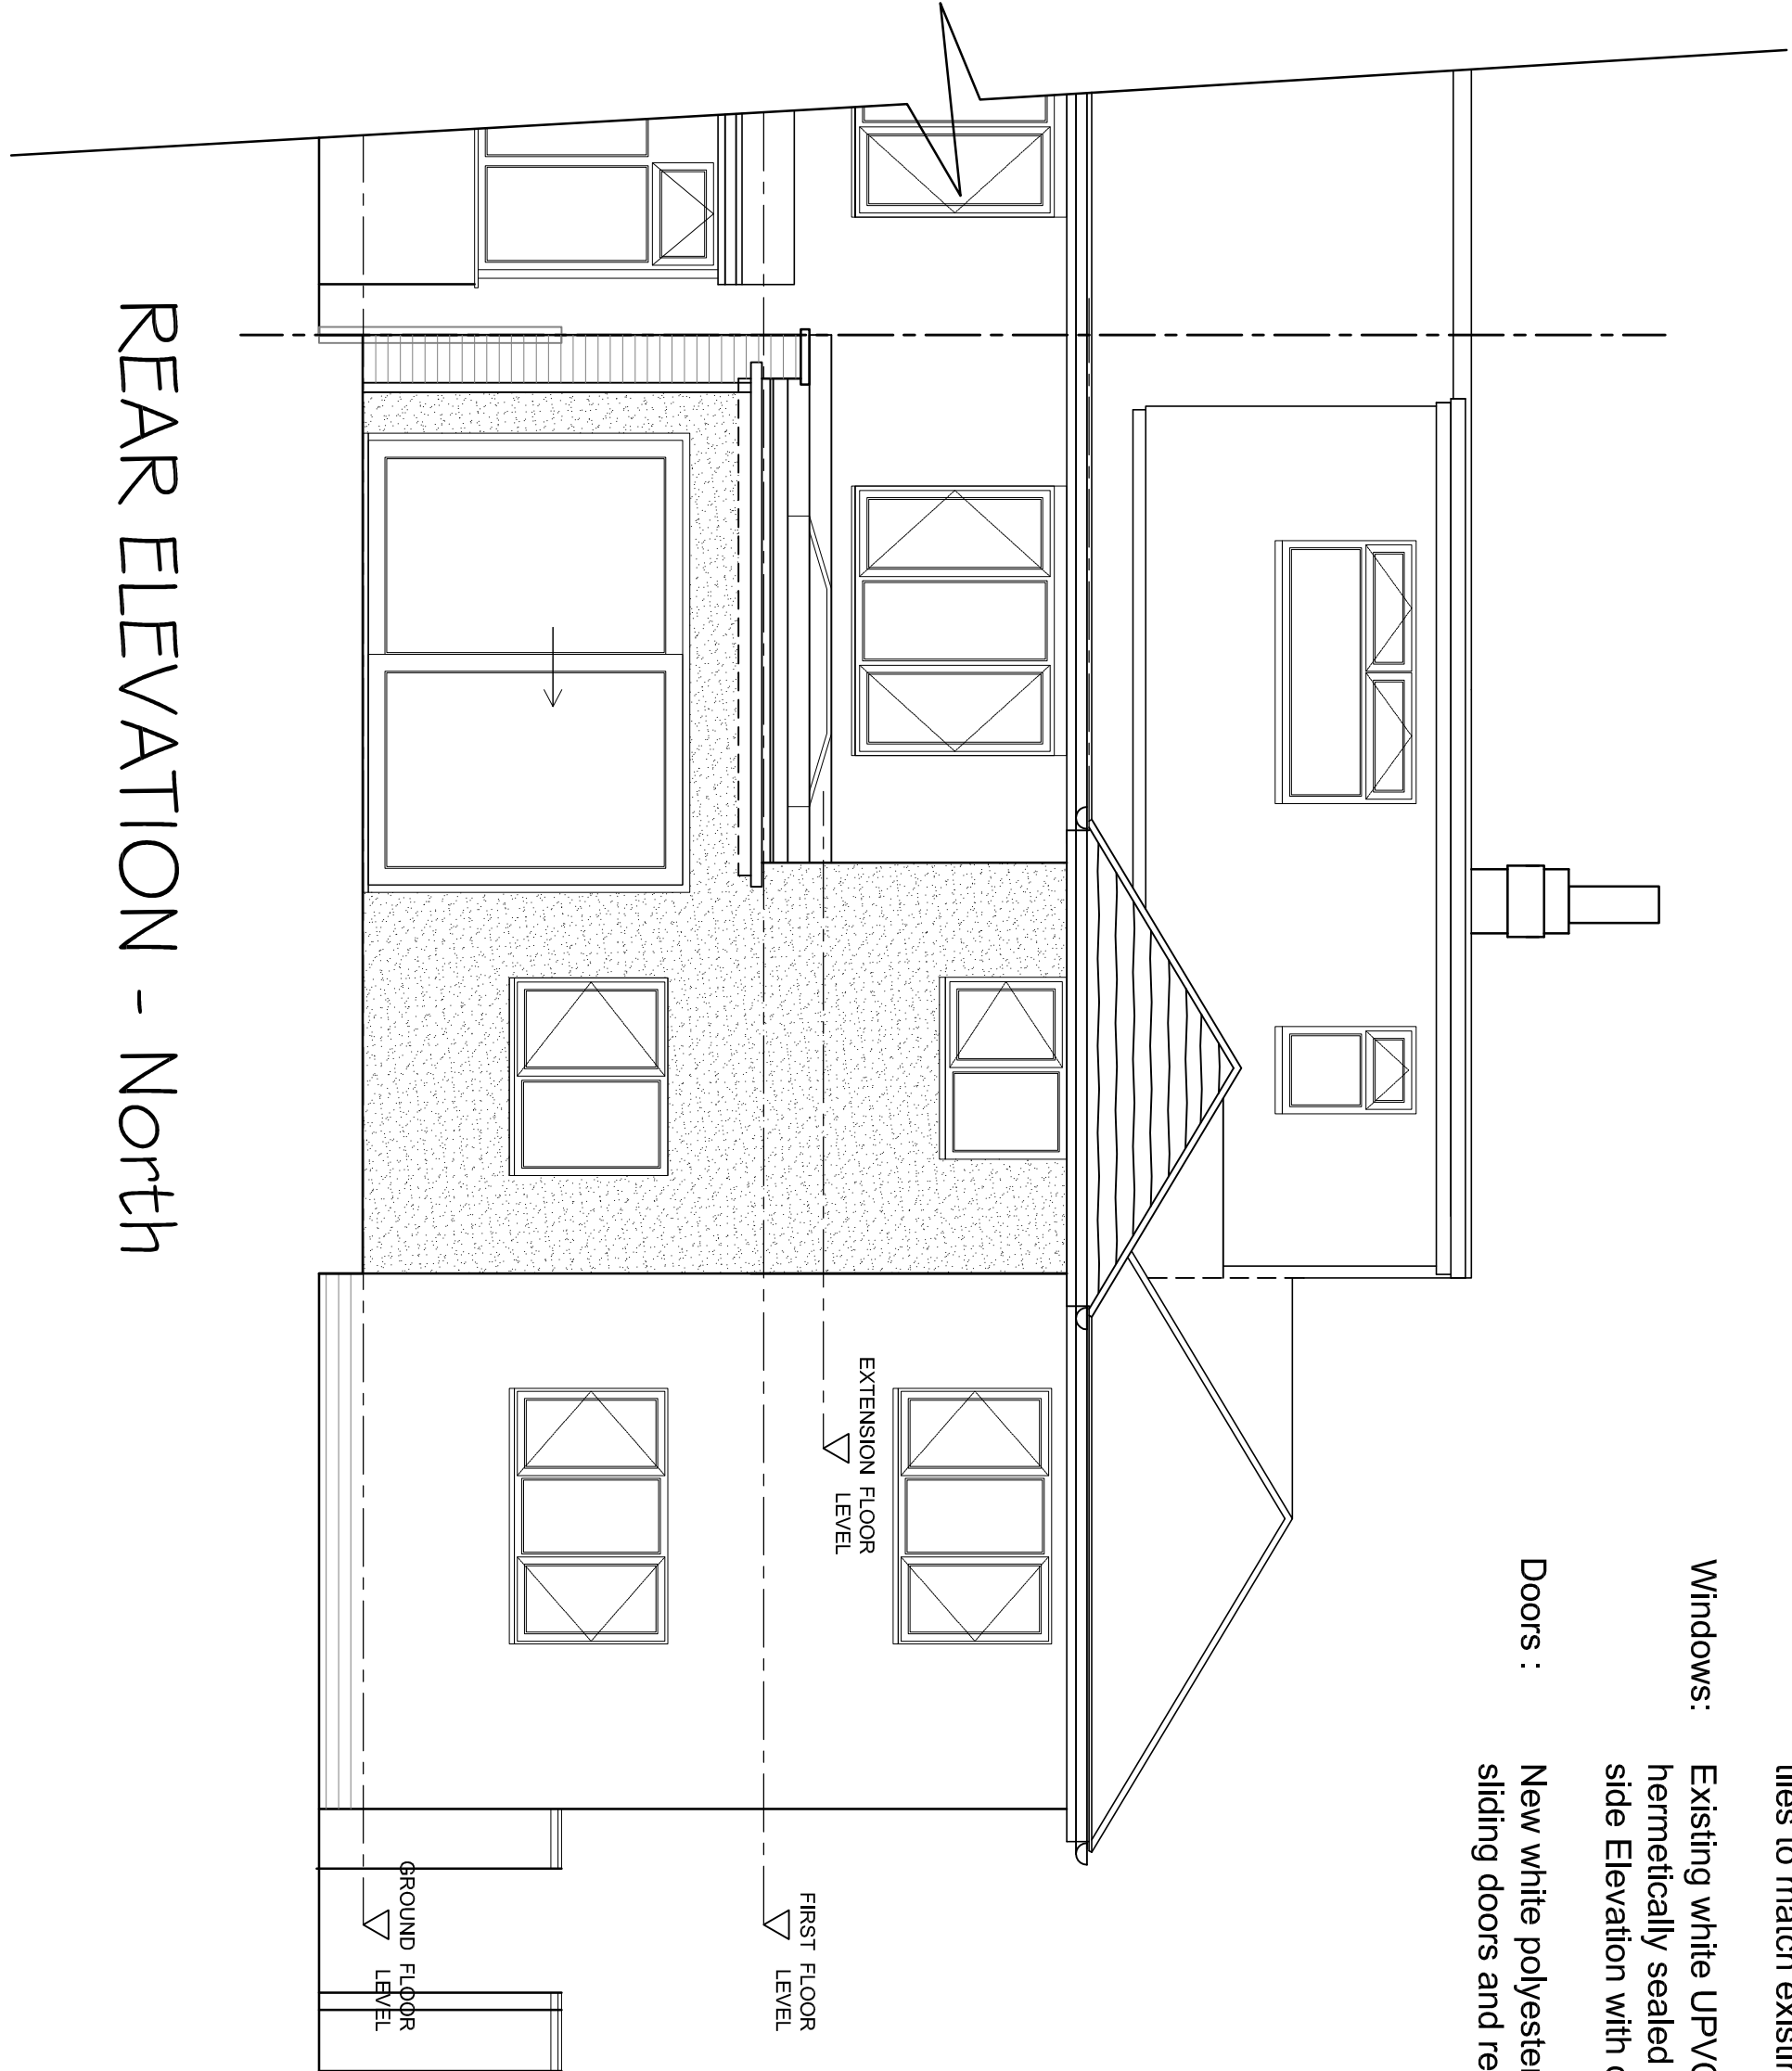

REAR ELEVATION - North

Rev	Description	Date
A	Bedroom 3 annotation added : Window moved from side to rear elevation Bed 3 : Velux rooflights added, in accordance with planners request 19/05/25	22.05.25

<