
North

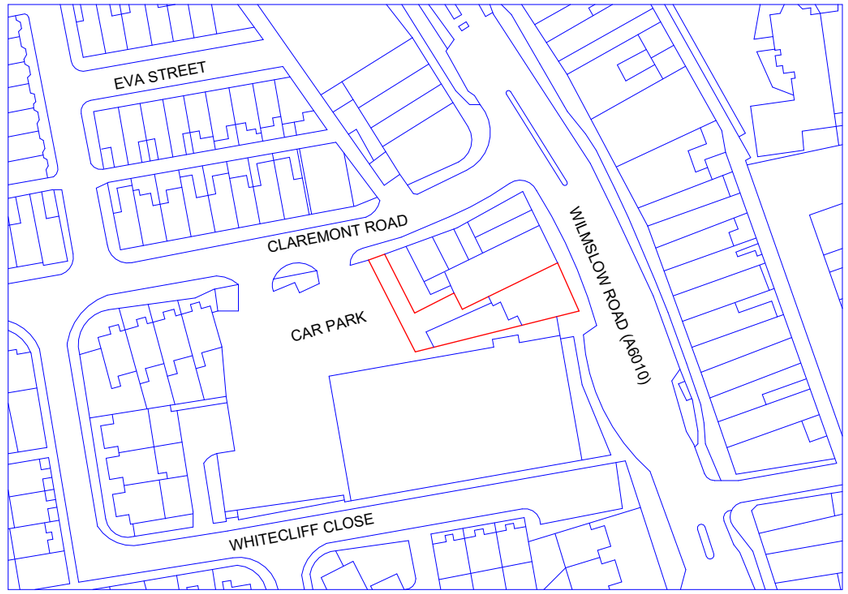


Location Plan
1 : 1250

0m 25m 50m 75m 100m 125m

VISUAL SCALE 1:1250 @ A3

North

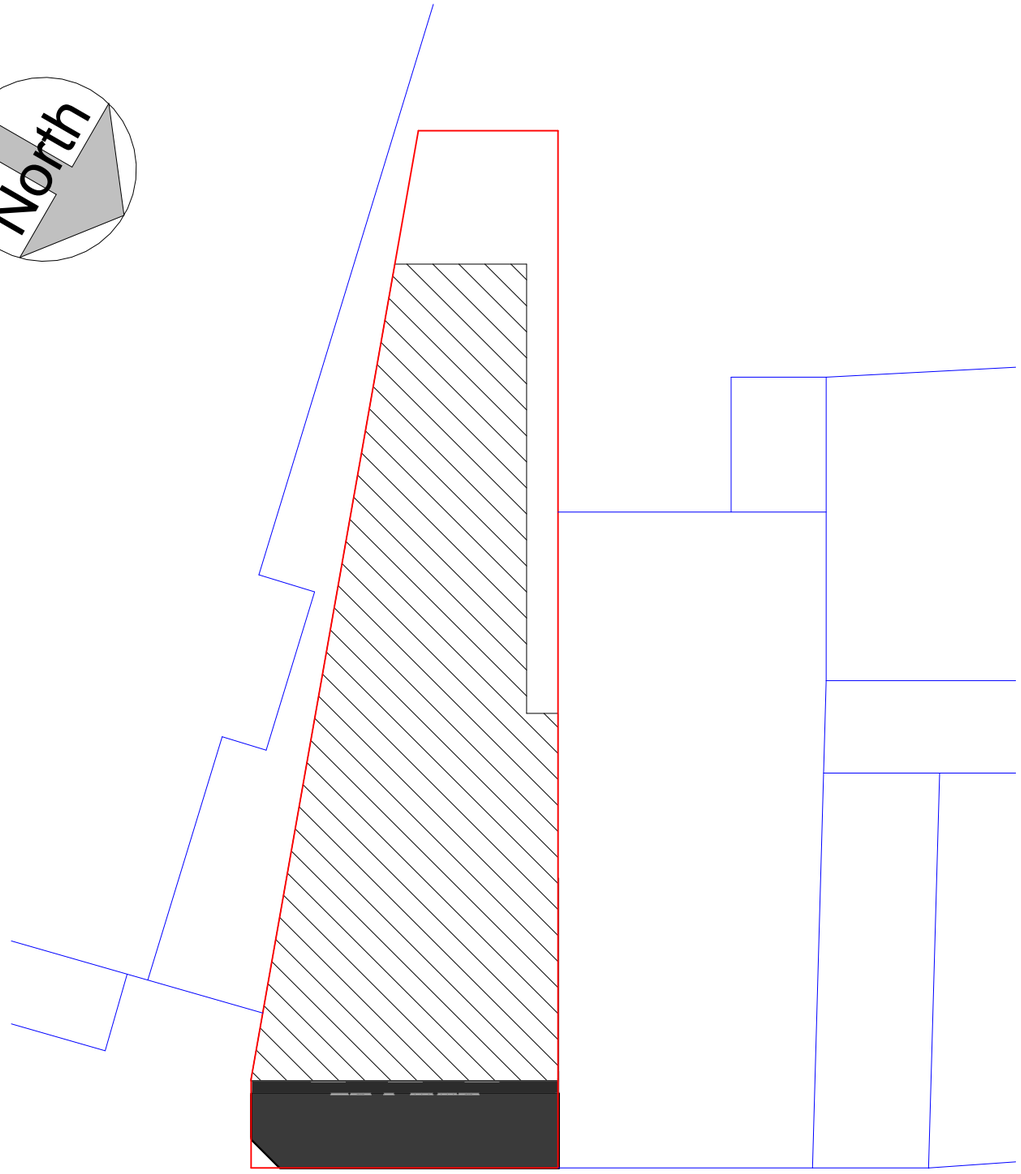

0m 4m 8m 12m 16m 20m

VISUAL SCALE 1:200 @ A3

THIS DRAWING IS THE COPYRIGHT OF MD DESIGN CONSULTANCY. DO NOT SCALE FROM THESE DRAWINGS. ALL LEVELS/DIMENSIONS TO BE CHECKED ON SITE PRIOR TO WORKS COMMENCING. REPORT ALL DISCREPANCIES TO CLIENT/DESIGNER.

CIAT affiliate

MD DESIGN
CONSULTANCY
07728417797
dabeer@mddesigns.co.uk

Proposed Single Storey Front Glazed Extension

130 Wilmslow Rd, Manchester M14 5AH

Location Plan
(DR) A205

Project Number
0058

Client Name
Rashad Mahmood

Drawn By
MDR

Rev	Description	Date
A	Submitted For Planning	21.05.25

Revision **A**