
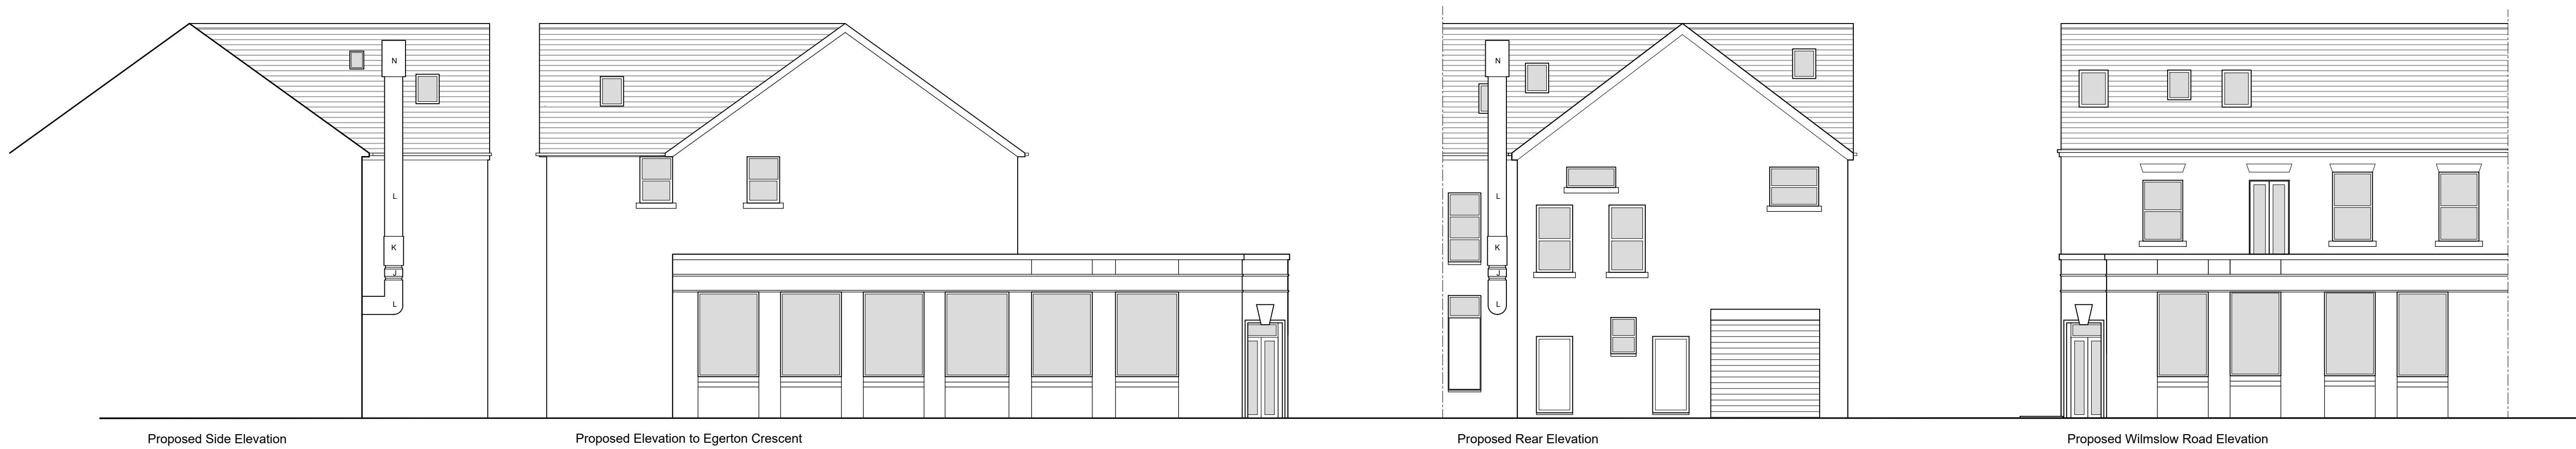
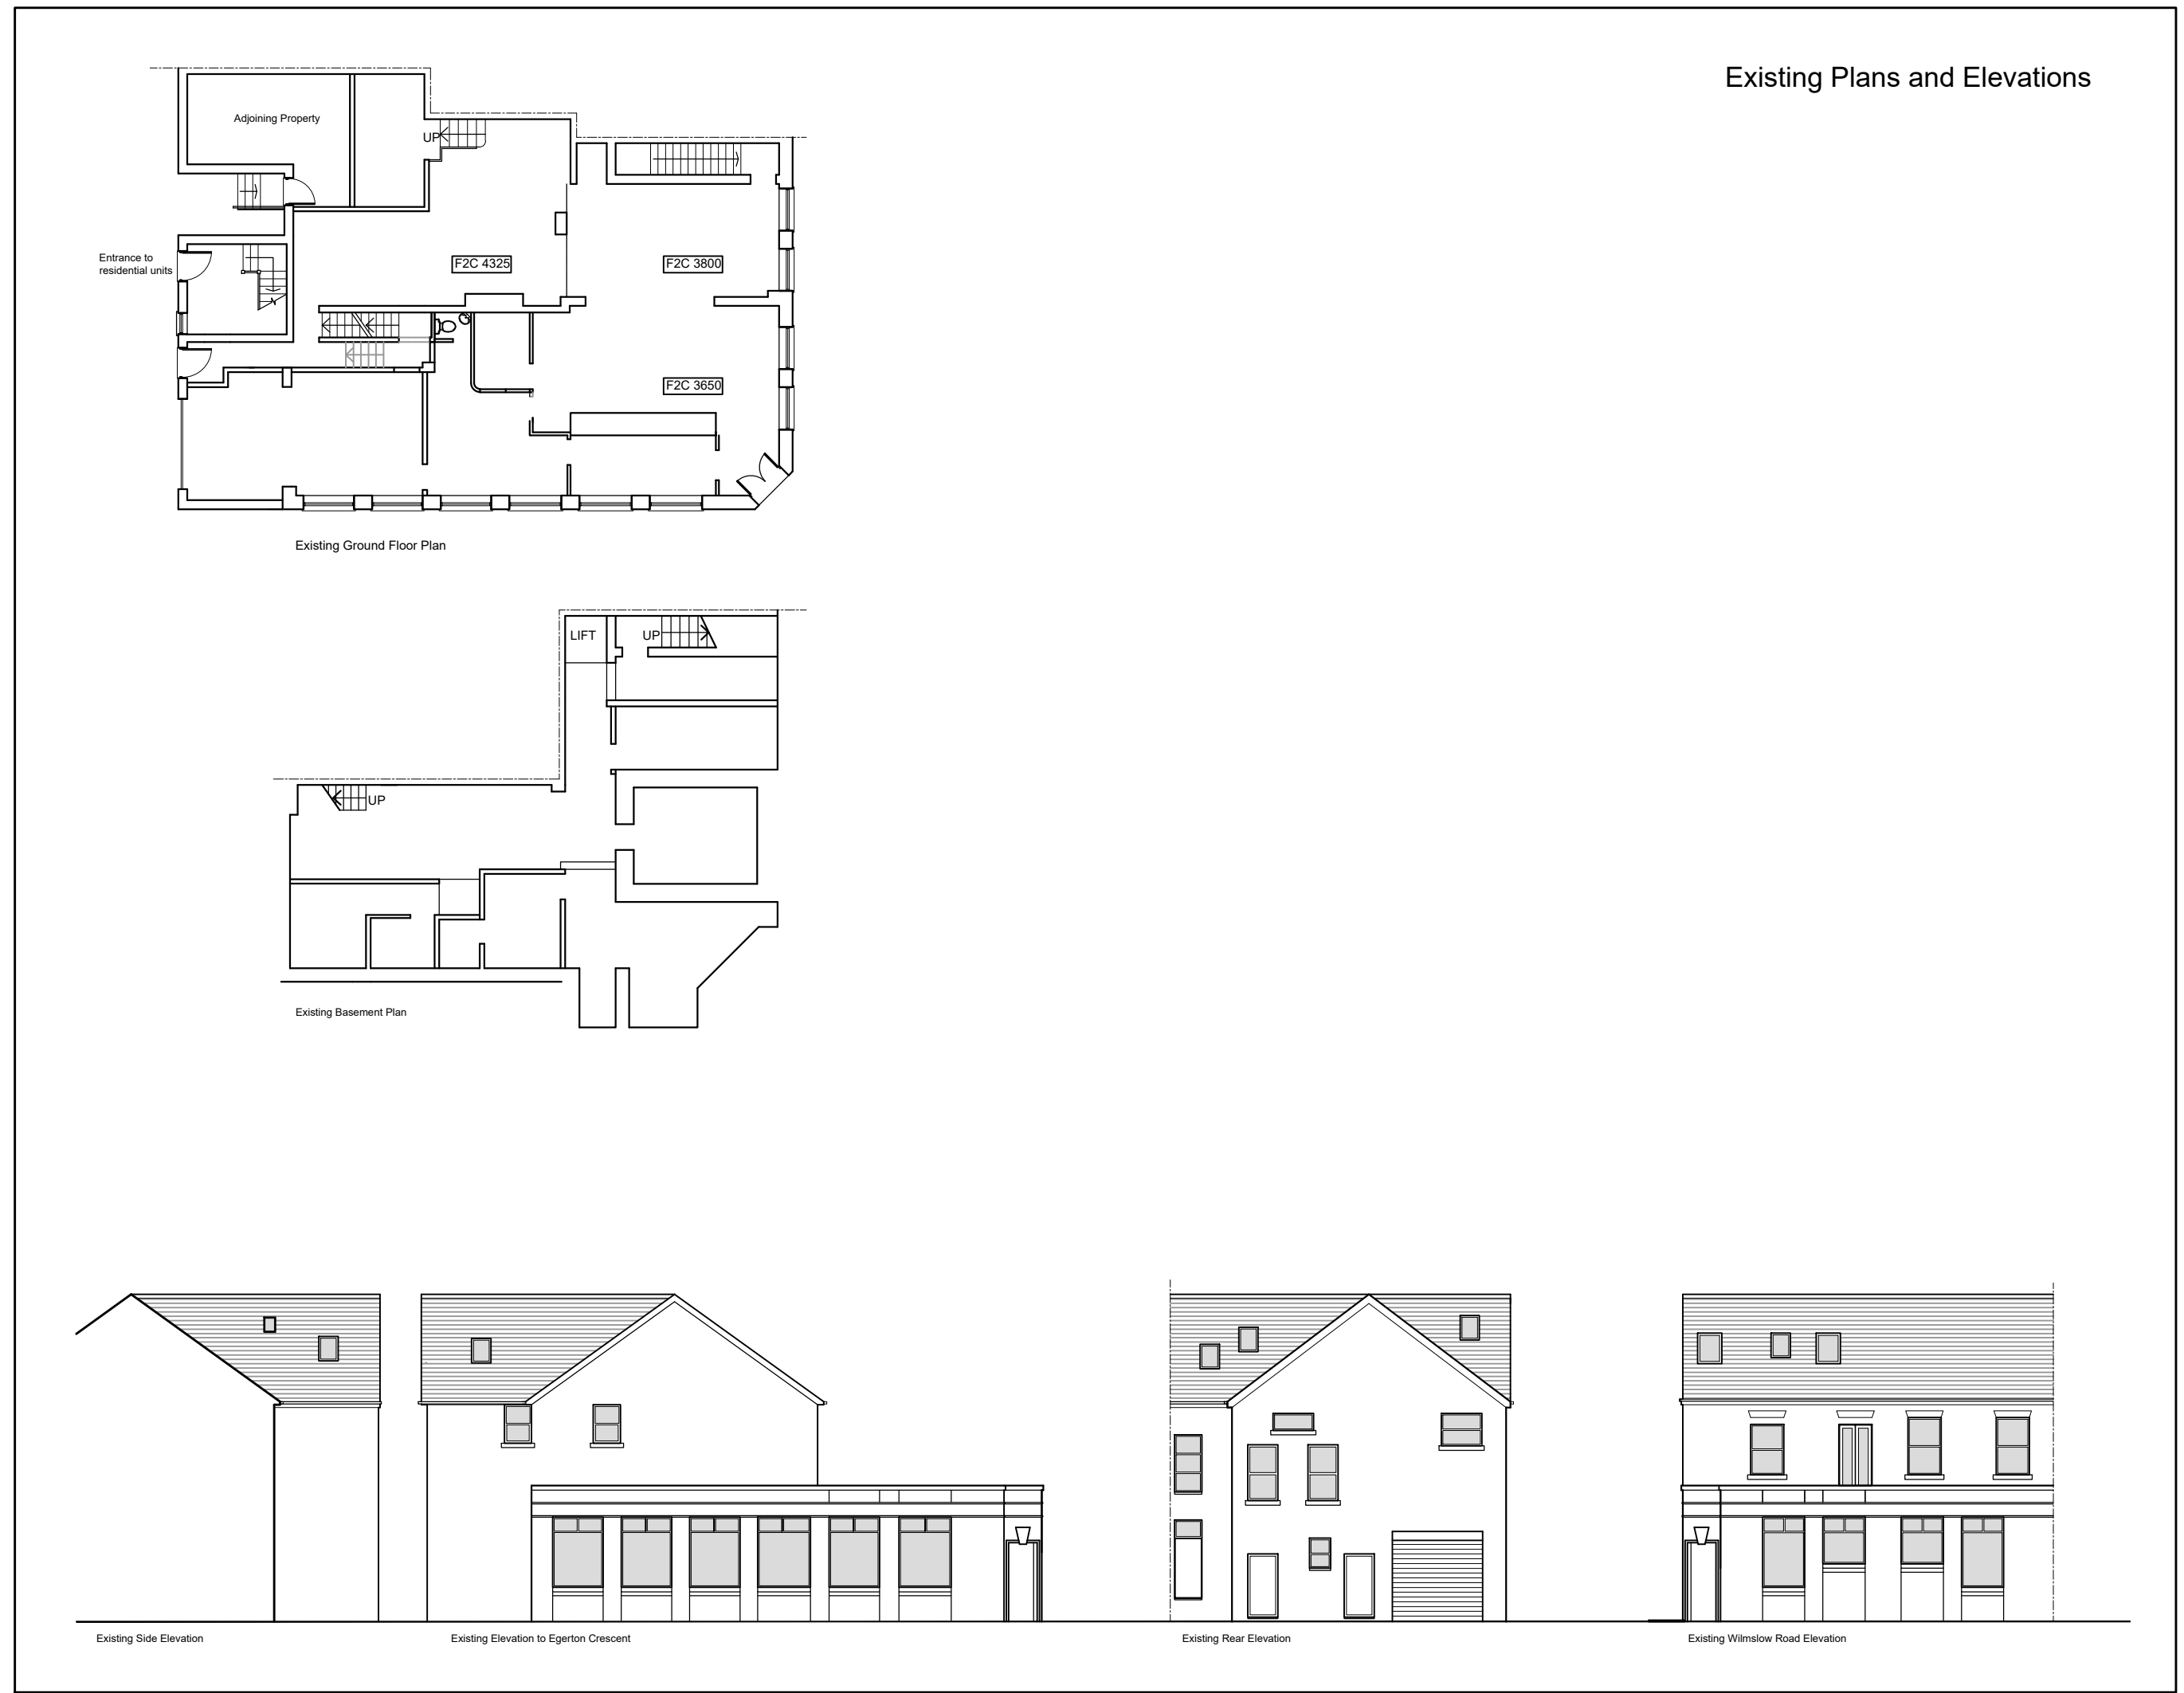
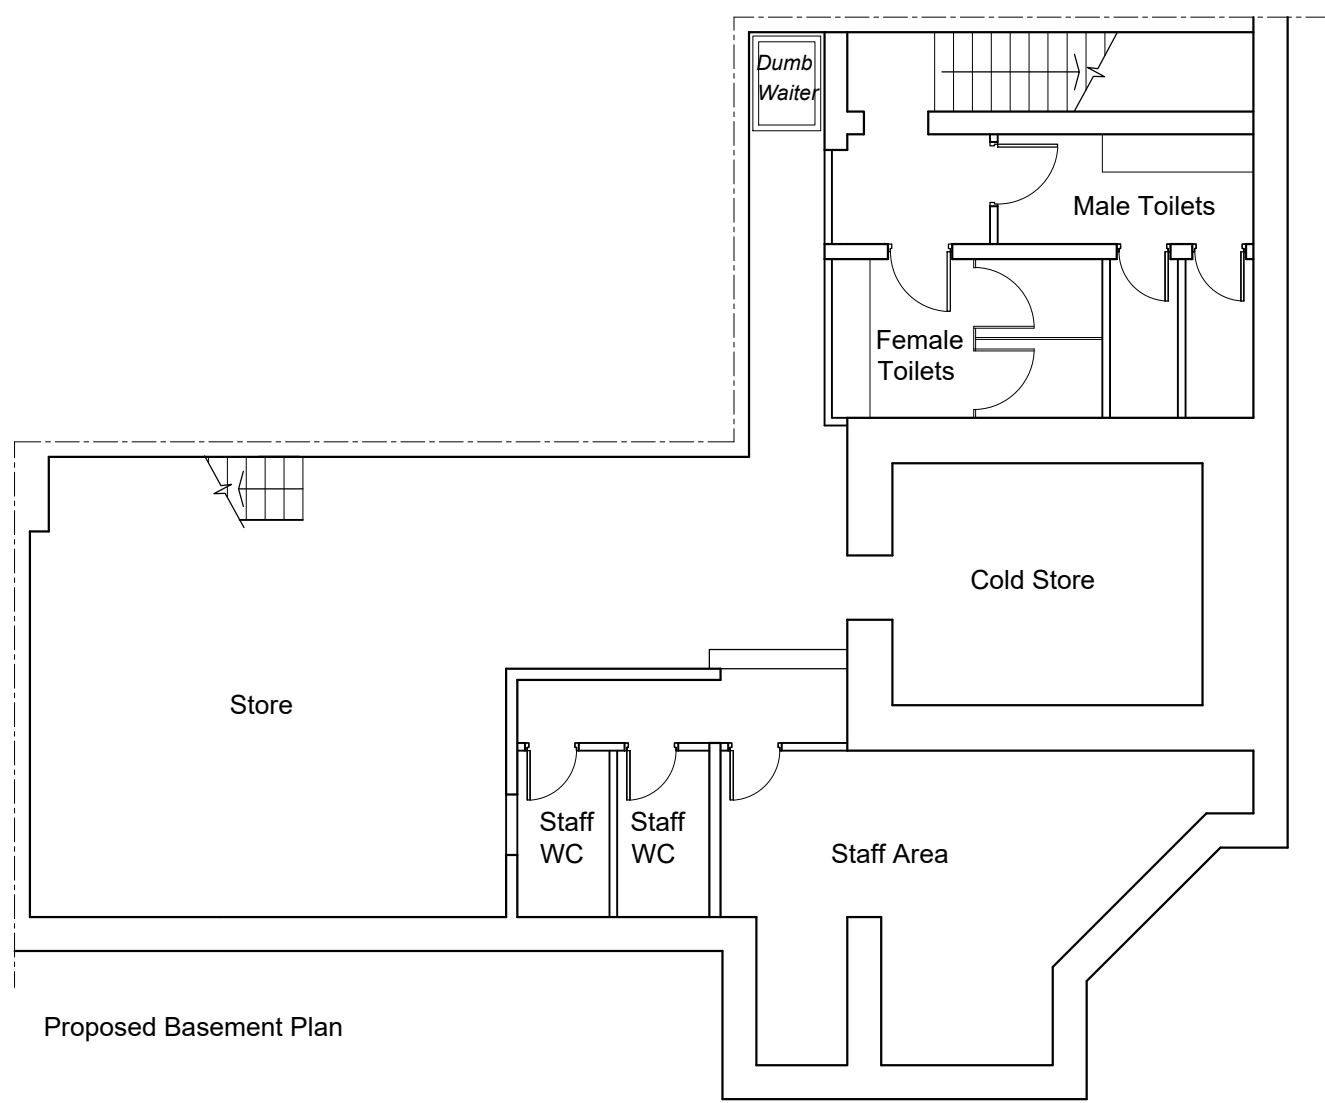


DESIGN INTENT DRAWING ONLY.
ANY CONSTRUCTION MUST COMPLY
WITH ALL APPLICABLE BUILDING
REGULATIONS.
ALL DIMENSIONS IN MM.

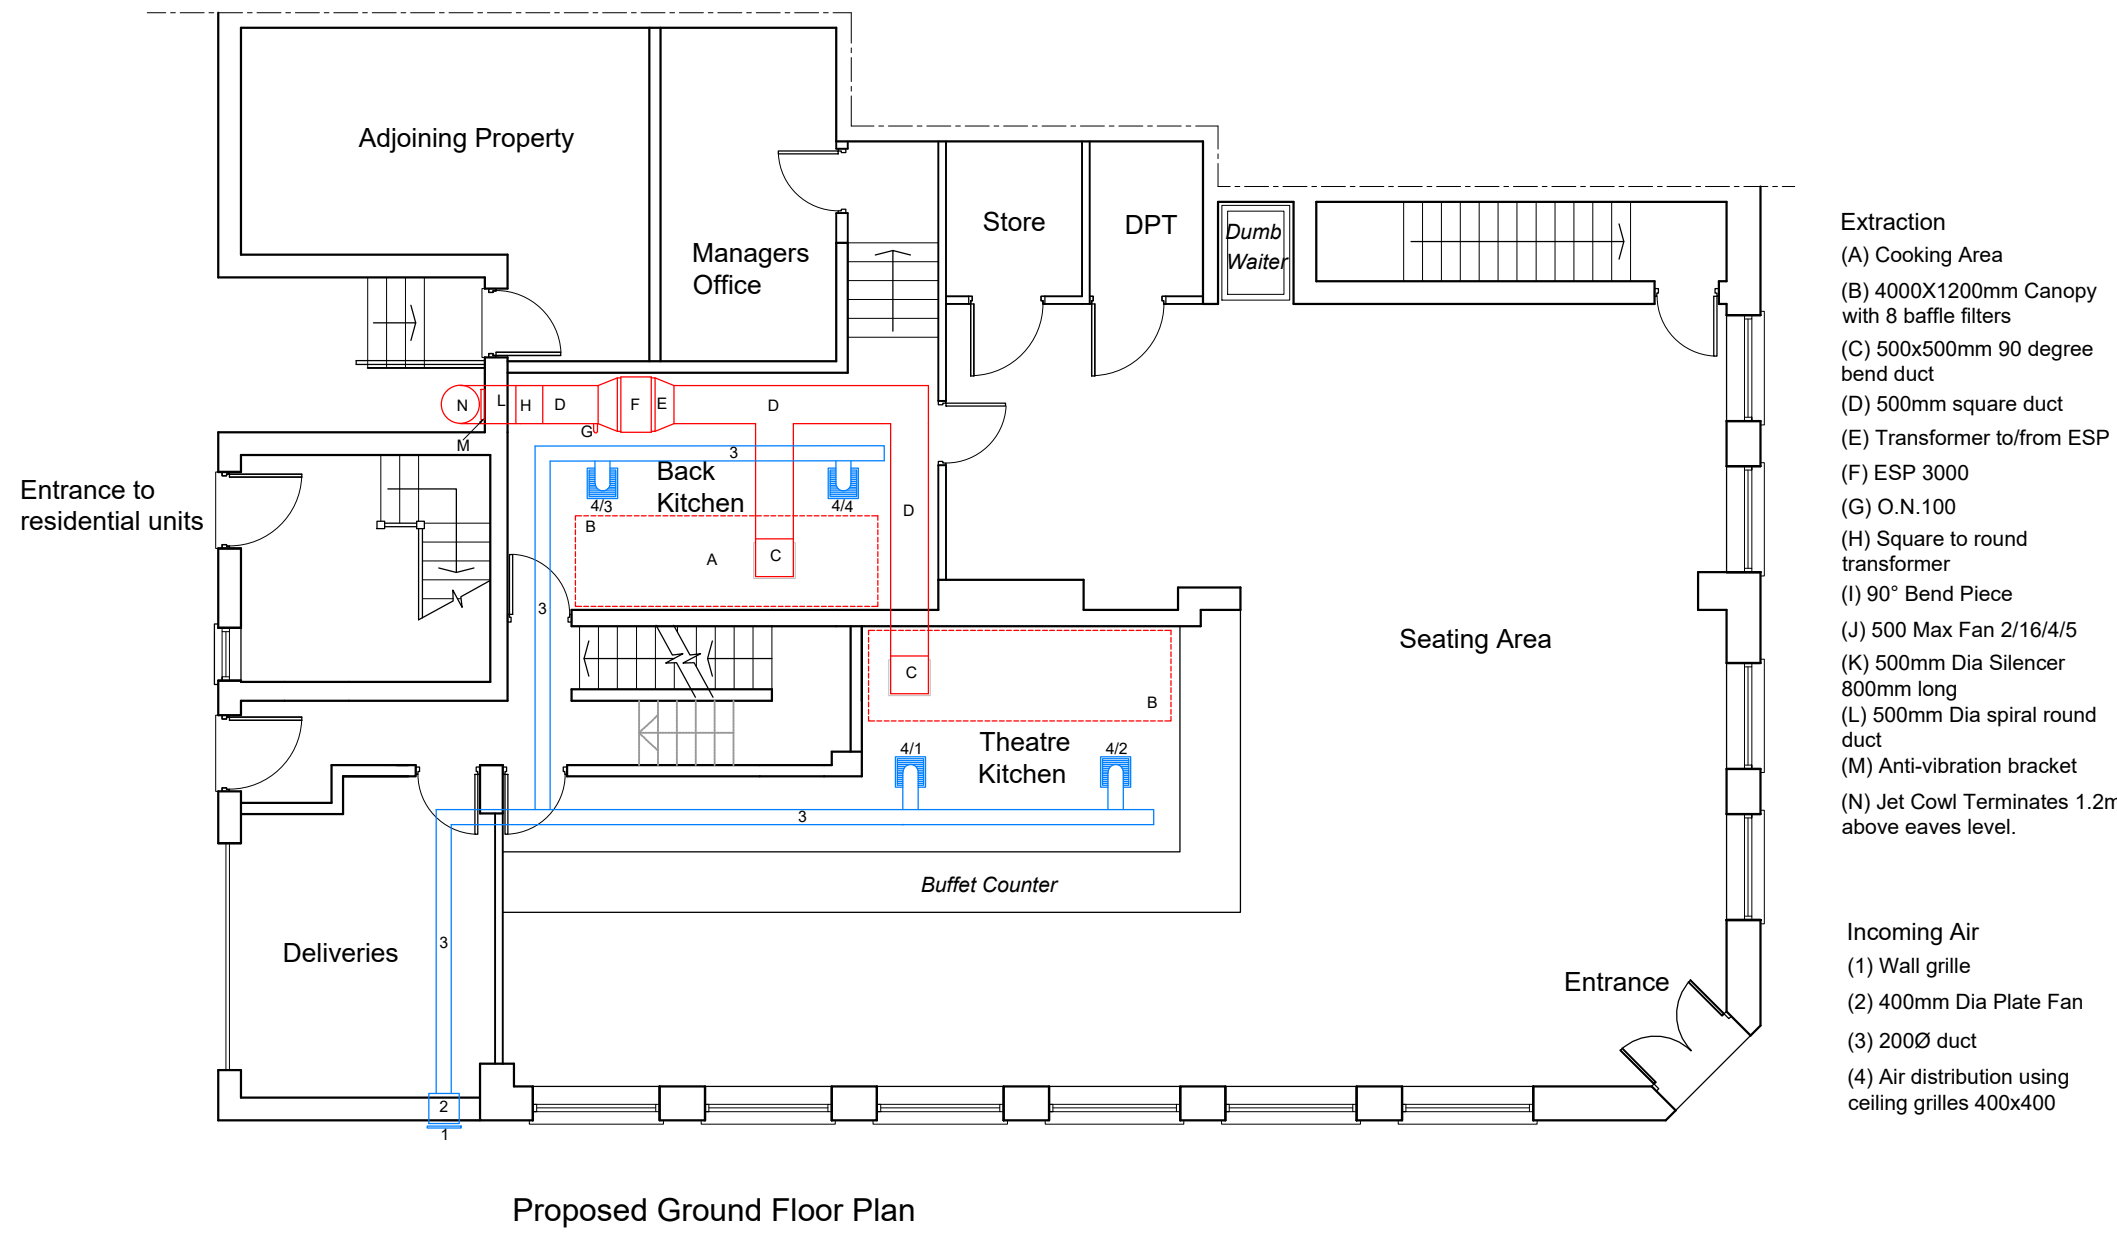

A	External exhaust raised by 2 metres.	09.05.25
Rev	Amendment	Date

t 0161 859 8861
m 0781 402 4033
e info@nk-architects.com
w www.nk-architects.com

PROJECT:
NEW EXTRACTION SYSTEM AND
ALTERATIONS TO ELEVATIONS.

ADDRESS:
467-471 WILMSLOW ROAD,
WITHINGTON, M20 4AN

DRG:
EXISTING AND PROPOSED
PLANS AND ELEVATIONS

DRG STATUS:
PLANNING SUBMISSION

DATE: Nov 2023
SCALE: 1:100
SIZE: A1

DRAWN: ANK
CHECKED: ANK
DRG NO: 637.02A

COPYRIGHT © 2007 NK ARCHITECTS (MCRL) LIMITED. ALL RIGHTS RESERVED.
REFER TO DIMENSIONS AND DO NOT SCALE.