


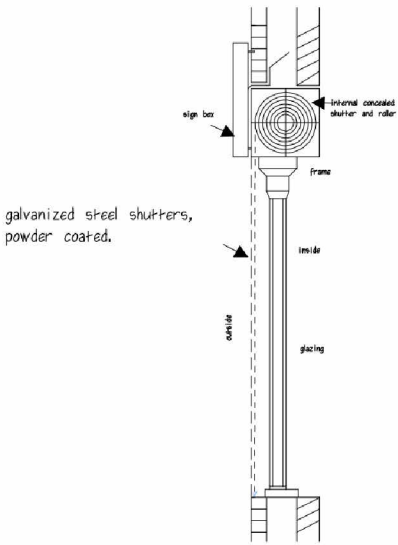


ROLLER SHUTTER DETAIL




01-P_Elevation
1 : 100

- Illuminating sign box
- New aluminium shopfront with centre door and side windows
- New entrance to first floor flat

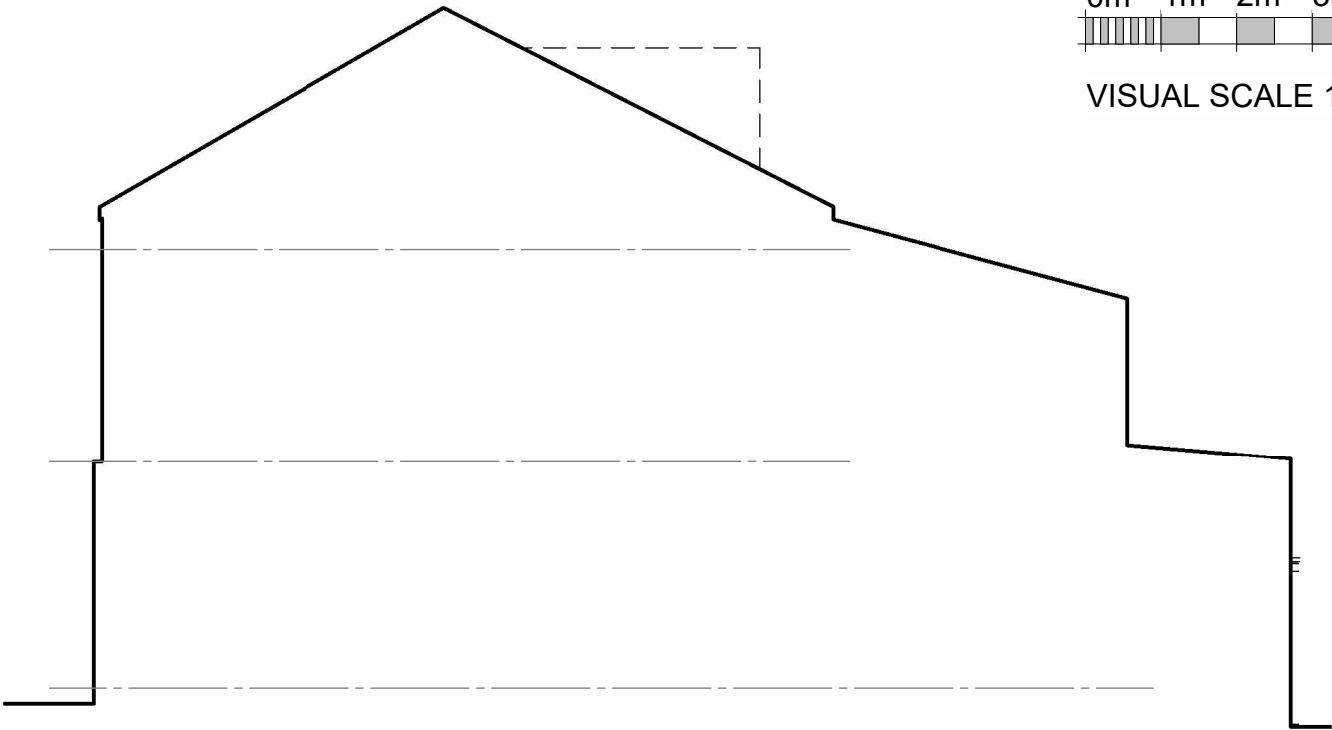


02-P_Elevation
1 : 100

0m 1m 2m 3m 4m 5m
VISUAL SCALE 1:100 @ A3

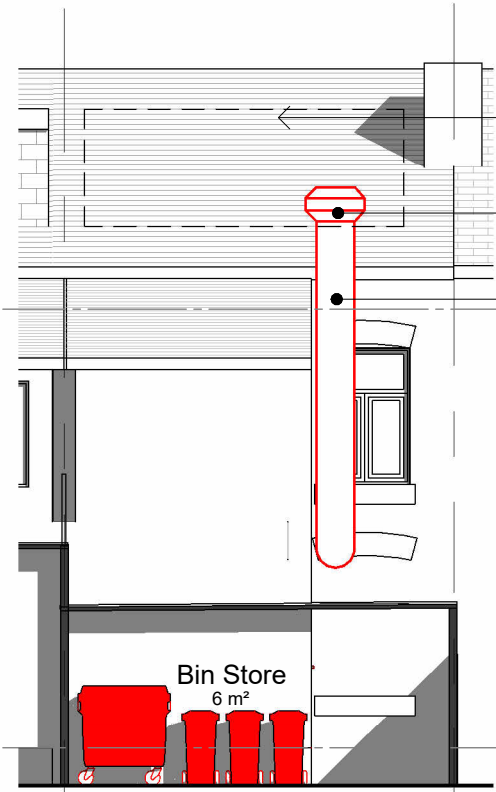

03-P_Elevation
1 : 100

- Dormer approved as per app no 138301/FO/2023
- Jet Cowl
- 450mm spiral duct

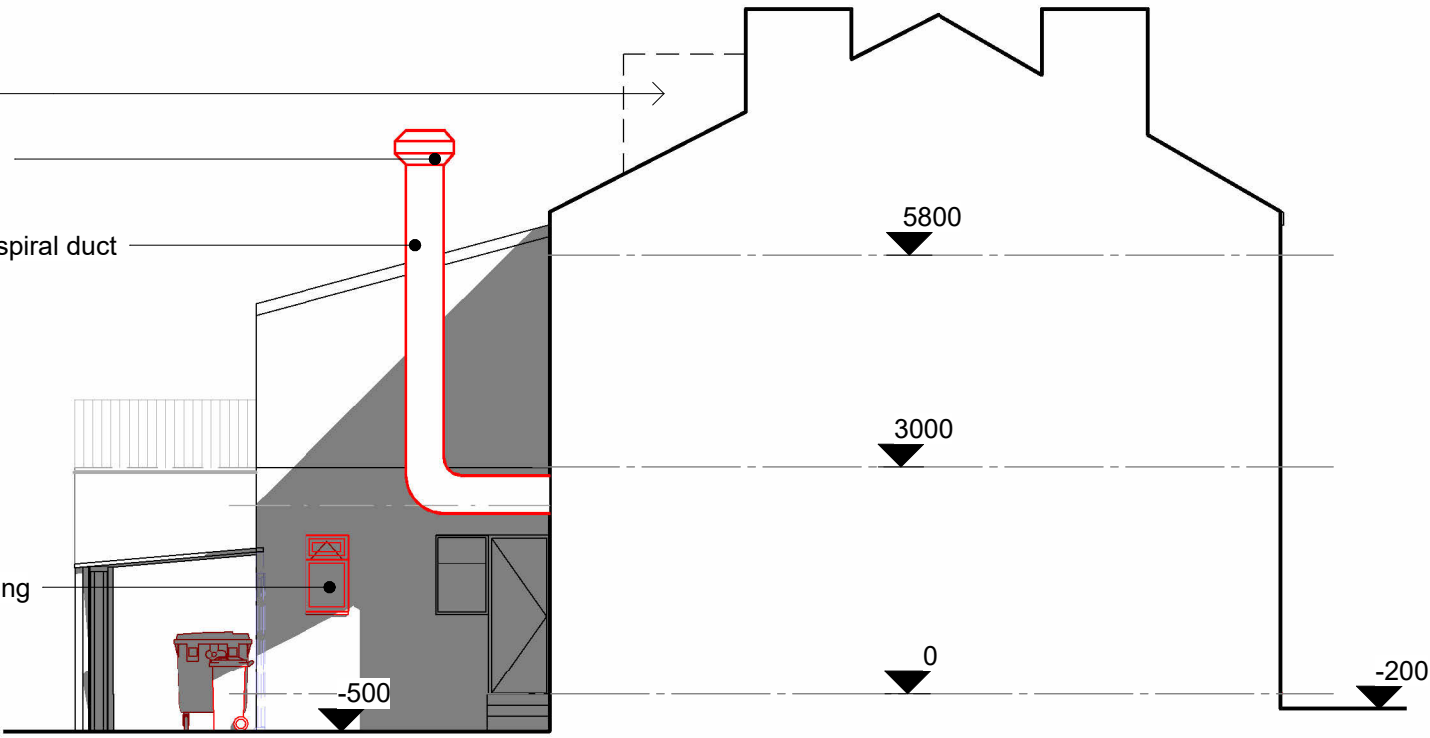

04-P_Elevation
1 : 100

- Obscure glazing

COPYRIGHT © ALL RIGHTS RESERVED BY VIKAS ALYAS LTD. DO NOT SCALE FROM DRAWING. DRAWING INDICATES DESIGN INTENT ONLY. REPORT ANY DISCREPANCIES TO CLIENT / VA LTD. NOT TO BE USED FOR CONSTRUCTION UNLESS STATED SO. TO BE READ IN CONJUNCTION WITH OTHER DRAWINGS OR SPECIFICATION WHERE PROVIDED.

ARCHITEK

BUILDING DESIGN CONSULTANCY

0161 511 8479

vikas@architek.uk

916 Stockport Road, Levenshulme, Manchester, M19 3AB

No.	Description	Date
P1	Issue to Planning	02.01.2025
P2	Updates as per email 25/02/25	04.03.2025

PROJECT		ADDRESS		CLIENT		
Change of use: Ground floor use to Launderette (Sui Generis)		814 Hyde Rd, Gorton, Manchester M18 7JD		Hashim Haroon		
Manchester City Council		SHEET		Date	Project number	Scale (@ A3)
PURPOSE OF ISSUE		Proposed Elevations		02.01.2025	M187	1 : 100
Planning				Drawn by	DRAWING NUMBER	
				VA	A106	
				Checked by	REV	
				VA	P2	