



SEPERATORS

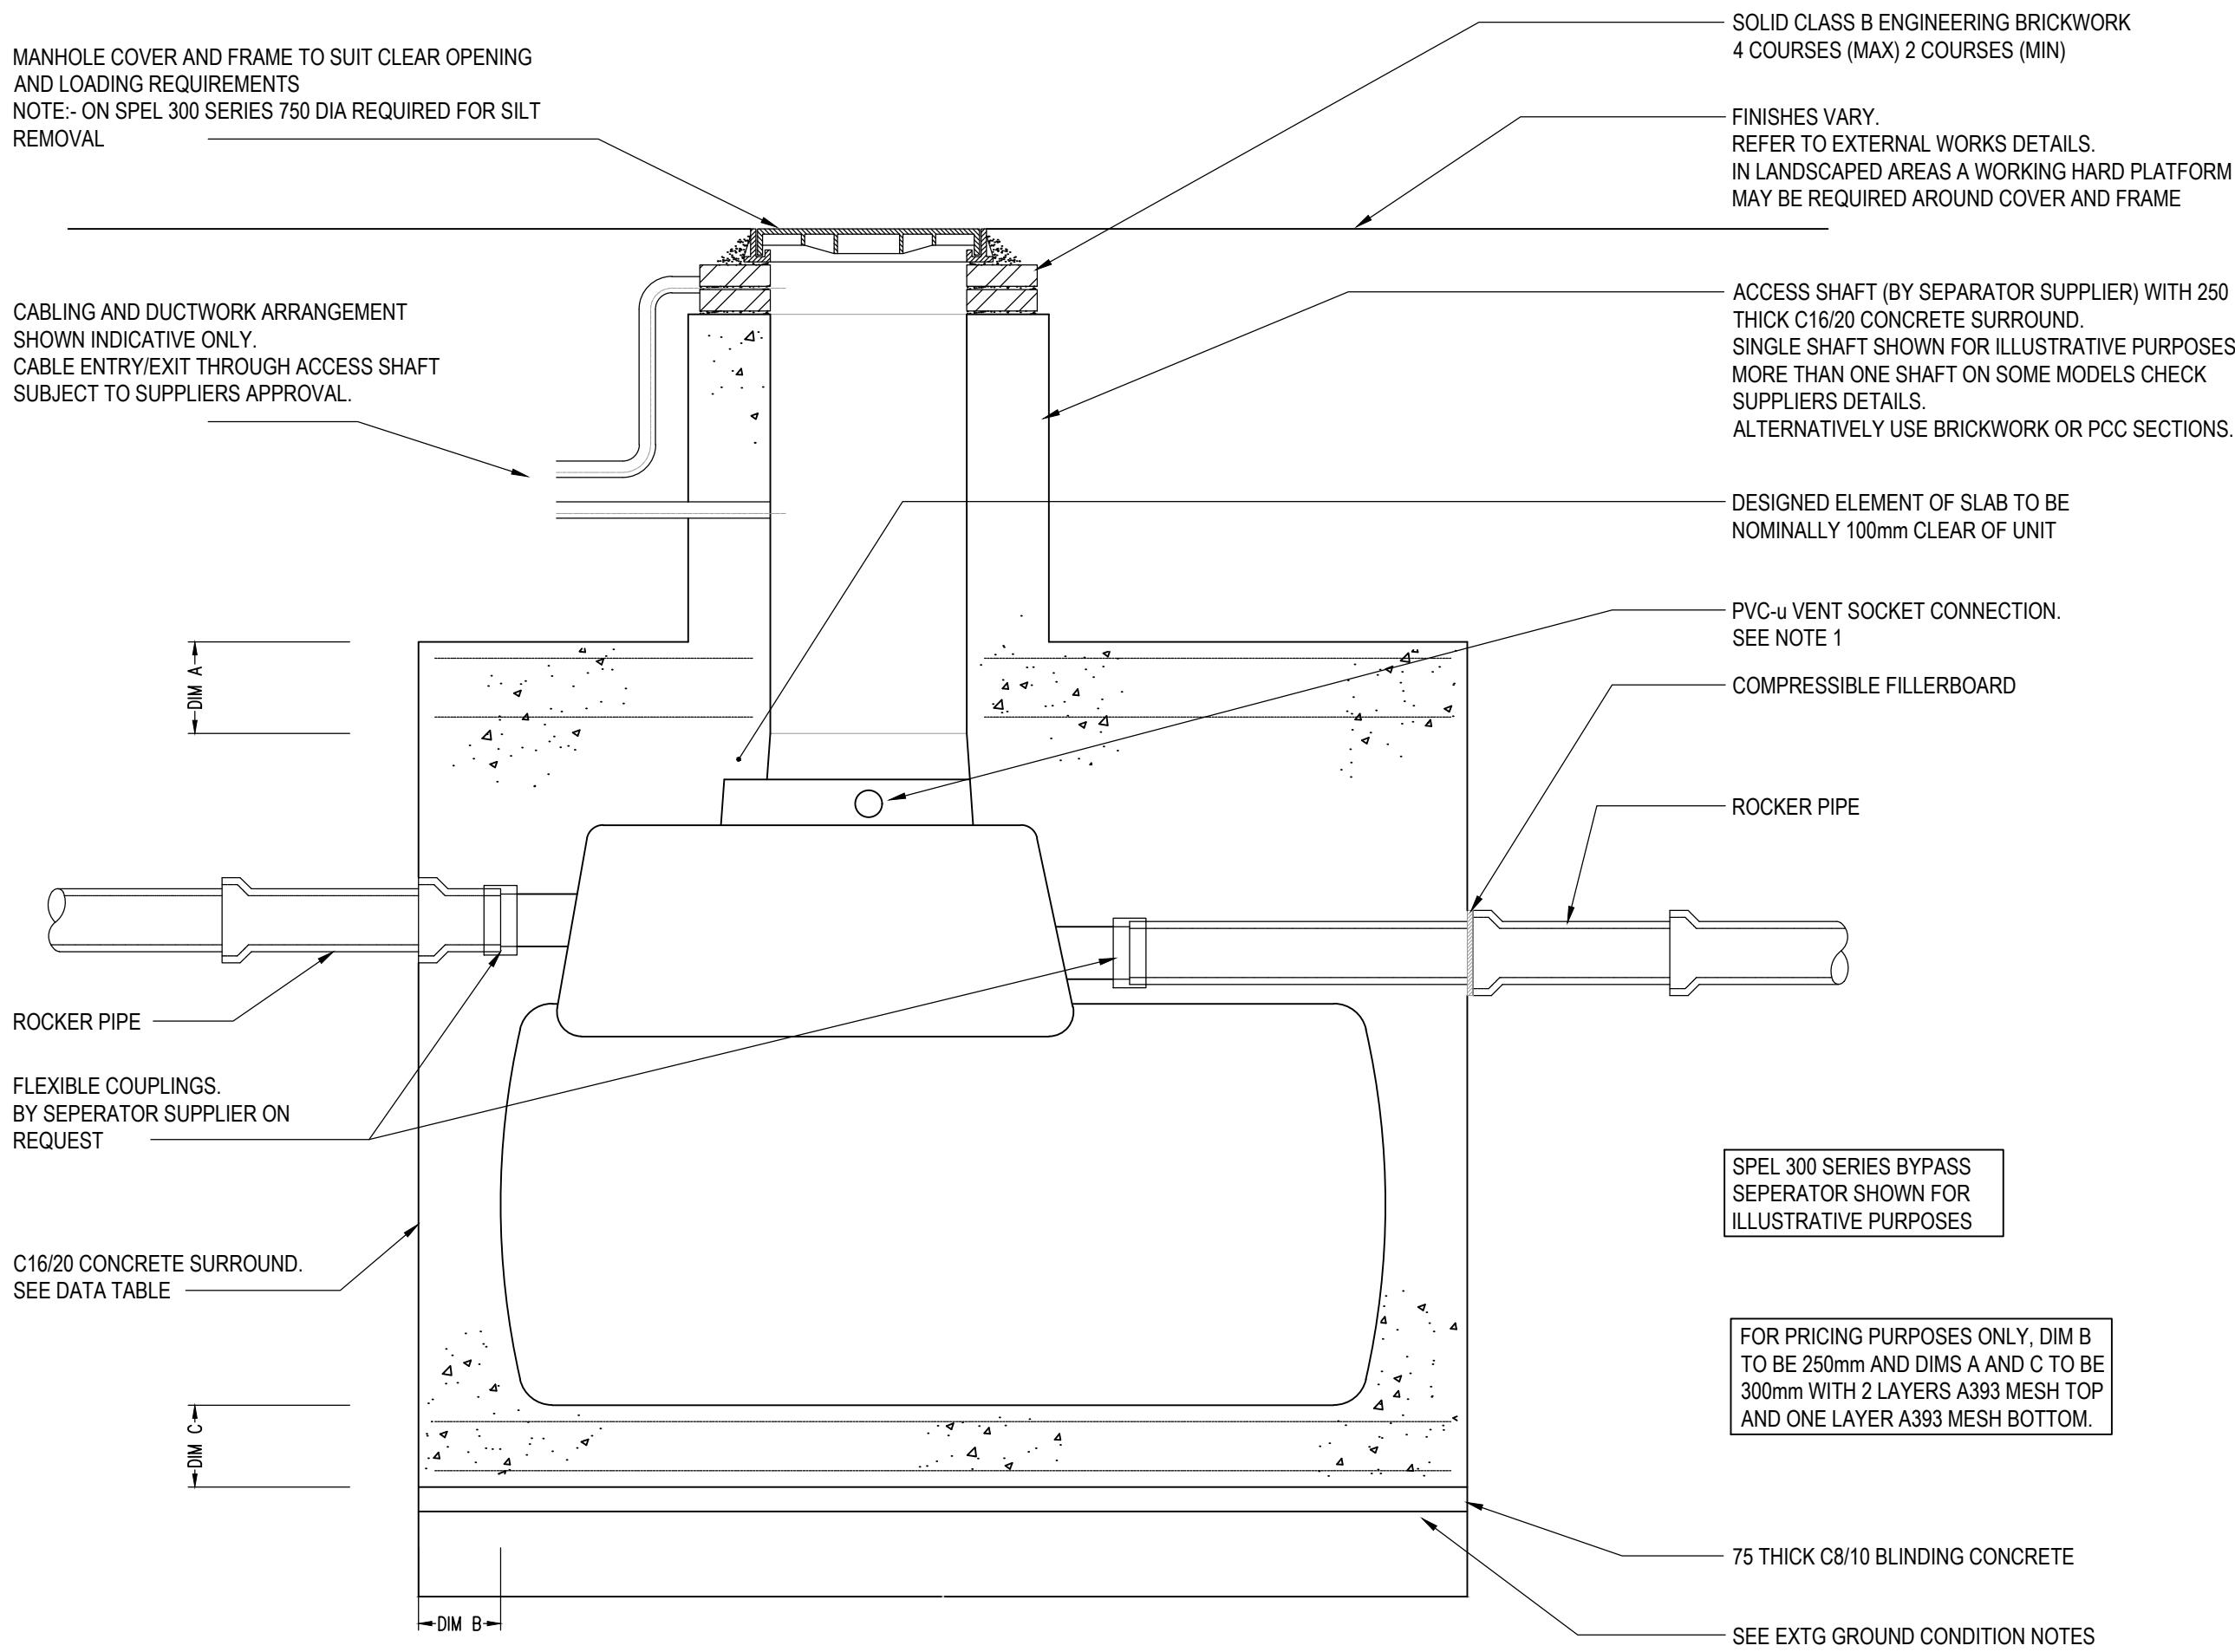

TYPICAL BYPASS SEPARATOR

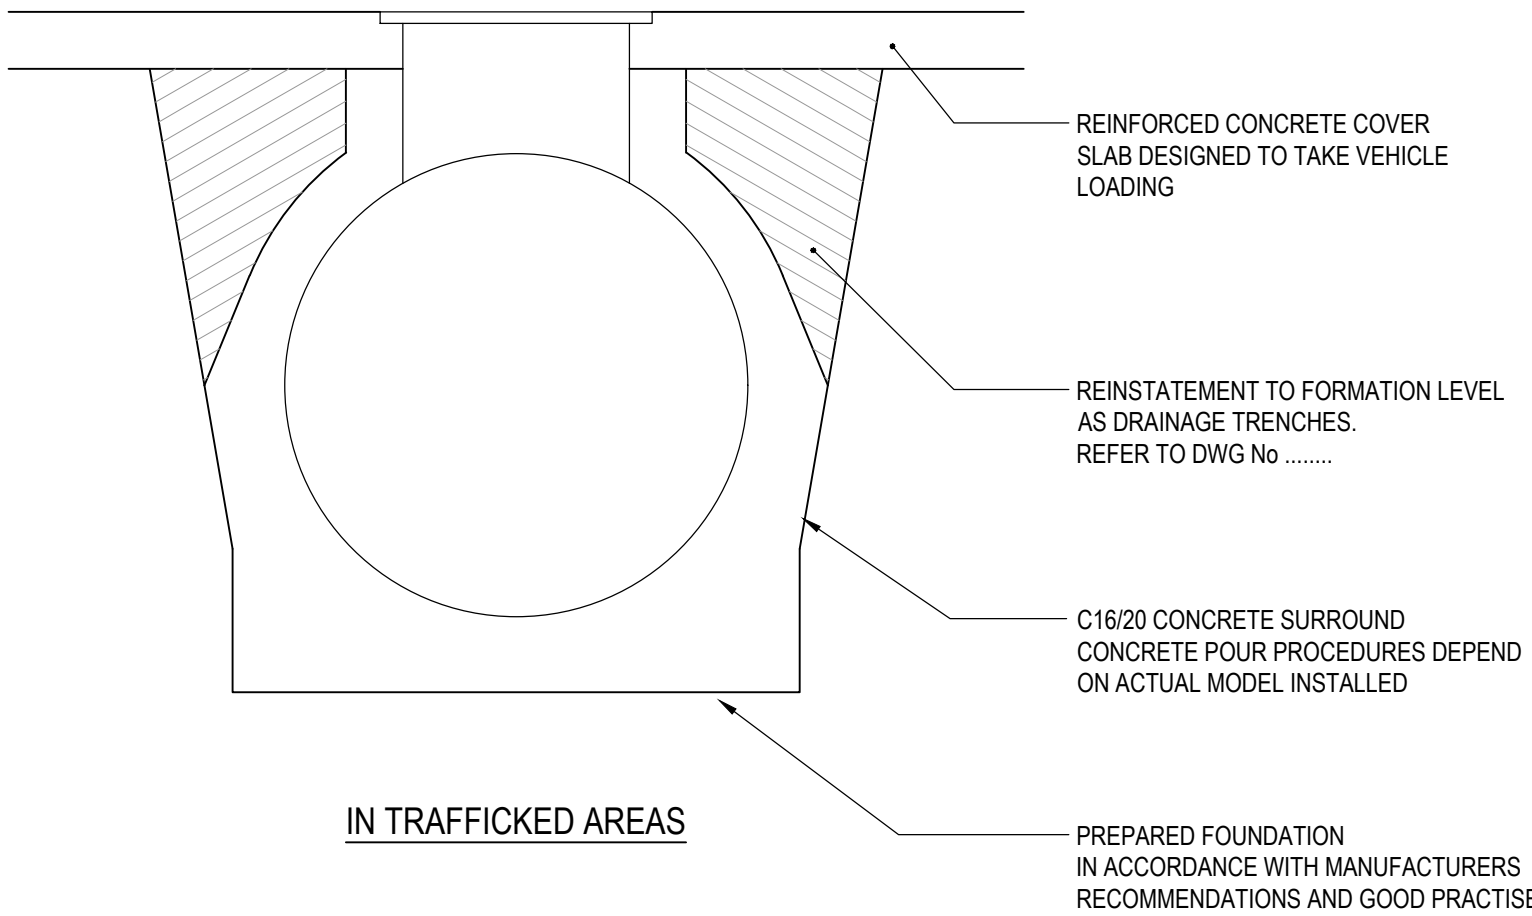

GENERAL NOTES

- THIS DRAWING SHALL BE READ IN CONJUNCTION WITH ALL OTHER RELEVANT TTE DRAWINGS, SPECIFICATIONS, STANDARD DETAILS AND C.D.M. RISK MANAGEMENT FORMS, AS WELL AS THIRD PARTY DRAWINGS, SPECIFICATIONS AND SUPPORTING DOCUMENTS.
- ALL GIVEN DIMENSIONS ARE IN MILLIMETRES, UNLESS OTHERWISE SPECIFIED.
- THE FULL NOTES FOR THIS DRAWING CAN BE FOUND ON DRAWING: B041631-TTE-00-ZZ-DR-C-502

0 200 400 600 800 1000mm
SCALE 1:20

CONSTRUCTION ISSUE

C01	CONSTRUCTION ISSUE	01.10.2024	LW	DH	NM
T02	TENDER ISSUE	21.11.2023	TR	DH	NM
T01	CAT 1 - TENDER ISSUE	14.07.2023	DO	DH	NM
Rev	Description	Date	Drn	CHK	App

Document Control

Issuing Office

Tetra Tech Leeds
3 Sovereign Square, Sovereign Street,
Leeds, West Yorkshire, LS1 4ER

Tel: +44 (0)113 278 7111
www.tetrateteurope.com

Client



Project Name

**BOX 4
MAIN SITE**

Sheet Title

**DRAINAGE STANDARD DETAILS
SHEET 3**

TTE Project Number	Drawn By	Date	Checked By	Date	Approved By	Date	Scale @ A1	Suitability
B041631	DO	MAY 23	DH	MAY 23	NM	MAY 23	1:20	S5
Client Project Number	Originator	Volume/System	Level/Location	Type/Code	Role	Number	Revision	
B041631	- TTE	- XX	- XX	- DR	- C	- 504	C01	