





01 NORTH (FRONT) ELEVATION

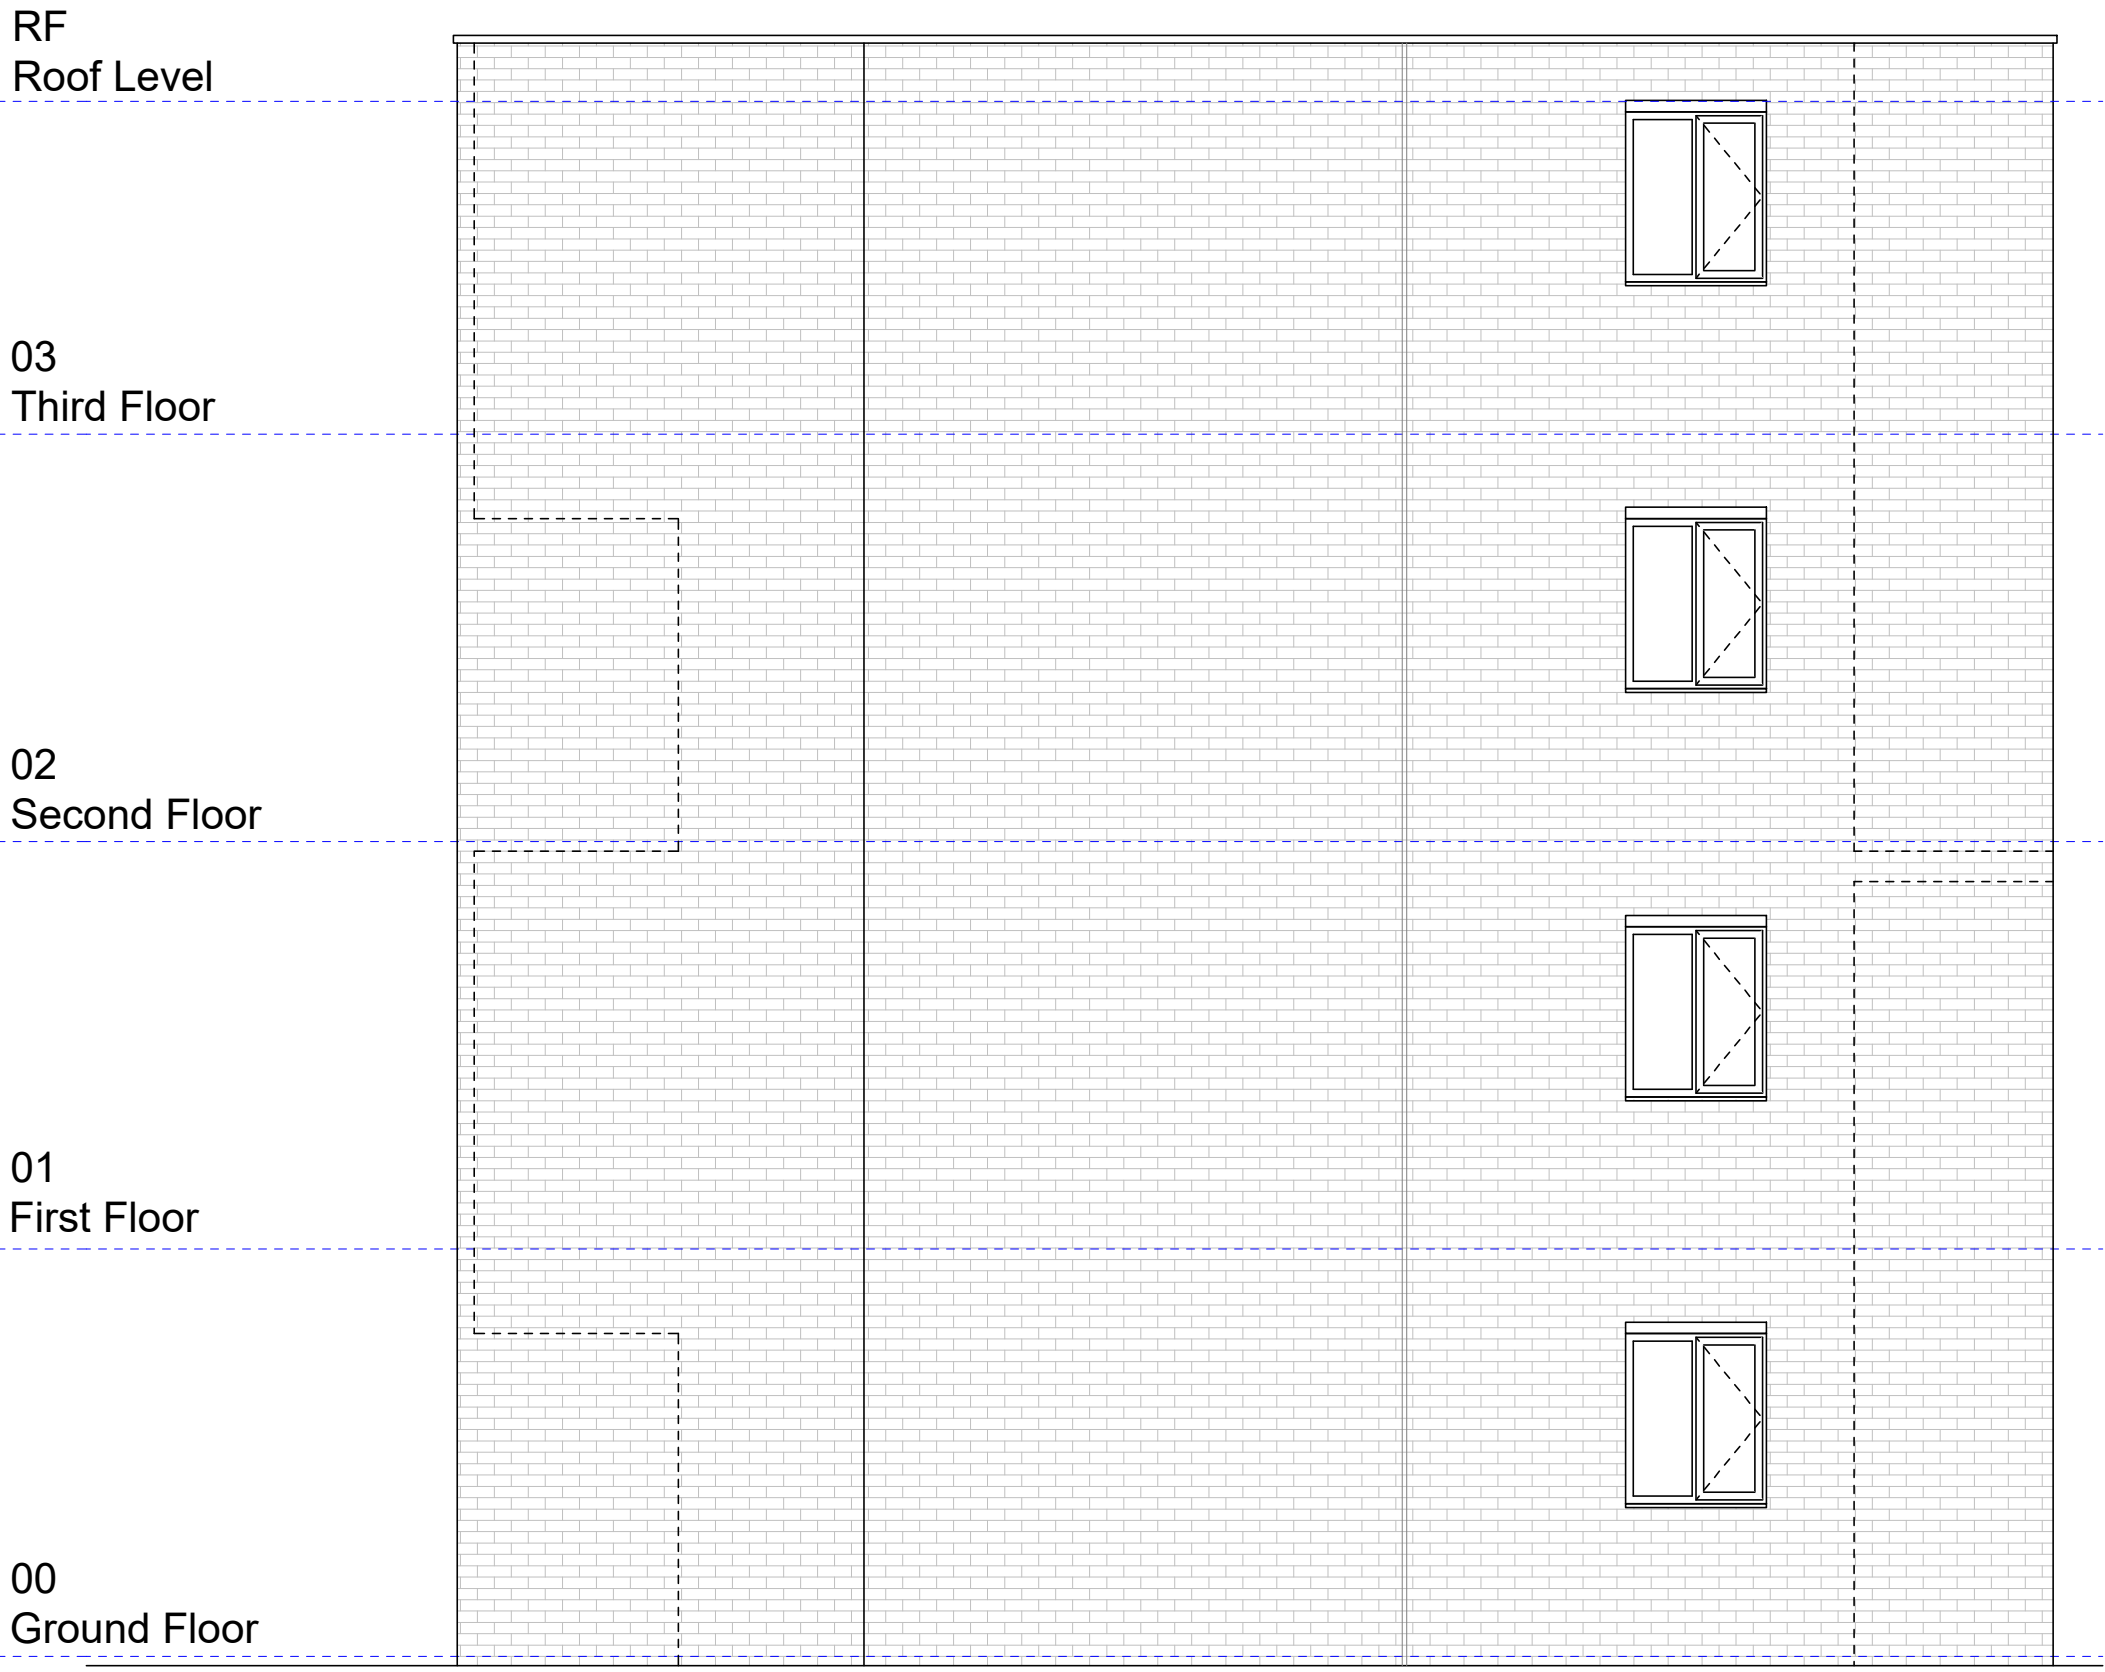

03 EAST ELEVATION



02 SOUTH (BACK) ELEVATION

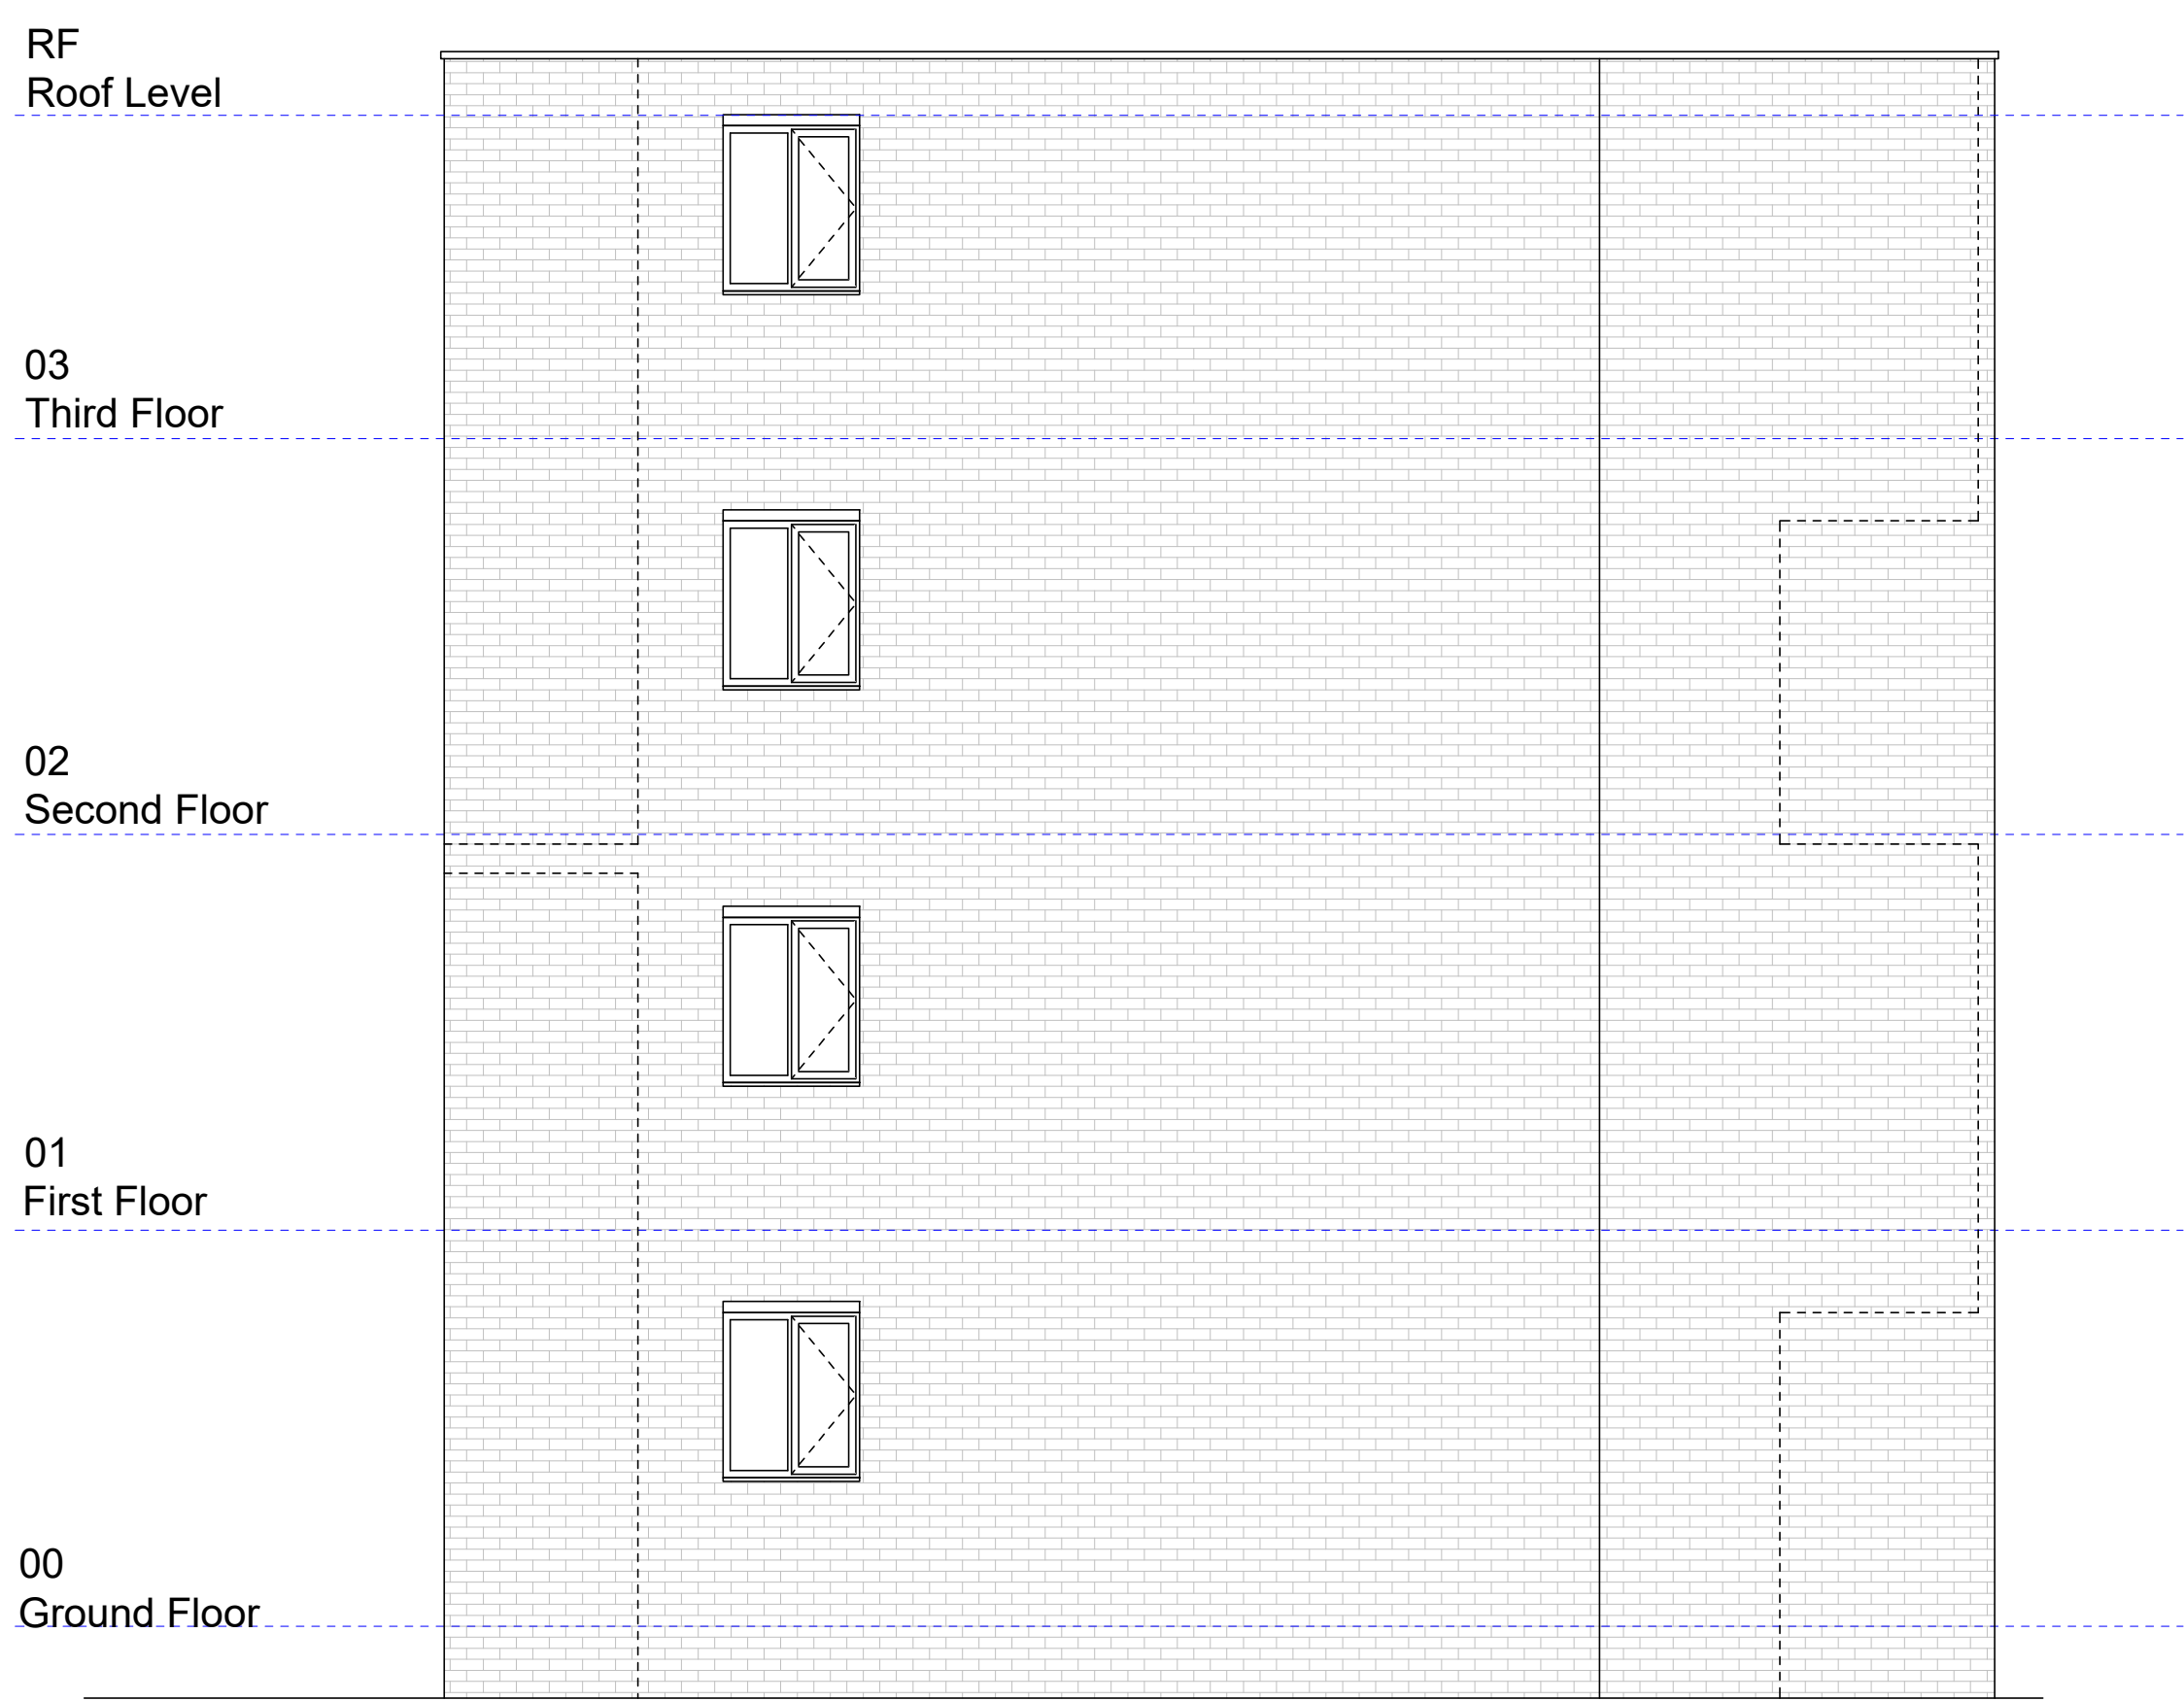

04 WEST ELEVATION