



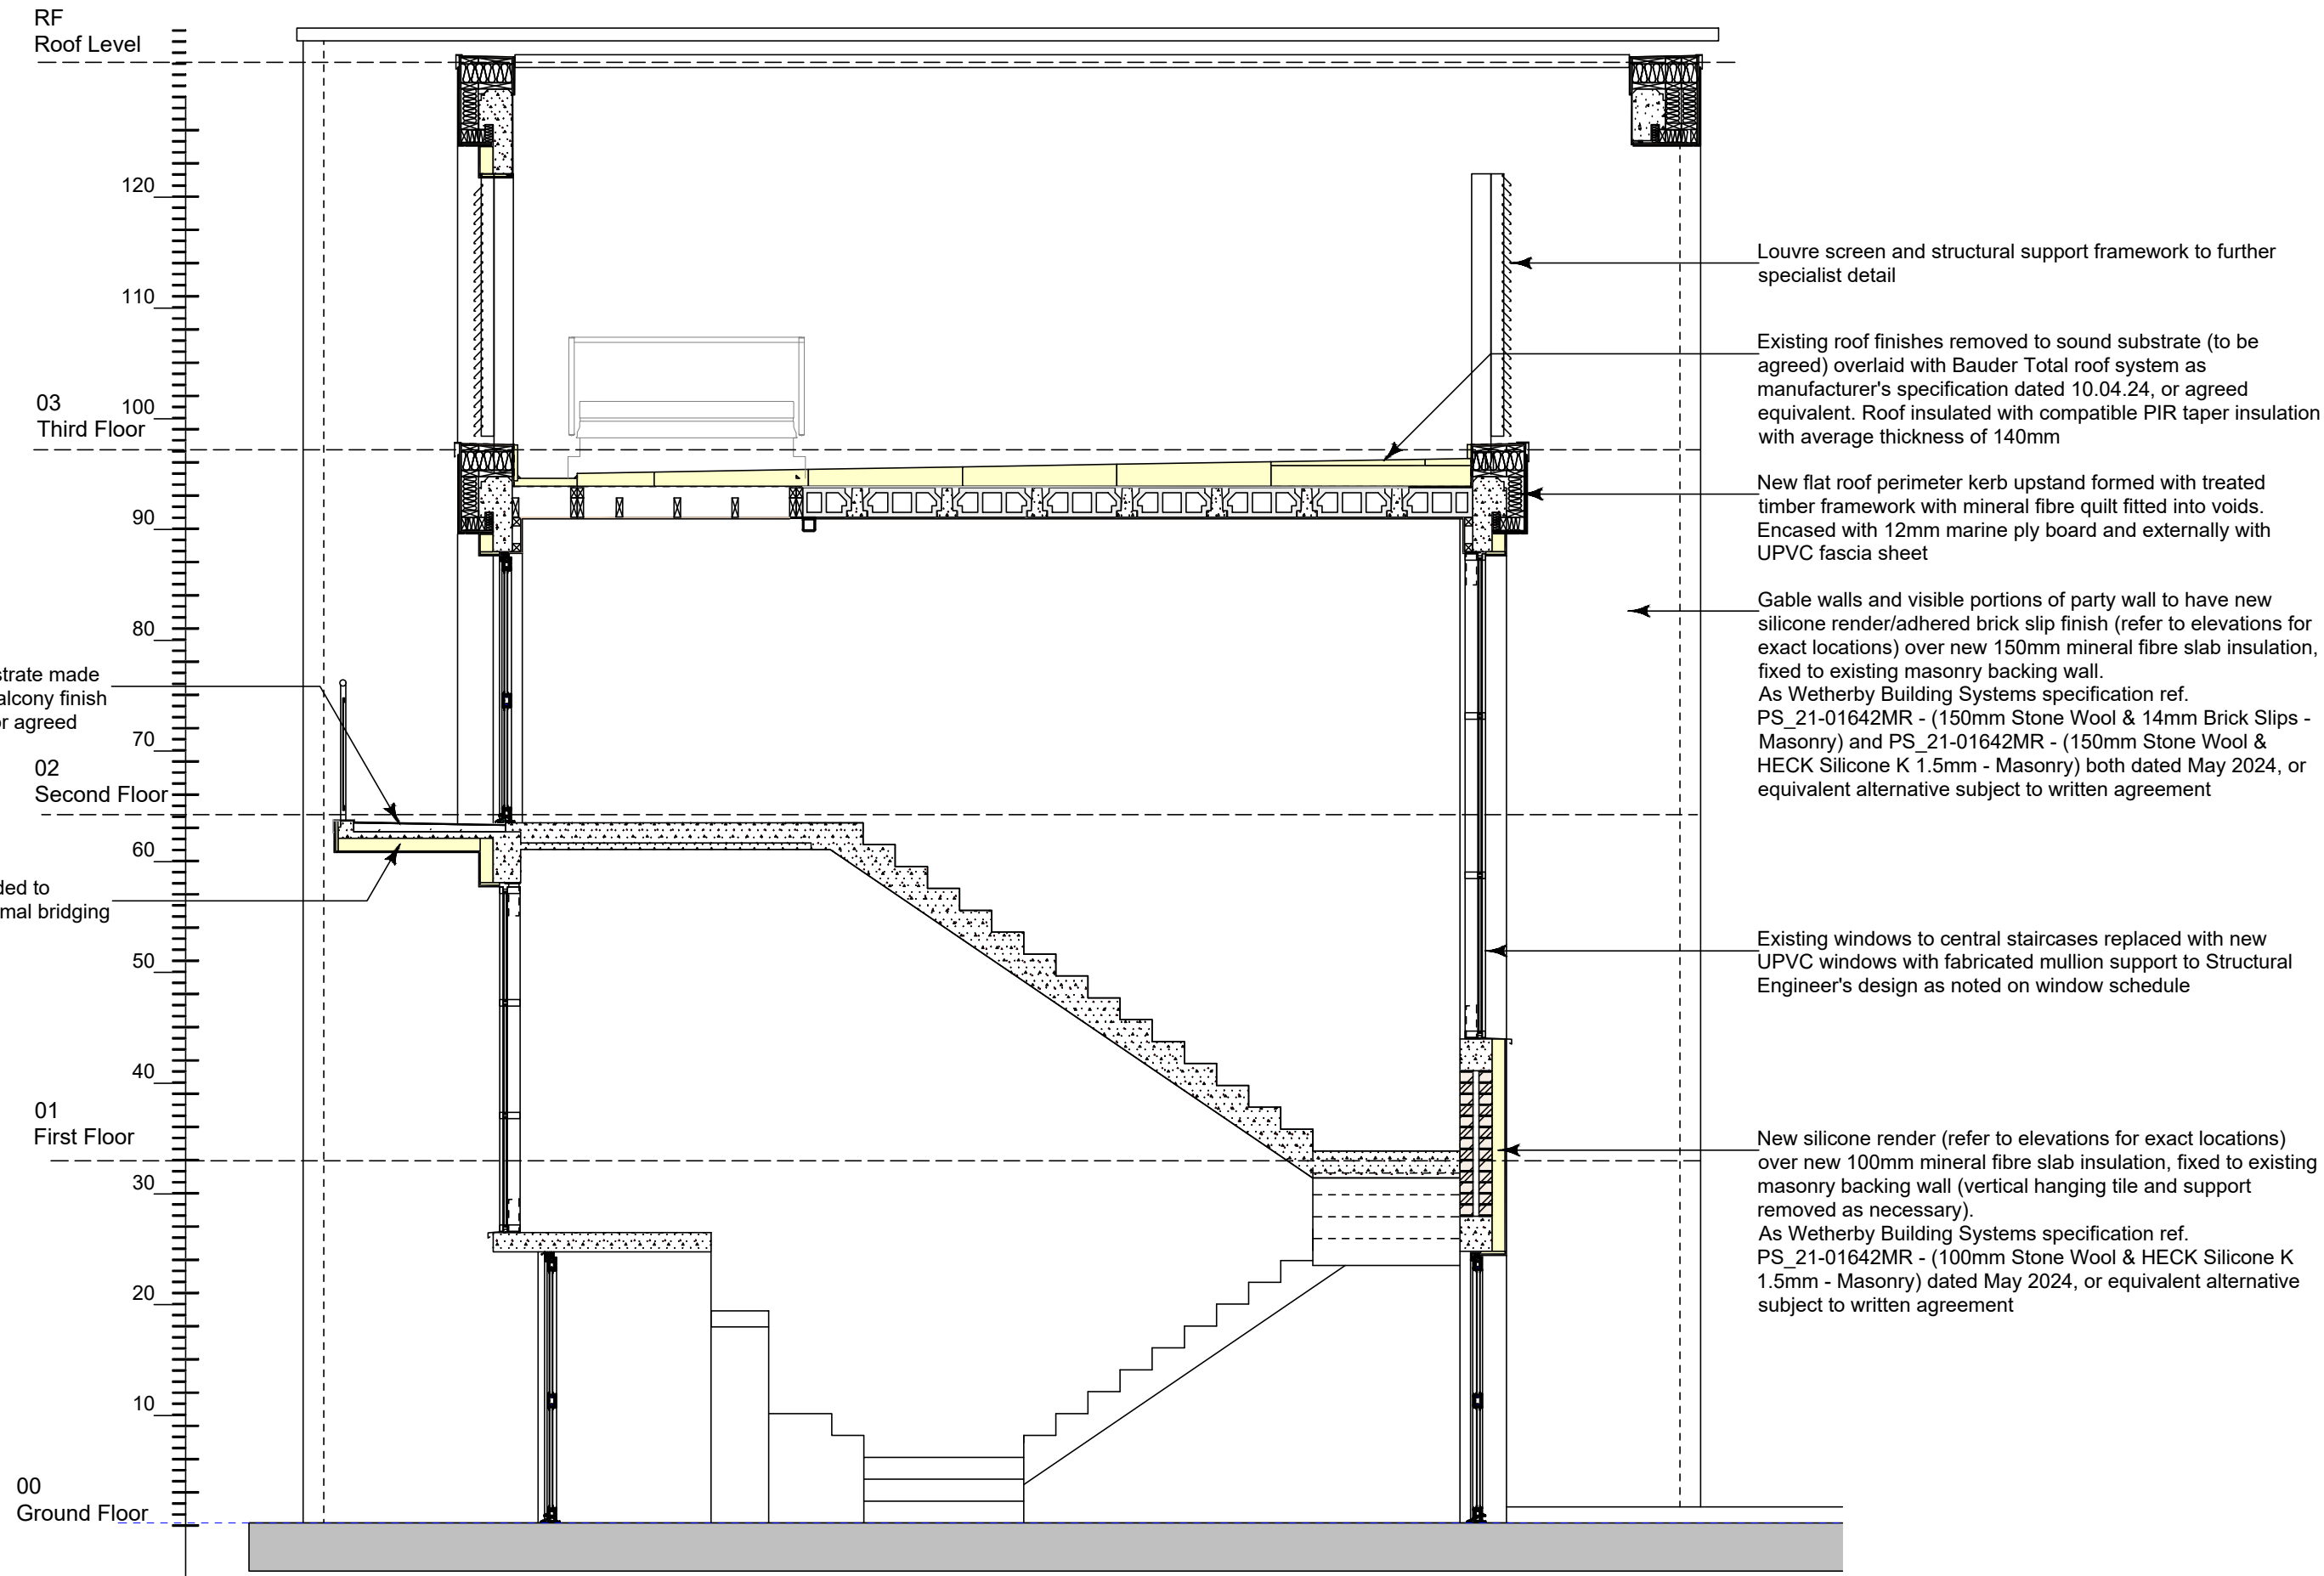

SECTION D-D - COMMUNAL STAIR SECTION

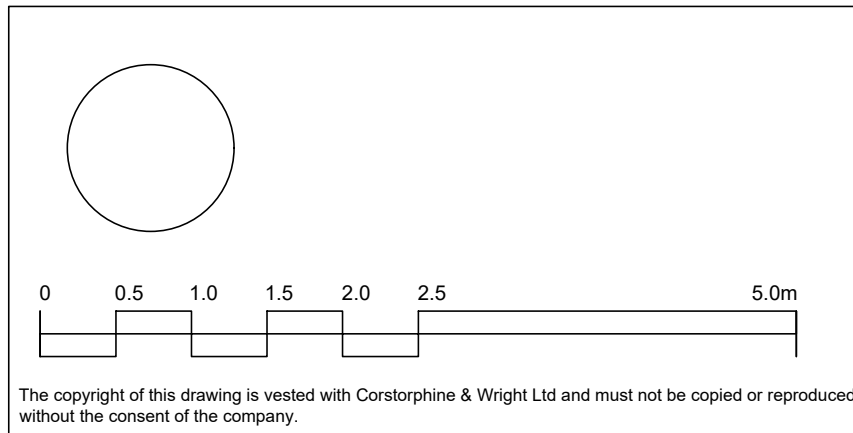

The copyright of this drawing is vested with Corstorphine & Wright Ltd and must not be copied or reproduced without the consent of the company.

P-00	PLANNING ISSUE	21.05.25	DN	RE
Rev.	Description	Date	Drawn	Chk.

Client
NORTHWARDS HOUSING

Project
**RIVERDALE MAISONETTES FABRIC FIRST
REFURBISHMENT**

Drawing Title
SECTION D-D INC. AIR TIGHTNESS DETAILS

Drawing Status
PLANNING

Corstorphine & Wright

Manchester Studio
Tribeca House, 21-27 Dale Street, Manchester M1 1EY
0161 272 8100
corstorphine-wright.com

Drawing No. 23746-3008	Revision P-00
Drawn PR	Checked KE
Paper Size A1	Scale 1:50
Date 21.05.25	