
PIZZA PILGRIMS, MANCHESTER - DEANSGATE, PROPOSED GA GROUND FLOOR

TOTAL COVERS: 138
GROUND FLOOR
INTERNAL DINING: 56
MEZZANINE INTERNAL DINING: 82

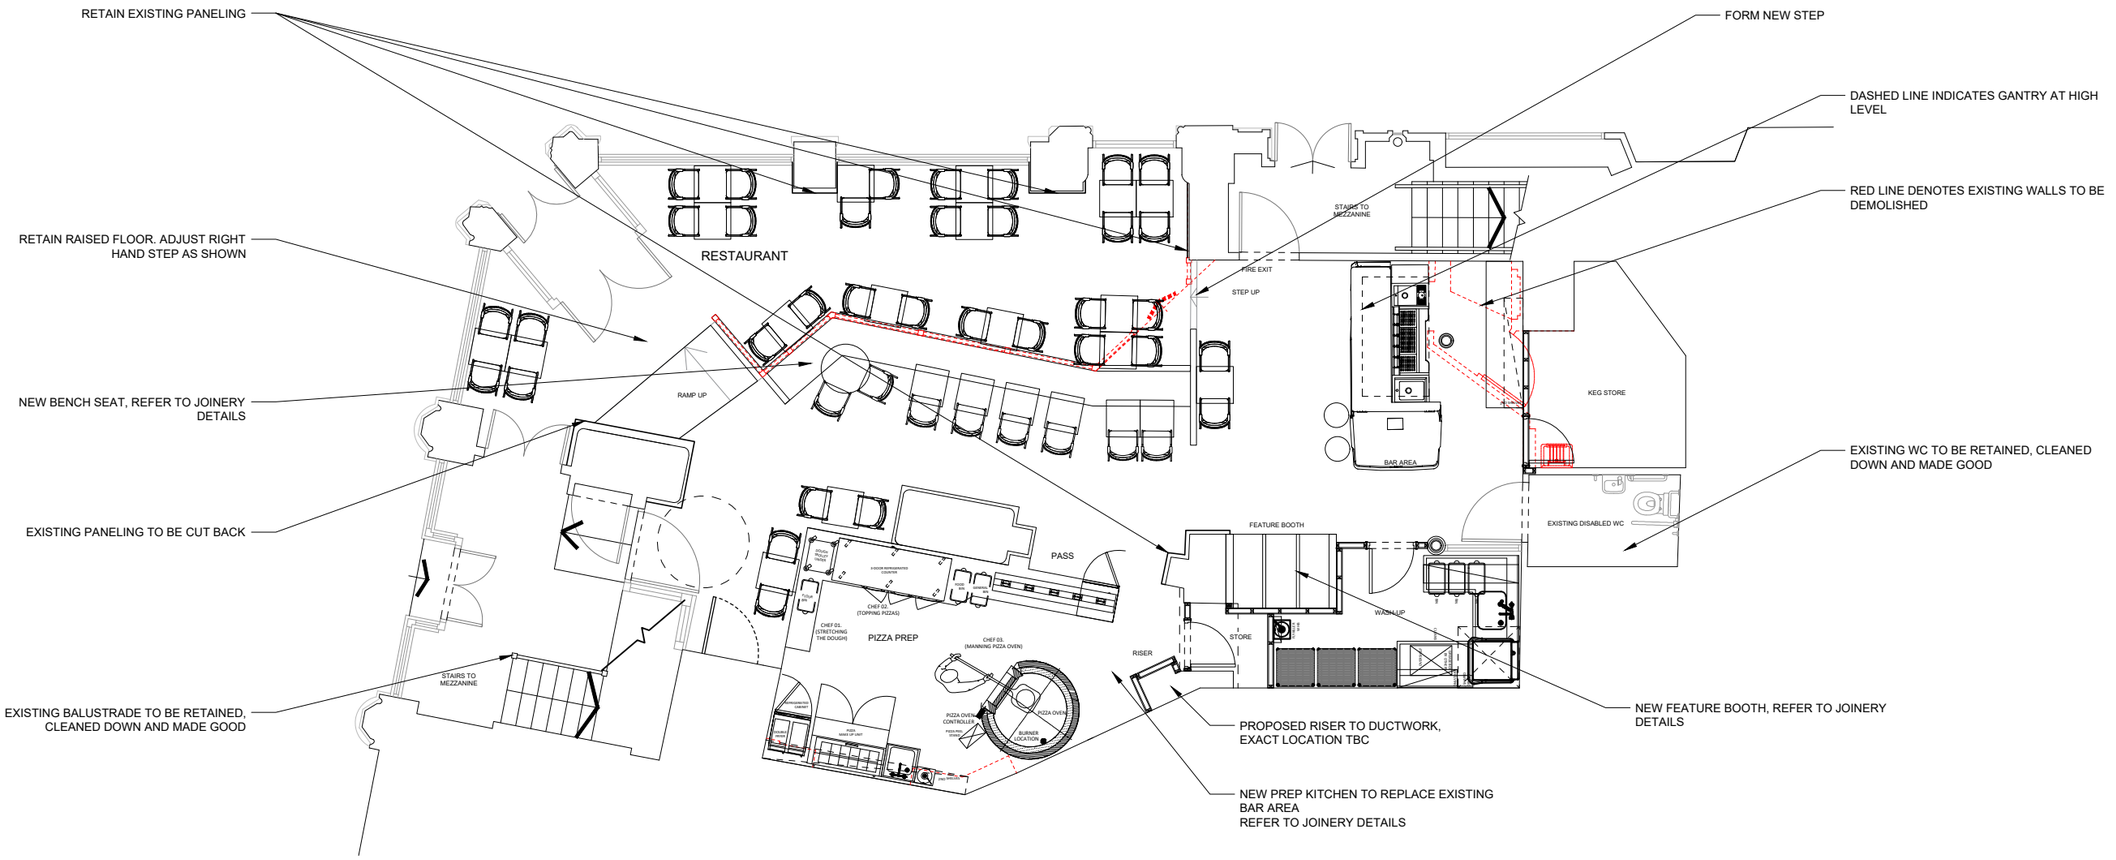

RED DASHED LINE DENOTES DEMOLITIONS

REV	DESCRIPTION	DATE	NAME
H	LAYOUT UPDATED TO SUIT COMMENTS FROM SITE MEETING 12.05.25	15.05.25	JB
G	NEW APE ADDED & GF BAR AREA UPDATED	30.04.25	JB
F	ADDITIONAL NOTES ADDED	17.04.25	JB
E	EXG NOTES ADDED	04.04.25	JB
D	LAYOUT UPDATED TO SUIT DARREN COMMENTS ON 07/02/25	11.03.25	JB
C	LAYOUT UPDATED TO SUIT PP COMMENTS ON 27/02/25	07.03.25	JB
B	UPDATED COVER COUNT & DEMOLITION ADDED	19.12.24	JB
A	UPDATED TO SUIT NEW SURVEY & PP COMMENTS	25.11.24	JB

GENERAL NOTES:

1. DRAWING BASED ON PLANS PROVIDED BY MOBILE CAD SURVEYING SOLUTIONS. ALL MEASUREMENTS MUST BE CHECKED ON SITE BY THE MAIN CONTRACTOR

DO NOT SCALE THIS DRAWING

philip watts design
Unit 11: Byron Industrial Estate Brookfield Road Arnold Nottingham NG5 7ER
T: 0115 926 9756

GENERAL NOTES:
THE CONTRACTOR SHALL CHECK AND VERIFY ALL DIMENSIONS ON SITE AND REPORT ANY DISCREPANCIES IN WRITING TO PHILIP WATTS DESIGN BEFORE COMMENCING WITH THE WORK.
ALL DRAWINGS ARE THE PROPERTY OF PHILIP WATTS DESIGN AND SHALL NOT BE REPRODUCED WITHOUT THE CONSENT OF THE DESIGNERS.
DRAWINGS SHALL NOT BE SCALED.
THIS DRAWING IS TO BE READ IN CONJUNCTION WITH THE RELEVANT SPECIFICATION OF BUILDING WORKS.
ALL DIMENSIONS ARE IN mm UNLESS OTHERWISE NOTED
THIS DRAWING MAY INCORPORATE INFORMATION FROM OTHER SOURCES. PHILIP WATTS DESIGN CANNOT ACCEPT RESPONSIBILITY FOR THE INTEGRITY AND ACCURACY OF SUCH INFORMATION.
IF IN DOUBT ASK!

PIZZA PILGRIMS

CLIENT ADDRESS
PIZZA PILGRIMS PIZZA BASE,
3 KINGLY STREET,
LONDON,
W1B 5PD

Shop Name
DEANSGATE - MANCHESTER

Title
PROPOSED GA GROUND FLOOR

Site Address
105- 107 DEANSGATE,
GREATER,
MANCHESTER
M3 2BQ

Gross FOH Area	Gross BOH Area	
124 m^2	43 m^2	
Drawing No. 055_25_06		Rev. H
Date 10.10.2024	Status FOR APPROVAL	Drawn by JB

Scale 0 500 1000 1500 2000 2500mm @ A1
SCALE 1:50