



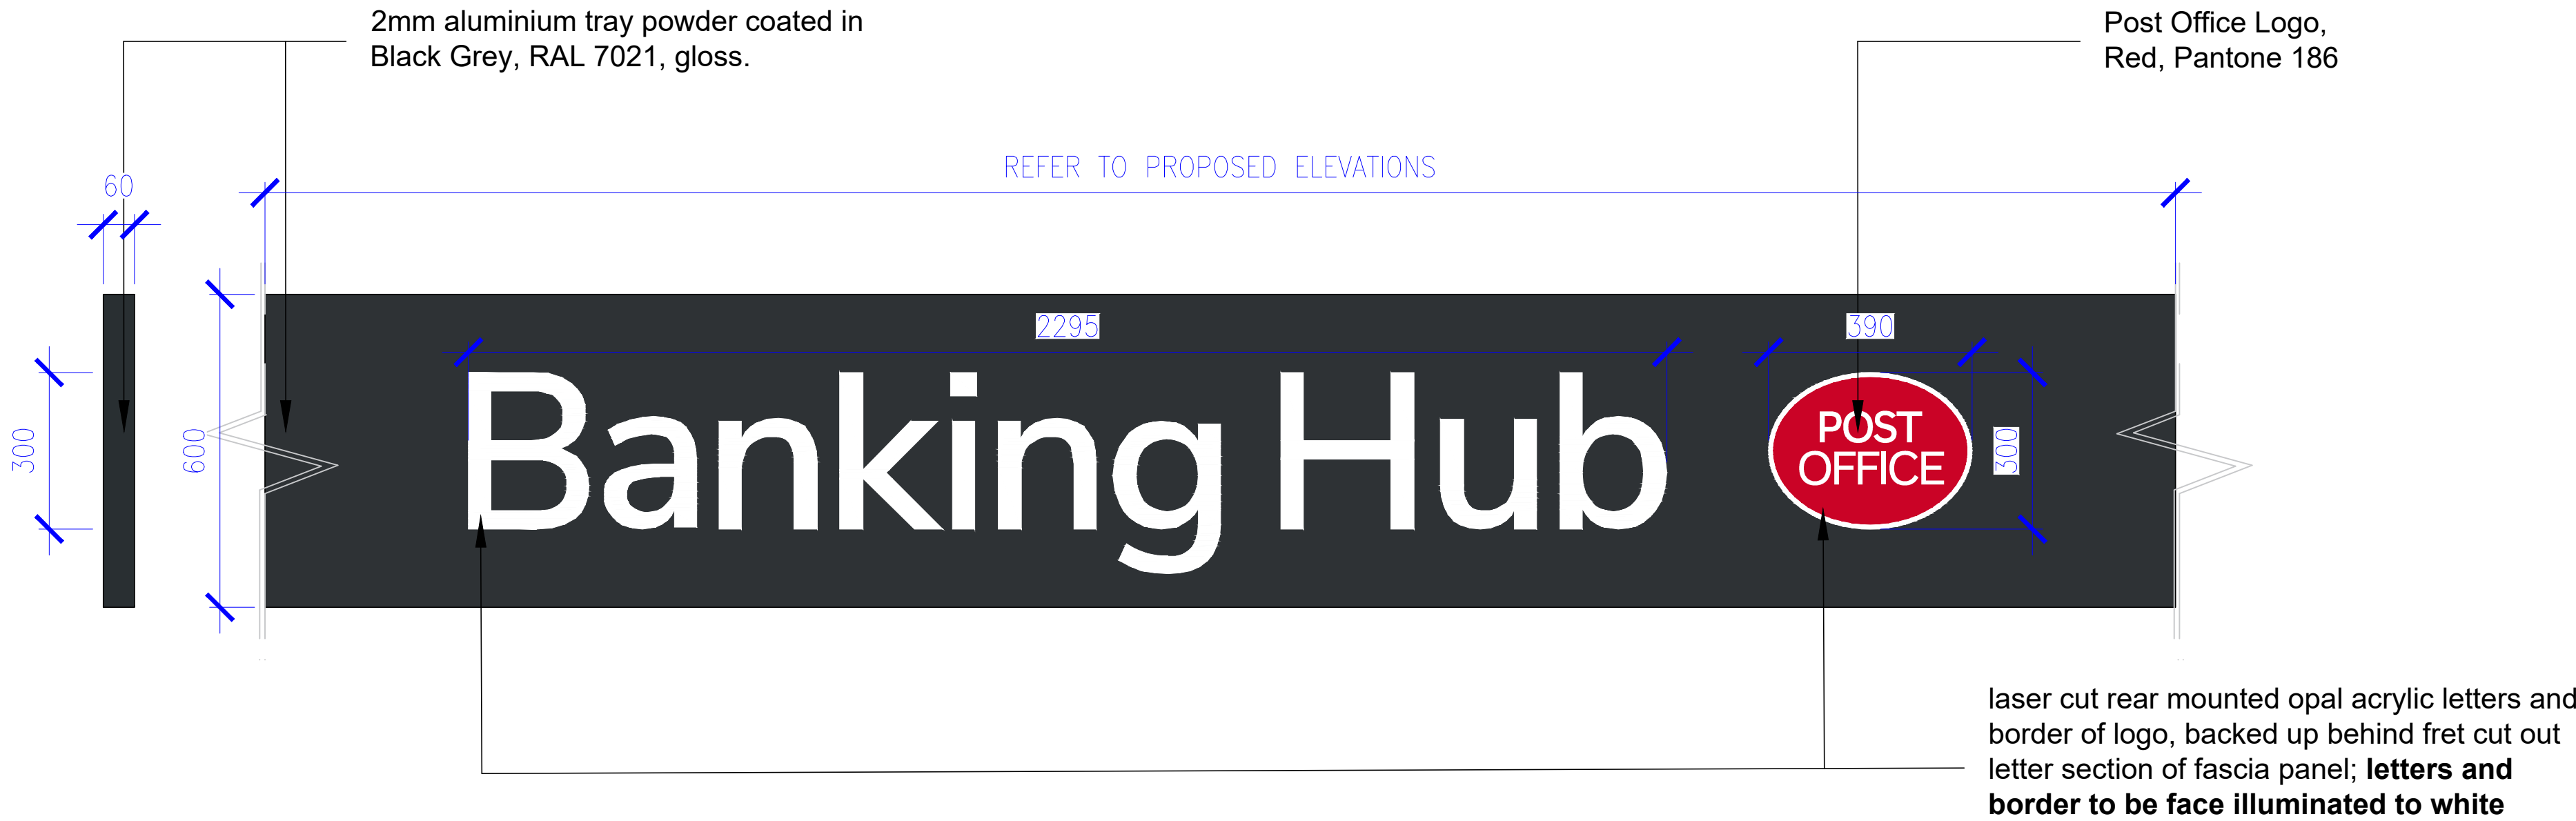

INTERNALLY ILLUMINATED FASCIA SIGN,
SCALE 1:20 @ A3

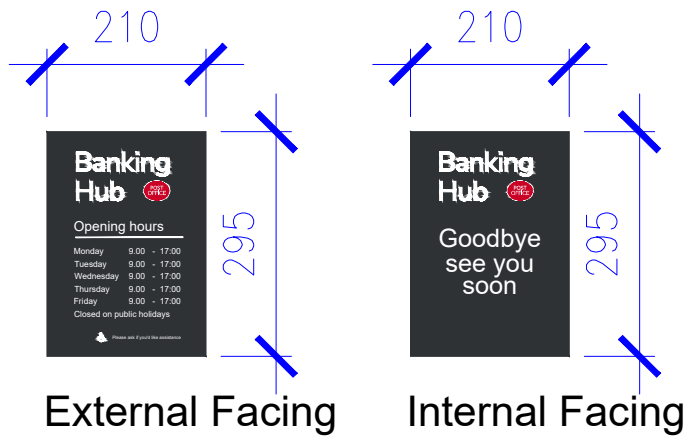


BANKING HUB OPENING HOURS, SCALE 1:20 @ A3

Application options:
Internally applied - A4 paper insert(s) in an acrylic holder with suction cups. Single or Double sided.

Externally applied - 3mm ACM wrapped with digitally printed vinyl. Single-sided.
(Comes in A3 or A4)



Base Colour: Pantone 419/RAL 7021
Text Colour: White

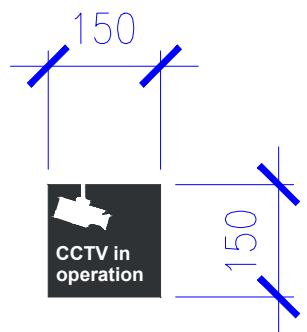

ASSISTANCE SIGN & CCTV SIGN, SCALE 1:20 @ A3

Double-sided vinyl sign to be applied to the internal face of entrance door / window glazing.
Size: 148.5mm x 148.5mm

Base Colour: Grey to match RAL 7021
Text Colour: White

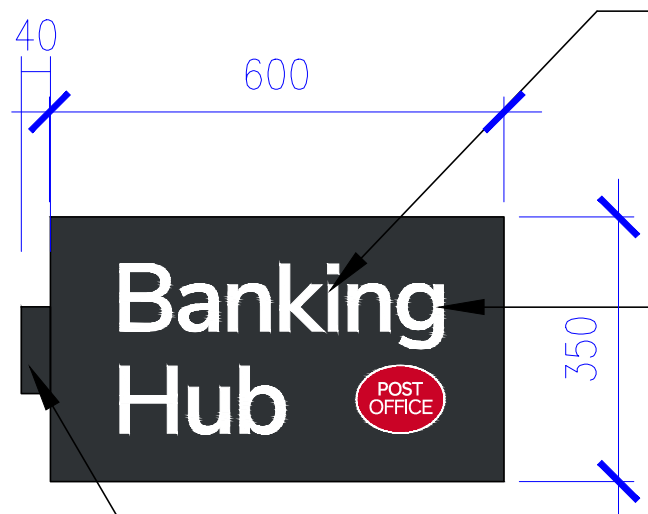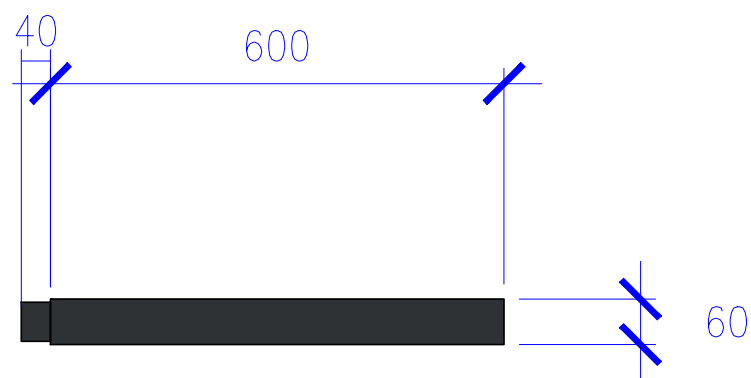

opal acrylic logo sign, internally illuminated with LEDs

flat aluminium panels on aluminium box section painted to match RAL 7021 laser cut with rear mounted opal acrylic.

All fixings to be stainless steel
All brackets to be Galvanised black

INTERNALLY ILLUMINATED PROJECTING SIGN, SCALE 1:20 @ A3

Notes:

- Do not scale off this drawing
- Drawing to be read in conjunction with all relevant other drawings and related specification documents
- Contractor to check all dimensions / levels on site before construction and advise any discrepancies to L&H Architects
- Dimensions are in millimetres unless otherwise stated
- © This drawing is the copyright of Lewis & Hickey Ltd

CONSTRUCTION (DESIGN MANAGEMENT) REGULATIONS 2015

- This drawing is to be read in conjunction with L&H Architect's corresponding Design Risk Assessments
- All works to be carried out in accordance with the Construction Phase plan prepared by the Principle Contractor

Colour Palette

Red	Dark Grey
Pantone: 186C	Pantone: 419C
CMYK: 0,100,80,5	CMYK: 76,65,66,90
RAL: TBC	RAL: 7021

White	White C
Pantone: 0,0,0,0	
CMYK: 0,0,0,0	
RAL: 9016 Traffic White (satin)	

REFER TO BH MANUAL GUIDE FOR FULL SPECIFICATION DETAILS

P01	30/04/25	Initial Issue	KL	--
rev	date	description	drawn	checked



Edinburgh | Guildford | London | Manchester | Nottingham

client



in association with



project title

Proposed Banking Hub @ Harpurhey

address

Unit 5, Harpurhey Shopping Centre
Rochdale Road, Harpurhey
M(4DH

description

Signage Details 1
Detail Sheet

size	scale	date	drawn by	checked by
A1:L	1:10	30/04/25	KL	--

status
S4 - Suitable for 04 Technical Design Approval

job no.	L&H job no: Exxxx	revision
HUB194-LHA-XX-XX-DR-A-24001		P01

