

DO NOT SCALE FROM THIS DRAWING
All dimensions to be verified on site any discrepancies are to be reported in Exile Interiors before proceeding with work.
All area dimensions are approximate and can only be verified by a detailed survey. Any decisions to be made on the basis of area information shown on this drawing should include allowances for increases and decreases inherent in the design and building process.

NOTES:

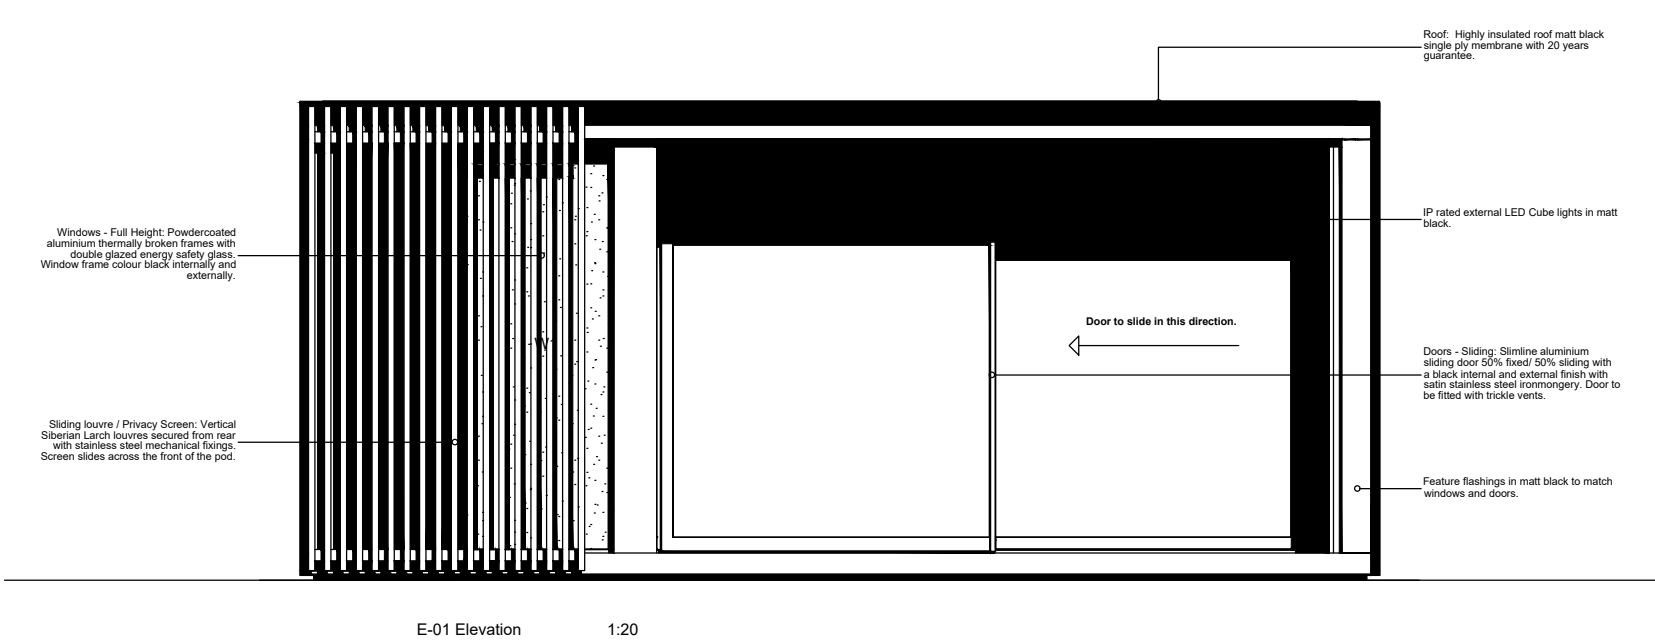
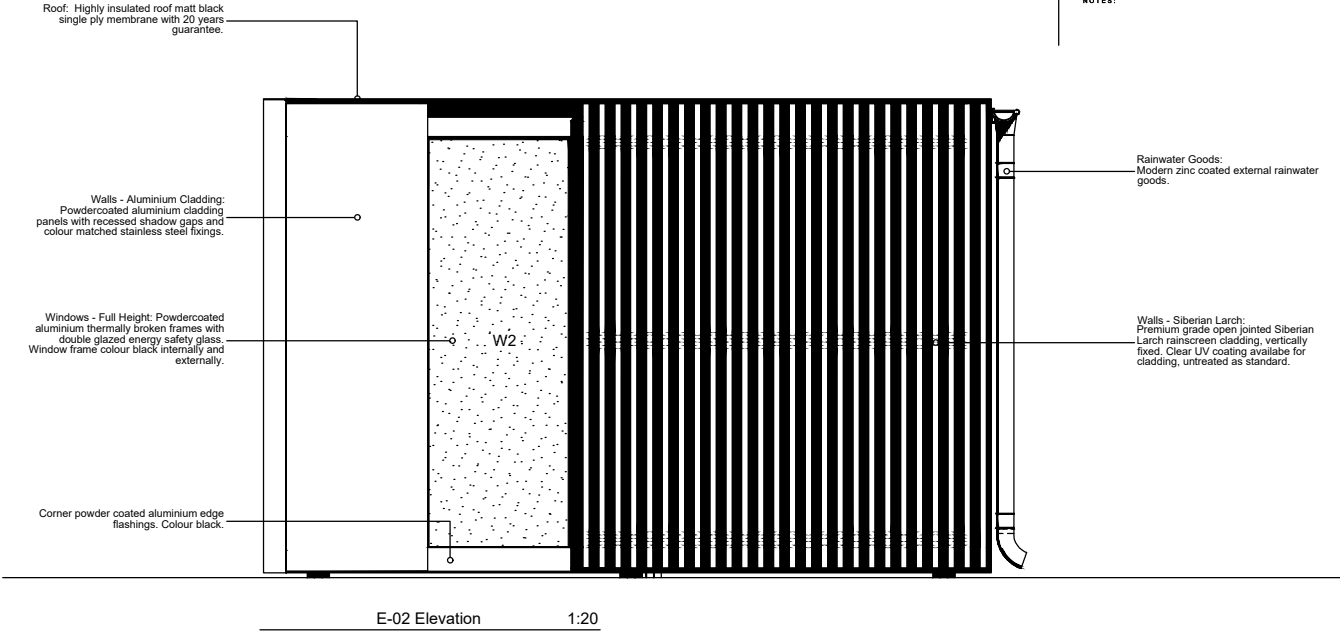
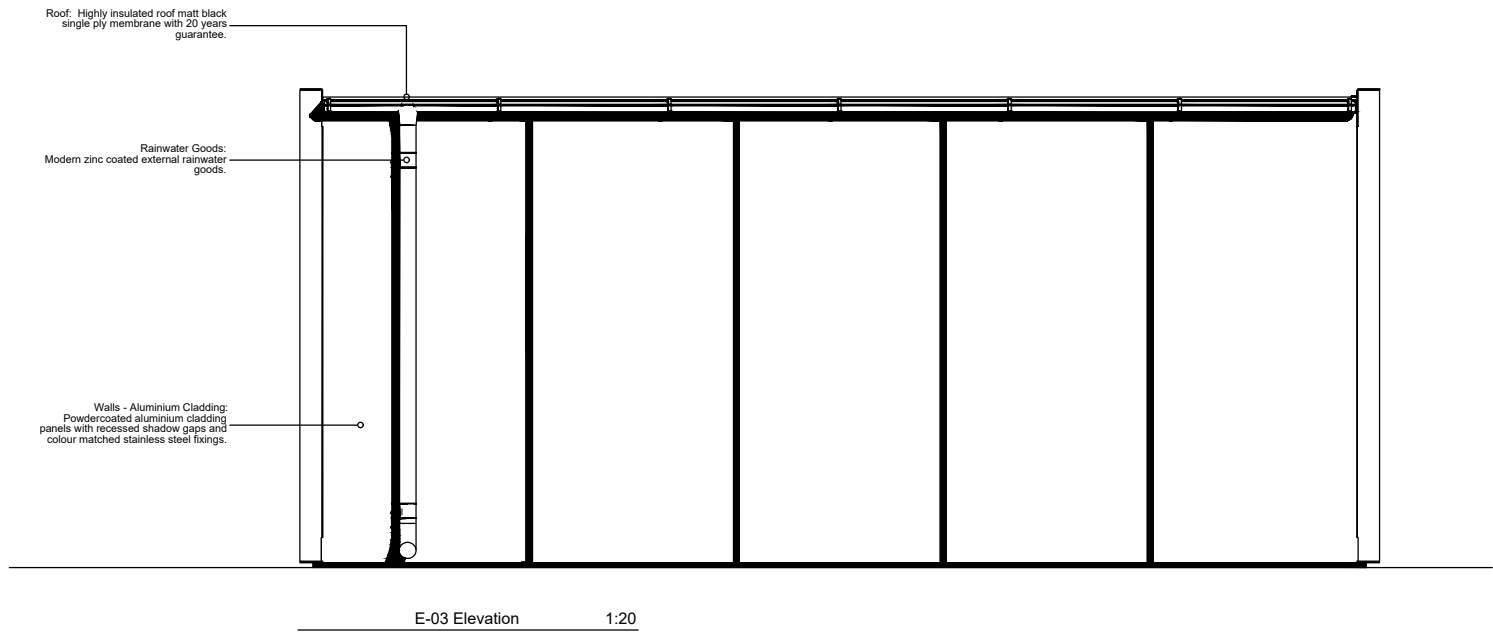
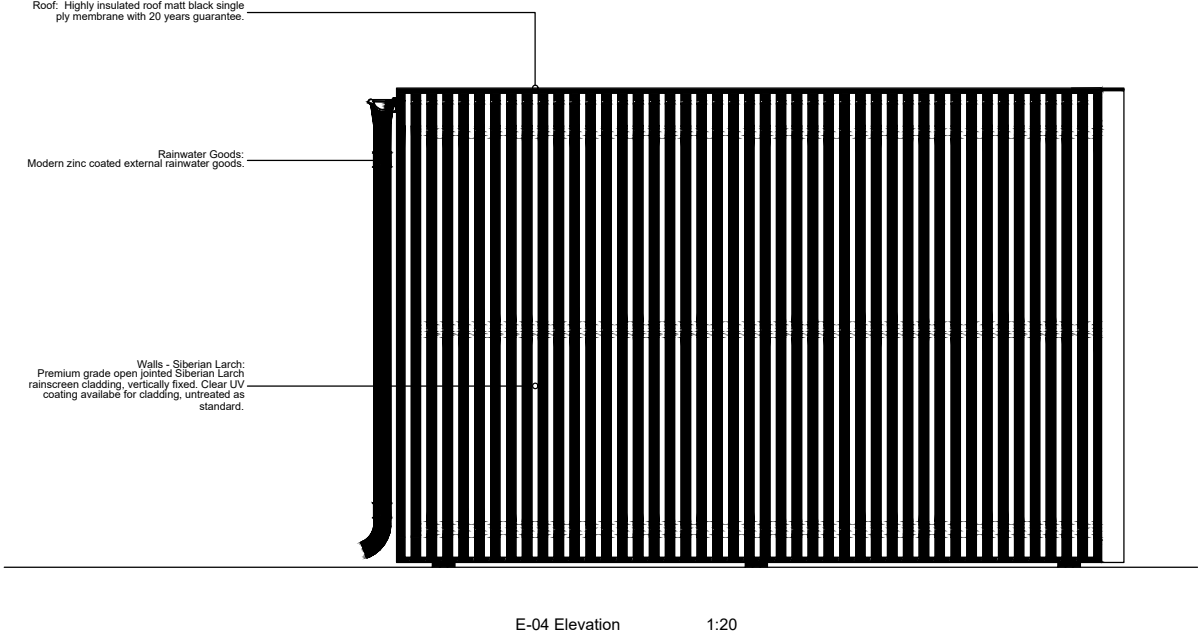
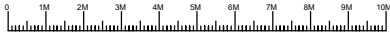
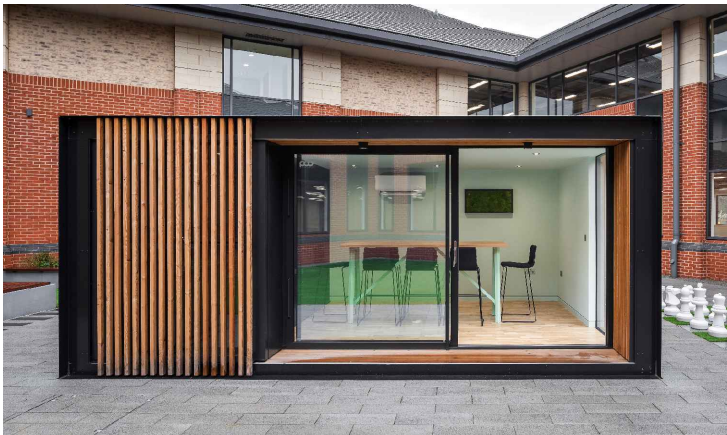


IMAGE OF EXISTING POD

REV DESCRIPTION DATE DRAWN / CHECK

CLIENT
KENNEDY WILSON

SITE ADDRESS
TOWERS BUSINESS PARK
DIDSBURY
M20 2RY

ESTILO

DRAWING TITLE
EXTERNAL POD LOCATION
LEVEL 00
ELEVATIONS

STATUS
PROPOSED

SCALE @ A3 DATE 07-03-2025 AUTHOR AM

DRAWING NUMBER 2004_POD_200_ELEVATIONS REV /