



PROPOSED

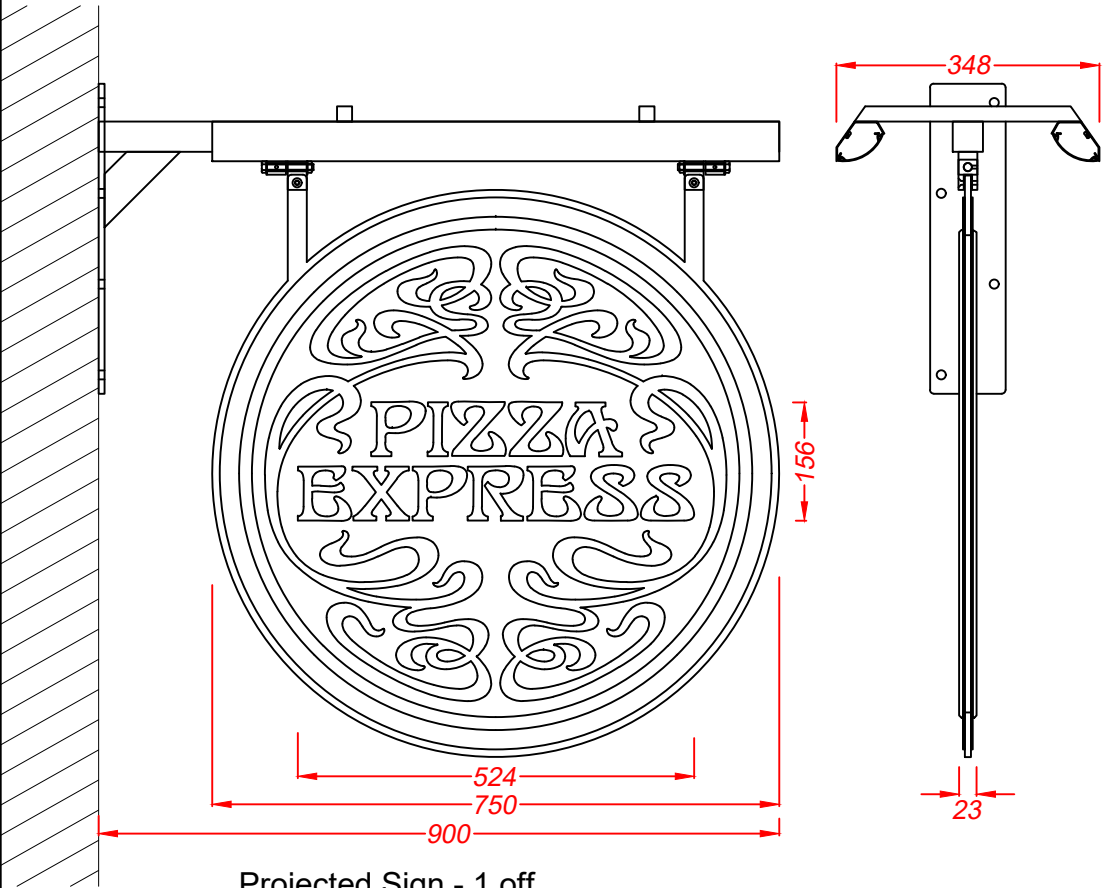


Projected Sign - 1 off
Scale 1:10
Flat cut 8mm aluminium panel is finished satin black and hangs from swing blocks which are welded to a black steel projecting arm.
Inset ivory RAL 1015 vinyl disc is applied onto both faces with black printed graphics.
Sign is externally illuminated by two black troughs which are fitted with low energy warm white LEDs.

0m 0.5m

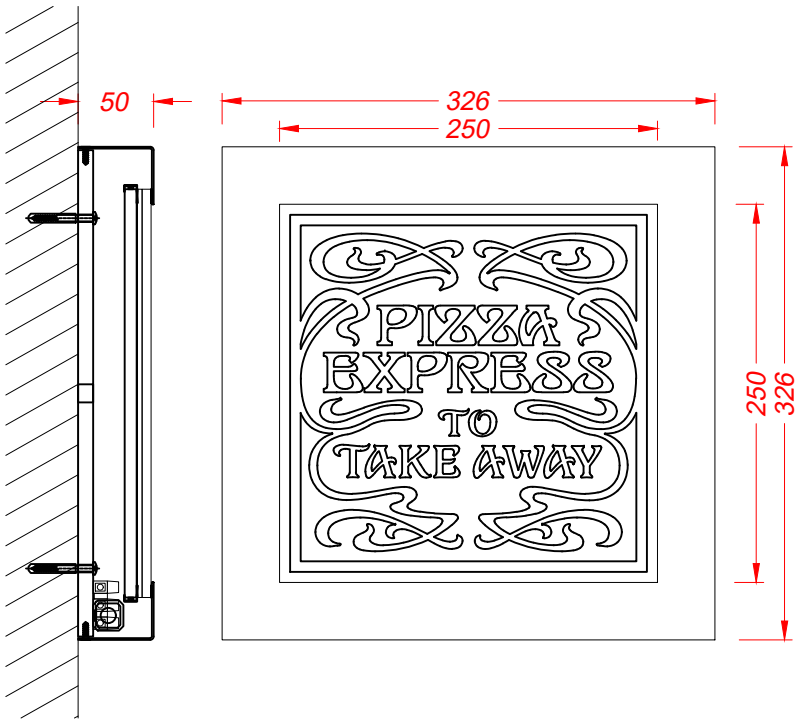

Take Away Sign - 1 off
Scale 1:5
Folded and welded 1.2mm descaled stainless steel rim and return is finished satin black.
Rim is fitted with a 6mm toughened glass face backed by a 5mm opal 030 acrylic panel.
Acrylic panel to have a black vinyl cover with pink translucent text.
Screw fixed to the wall and fitted with low energy cool white LEDs for internal illumination.

0m 0.3m

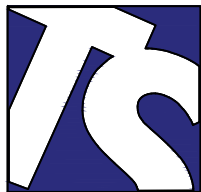

Technical Signs
Floor 1 - Unit 3
Hille Business Centre
132 St Albans Road
Watford, Herts, WD24 4AE
Tel: 01923 811999
Fax: 01923 811998
E-mail: info@technicalsigns.co.uk

Client Pizza Express

Address/Job details
3A The Triangle
Exchange Square
Manchester
M4 3TR
Proposed Signs

Job No

Drawn by DN Date 05/03/25

Scale As specified (A3) Drawing No 597029-4 Rev