




Indicative
True
North

Planning drawings

Legend

— Site Boundary

Rev ref	Description	Date
Project	Ground floor rear and side extension	
Site Address	108 Morningson Crescent, Manchester M14 6DD	
Client	Mr Arron Shirley	
Drawing status	Planning	
Drawing title	Proposed block plan	
Date	April 2025	
Scale	1:500 @ A4	
Dwg No.	2025-1919-P-106	Rev -

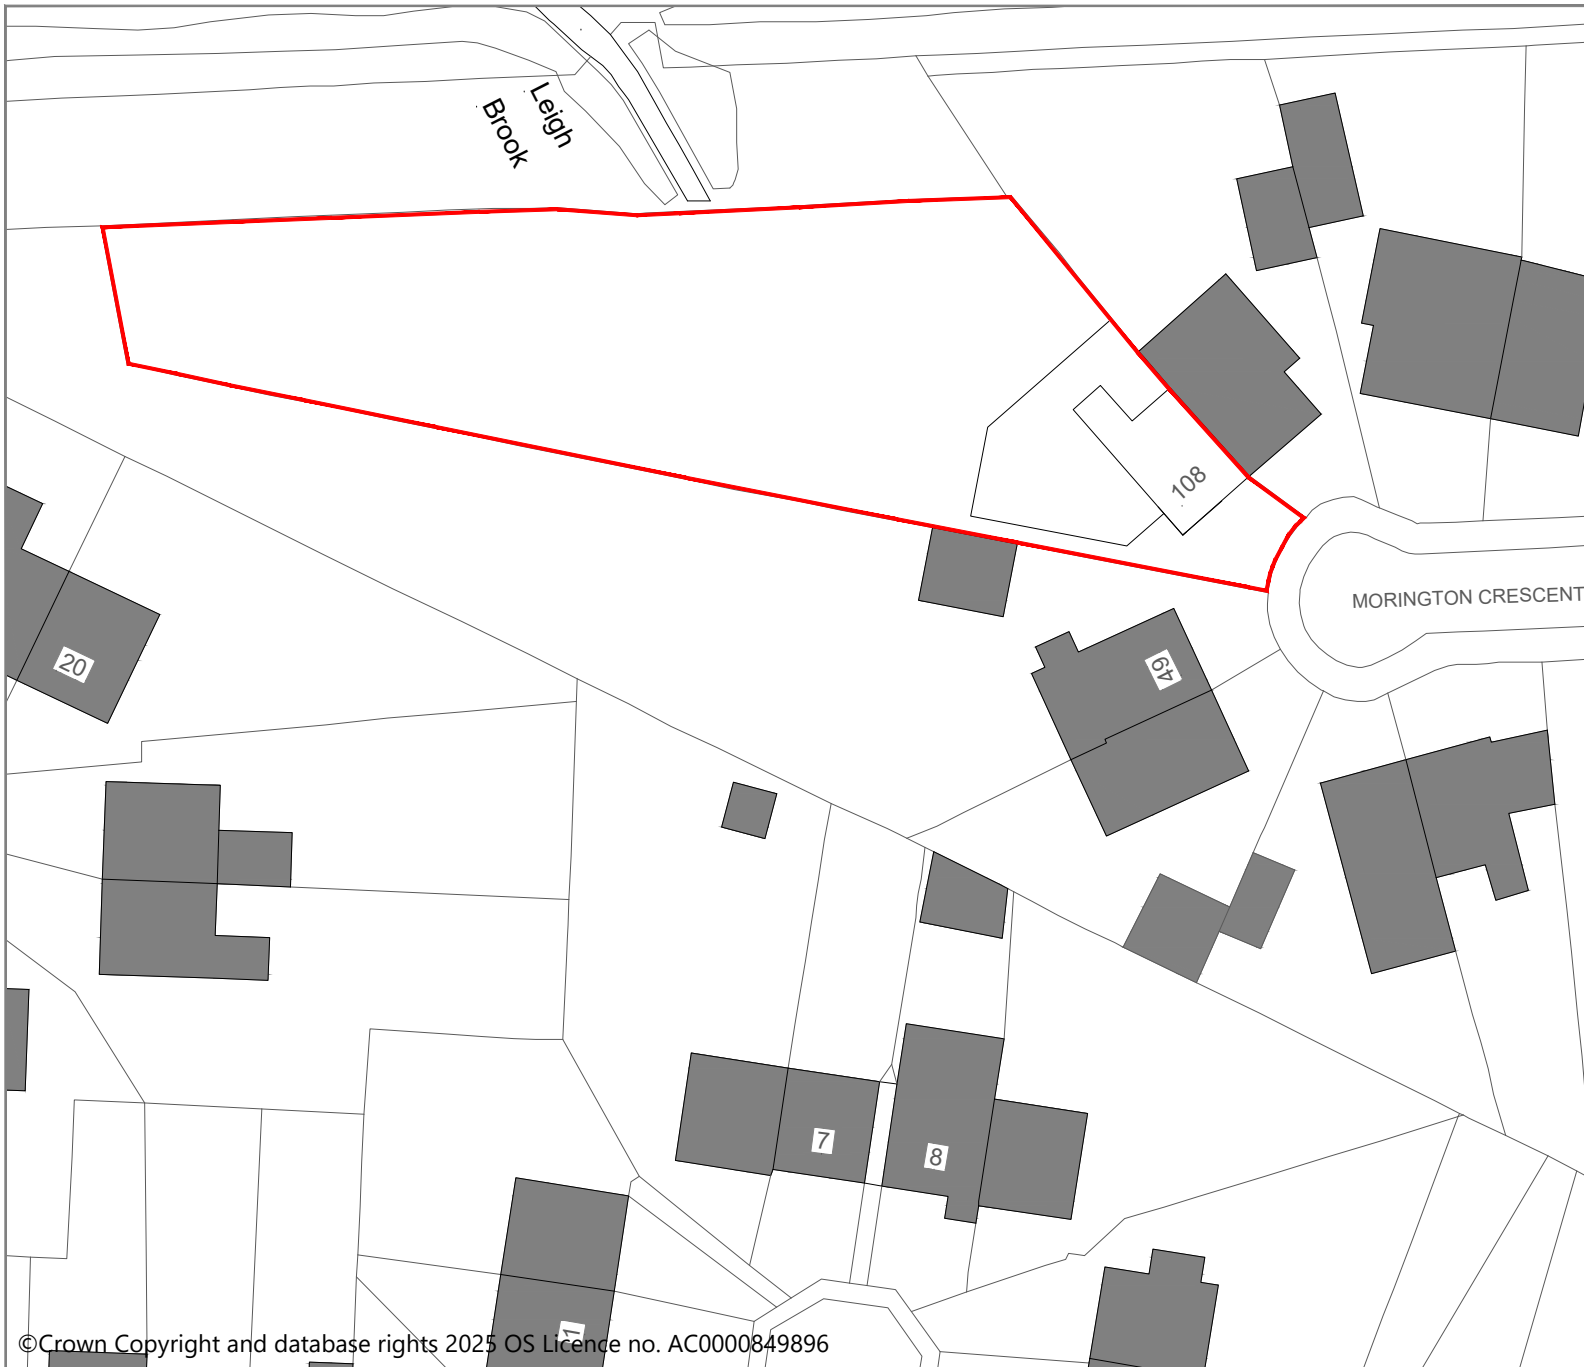

©Crown Copyright and database rights 2025 OS Licence no. AC0000849896

